


STANDBY POWERLINE
FOR
HARRIMAN UTILITY BOARD
CITY OF HARRIMAN, TENNESSEE
SCHEDULE B

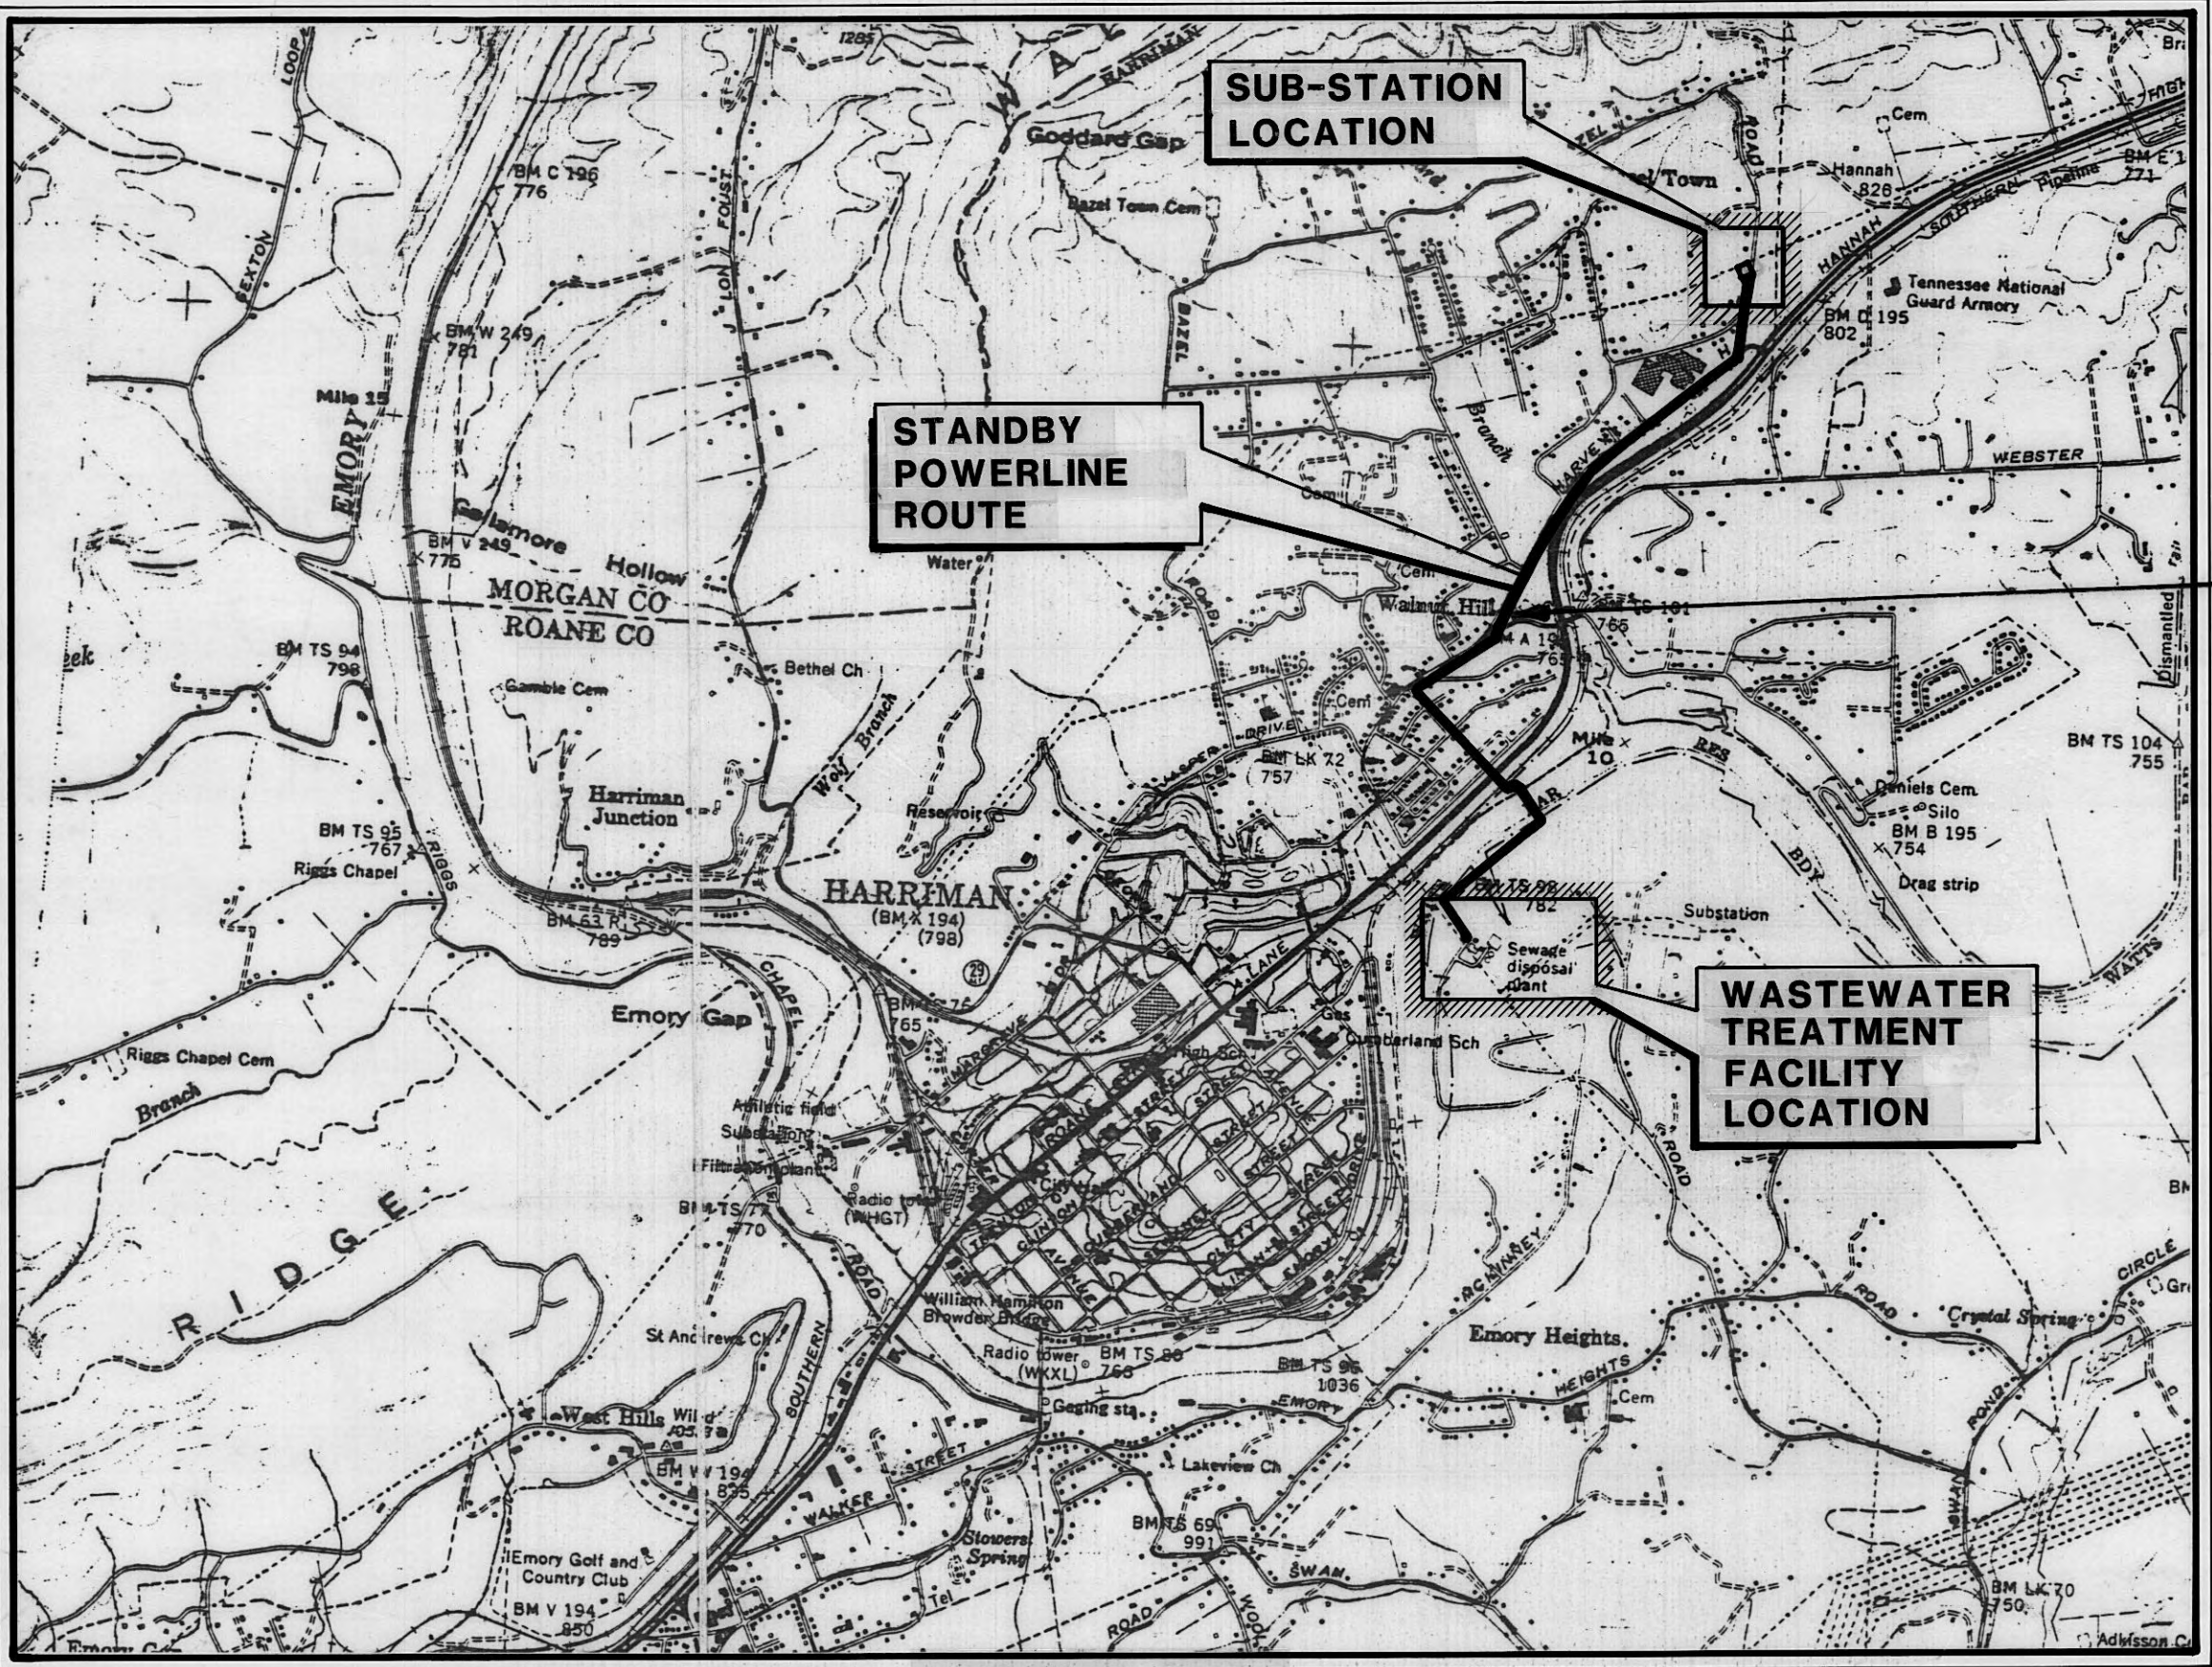


VICINITY MAP


HARRIMAN UTILITY BOARD



HARRIMAN, TENNESSEE

TITLE	DISCIPLINE	SHEET NO.
TITLE & VICINITY	GENERAL	1
PLAN AND PROFILE 795 MCM FEEDER LINE	ELECTRICAL	P-28
PLAN AND PROFILE 795 MCM FEEDER LINE	ELECTRICAL	P-27
PLAN AND PROFILE SEWER PLANT FEEDER-13.2KV-336.4 MCM	ELECTRICAL	P-23
PLAN AND PROFILE 795 MCM FEEDER LINE	ELECTRICAL	P-30

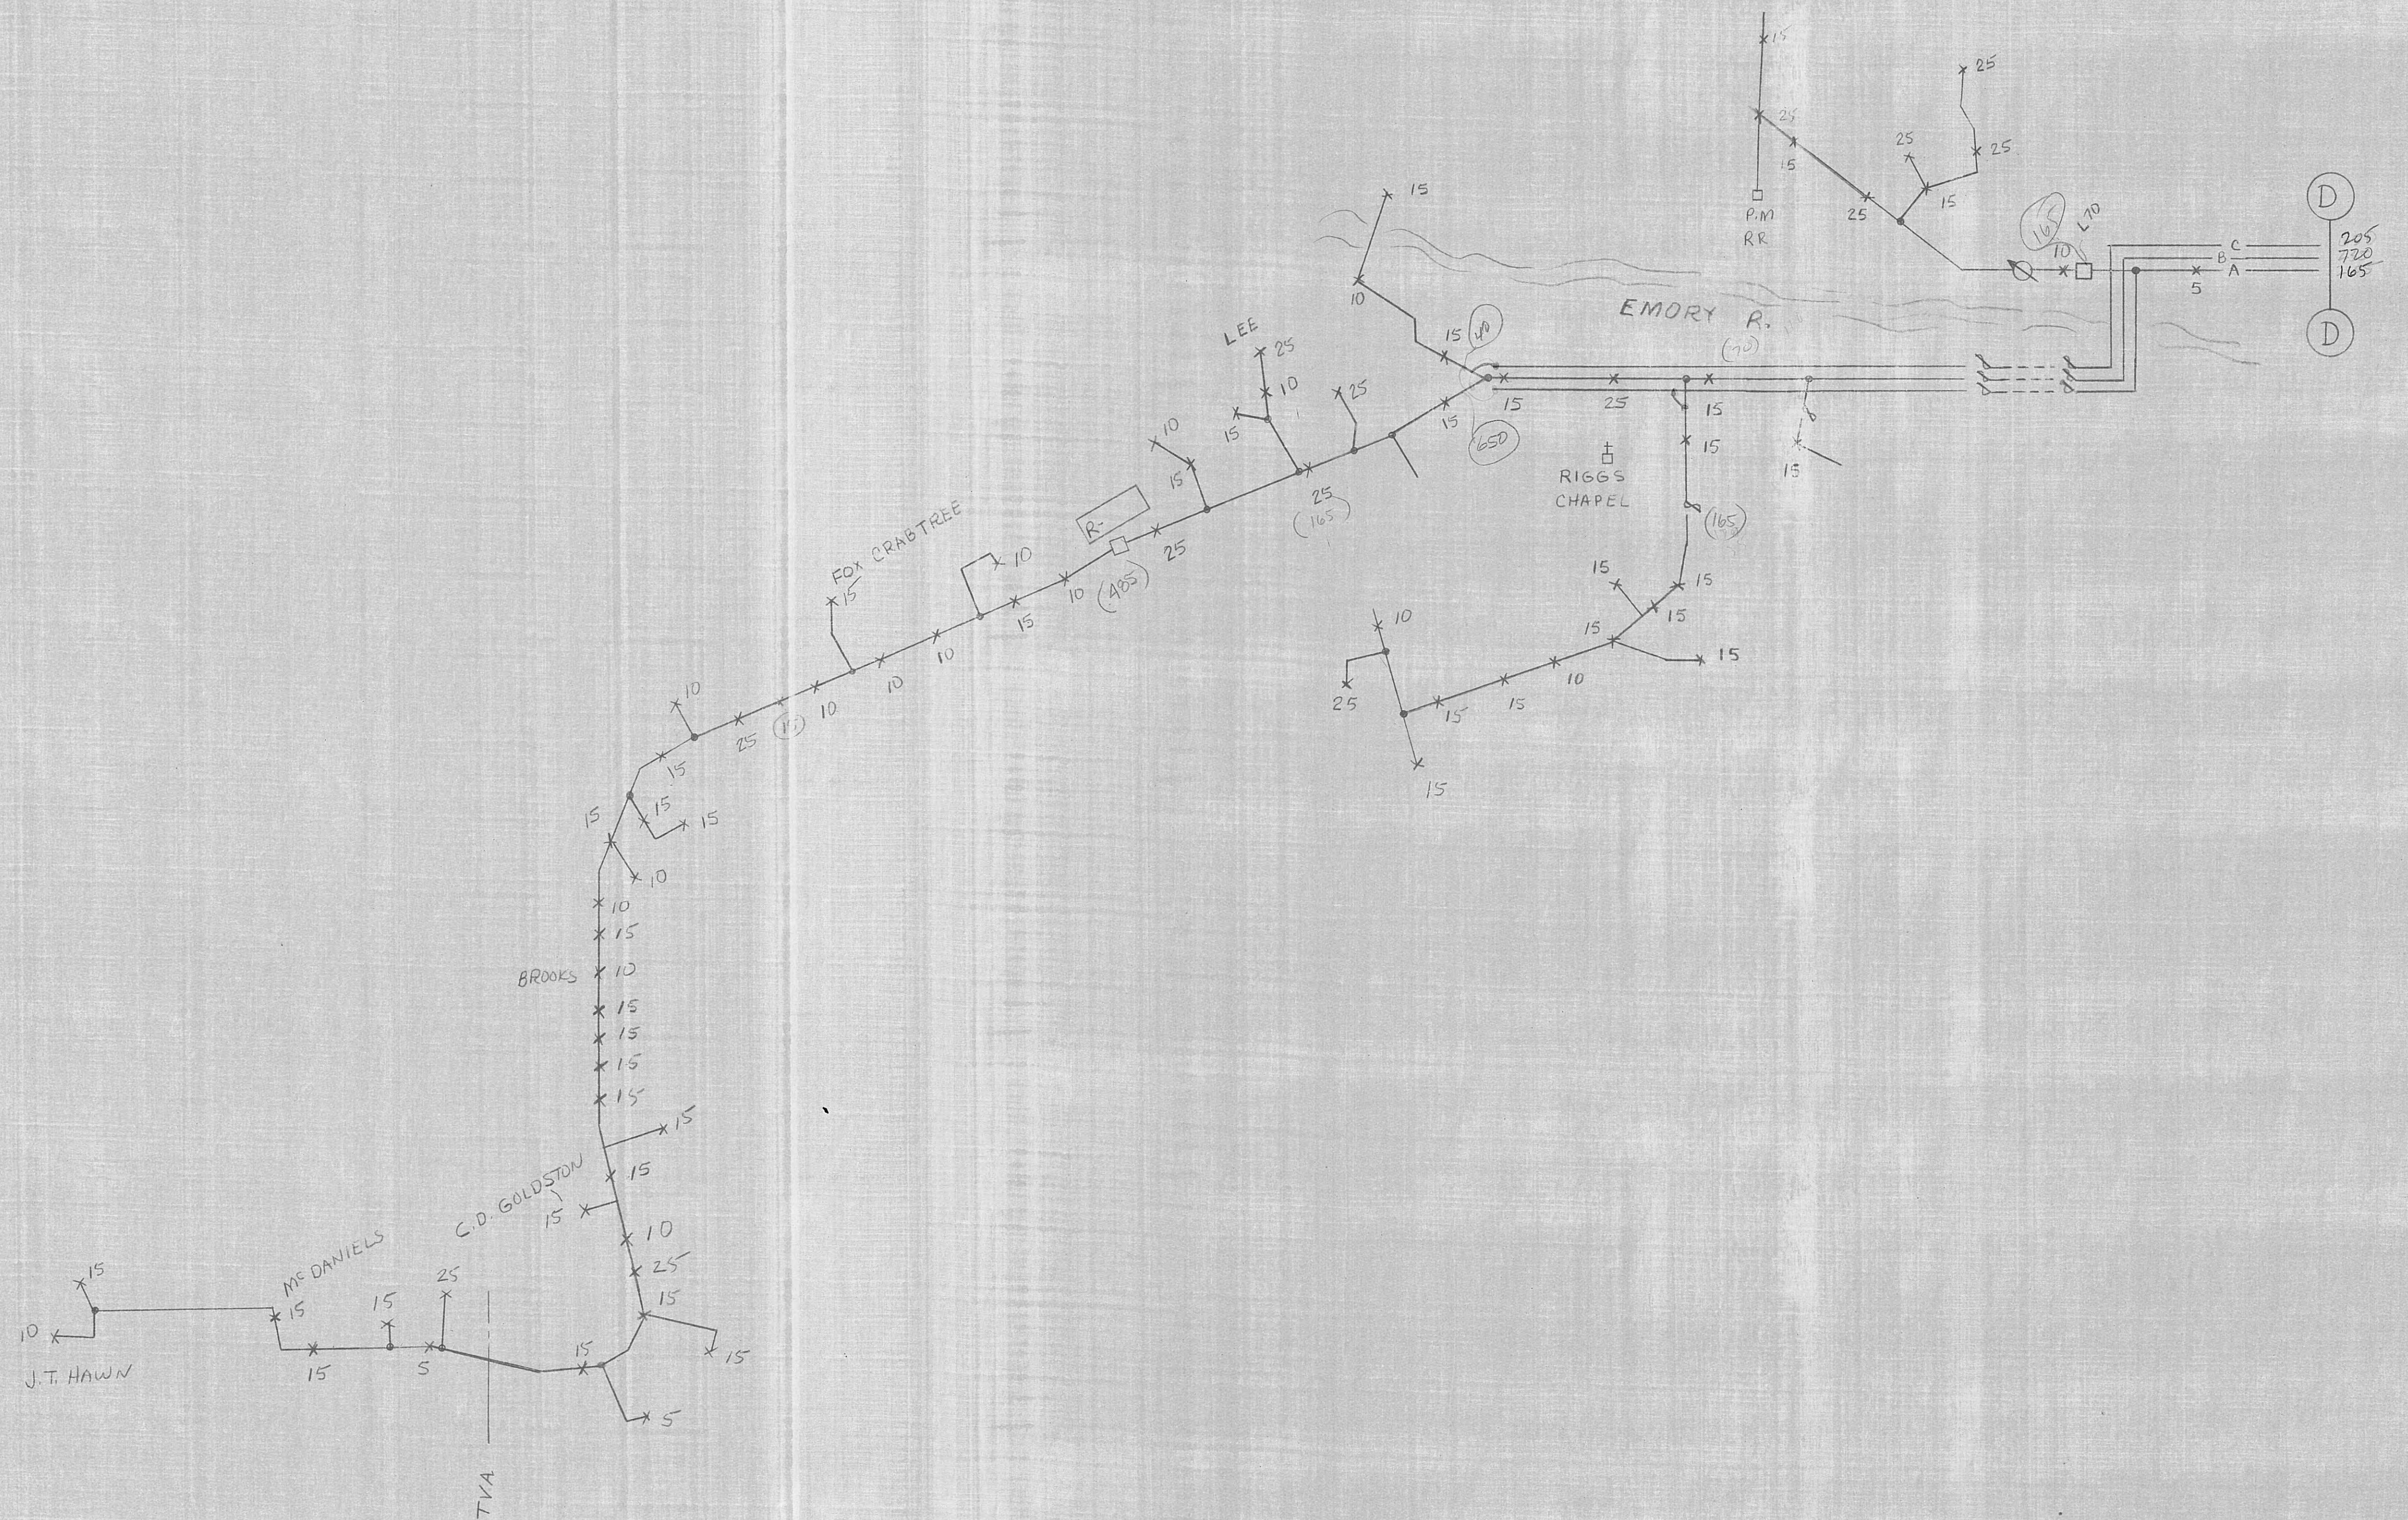

HARRIMAN UTILITY BOARD HARRIMAN, TENNESSEE		
SCALE: N.T.S.	APPROVED BY:	DRAWN BY: R. Hall
DATE: 10-22-79		
OAKDALE THREE LINE DIAGRAM OCB 314		
		DRAWING NUMBER P- 26


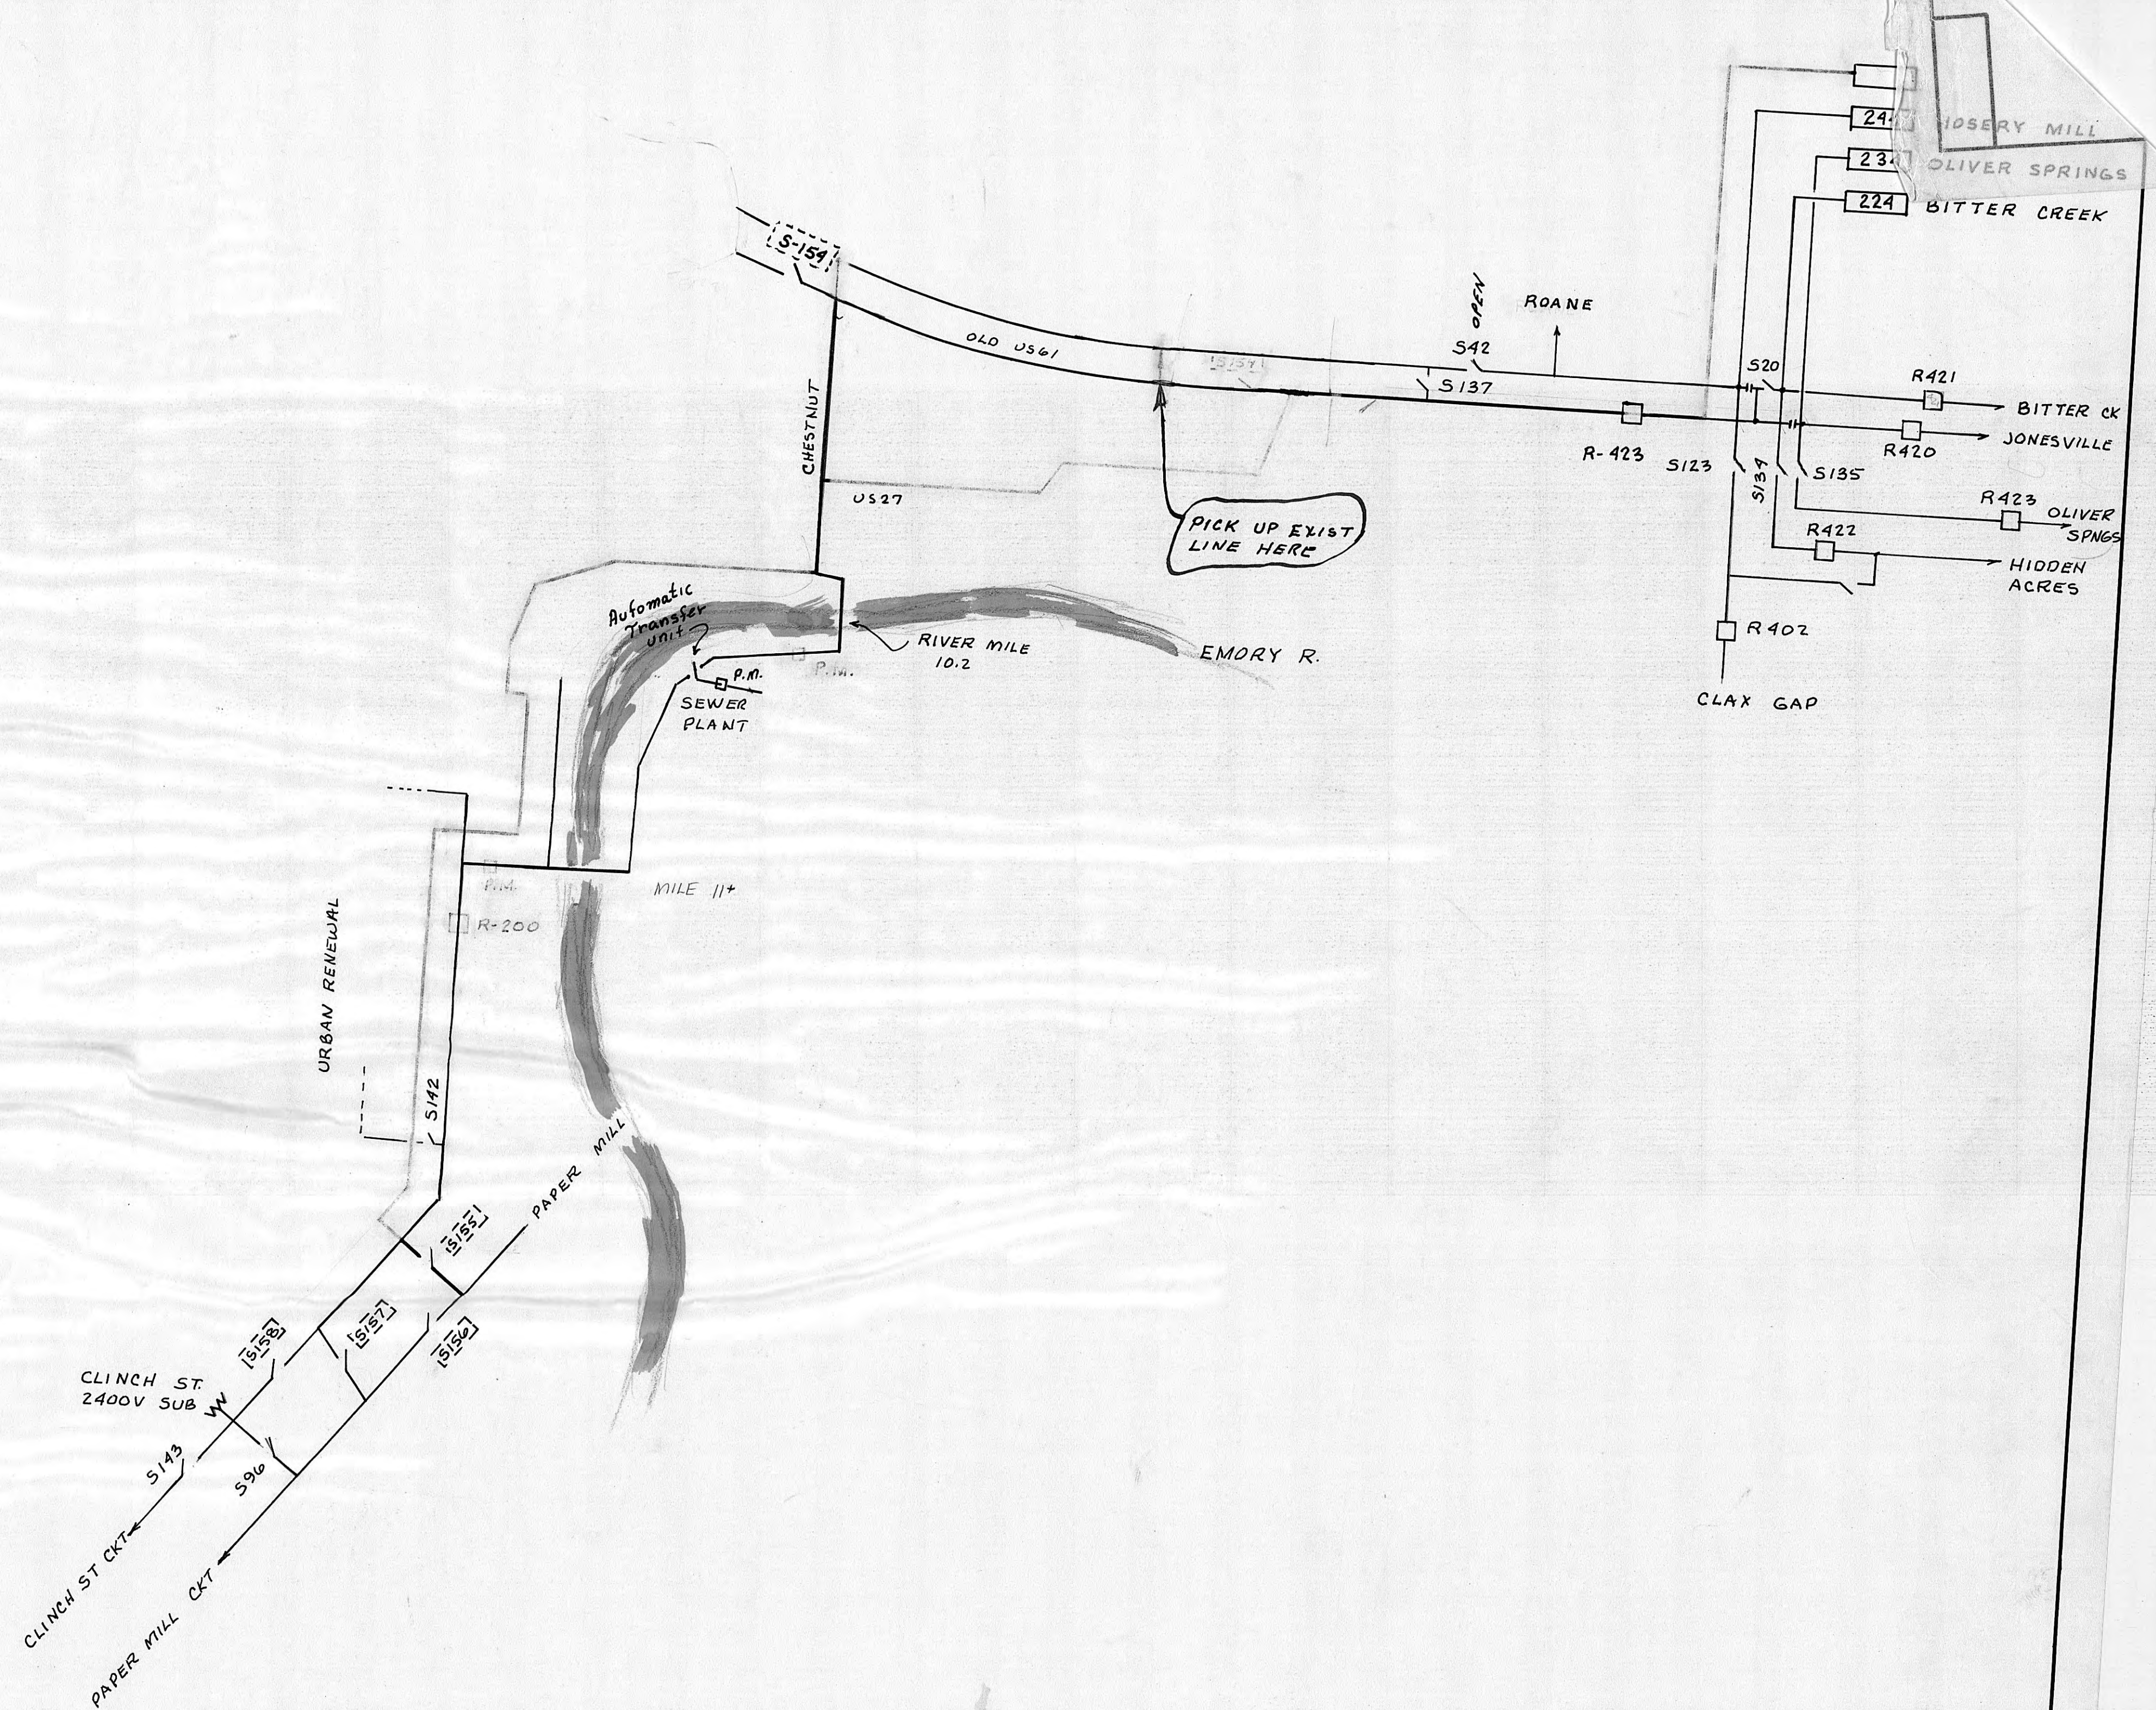


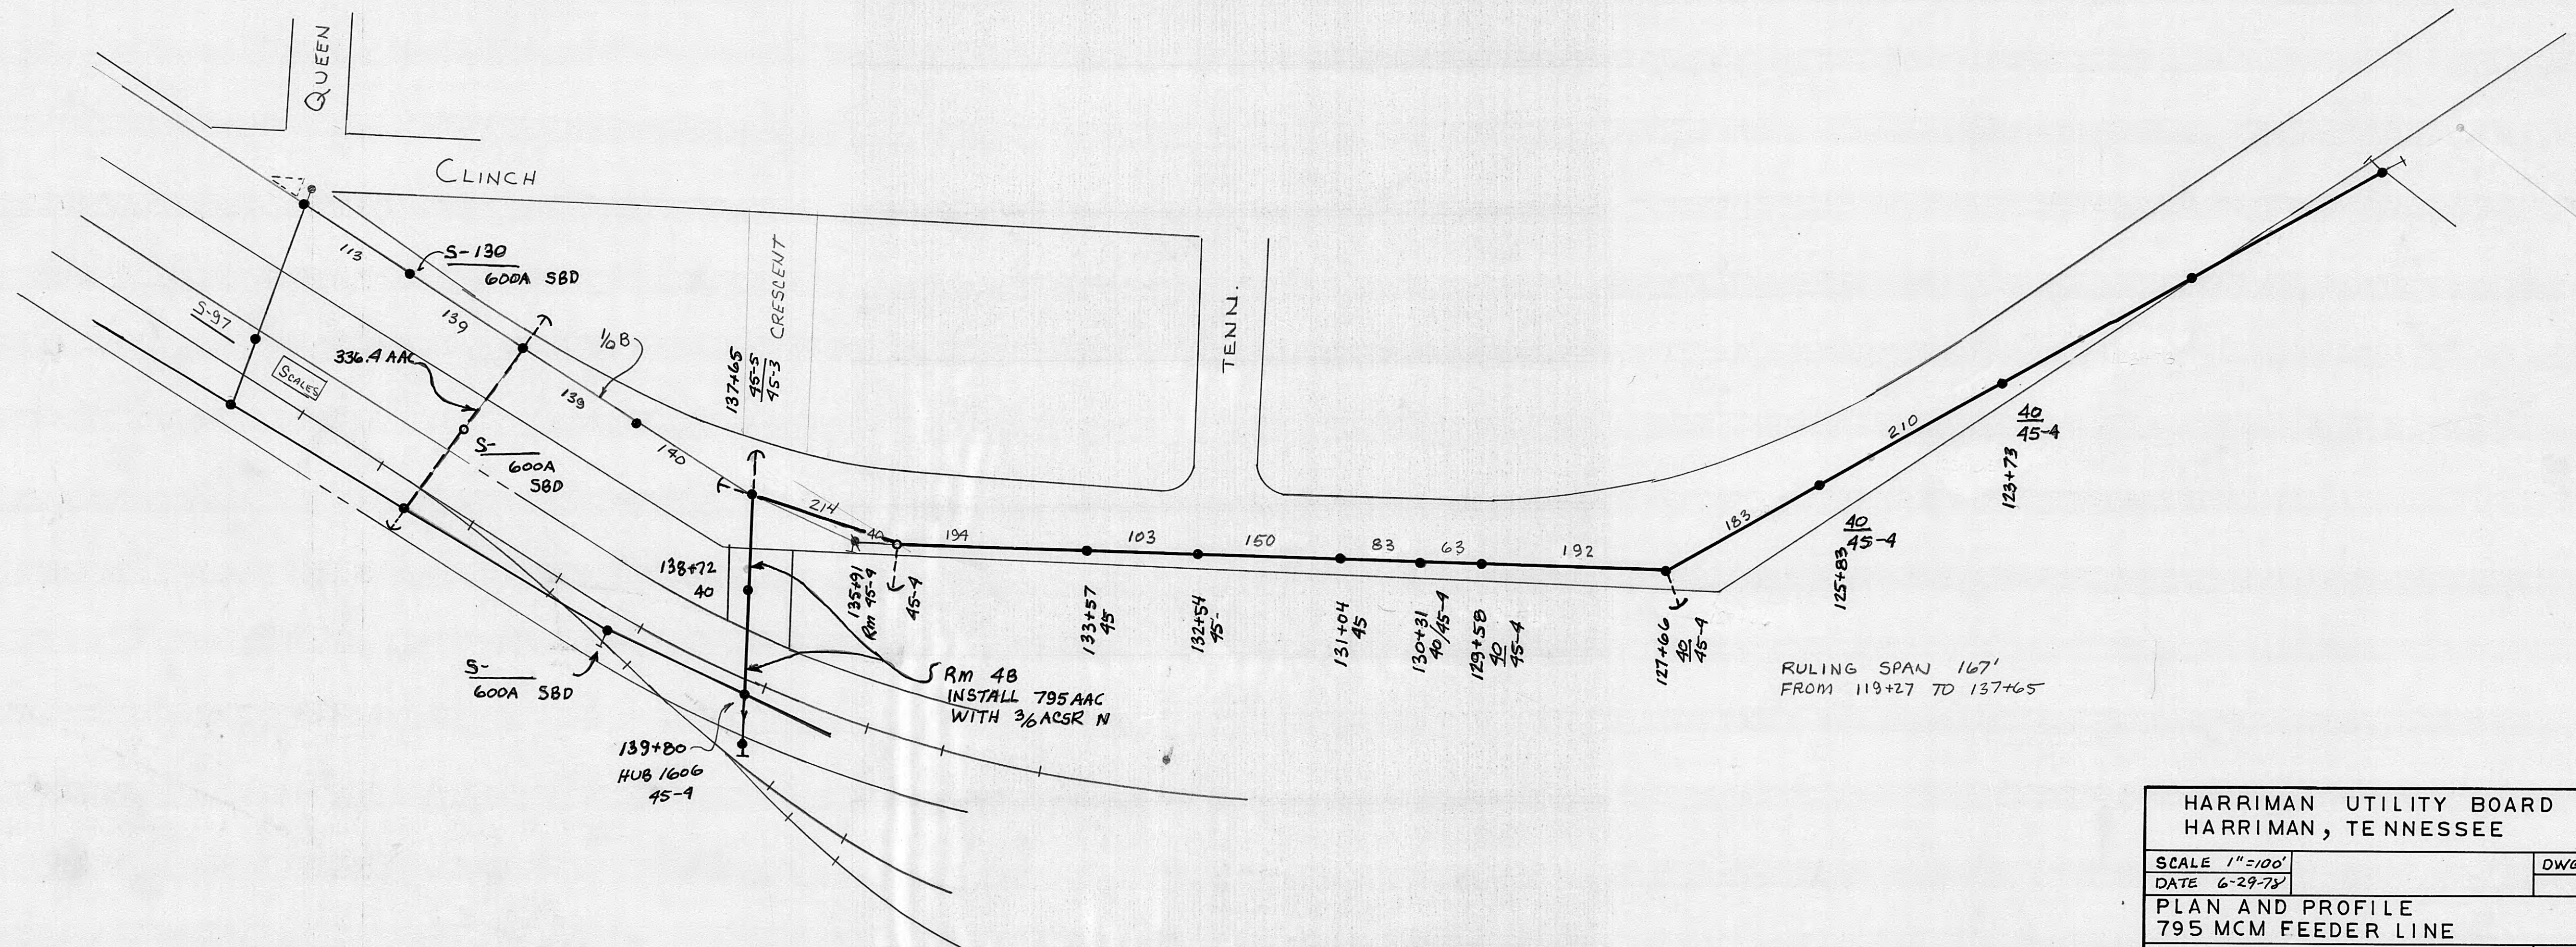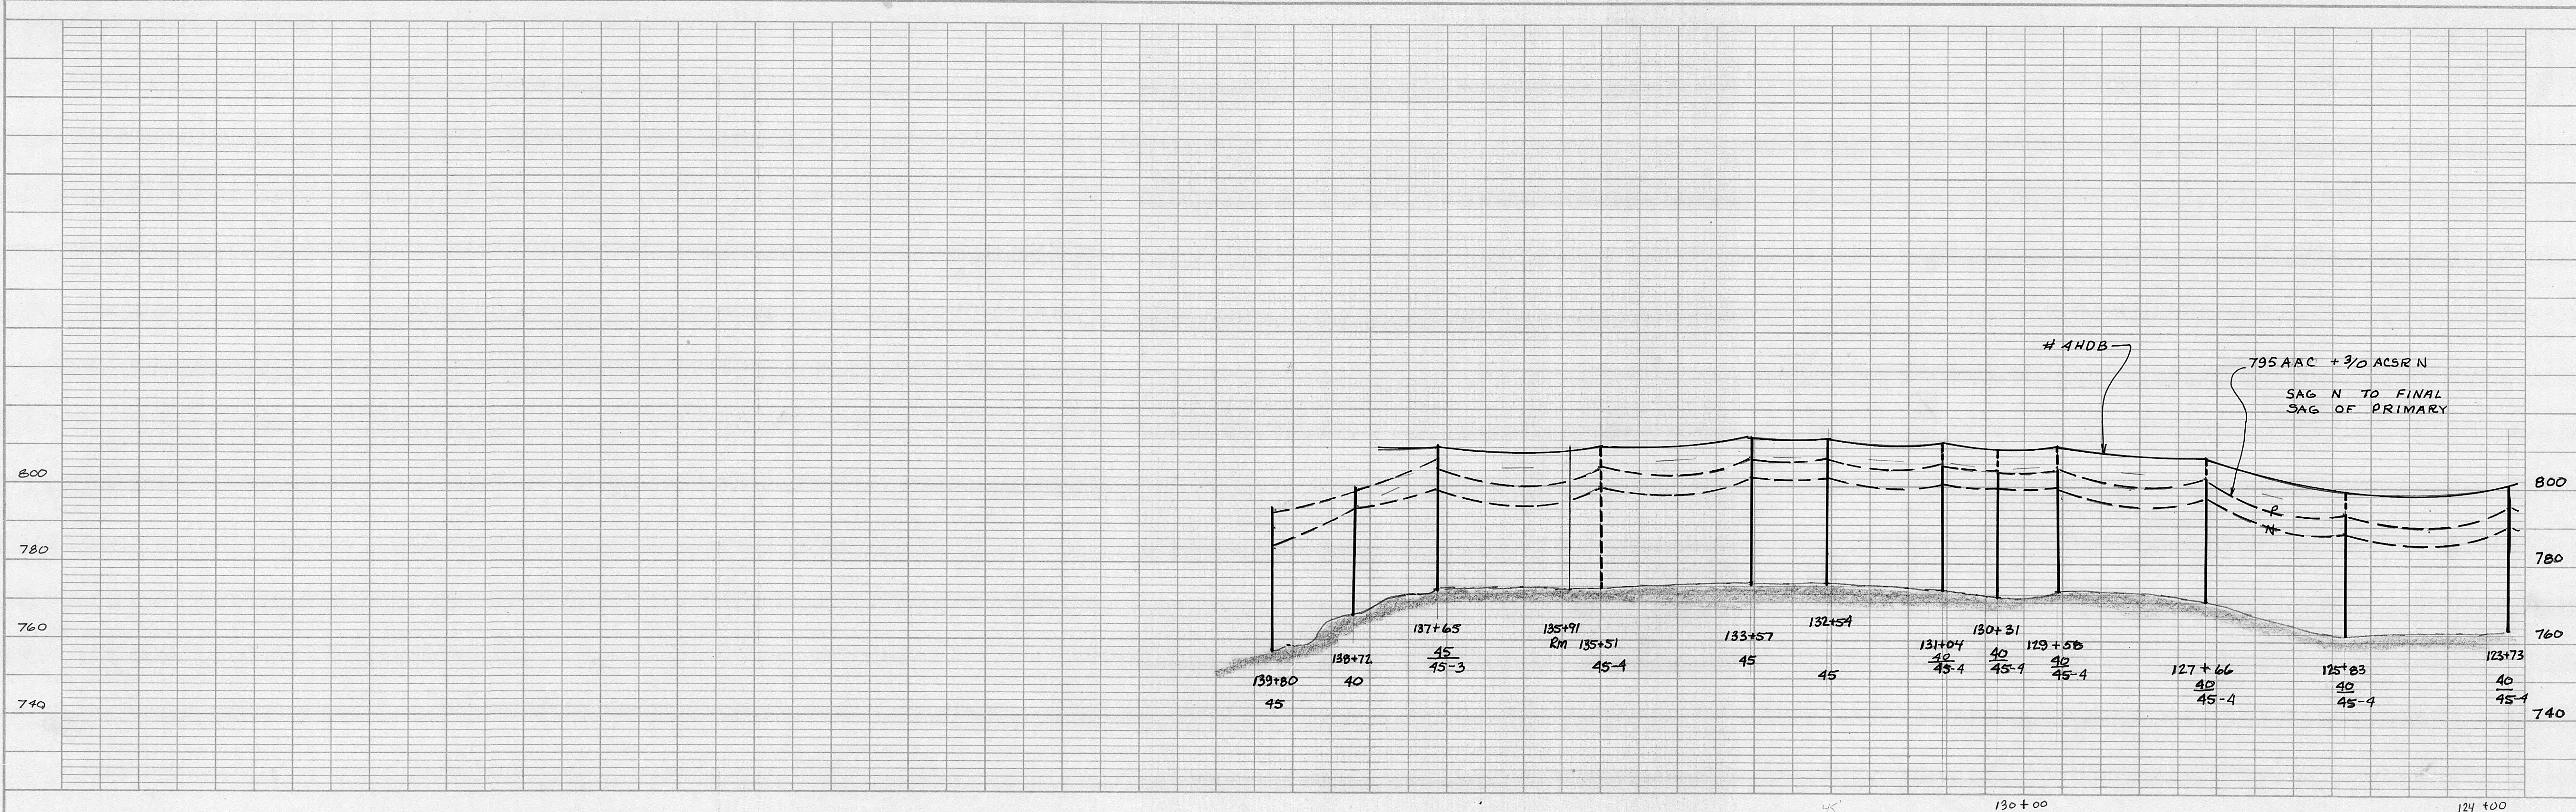

HARRIMAN UTILITY BOARD HARRIMAN, TENNESSEE	
SCALE 1"=100'	DWG. R.Hall
DATE 6-29-78	
PLAN AND PROFILE 795 MCM FEEDER LINE	
P-20	

PROFILE	DATE
NOTE BOOK	BY
STRUCTURE LOCATION CHART	



PLAN	DATE
NOTE BOOK	BY
STRUCTURE LOCATION CHART	

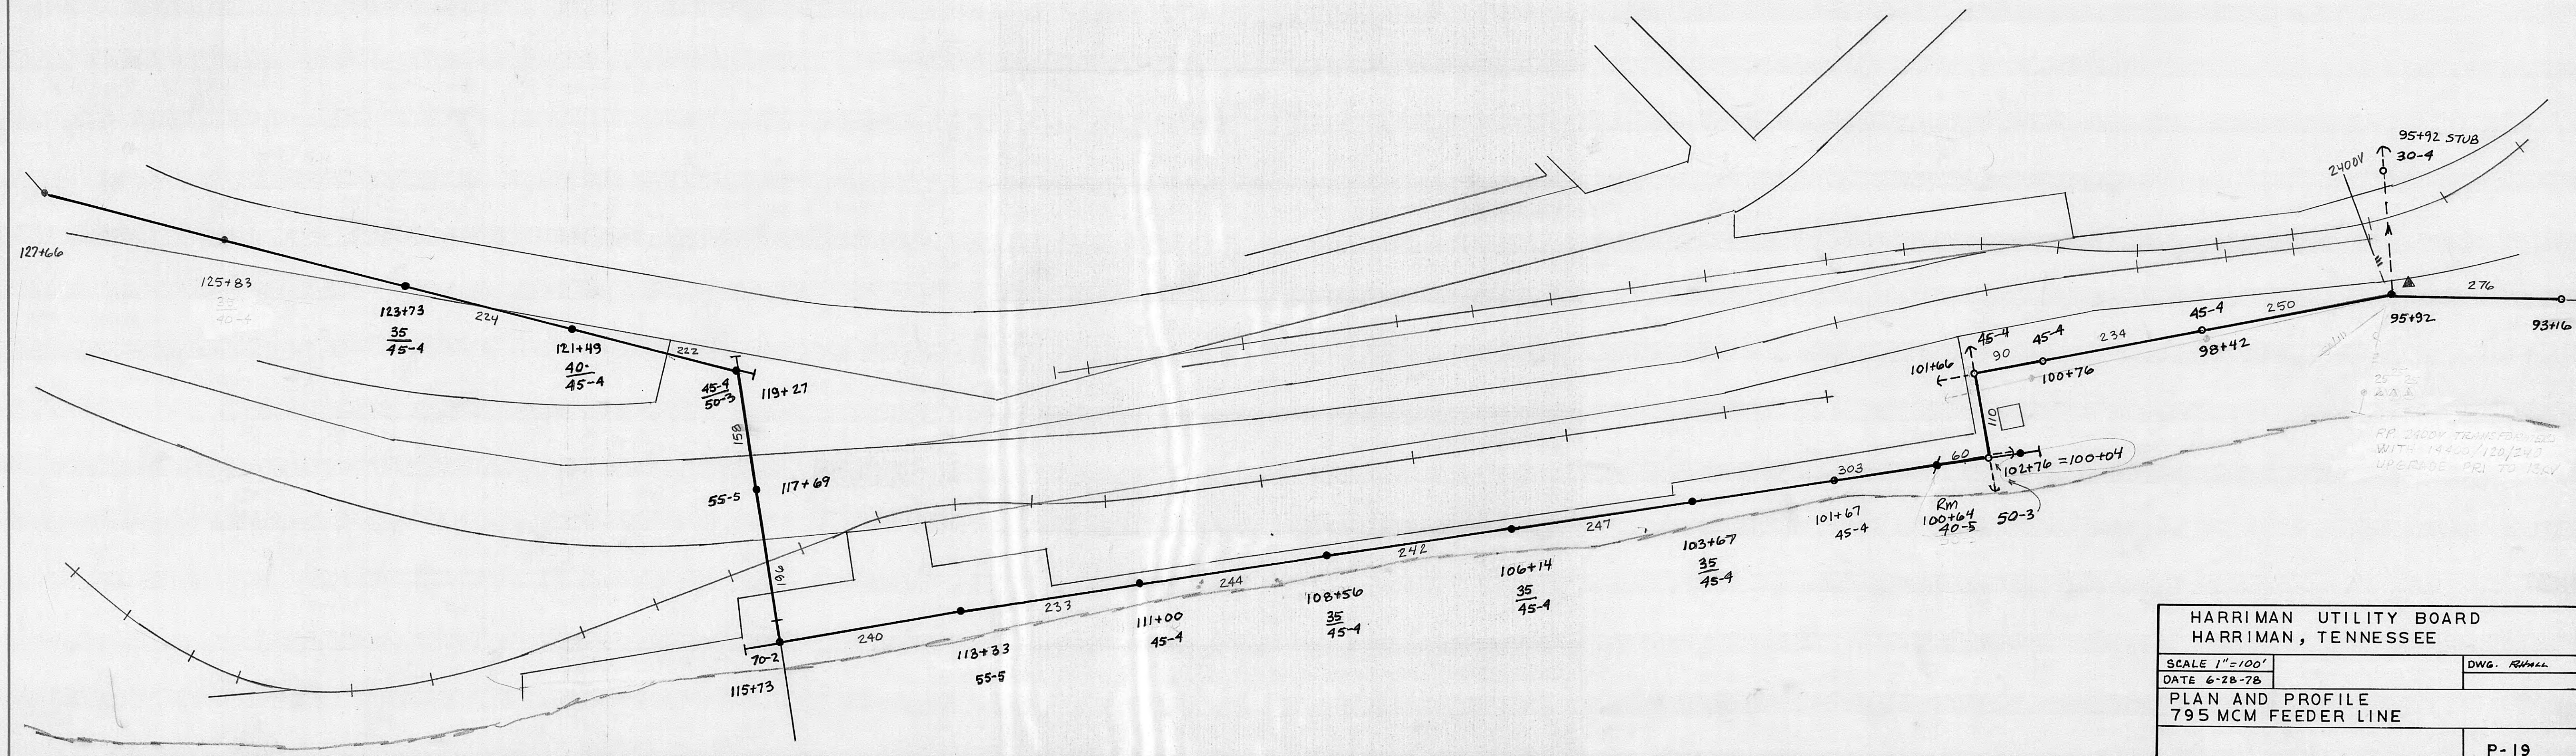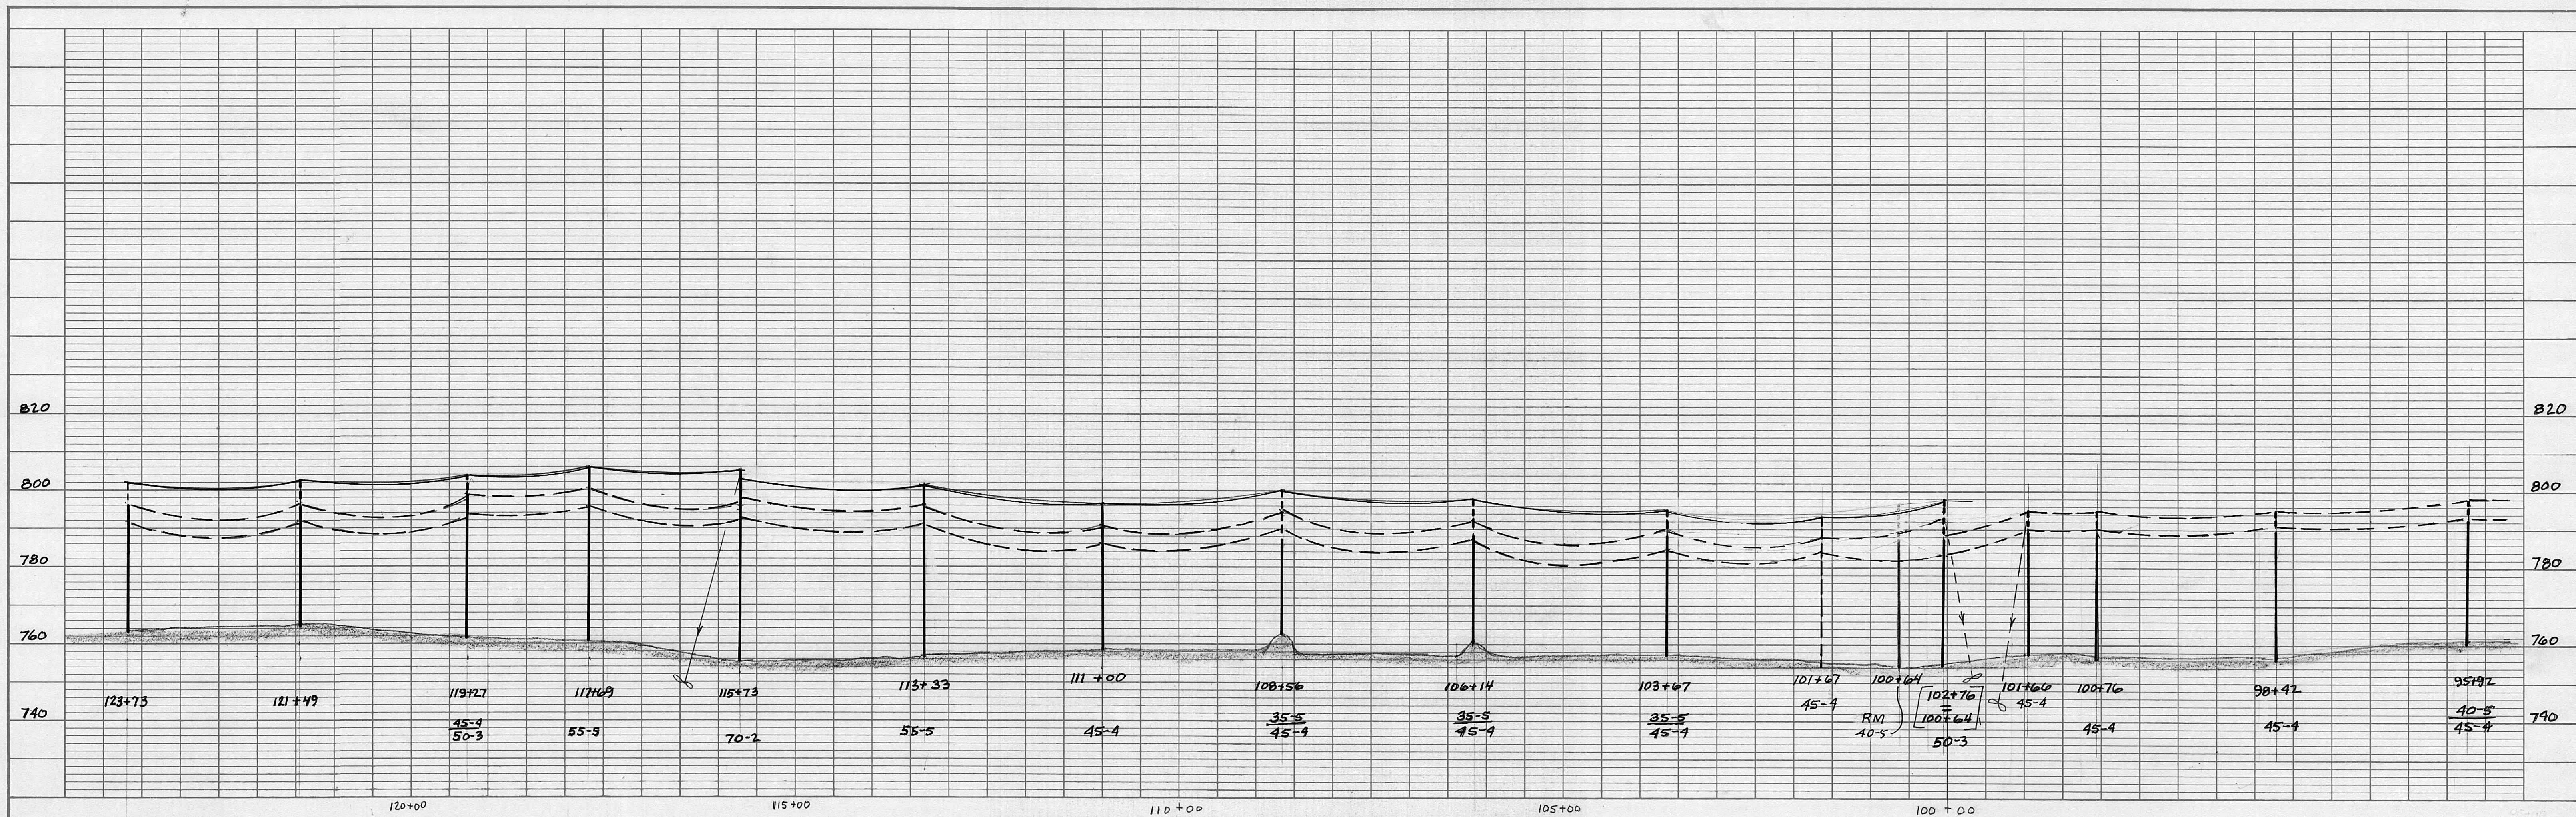

HARRIMAN UTILITY BOARD HARRIMAN, TENNESSEE		
SCALE 1"=100'		DWG. <i>RECALL</i>
DATE 6-28-78		
PLAN AND PROFILE 795 MCM FEEDER LINE		
		P-19

PROFILE
SHEET NO. _____
DATE _____
NOTES:
1. ALL NOTES
2. STRUCTURE MODIFICATIONS
3. SEE P-18


PLAN
SHEET NO. _____
DATE _____
NOTES:
1. ALL NOTES
2. STRUCTURE MODIFICATIONS
3. SEE P-18

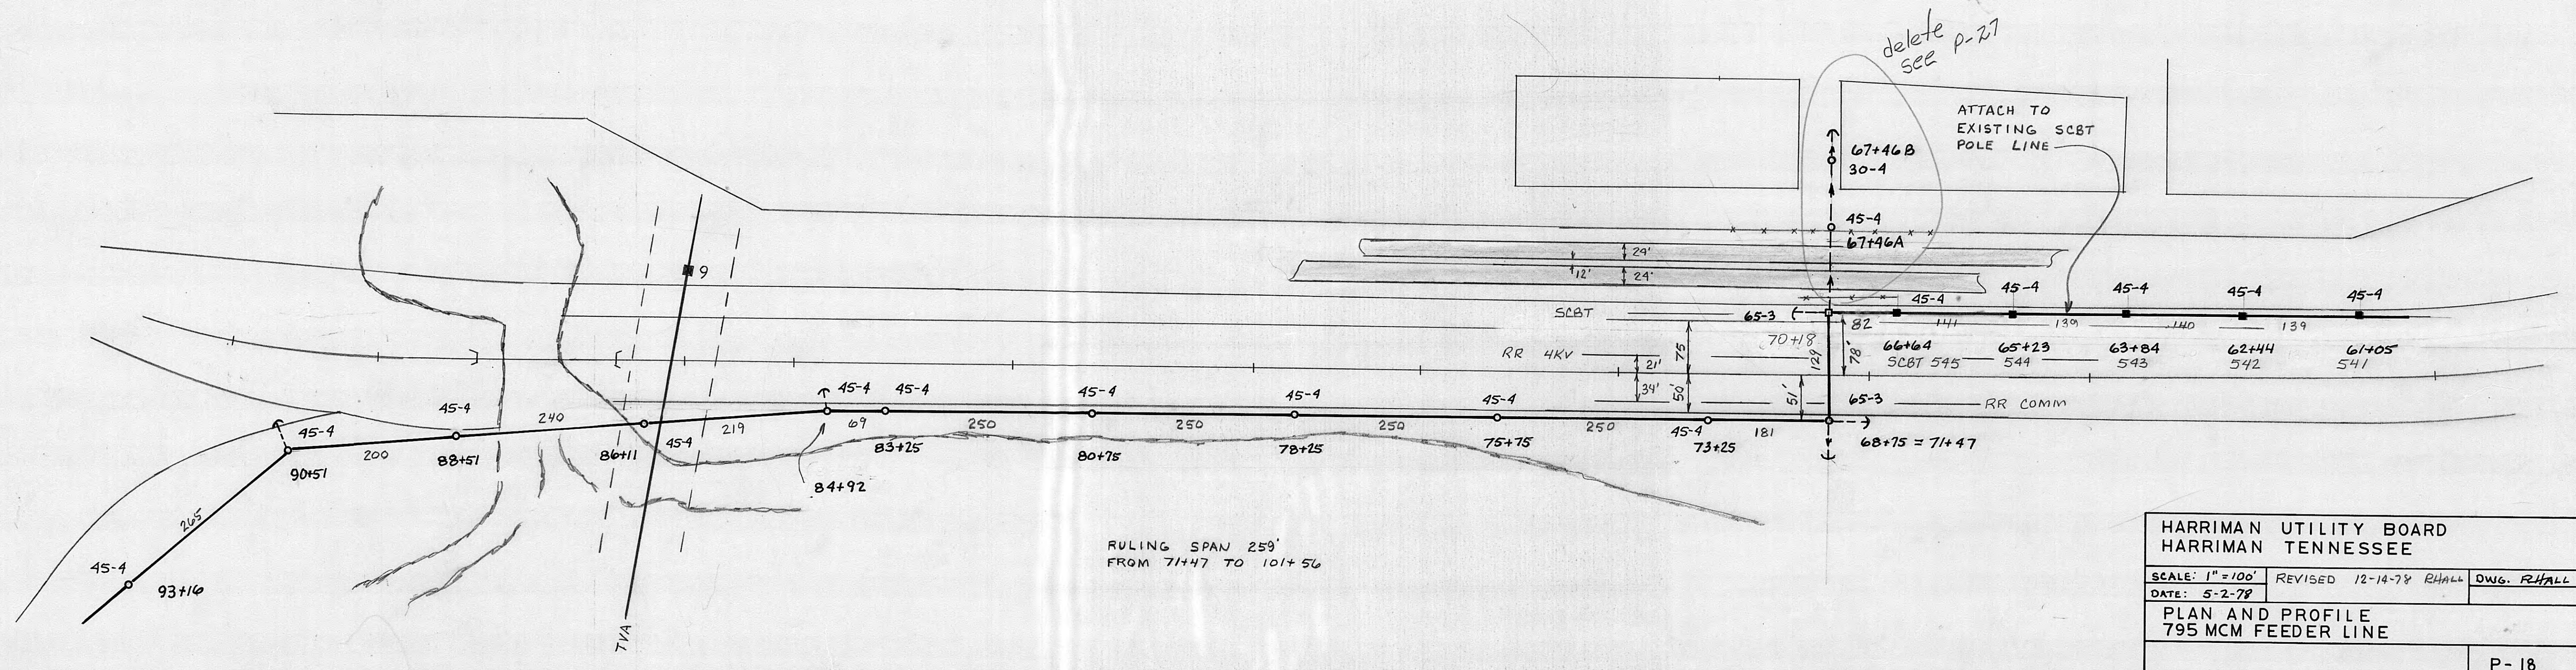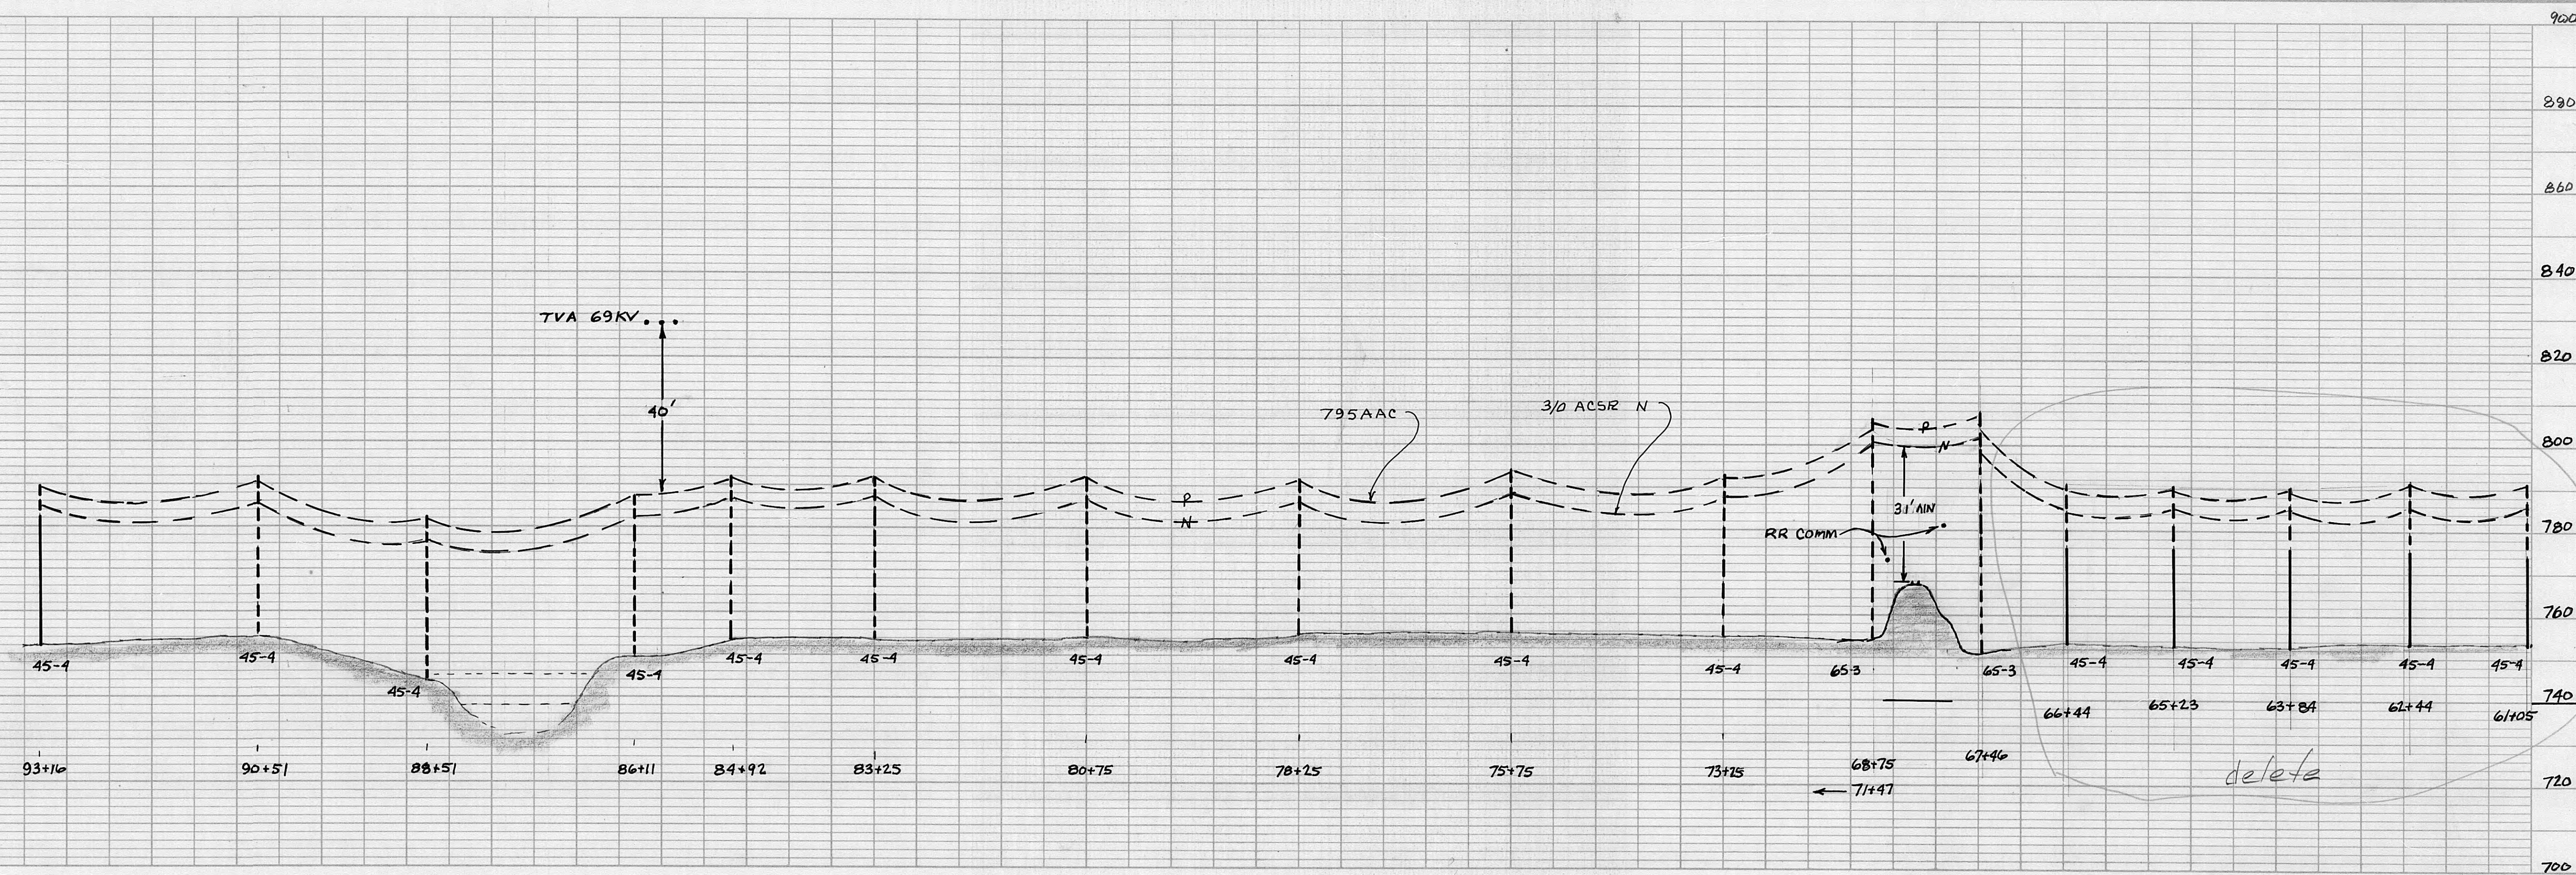





HARRIMAN UTILITY BOARD
HARRIMAN TENNESSEE
SCALE: 1"=100' REVISED 12-14-78 R.HALL
DATE: 5-2-78
PLAN AND PROFILE
795 MCM FEEDER LINE
P-18




HARRIMAN UTILITY BOARD HARRIMAN, TENNESSEE	
Scale 1" = 100'	<i>RHALL</i>
	<i>4-26-78</i>
PLAN AND PROFILE 795MCM FEEDER LINE	
	P-17

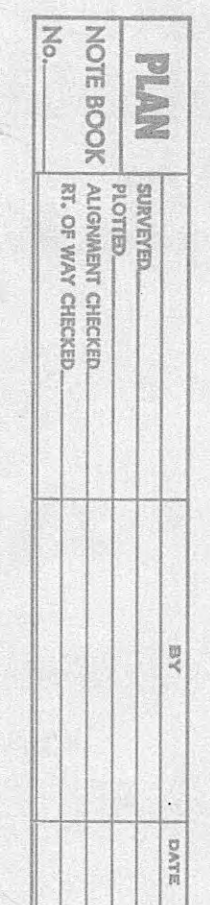

HARRIMAN UTILITY BOARD HARRIMAN, TENNESSEE	
Scale 1" = 100'	DWG. BY: R.HALL 4-26-78
PLAN AND PROFILE 795 MCM FEEDER LINE	
	P-16

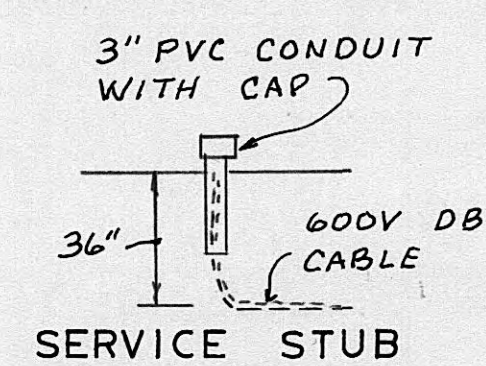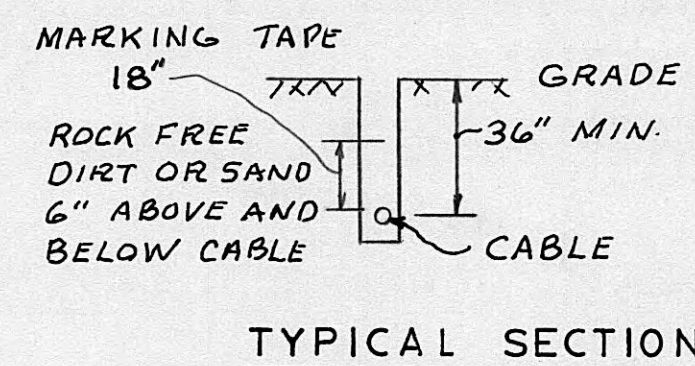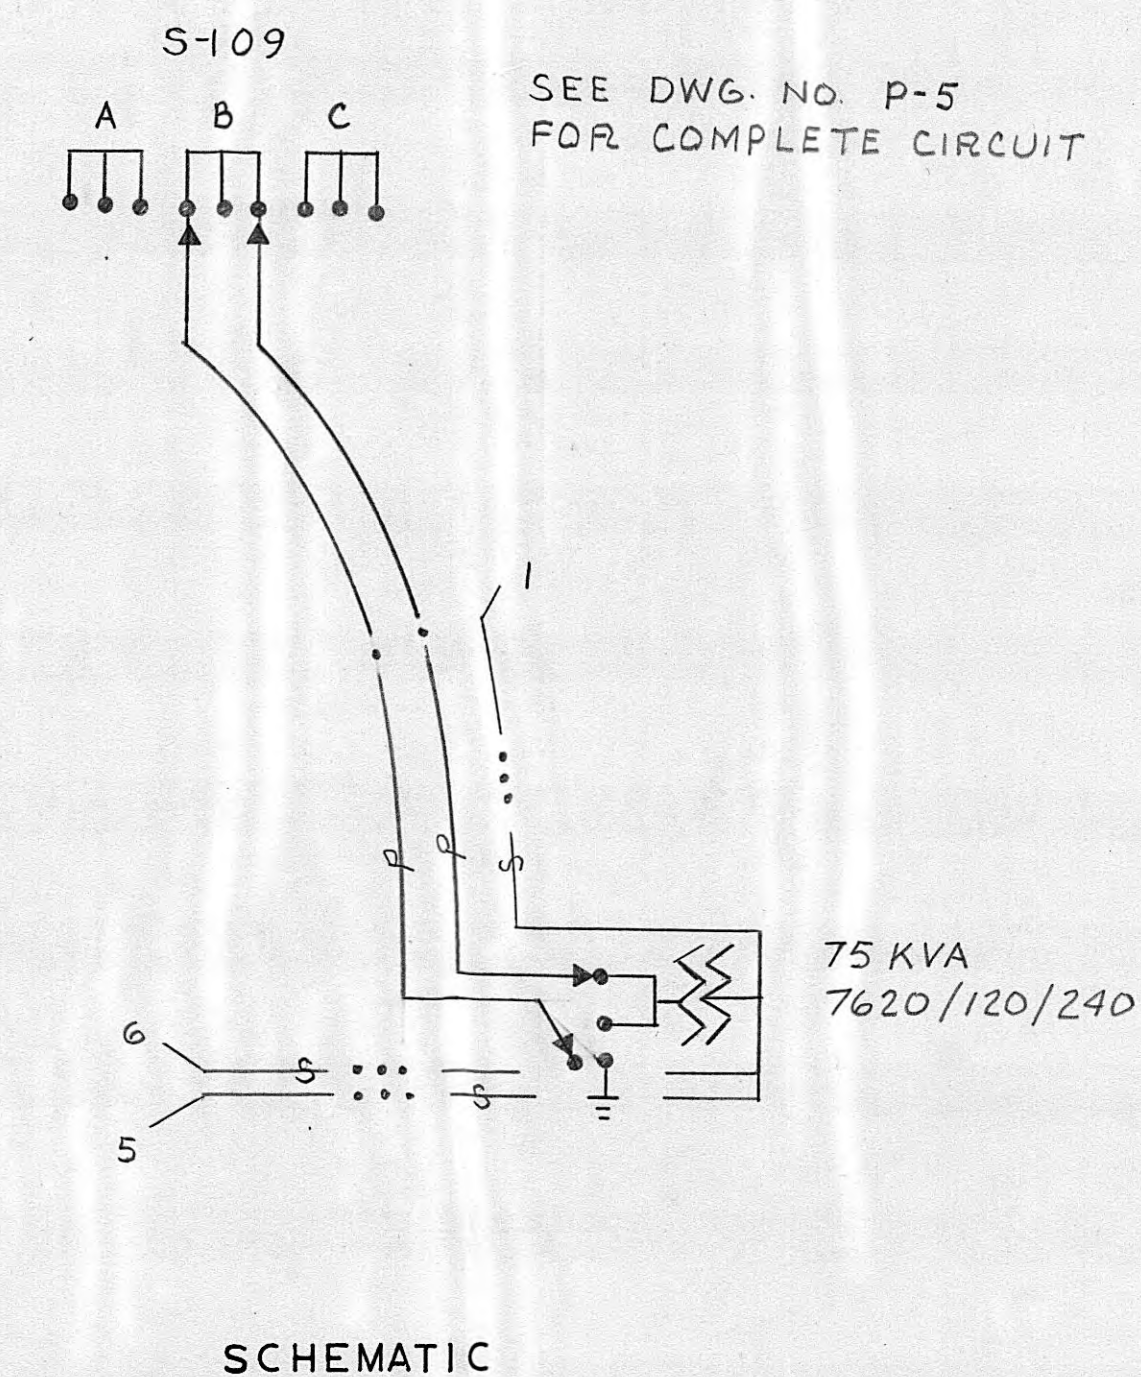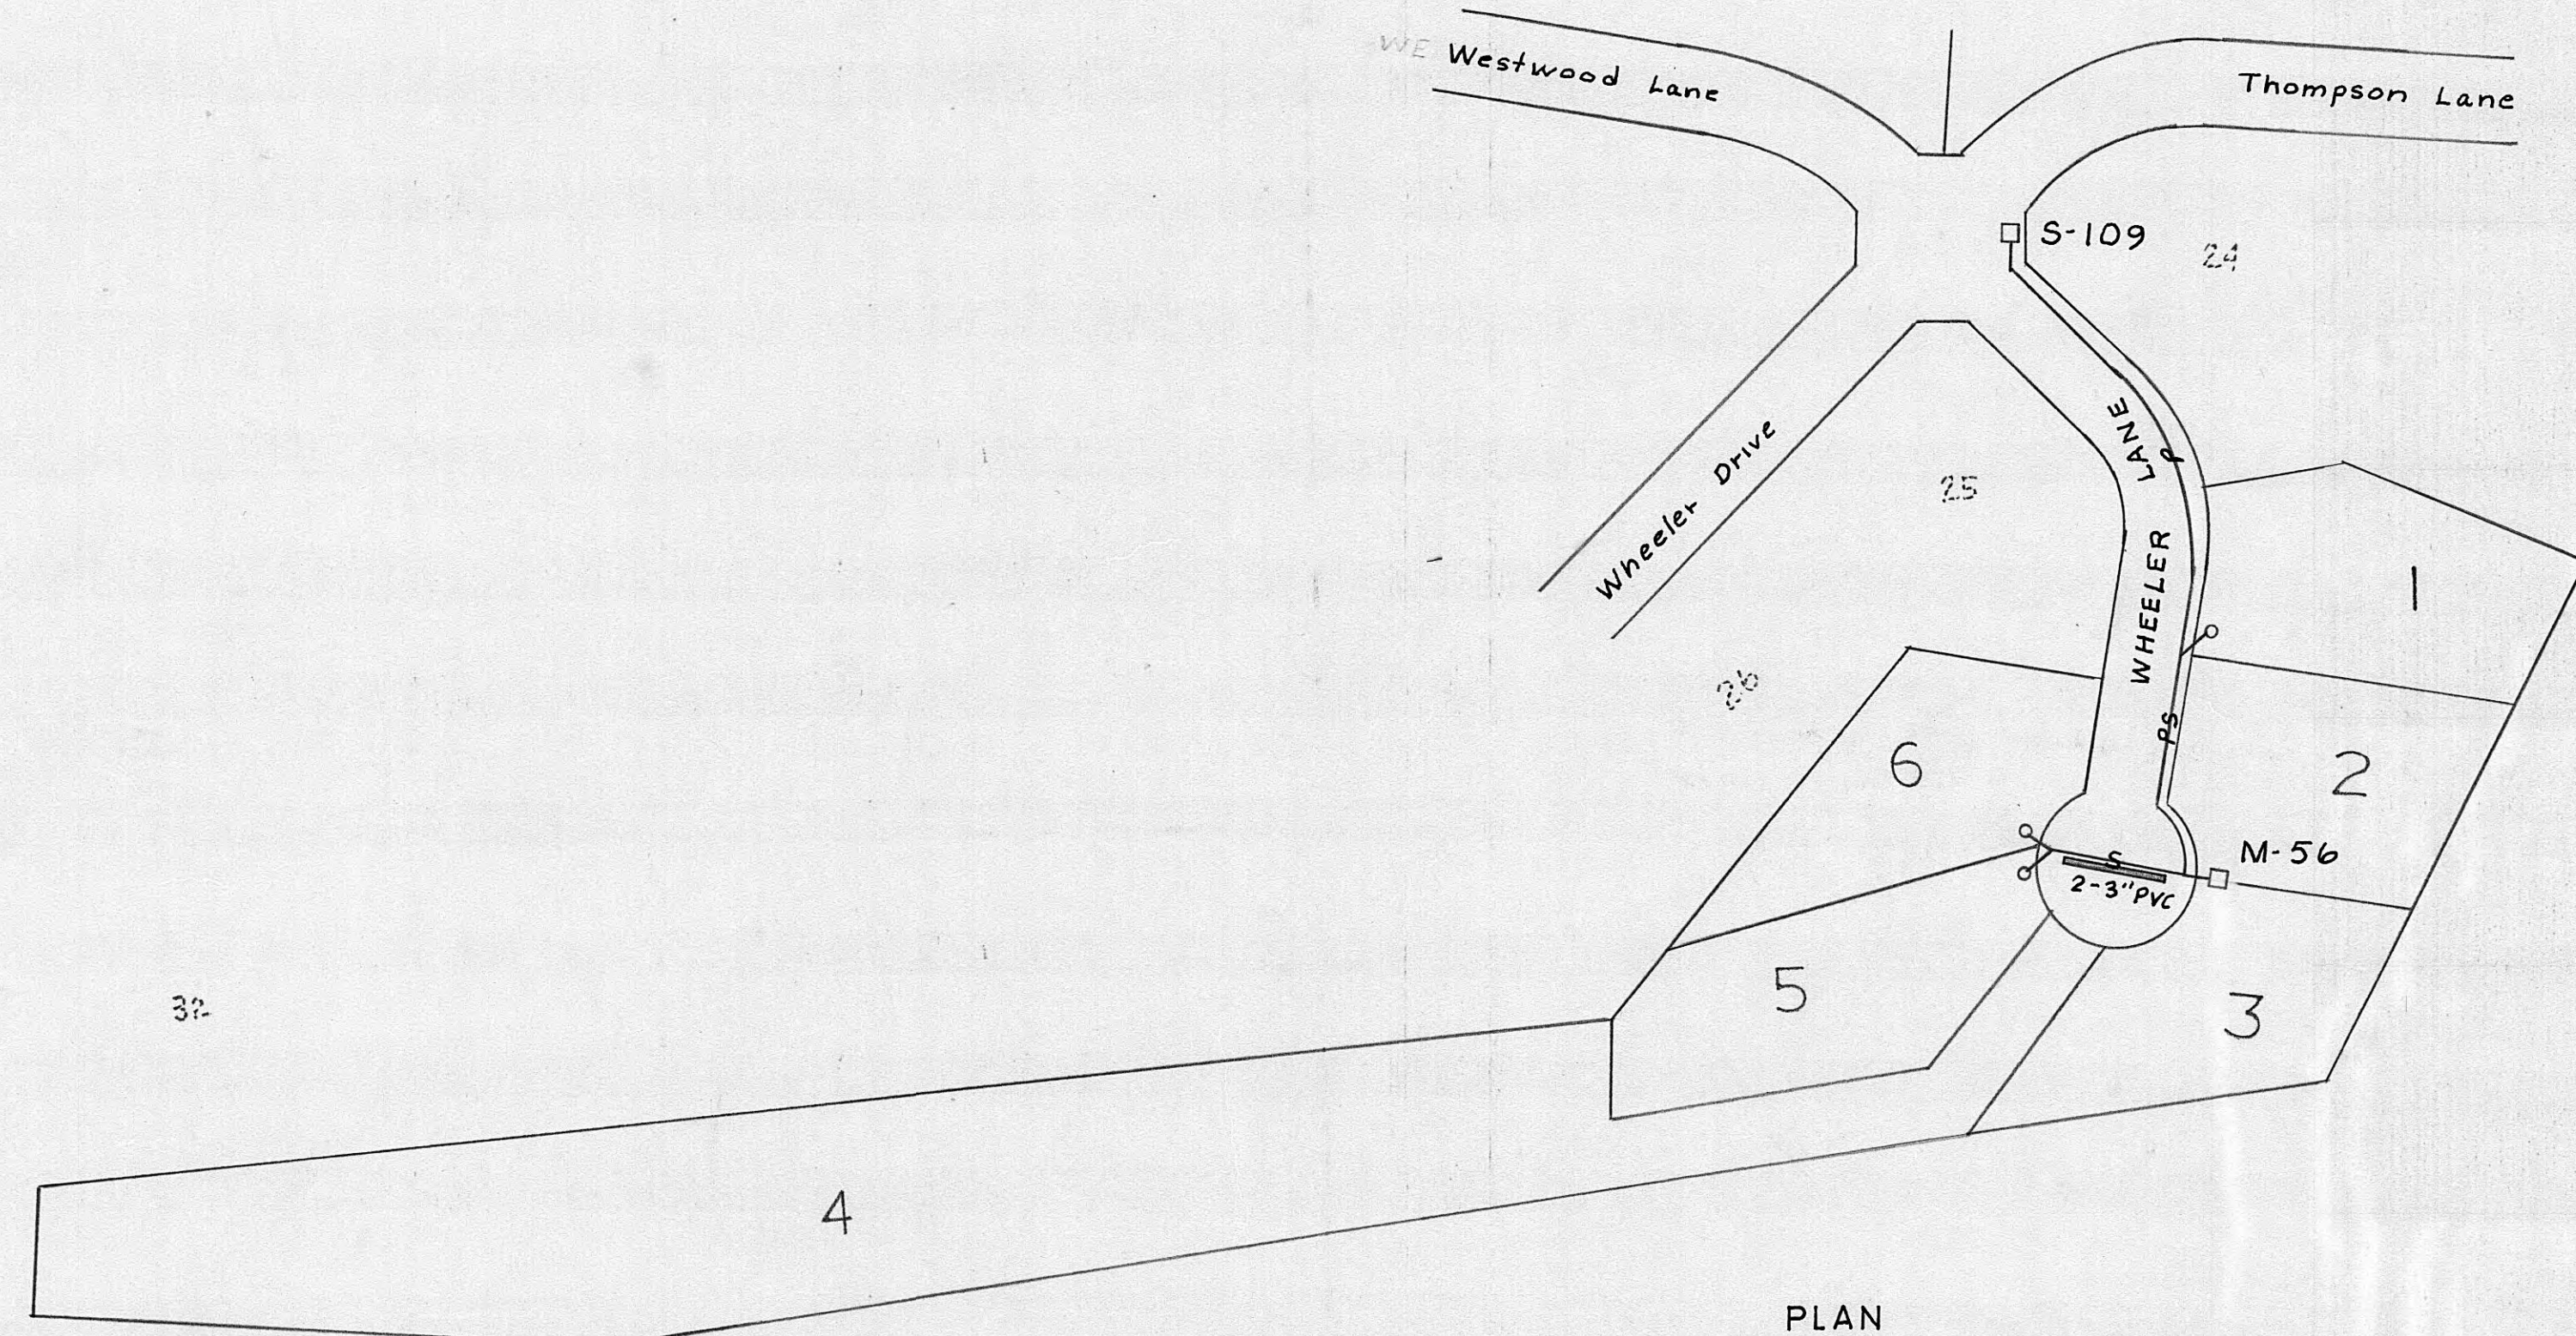


* SEE NOTE 3

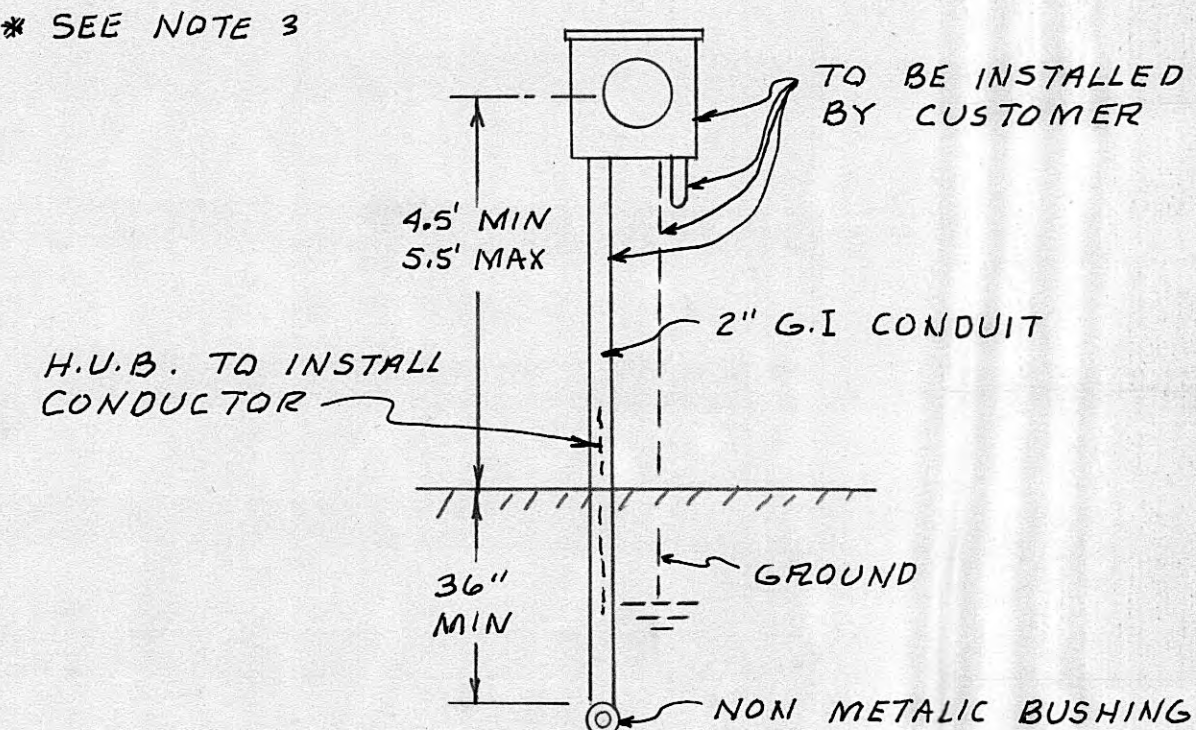


Notes:

1. The customer shall grade right-of-way and easement area where facilities are to be installed to within $\pm 2"$ of final grade, remove all stumps, rocks, and obstructions and provide a 15' wide path suitable for truck and trenching machine operation prior to beginning construction. The customer shall also provide rock free dirt or sand for bedding and backfill 6" above and below cable where necessary during construction.
2. A ten foot wide easement is required along each lot line.
3. Allowance is made for a 100' service to each house. Any additional distance shall be paid for by the customer before installation is made.

HARRIMAN UTILITY BOARD HARRIMAN, TENNESSEE		
SCALE: 1" = 100'	APPROVED BY	DRAWN BY R. HALL
DATE: 4-21-78		
HARTLAND ESTATES SECTION "C"		
POPLAR CREEK ROAD		
DRAWING NUMBER		P-15

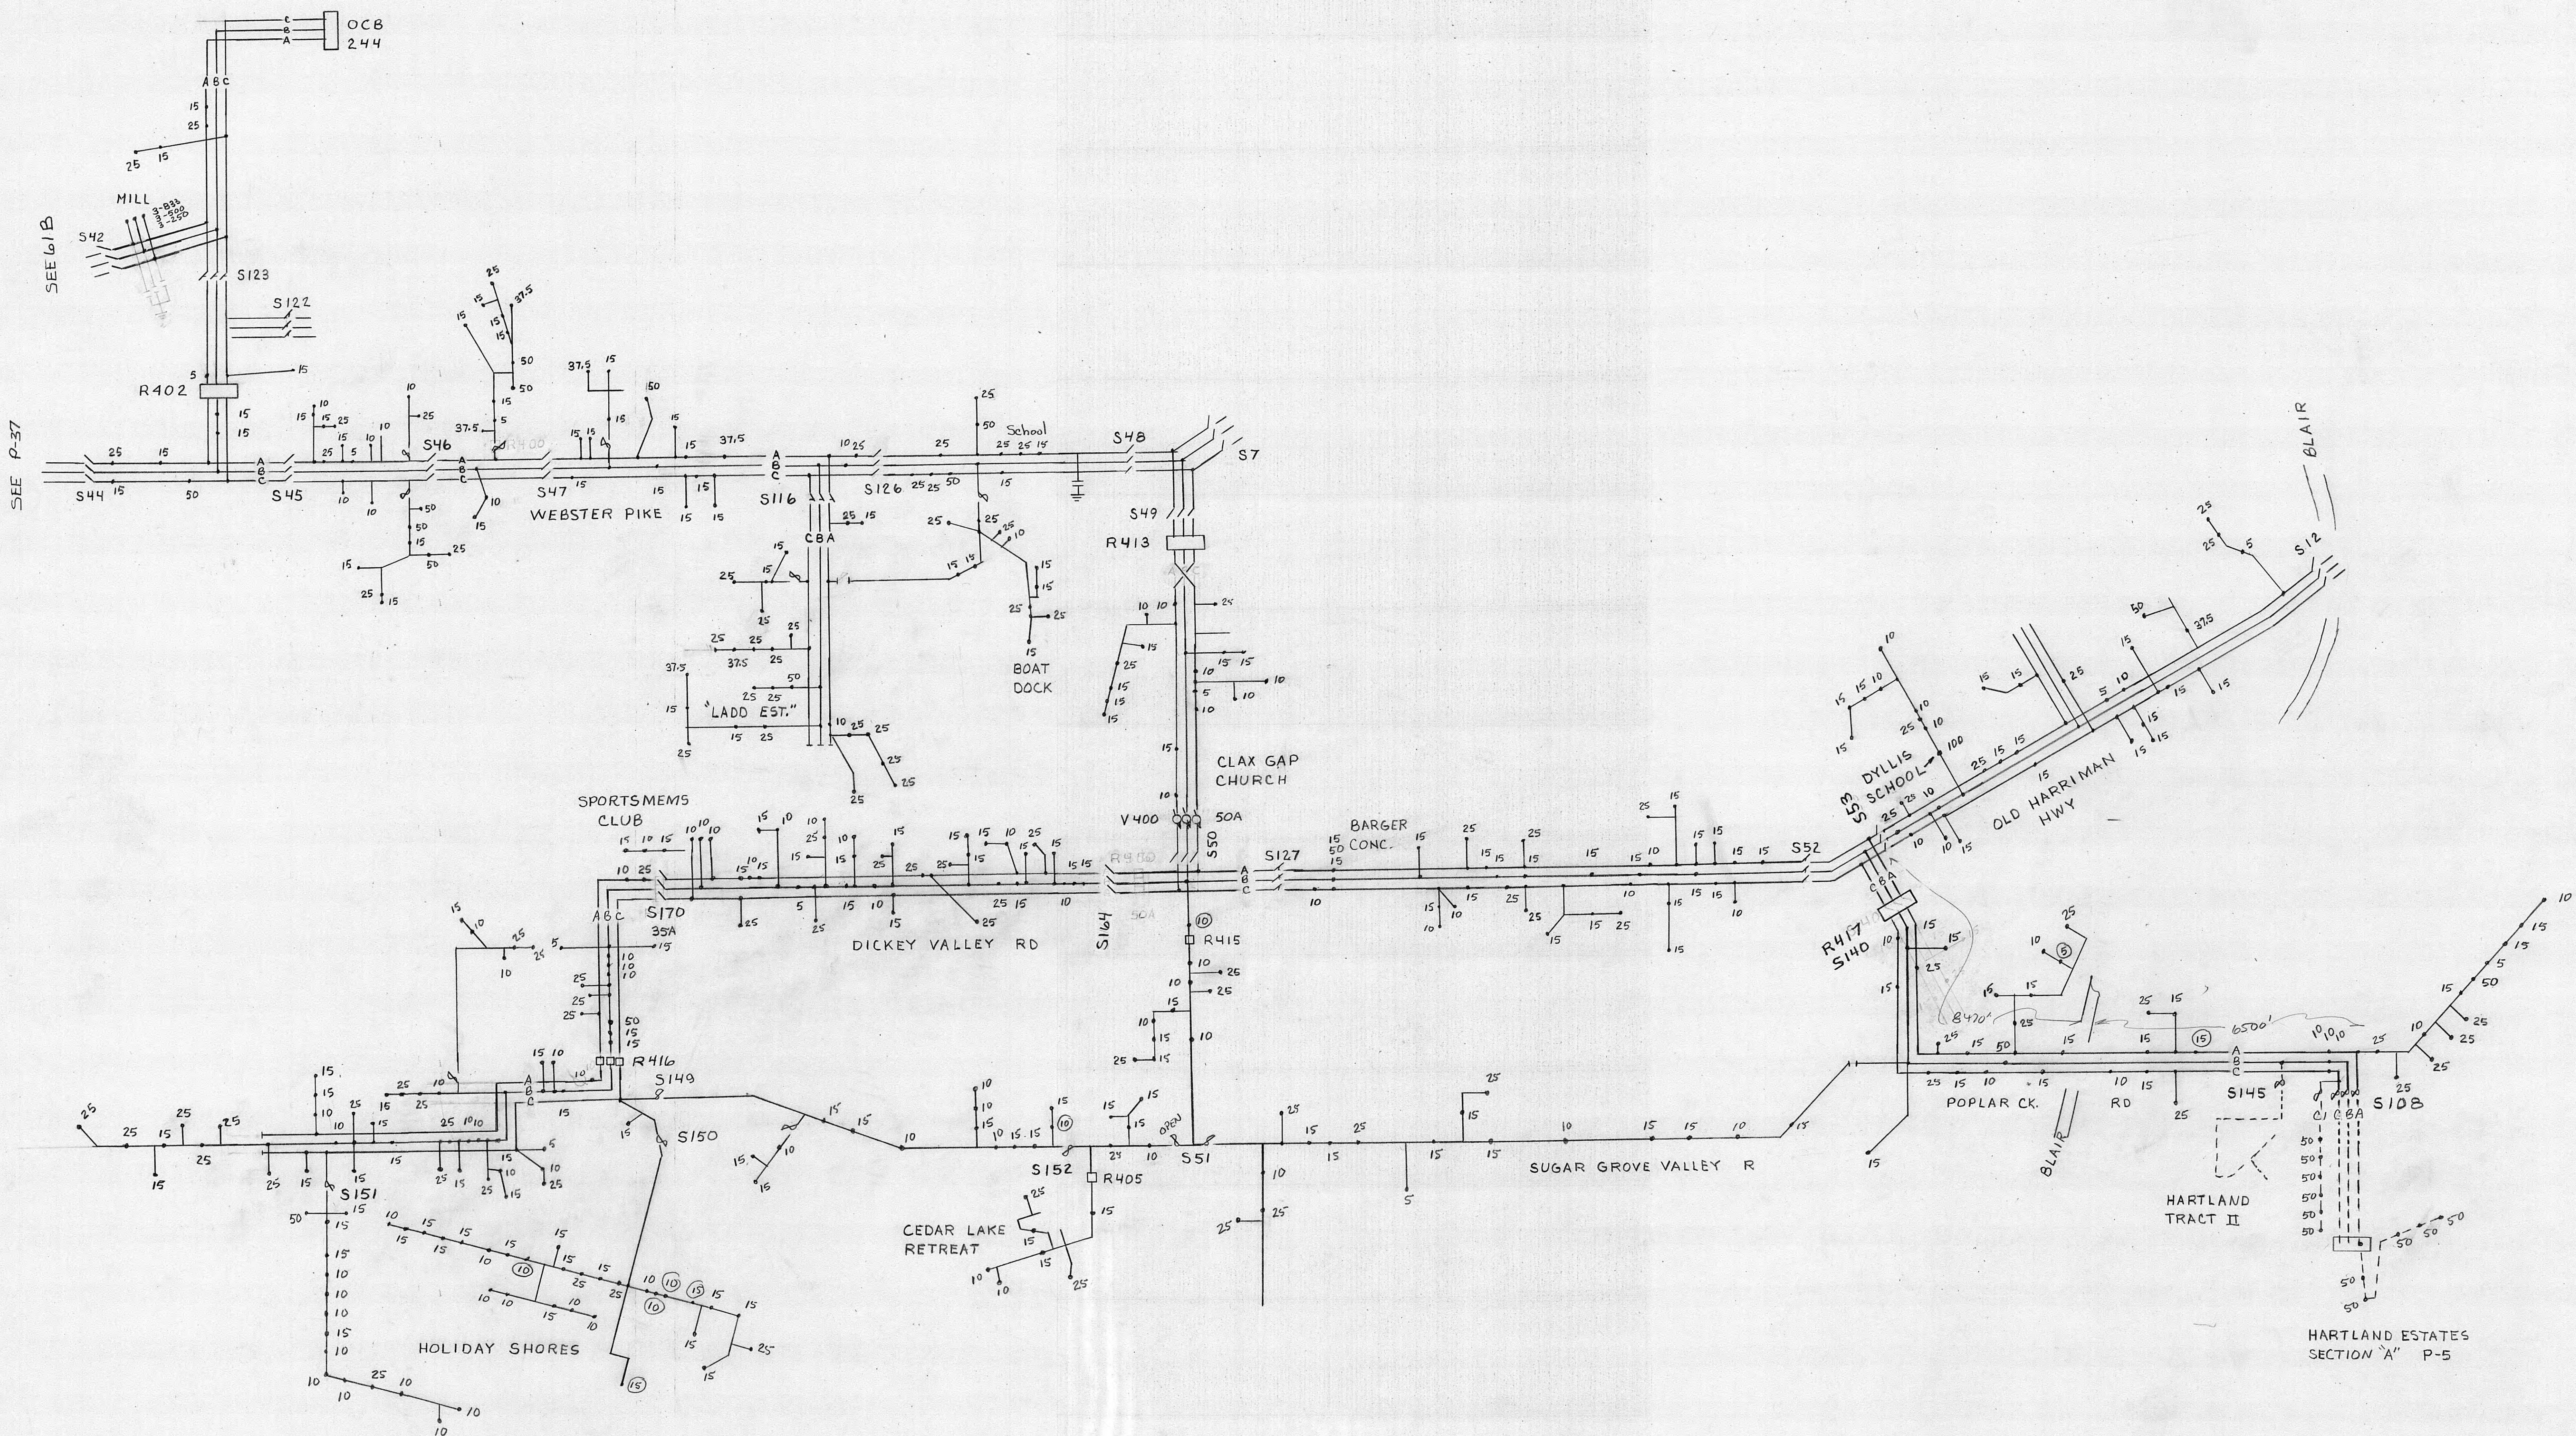

REVISED 3-15-84 RHALL		
HARRIMAN UTILITY BOARD		
SCALE: NTS	APPROVED BY	DRAWN BY RHALL
DATE 11-21-77		
THREE LINE DIAGRAM		
CLAX GAP FEEDER R 402		
		DRAWING NUMBER P-14

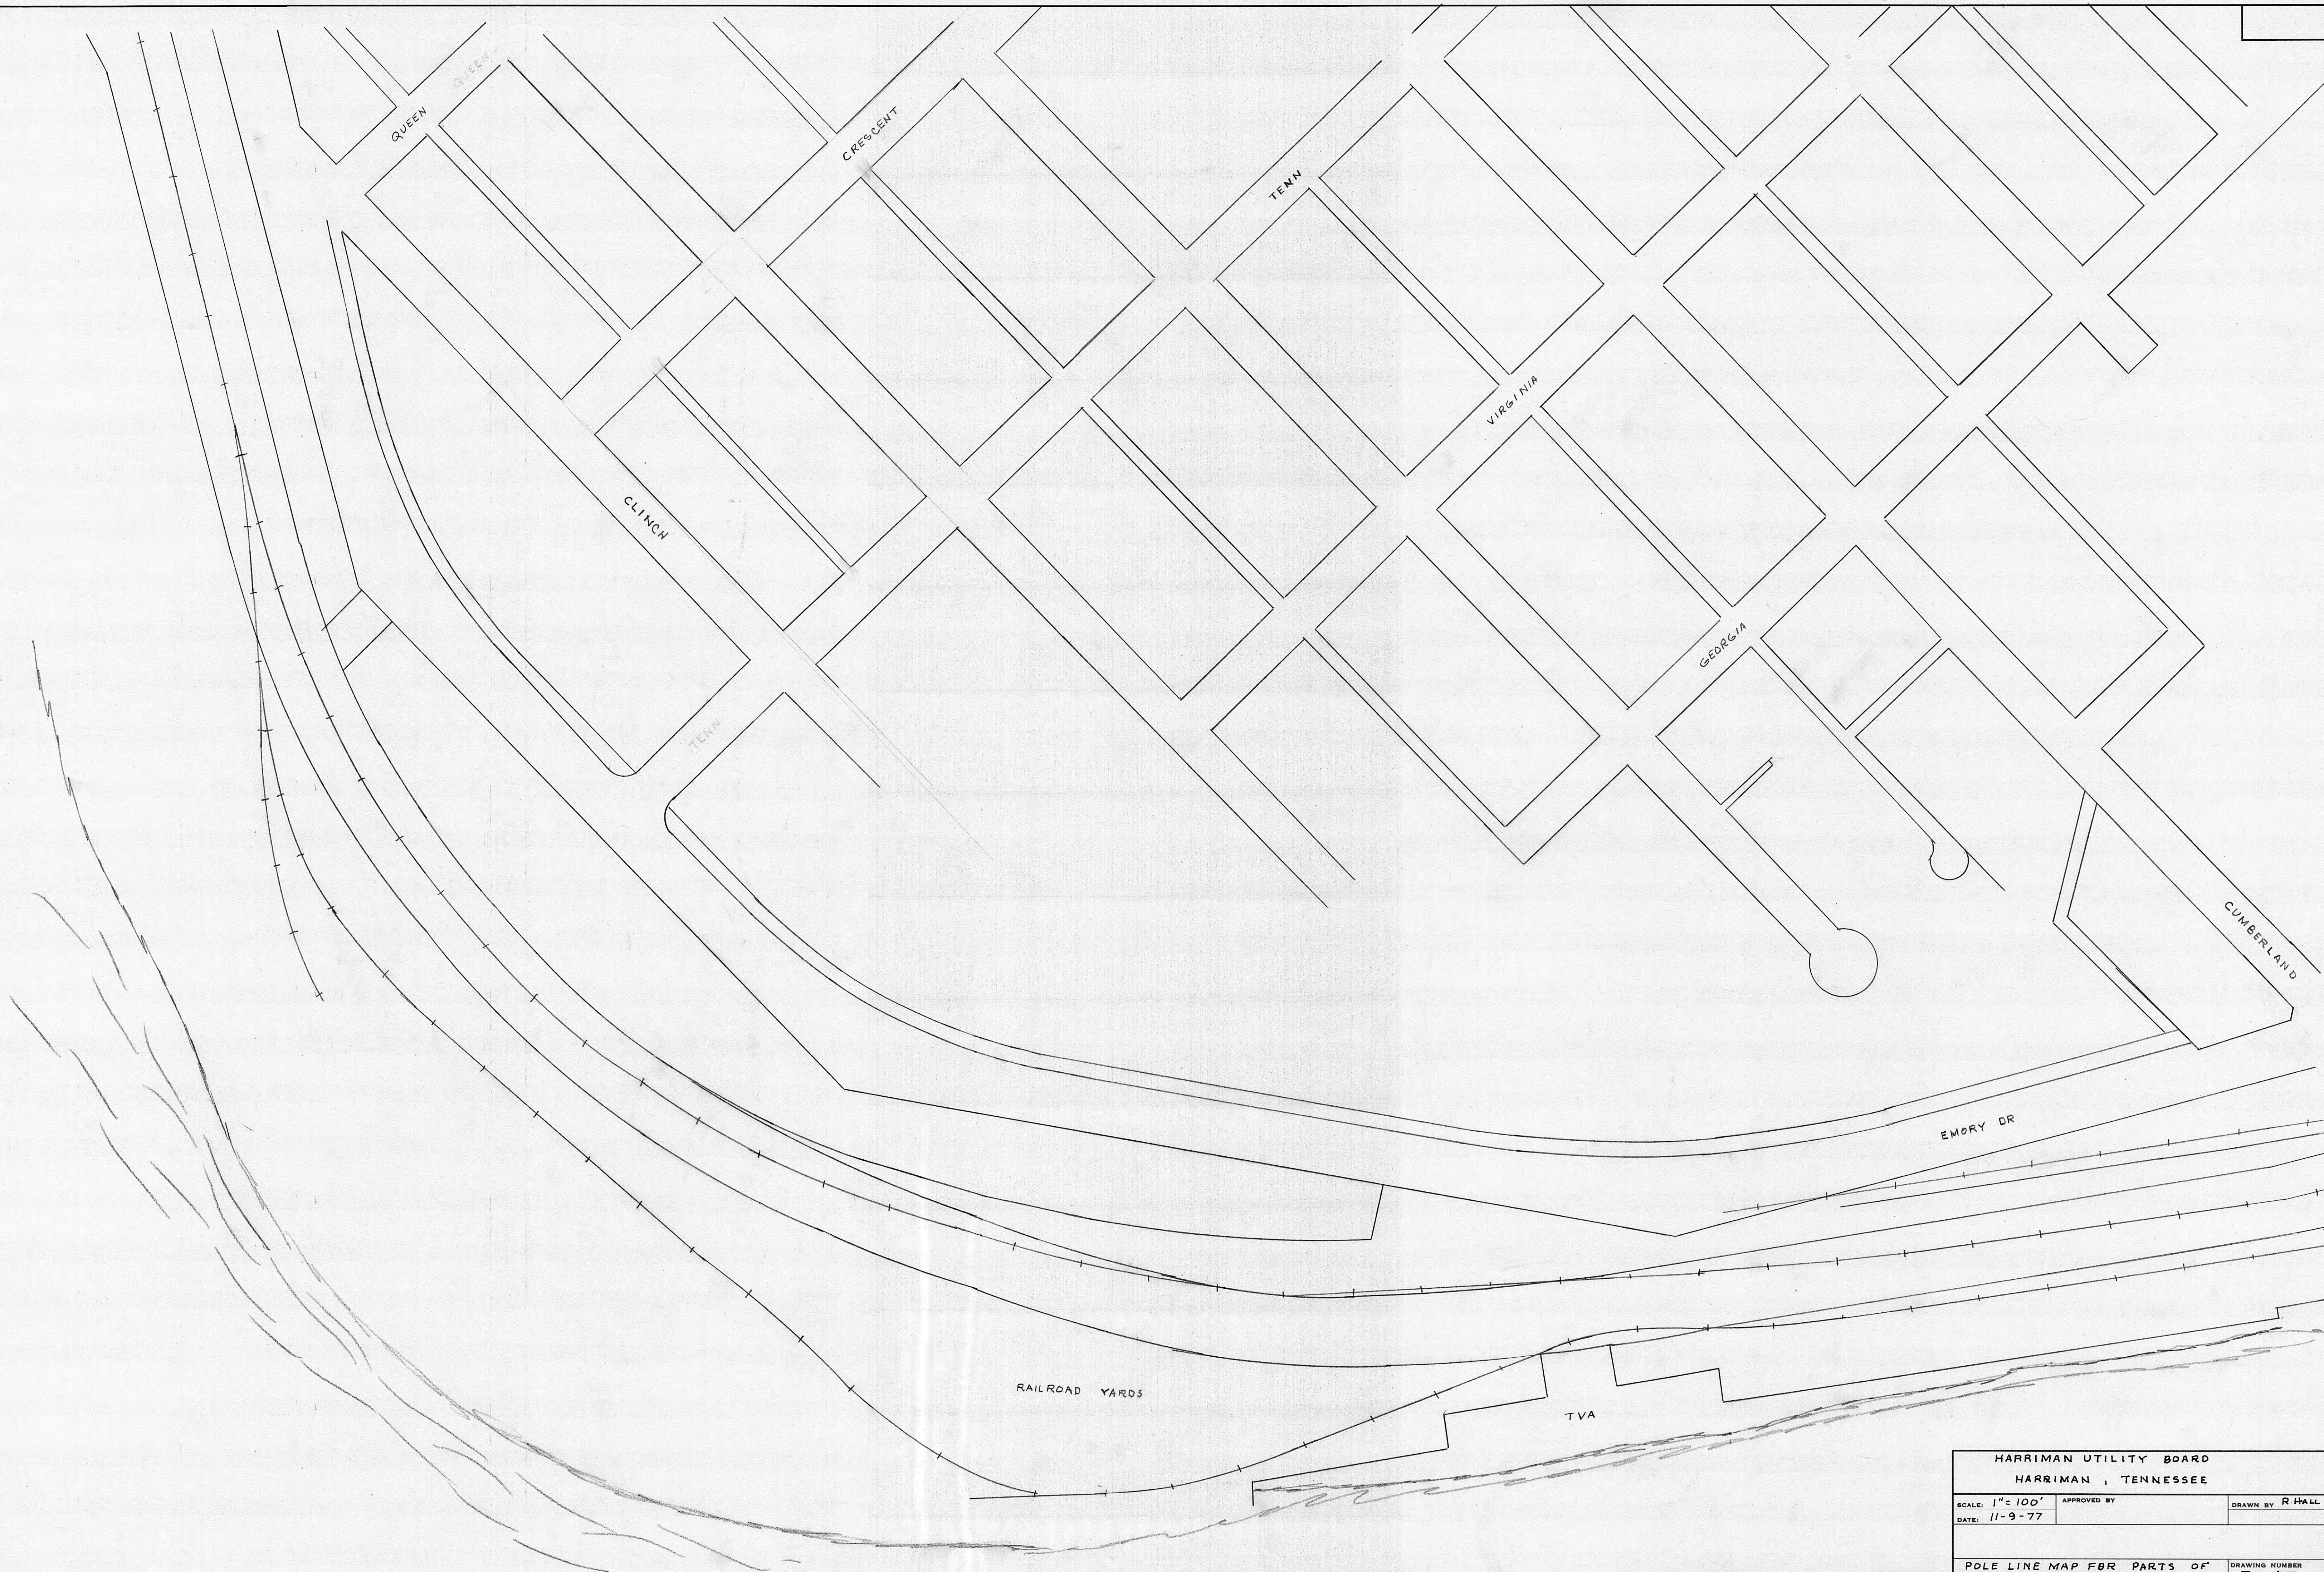

HARRIMAN UTILITY BOARD		
HARRIMAN, TENNESSEE		
SCALE: 1" = 100'	APPROVED BY	DRAWN BY R. HALL
DATE: 11-9-77		
POLE LINE MAP FOR PARTS OF		DRAWING NUMBER
26-D 26-E		P-13



HARRIMAN UTILITY BOARD HARRIMAN, TENNESSEE		
SCALE: 1" = 100'	APPROVED BY	DRAWN BY R HALL
DATE: 11-9-77		
POLE LINE MAP FOR AREAS IN TAX MAPS 17M 26D		DRAWING NUMBER P-12



HARRIMAN UTILITY BOARD		
SCALE: 1" = 100'	APPROVED BY	DRAWN BY RHALL
DATE: 11-8-77		
POLE LINE MAP FOR AREA (PART)		DRAWING NUMBER
17-L 17-M 18-I 18-P		P-11



JOHNSONS HEALTH
CARE CENTER

HARRIMAN UTILITY



SCALE: 1" = 100'
DATE: 11-8-77

APPROVED BY

POLE LINE MAP FOR A
18-A 18-H




HARRIMAN UTILITY BOARD HARRIMAN, TENNESSEE		
SCALE 1" = 100'	APPROVED BY	DRAWN BY R.HALL
DATE 9-27-73		
WALDEN'S CROWN ESTATES LOCATION AND SCHEMATIC		
		DRAWING NUMBER P-9

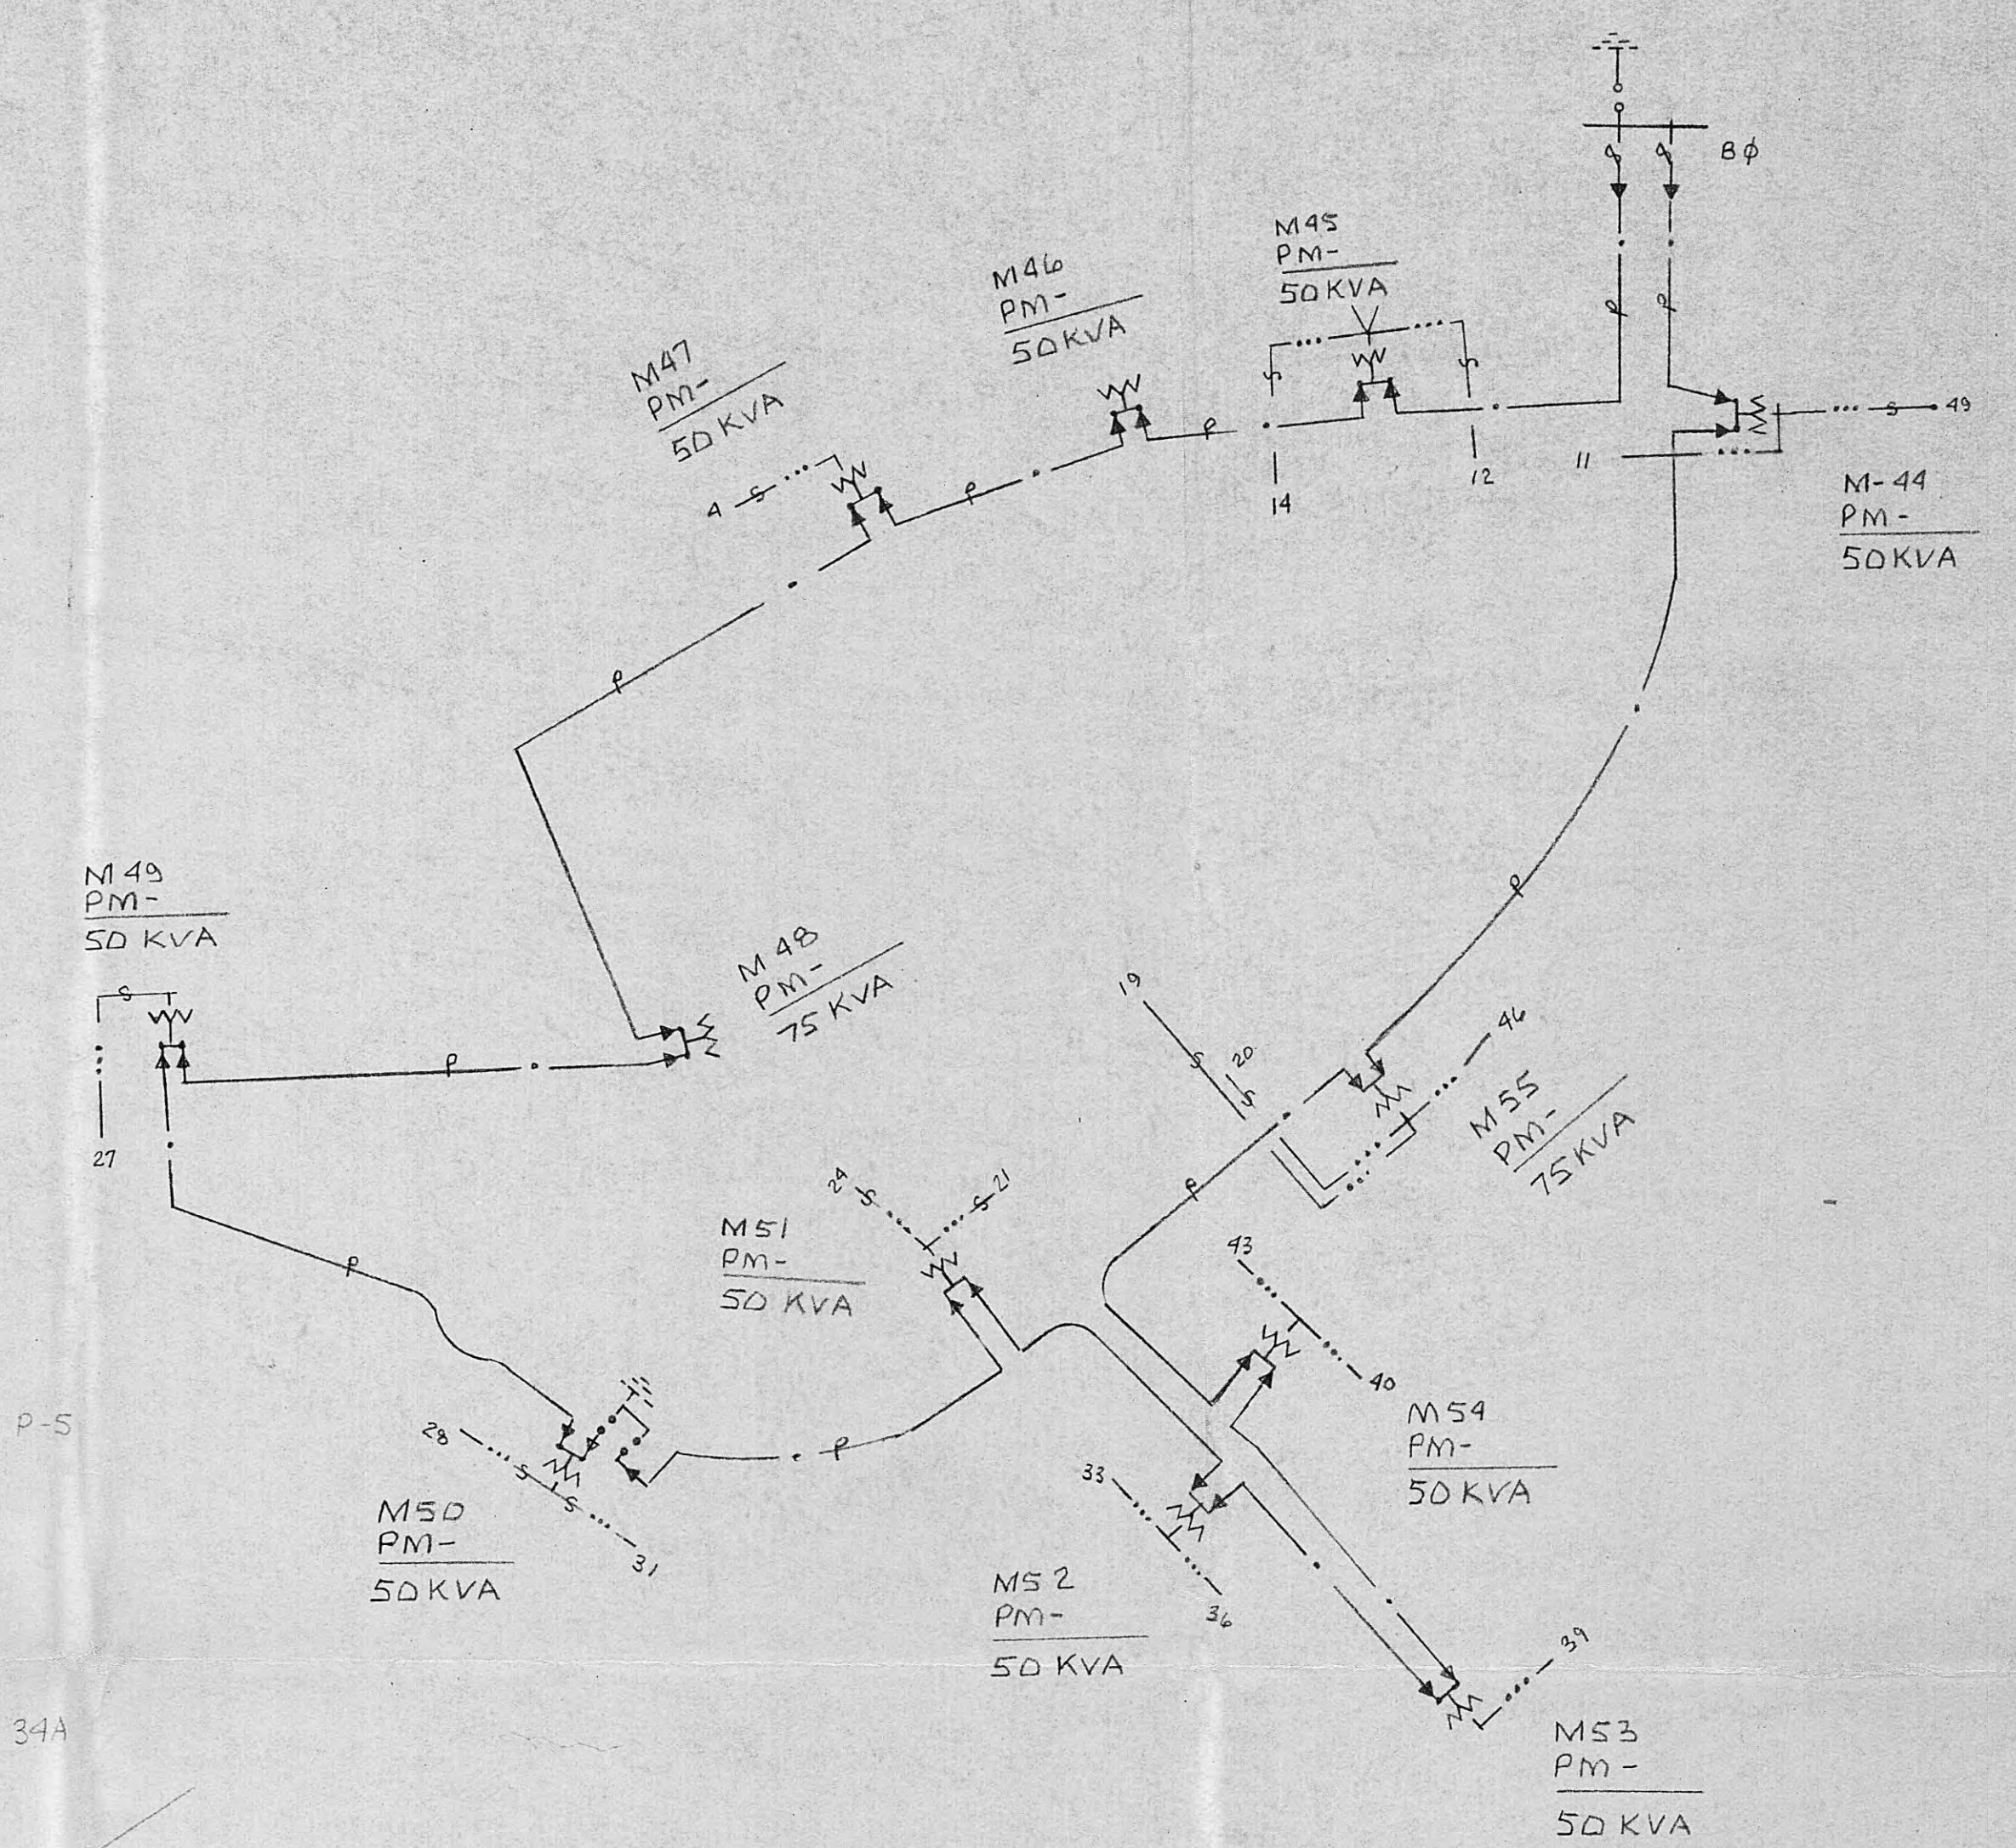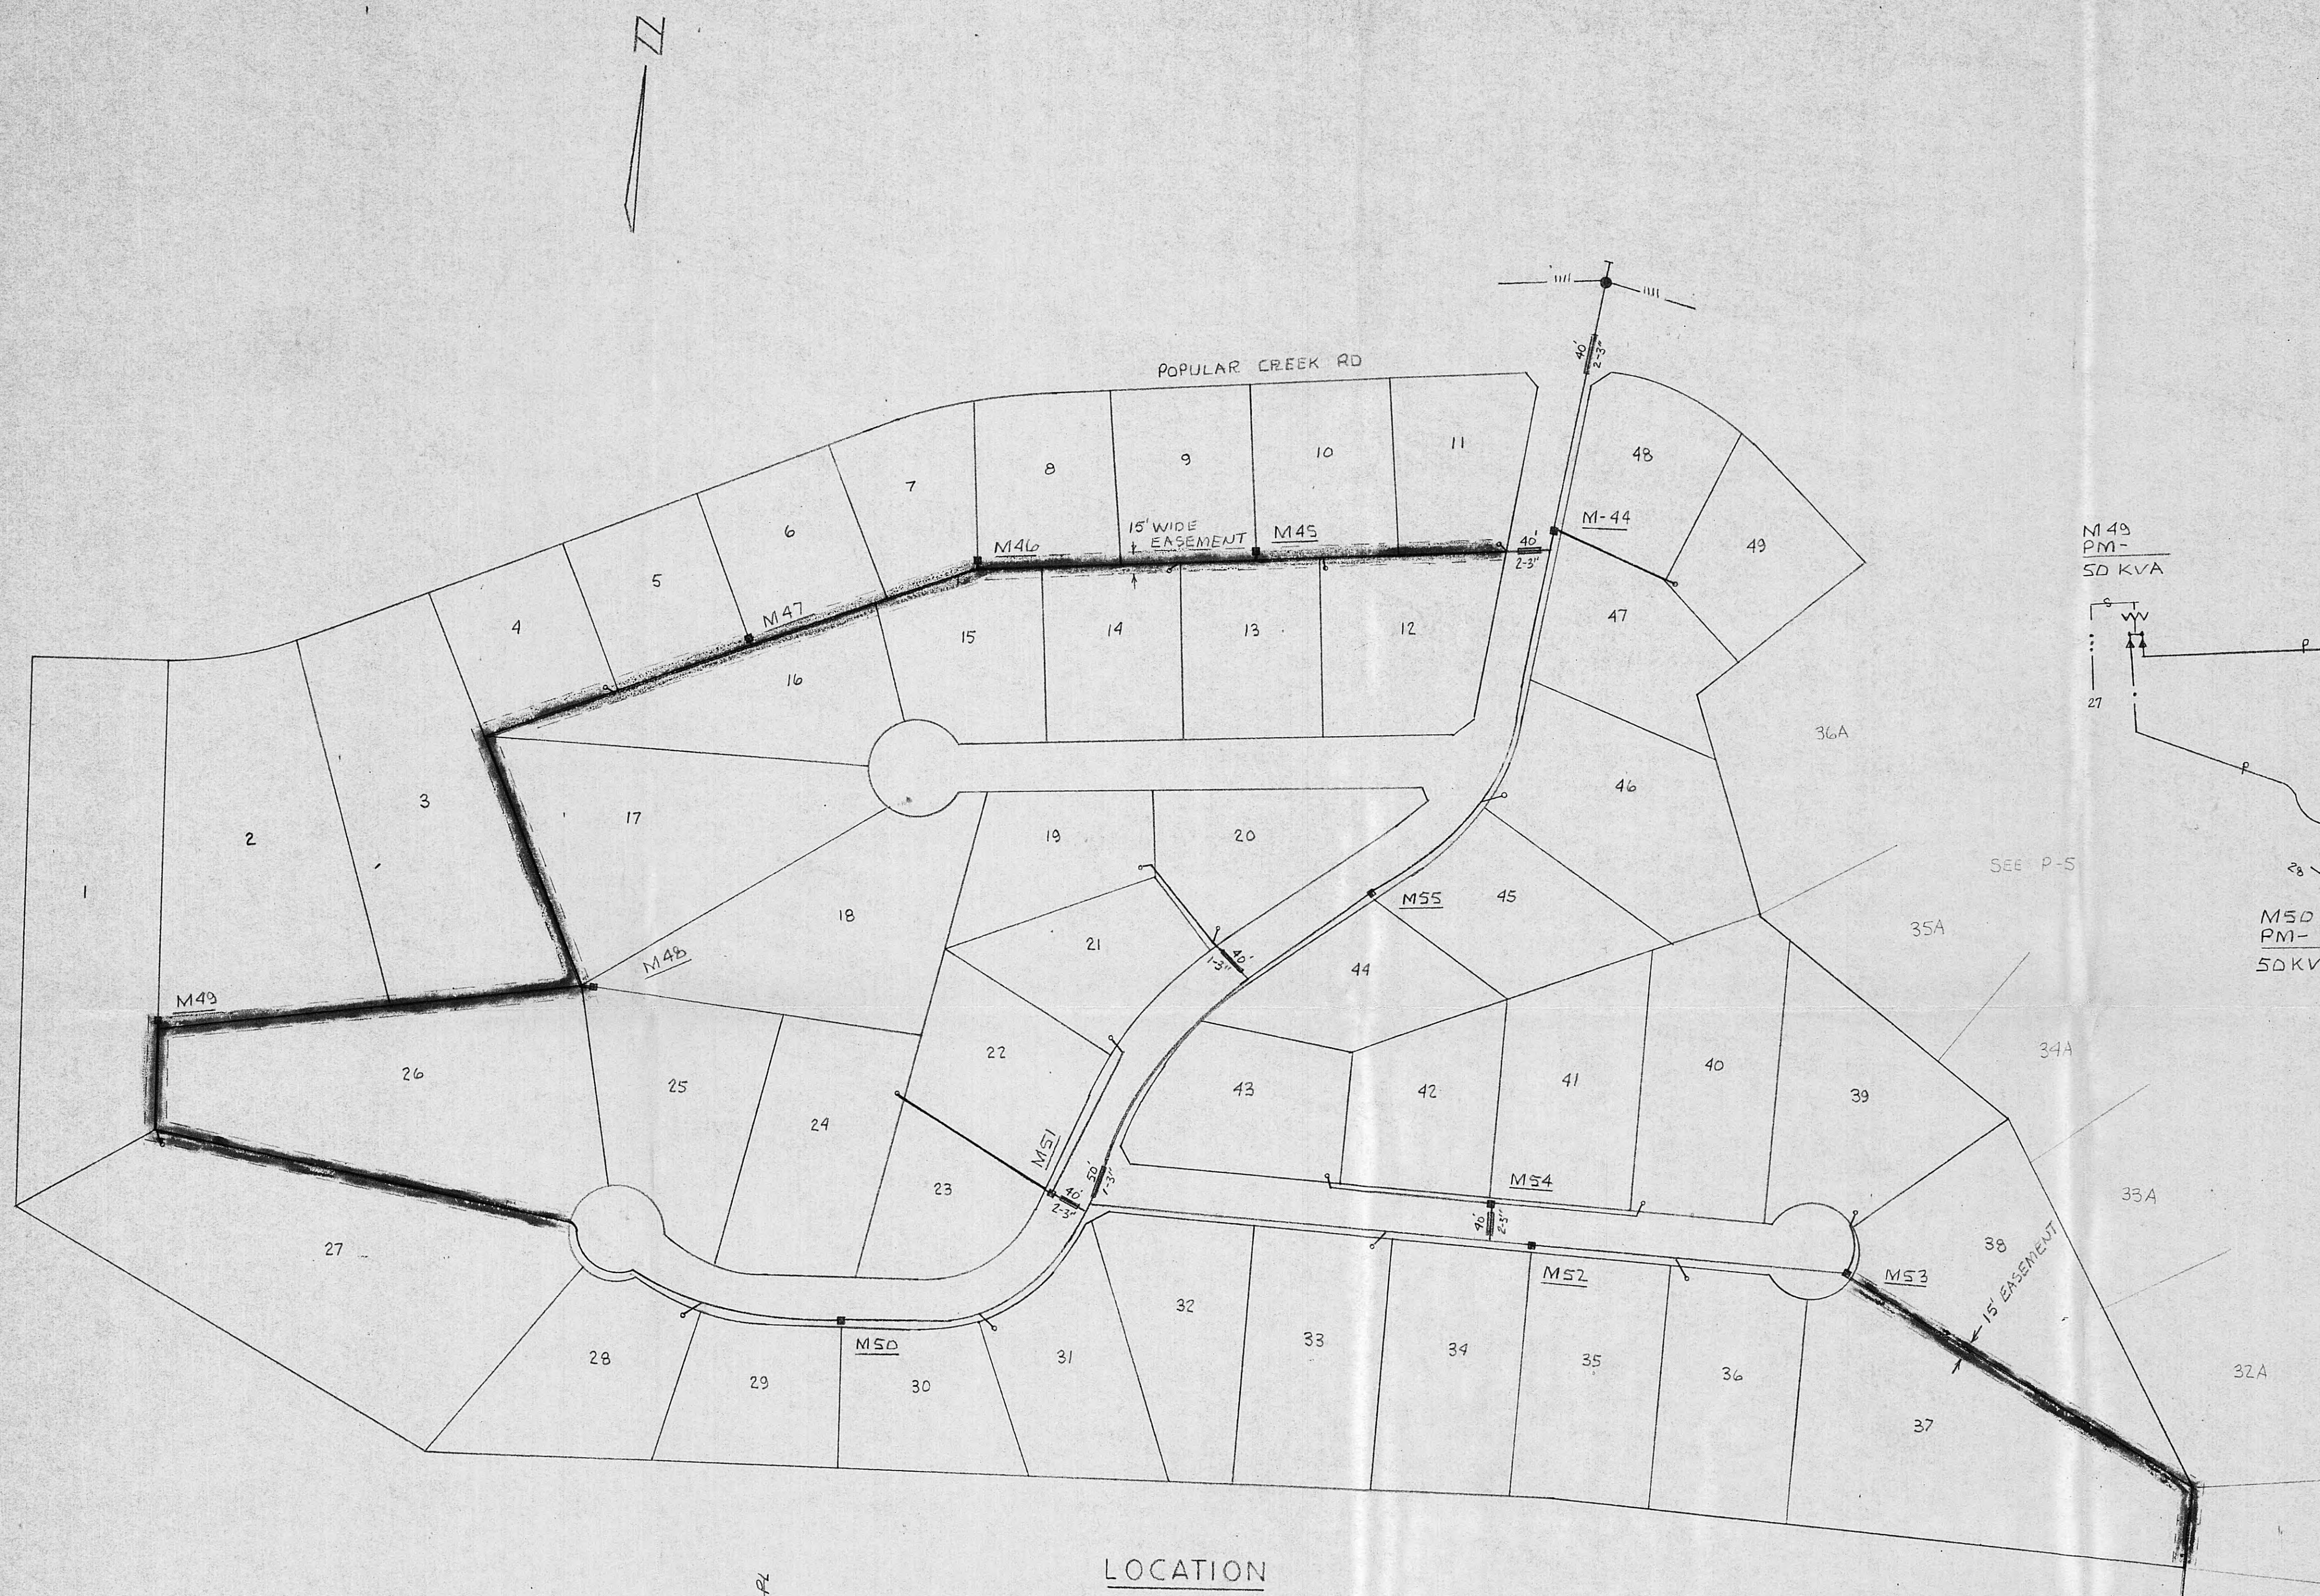

SCHEMATIC



LEGEND

- TRANSFORMER BOX
- DIRECT BURIAL CABLE 7620 VOLTS
- DIRECT BURIAL CABLE 600 VOLTS
- - - DITCH LINE FOR CABLE PRIMARY & SECONDARY
- CONDUIT WITH CABLE
- PRIMARY CABLE TERMINATION
- 50 TRANSFORMER WITH LOOP FEED BUSHINGS 7620/240-120V 50KVA
- ⚡ LIGHTNING ARRESTER WITH GROUND
- POLE
- OVERHEAD WIRES
- FUSED SWITCH

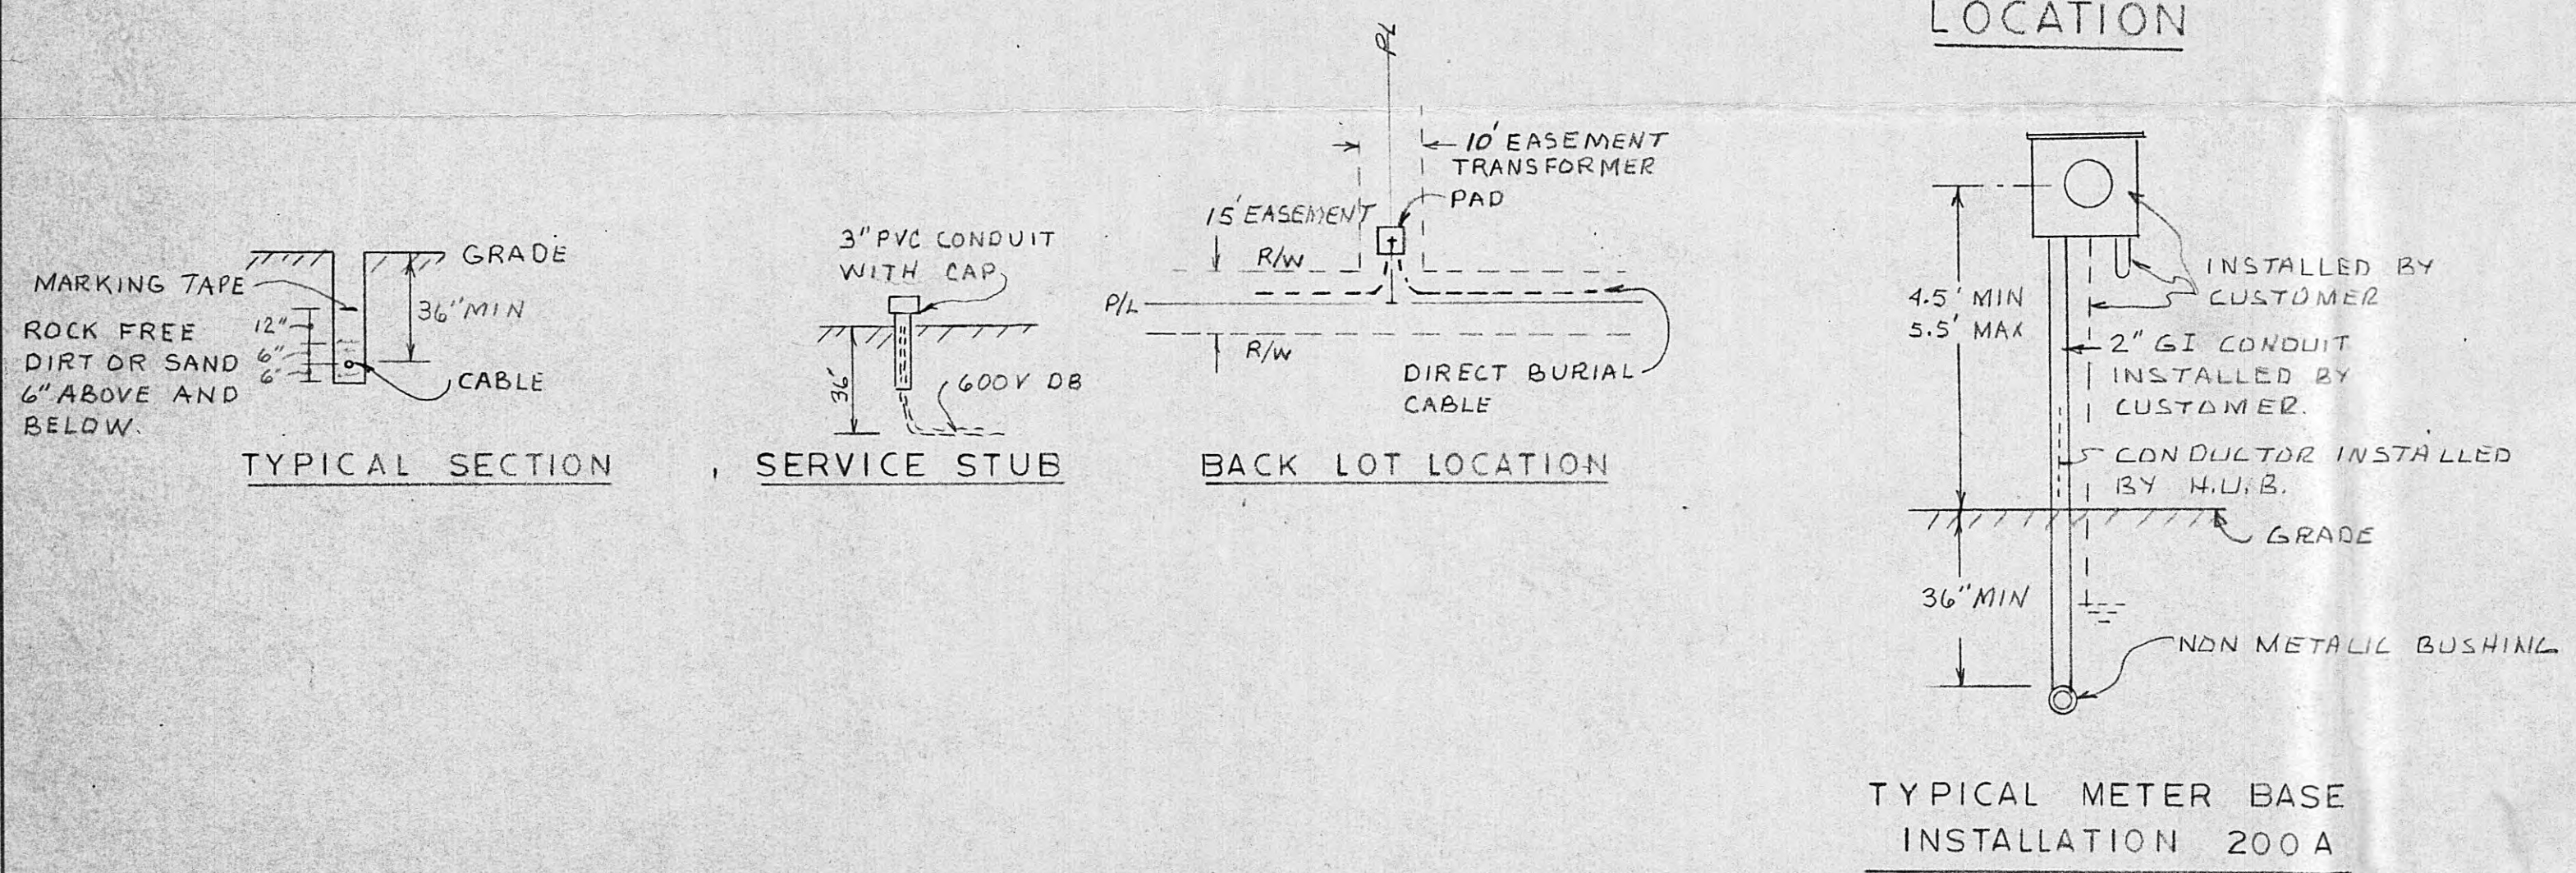


- Notes:
1. The customer shall grade right-of-way and easement area where facilities are to be installed to within 2" of final grade, remove all stumps, rocks, and obstructions and provide a 15' wide path suitable for truck and trenching machine operation prior to beginning construction. The customer shall also provide rock free dirt or sand for bedding and backfill 6" above and below cable where necessary during construction.
 2. A TEN FOOT WIDE EASEMENT IS REQUIRED ALONG EACH LOT LINE AS INDICATED IN BACK LOT DETAIL.
 3. A FIFTEEN FOOT WIDE EASEMENT IS REQUIRED ALONG THE PRIMARY CABLE ROUTE AS SHOWN BY HIGHLIGHTED AREA.

HARRIMAN UTILITY BOARD		
SCALE: 1"=100'	APPROVED BY	DRAWN BY: RHALL
DATE: 10-20-76		
HARTLAND ESTATES TRACT 2 POPLAR CREEK ROAD		
DRAWING NUMBER		P-7

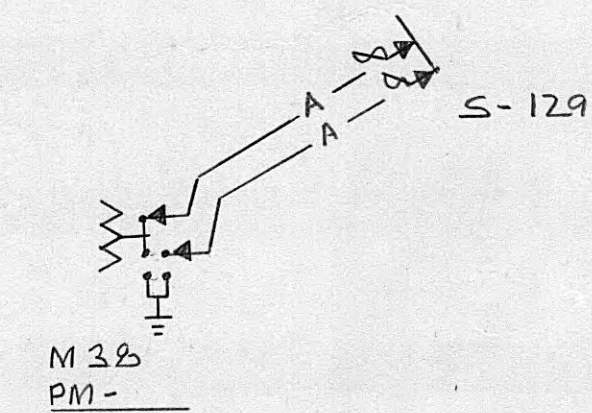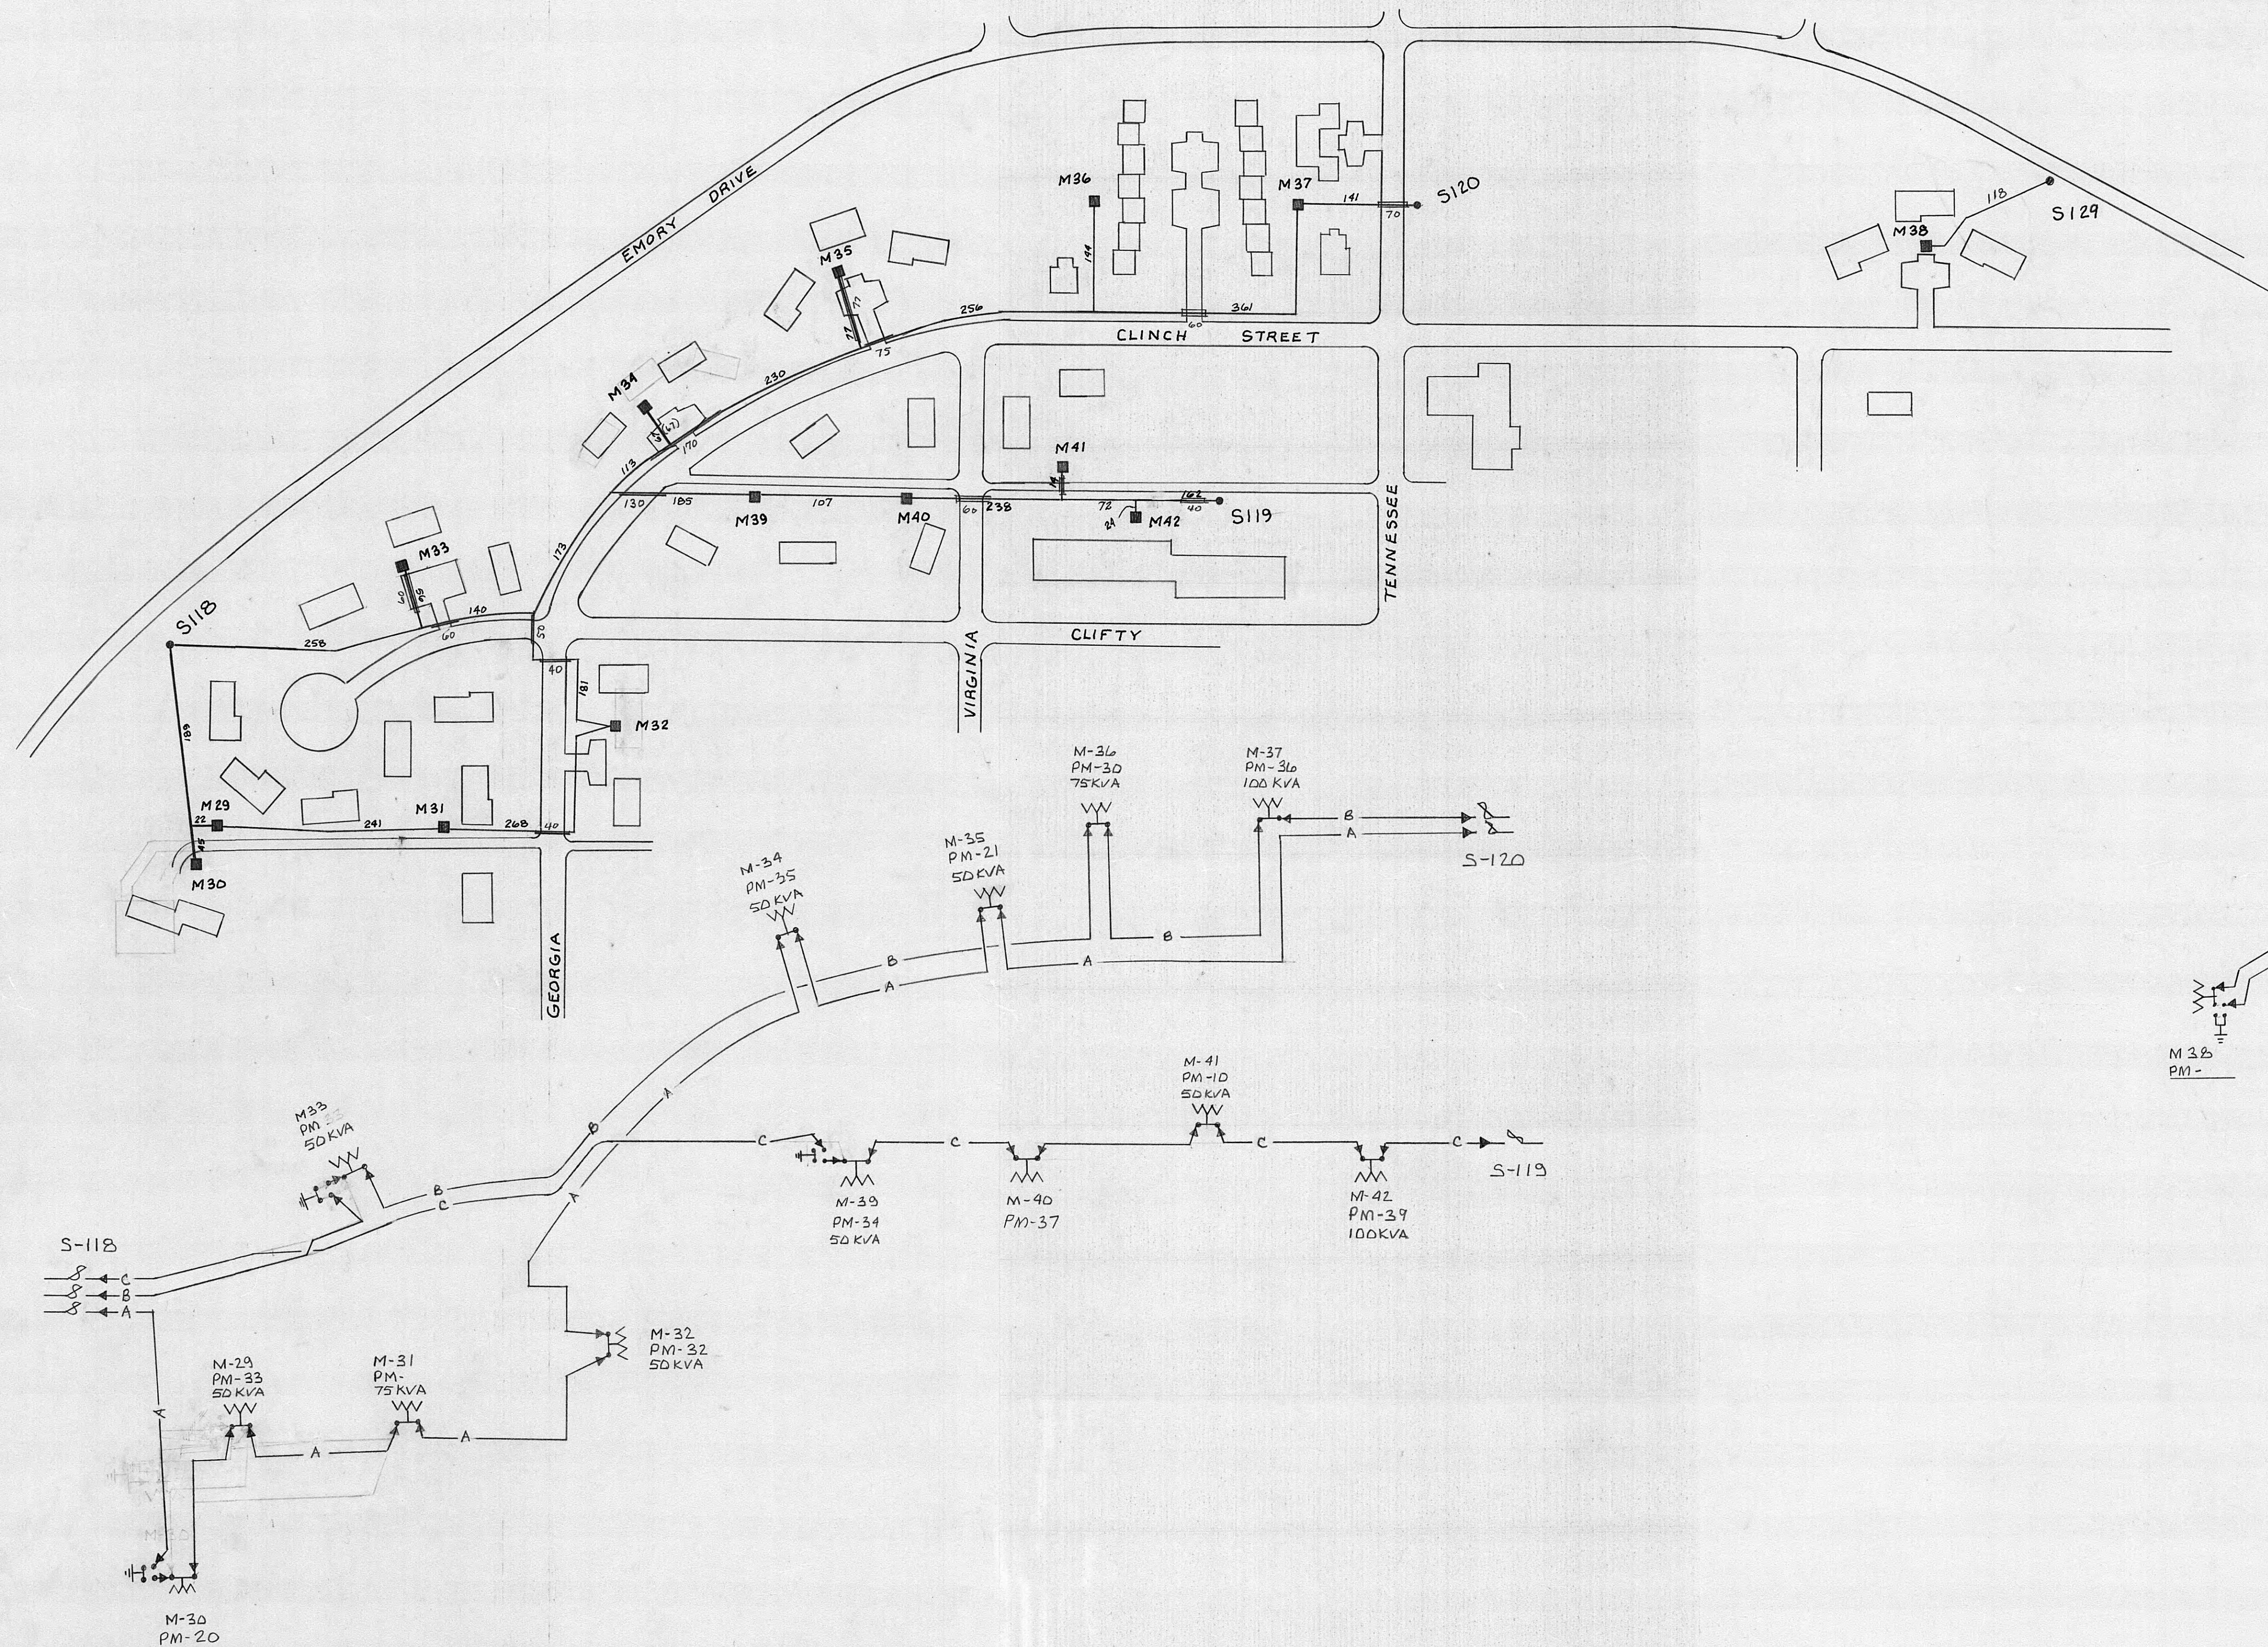


#2-15KV-D.B.
CONDUIT 6674'
1000'


HARRIMAN UTILITY BOARD HARRIMAN, TN.		
SCALE: NTS	APPROVED BY:	DRAWN BY: RHALL
DATE: 7-7-75		
URBAN RENEWAL URD LOCATION AND SCHEMATIC		
DRAWING NUMBER		P-6

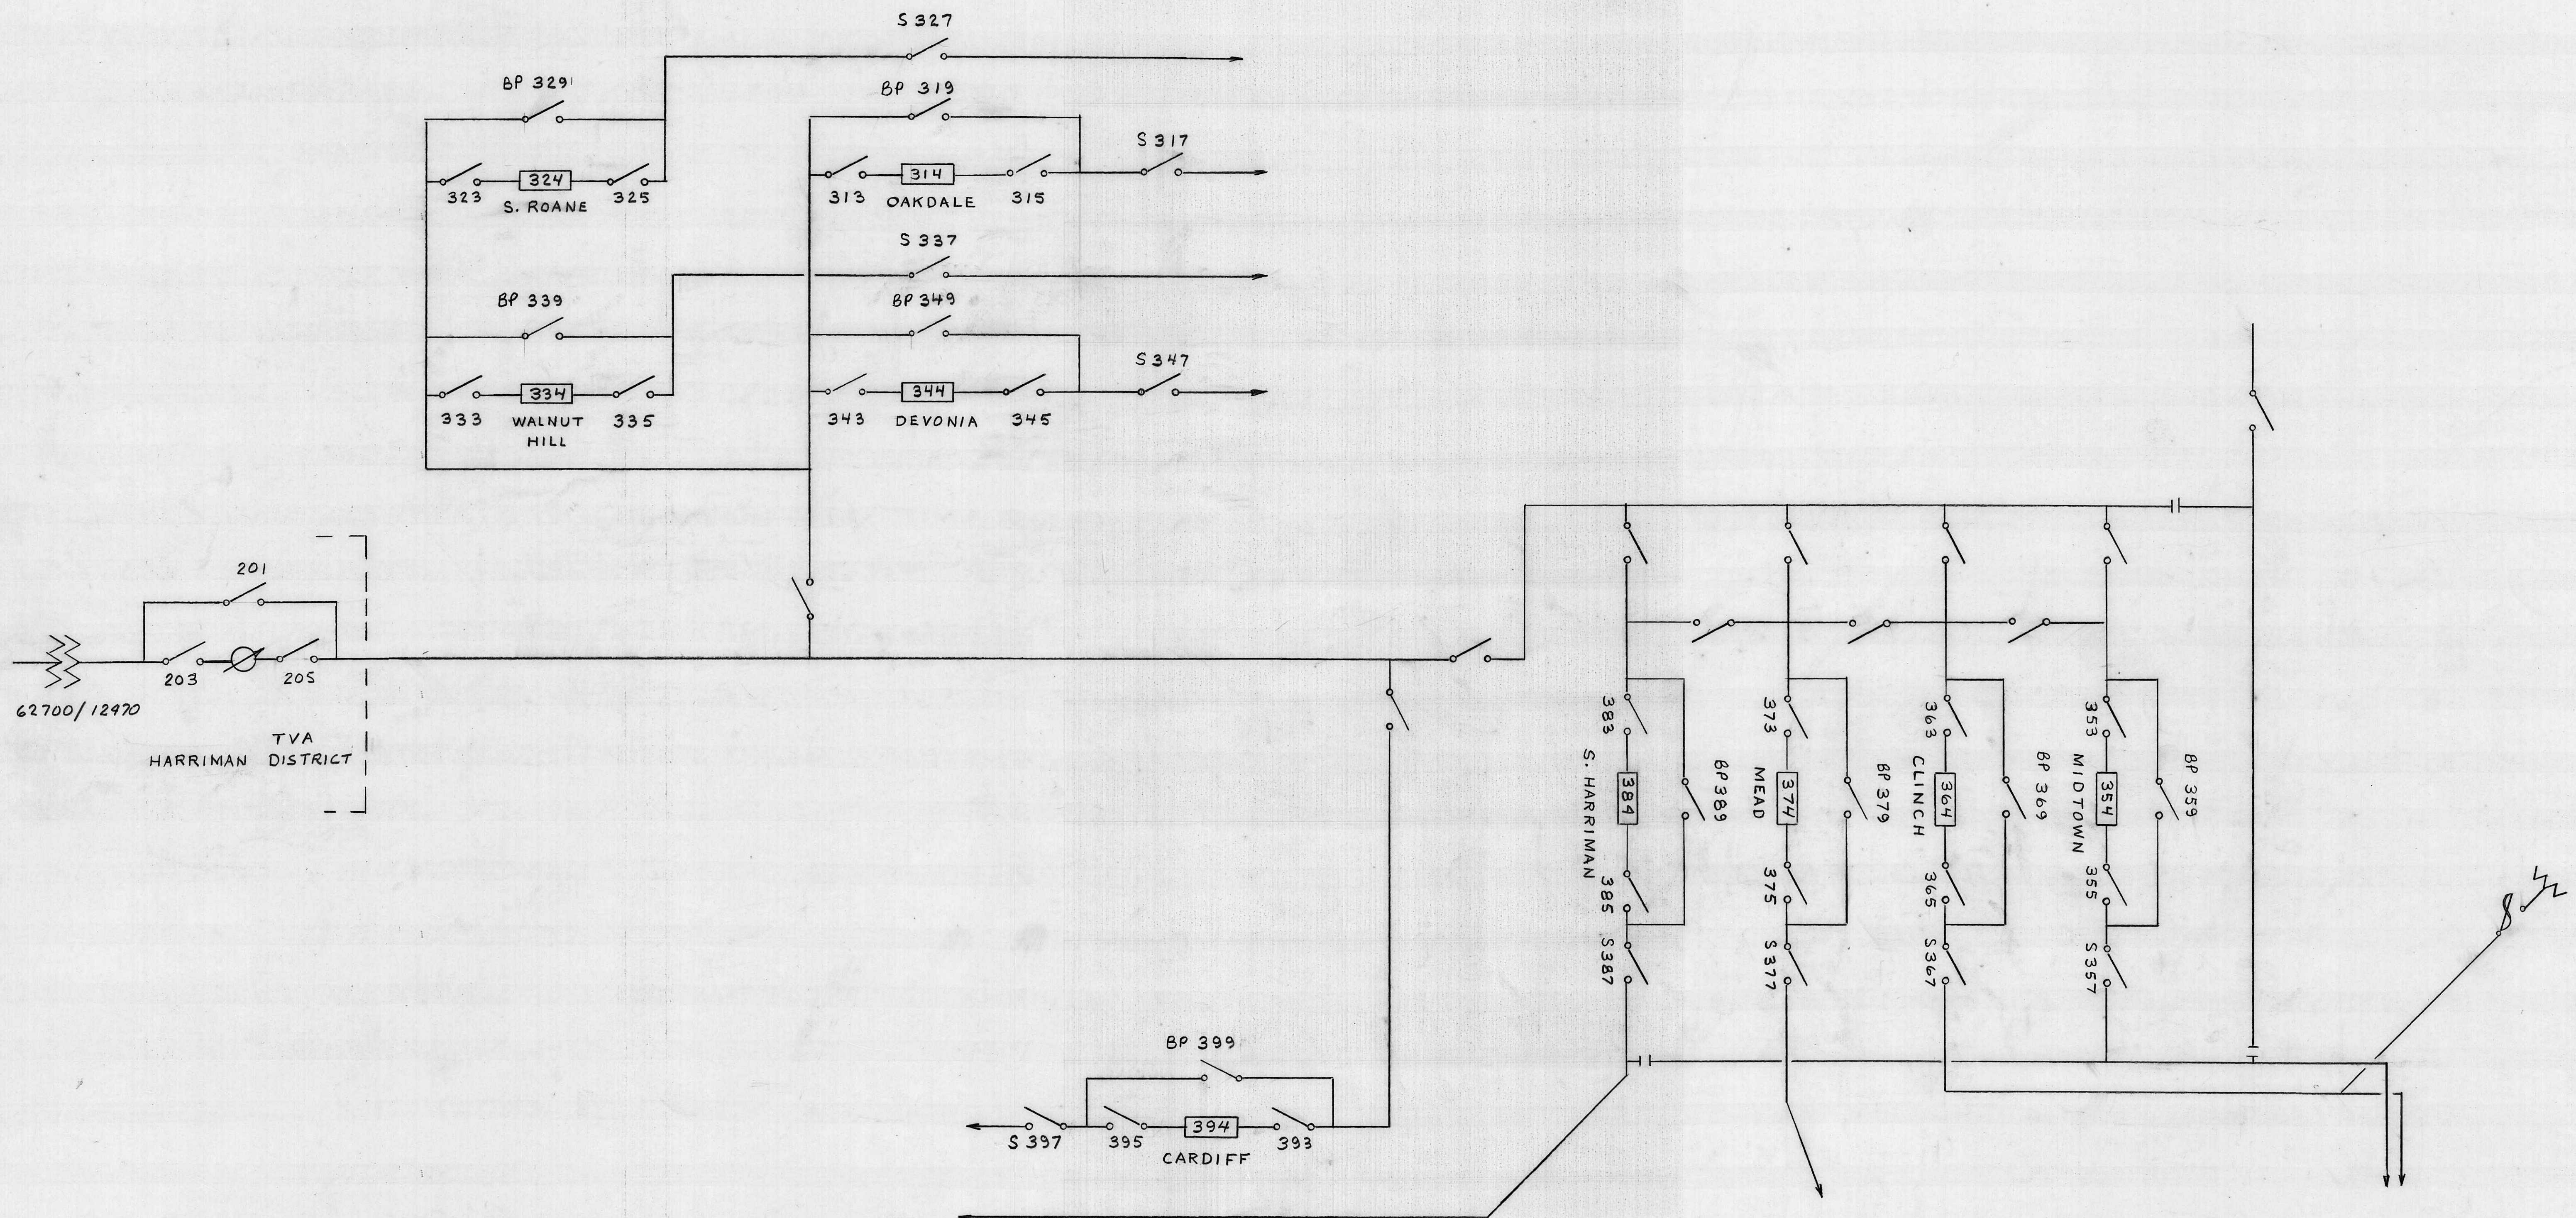


HARRIMAN UTILITY BOARD HARRIMAN, TENNESSEE		
SCALE:	APPROVED BY:	DRAWN BY: R. HALL
DATE: 3-20-80		
SINGLE LINE DIAGRAM 13.2 KV SWITCHING STATION, DISTRICT		
DRAWING NUMBER		P-29

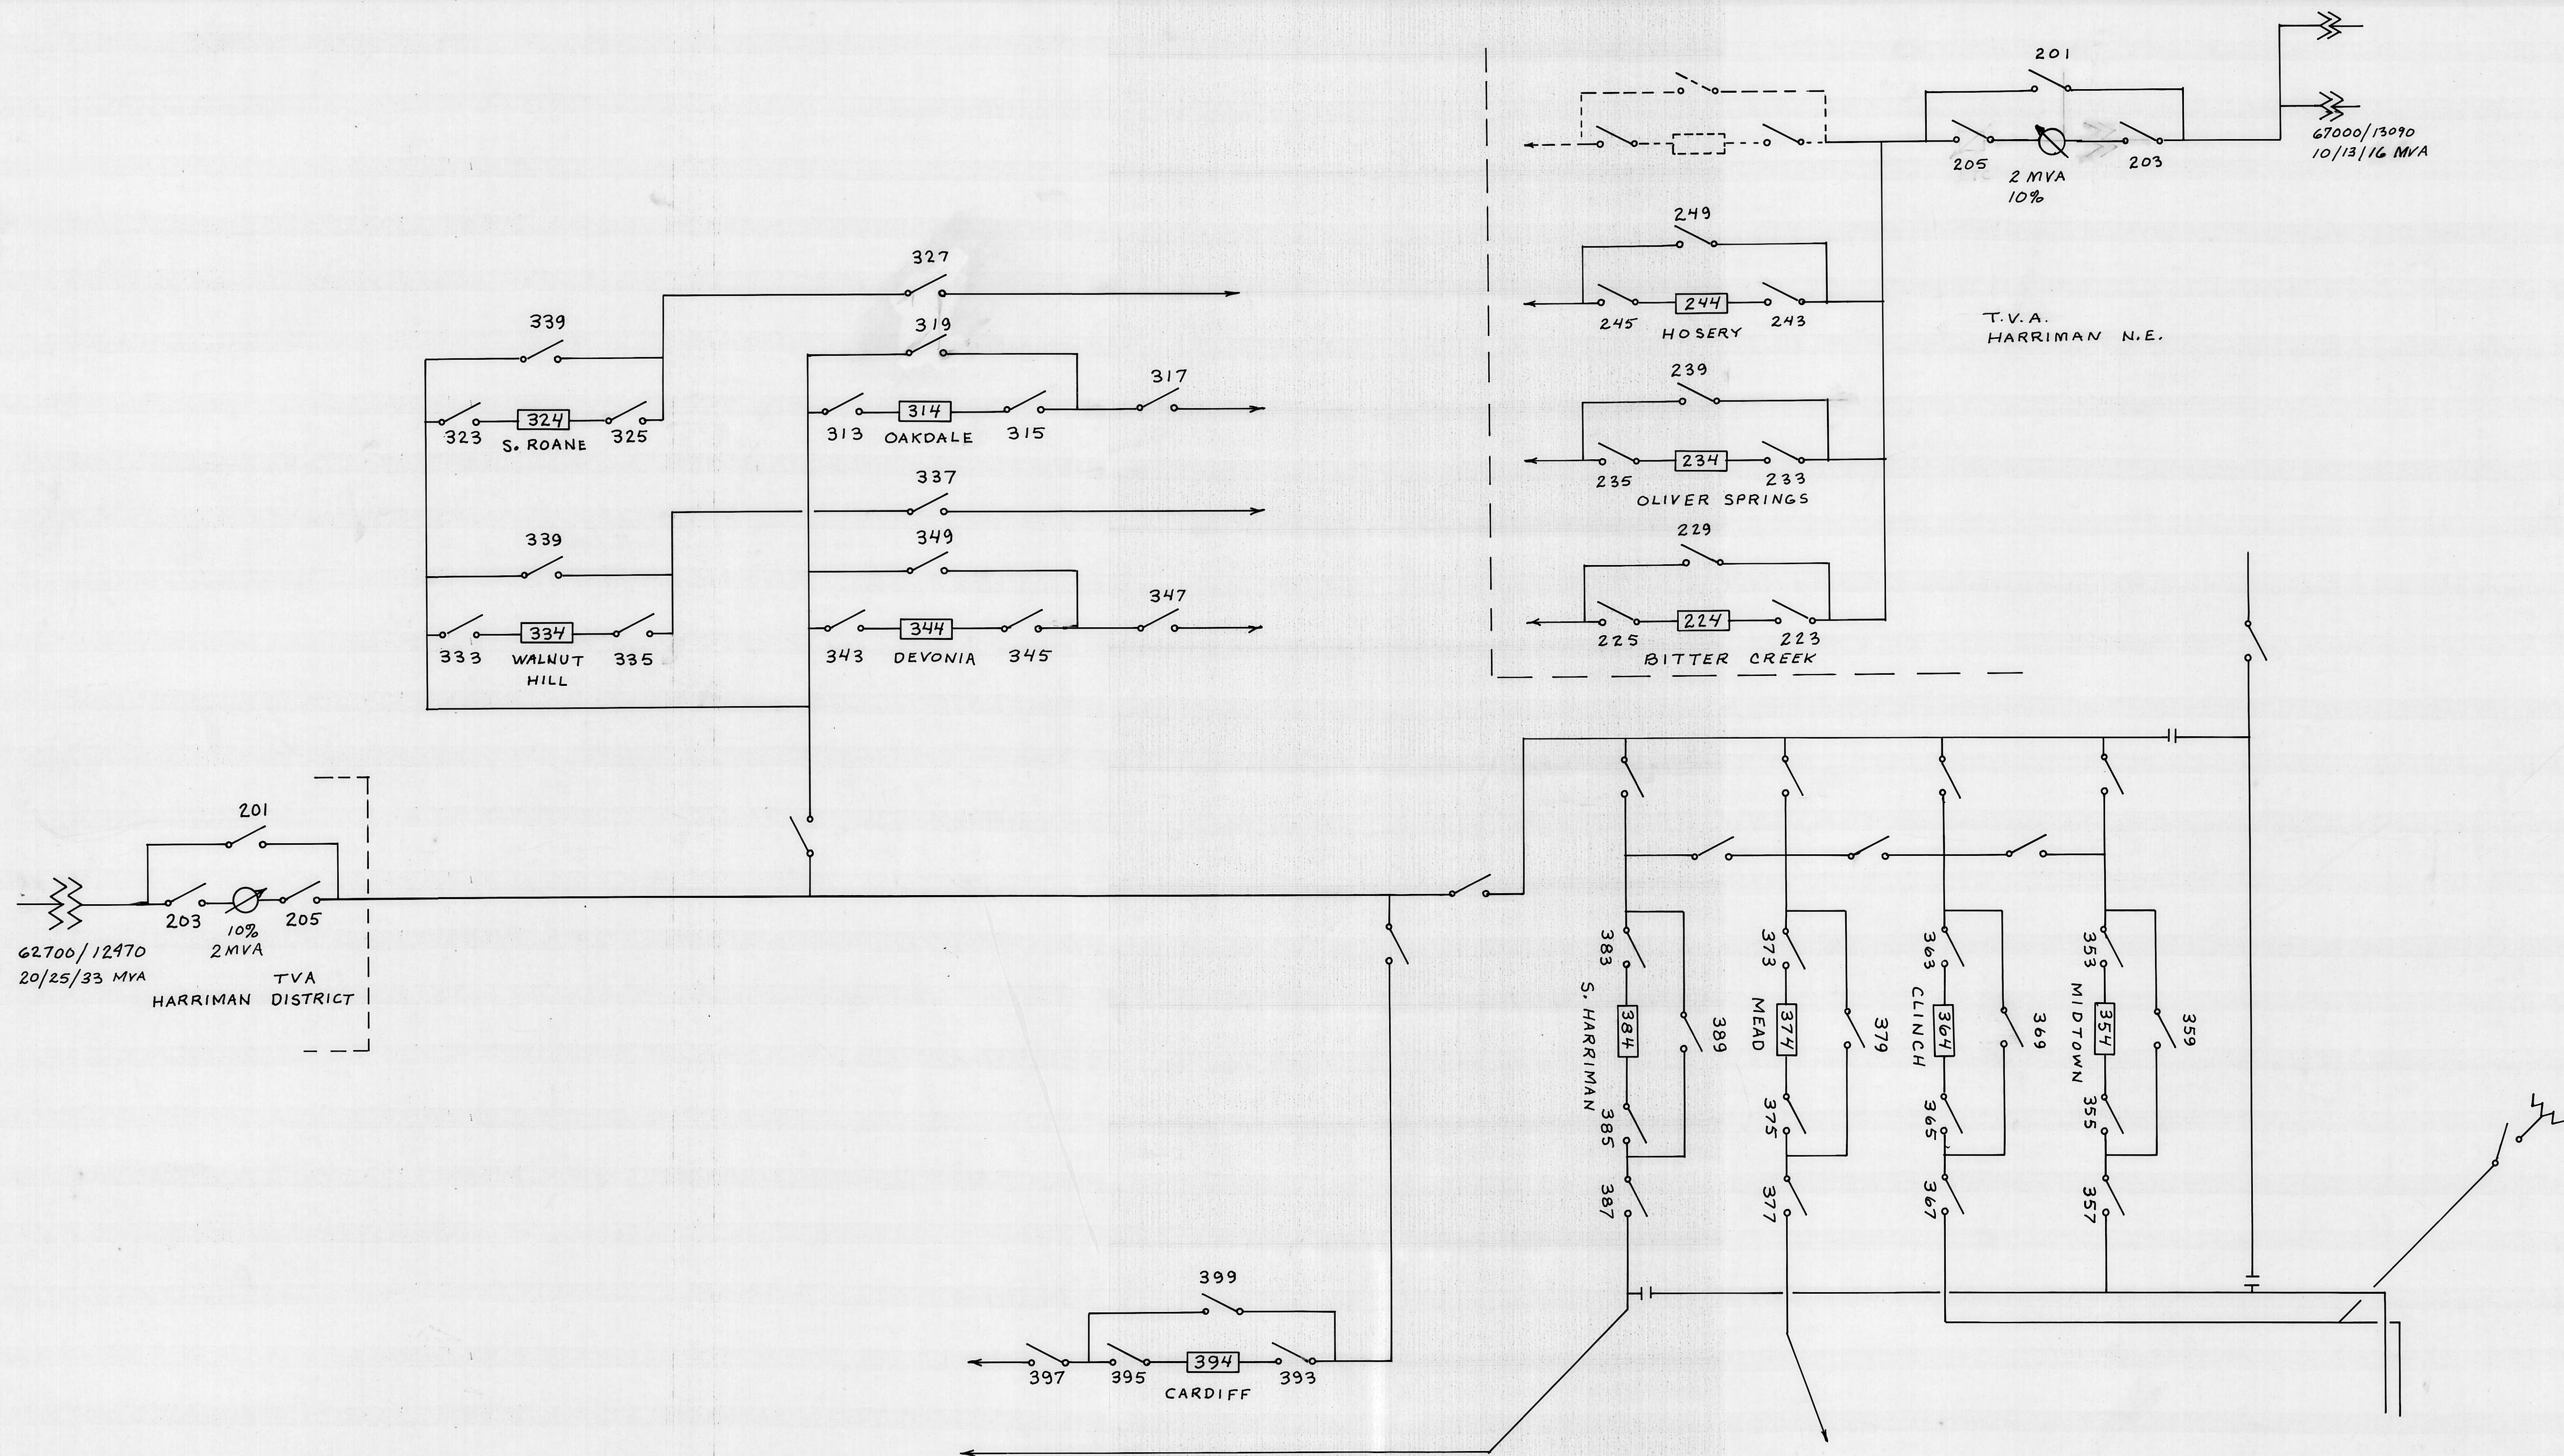

HARRIMAN UTILITY BOARD HARRIMAN, TENNESSEE		
SCALE:	APPROVED BY:	DRAWN BY:
DATE:		
		DRAWING NUMBER
		P 29



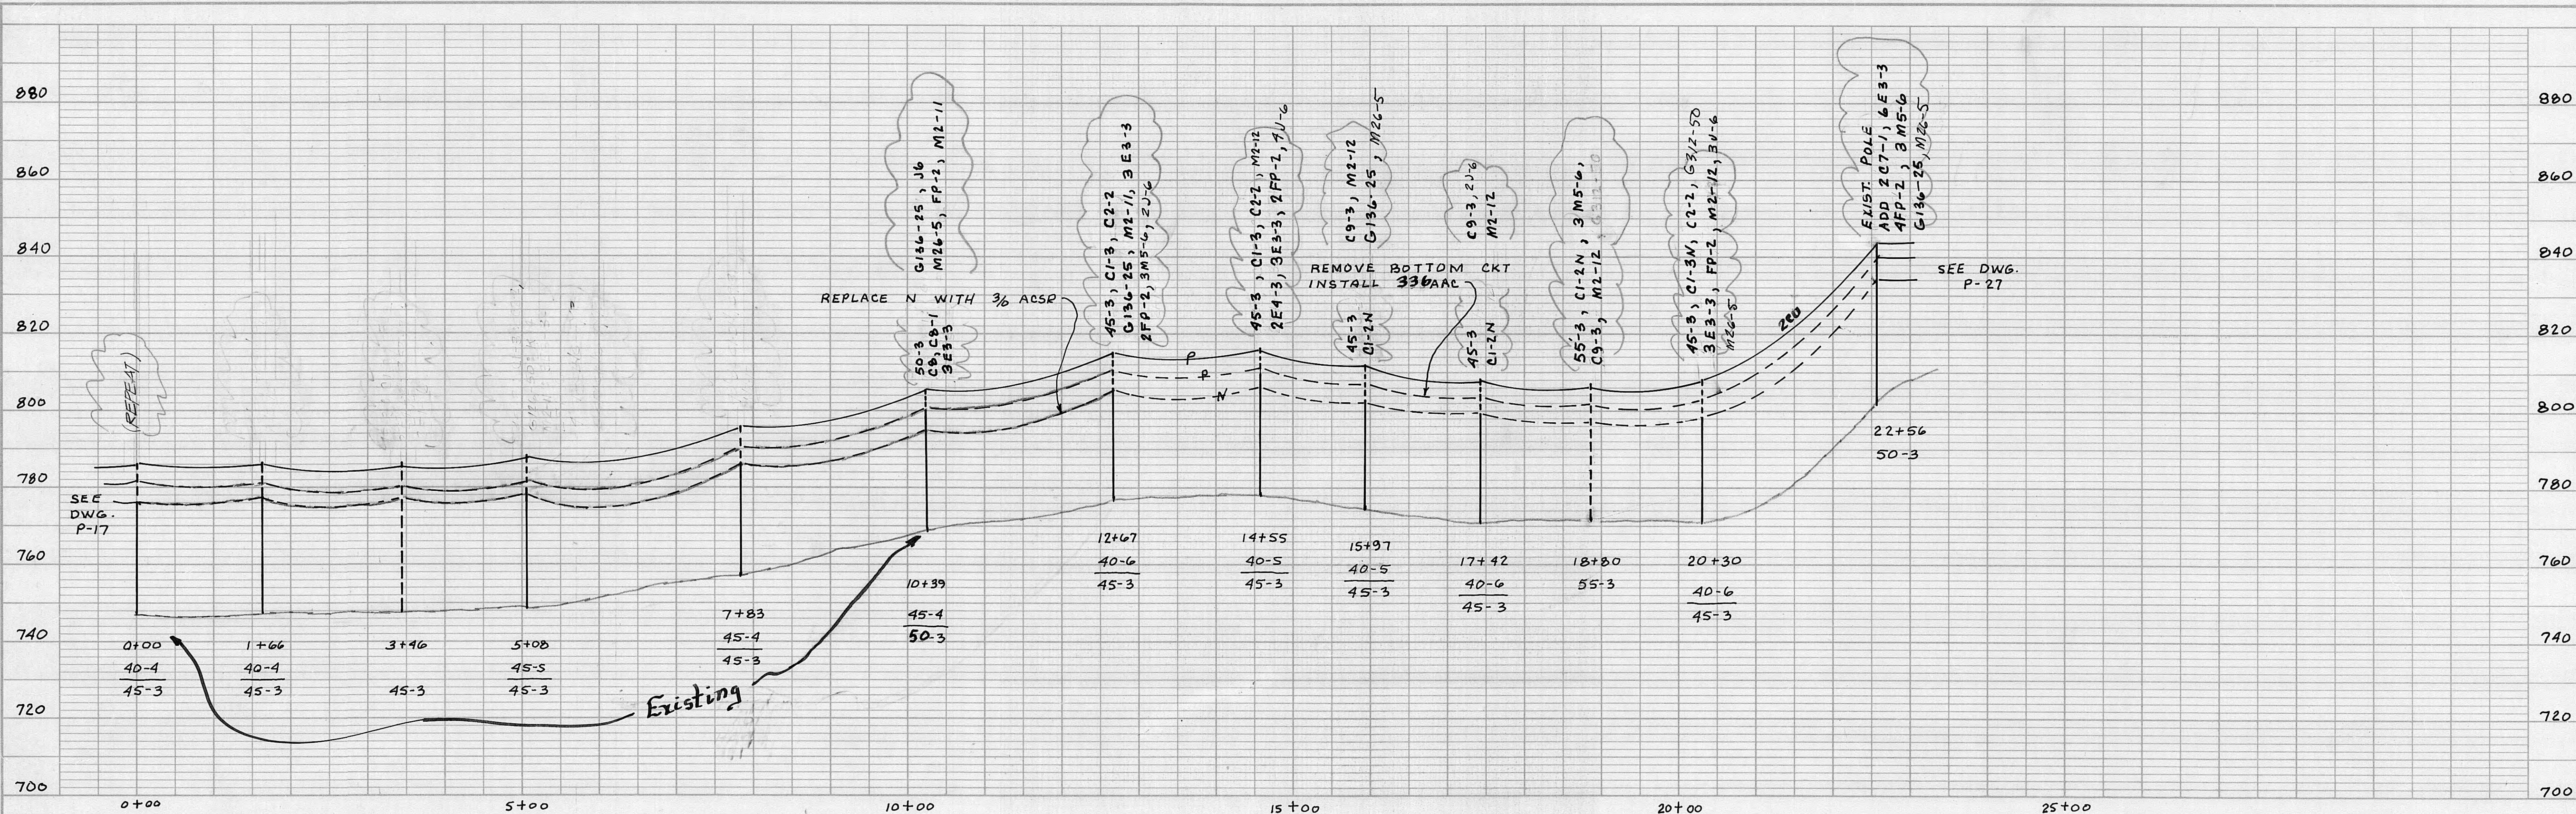


PROFILE	DATE
NOTE BOOK	
BY	
DATE	

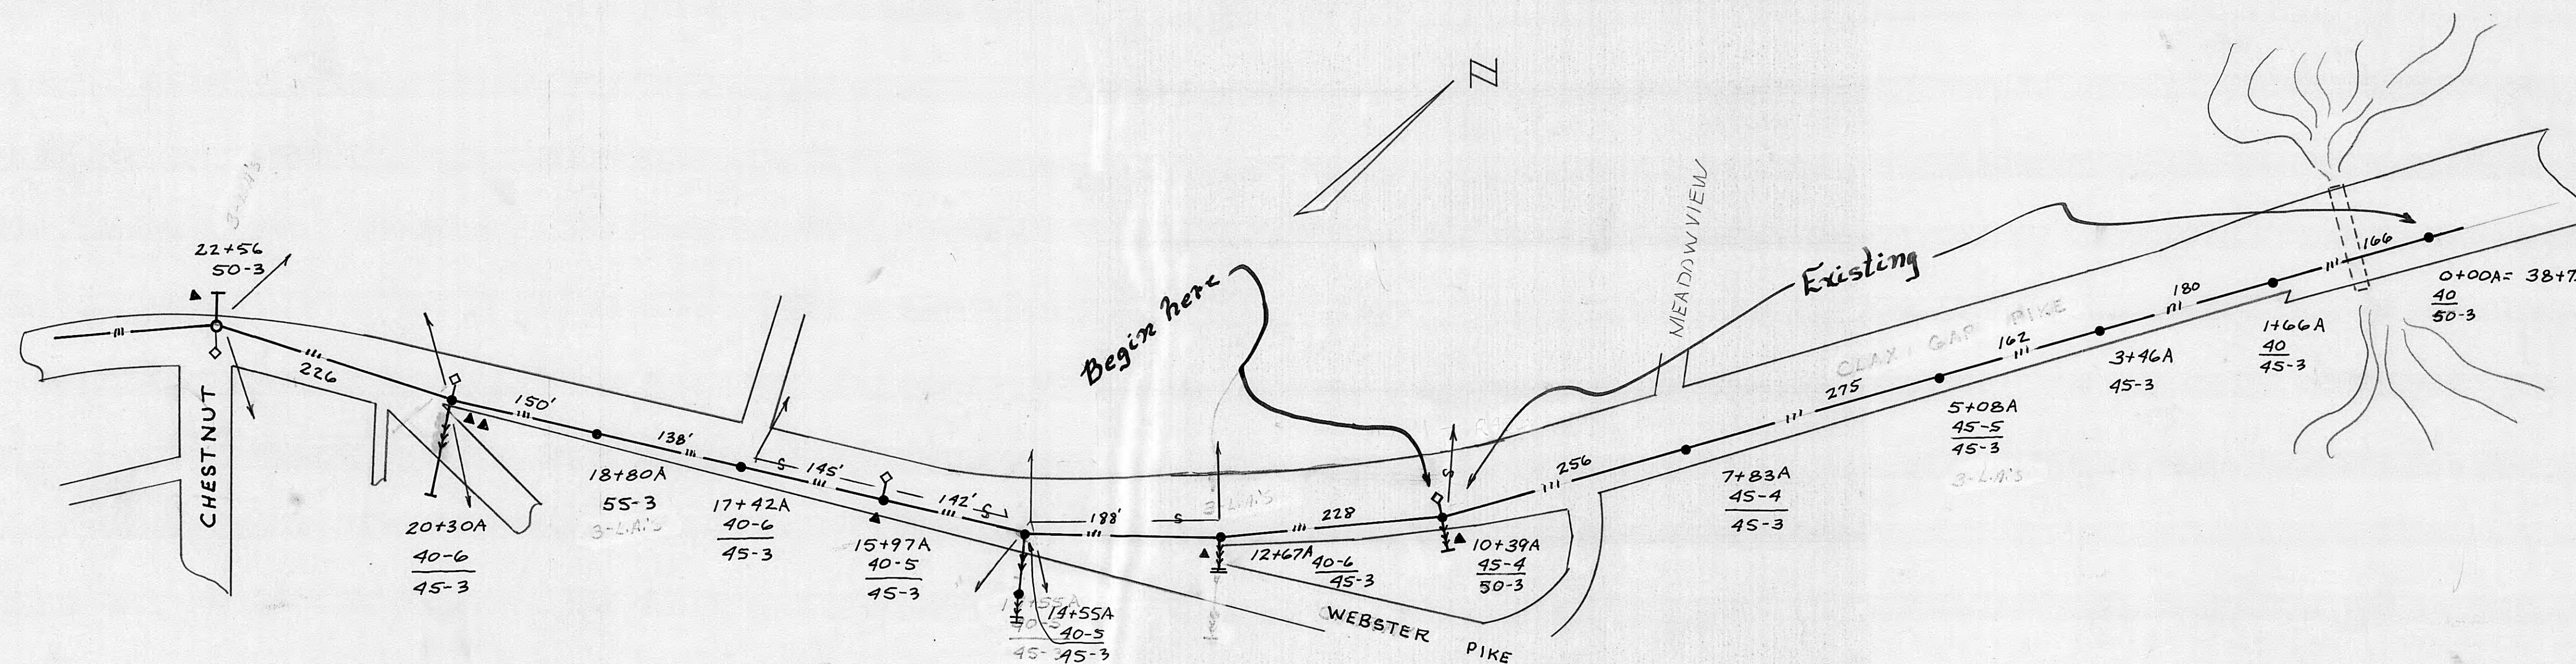

PLAN	DATE
NOTE BOOK	
BY	
DATE	

HARRIMAN UTILITY BOARD HARRIMAN, TENNESSEE	
SCALE 1"=100'	Revised
DATE 7-26-79	
PLAN AND PROFILE 795 MCM FEEDER LINE	
Rev 3-25-87 Rah	P-28
Rev 4-29-87 Gah	

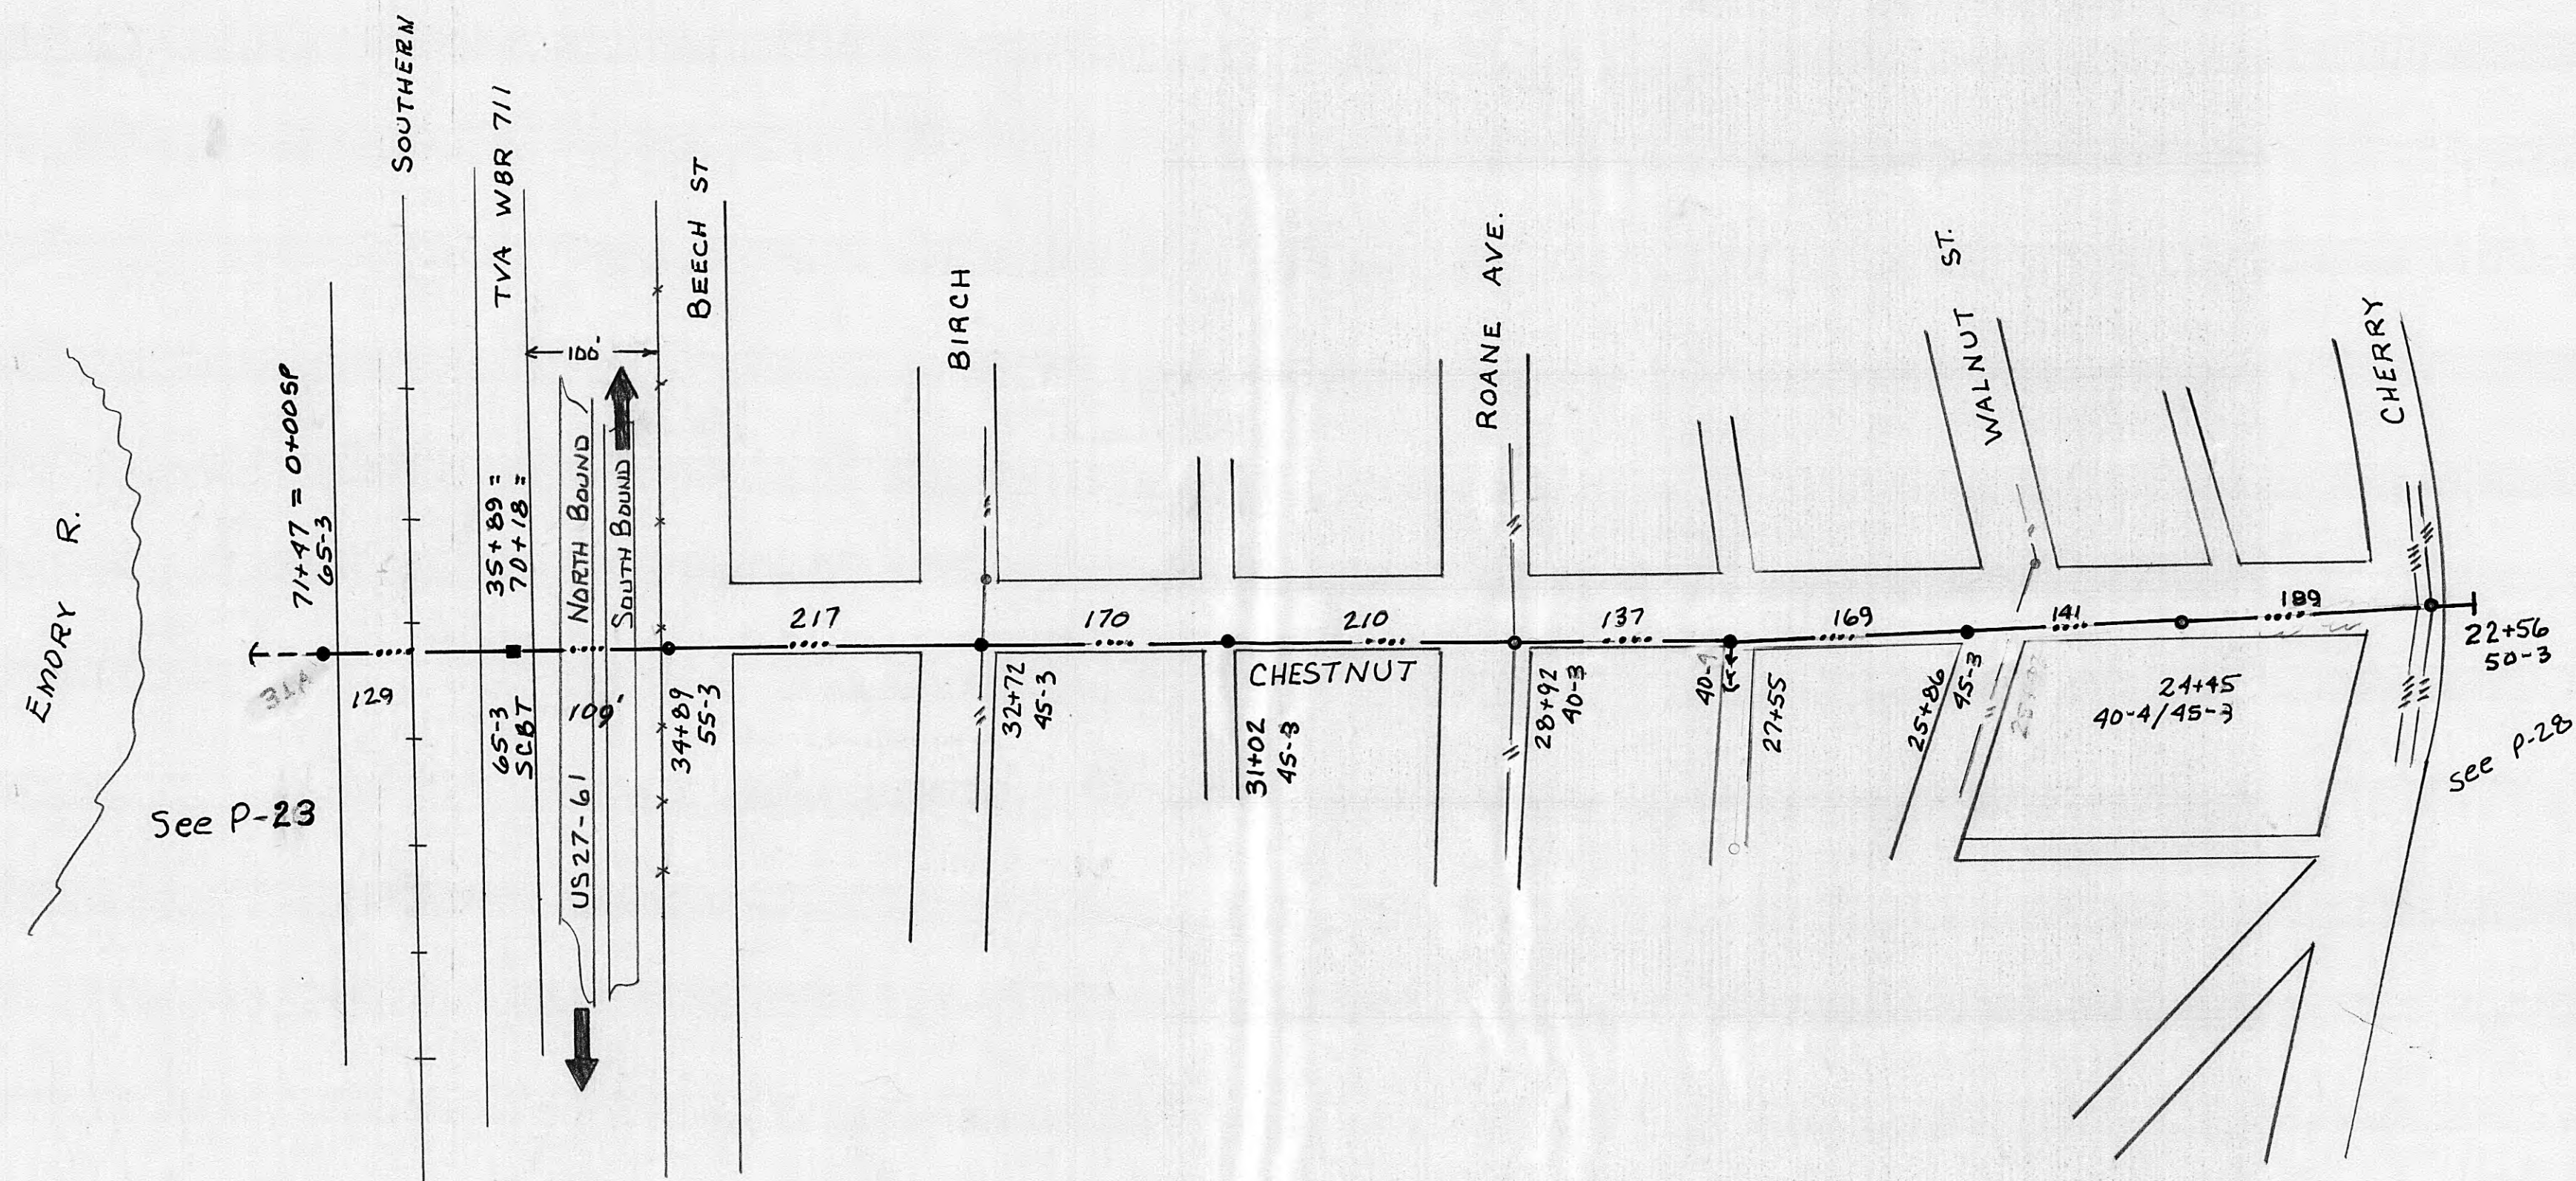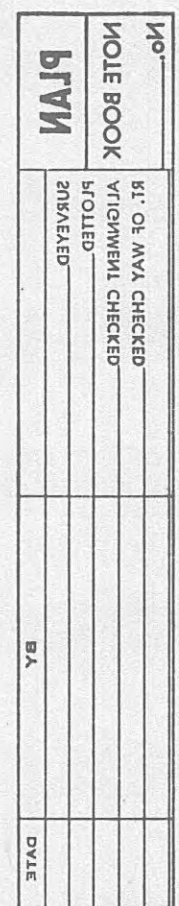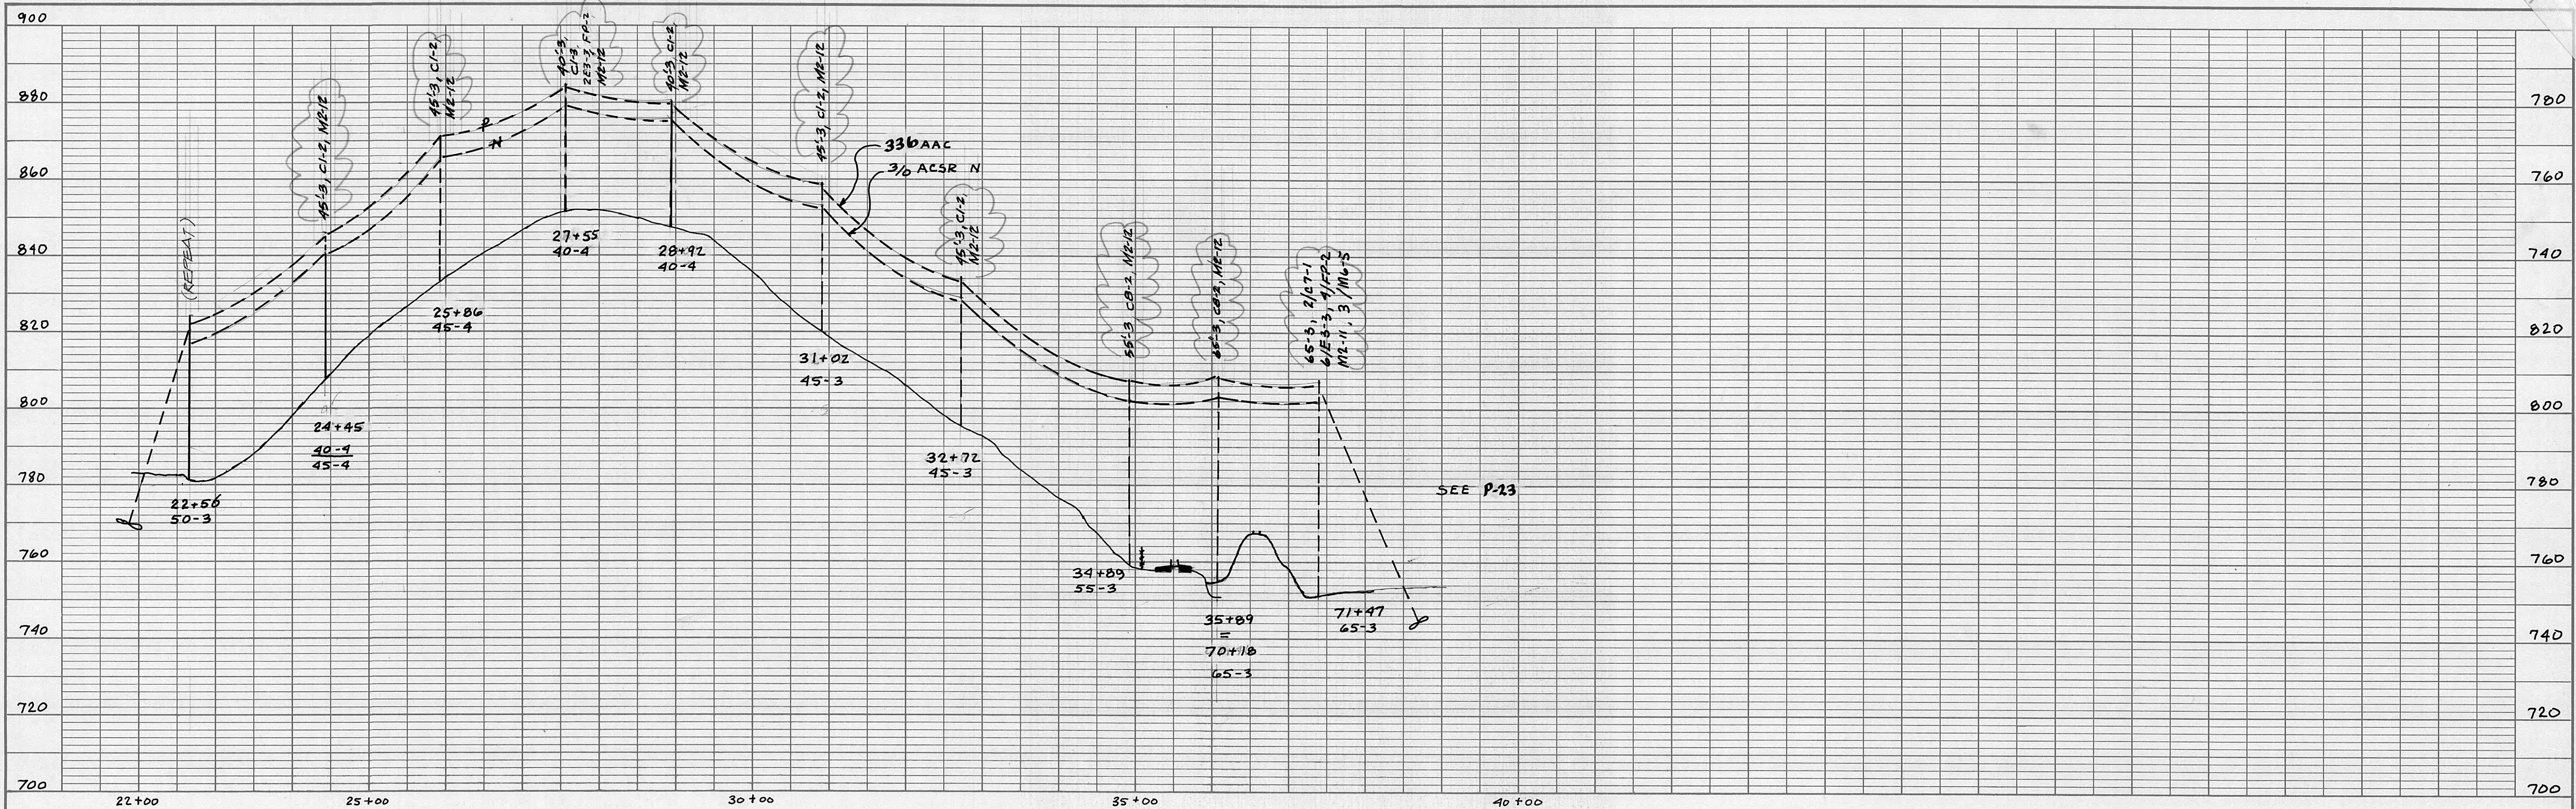

HWY CROSSING AT MILE MARKER 9.9
US27 & 61

HARRIMAN UTILITY BOARD
HARRIMAN, TENNESSEE


SCALE: 1"=100'
DATE: 7-23-79

R. HALL


PLAN AND PROFILE
795 MCM FEEDER LINE

Rev 3-25-87 RAN
Rev 4-29-87 RAN

P- 27

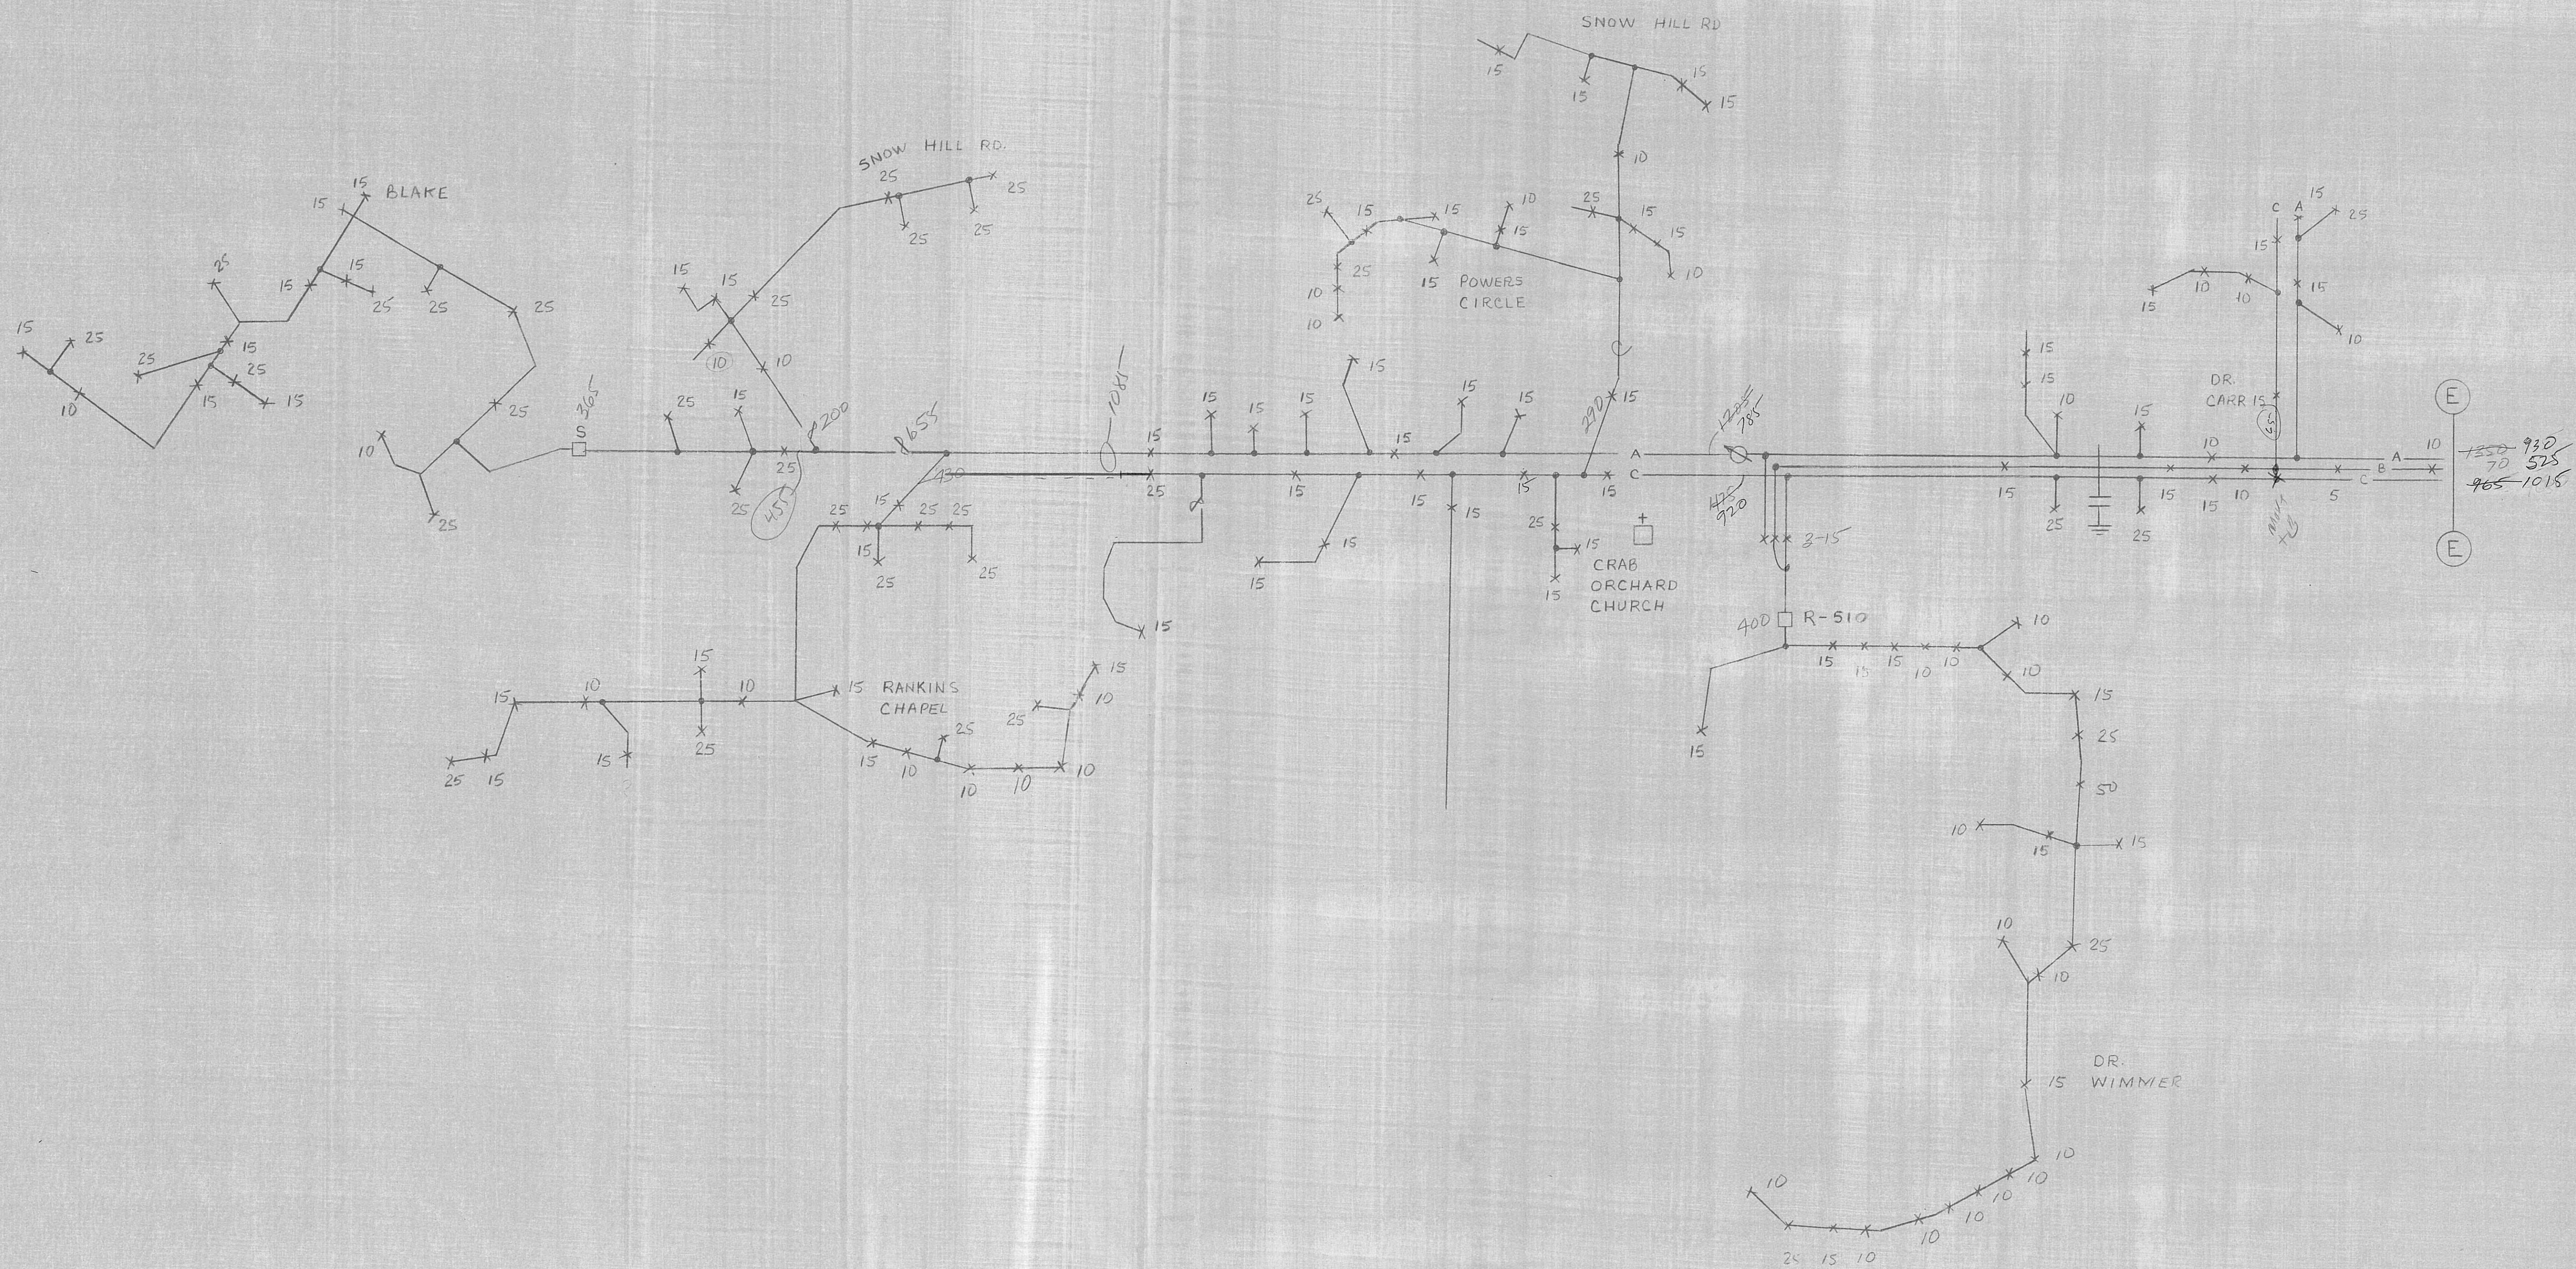

HARRIMAN UTILITY BOARD HARRIMAN, TENNESSEE		
SCALE: N.T.S.	APPROVED BY:	DRAWN BY: R. Hall
DATE: 10-22-77		
OAKDALE THREE LINE DIAGRAM OCB 314		
DRAWING NUMBER		P-26

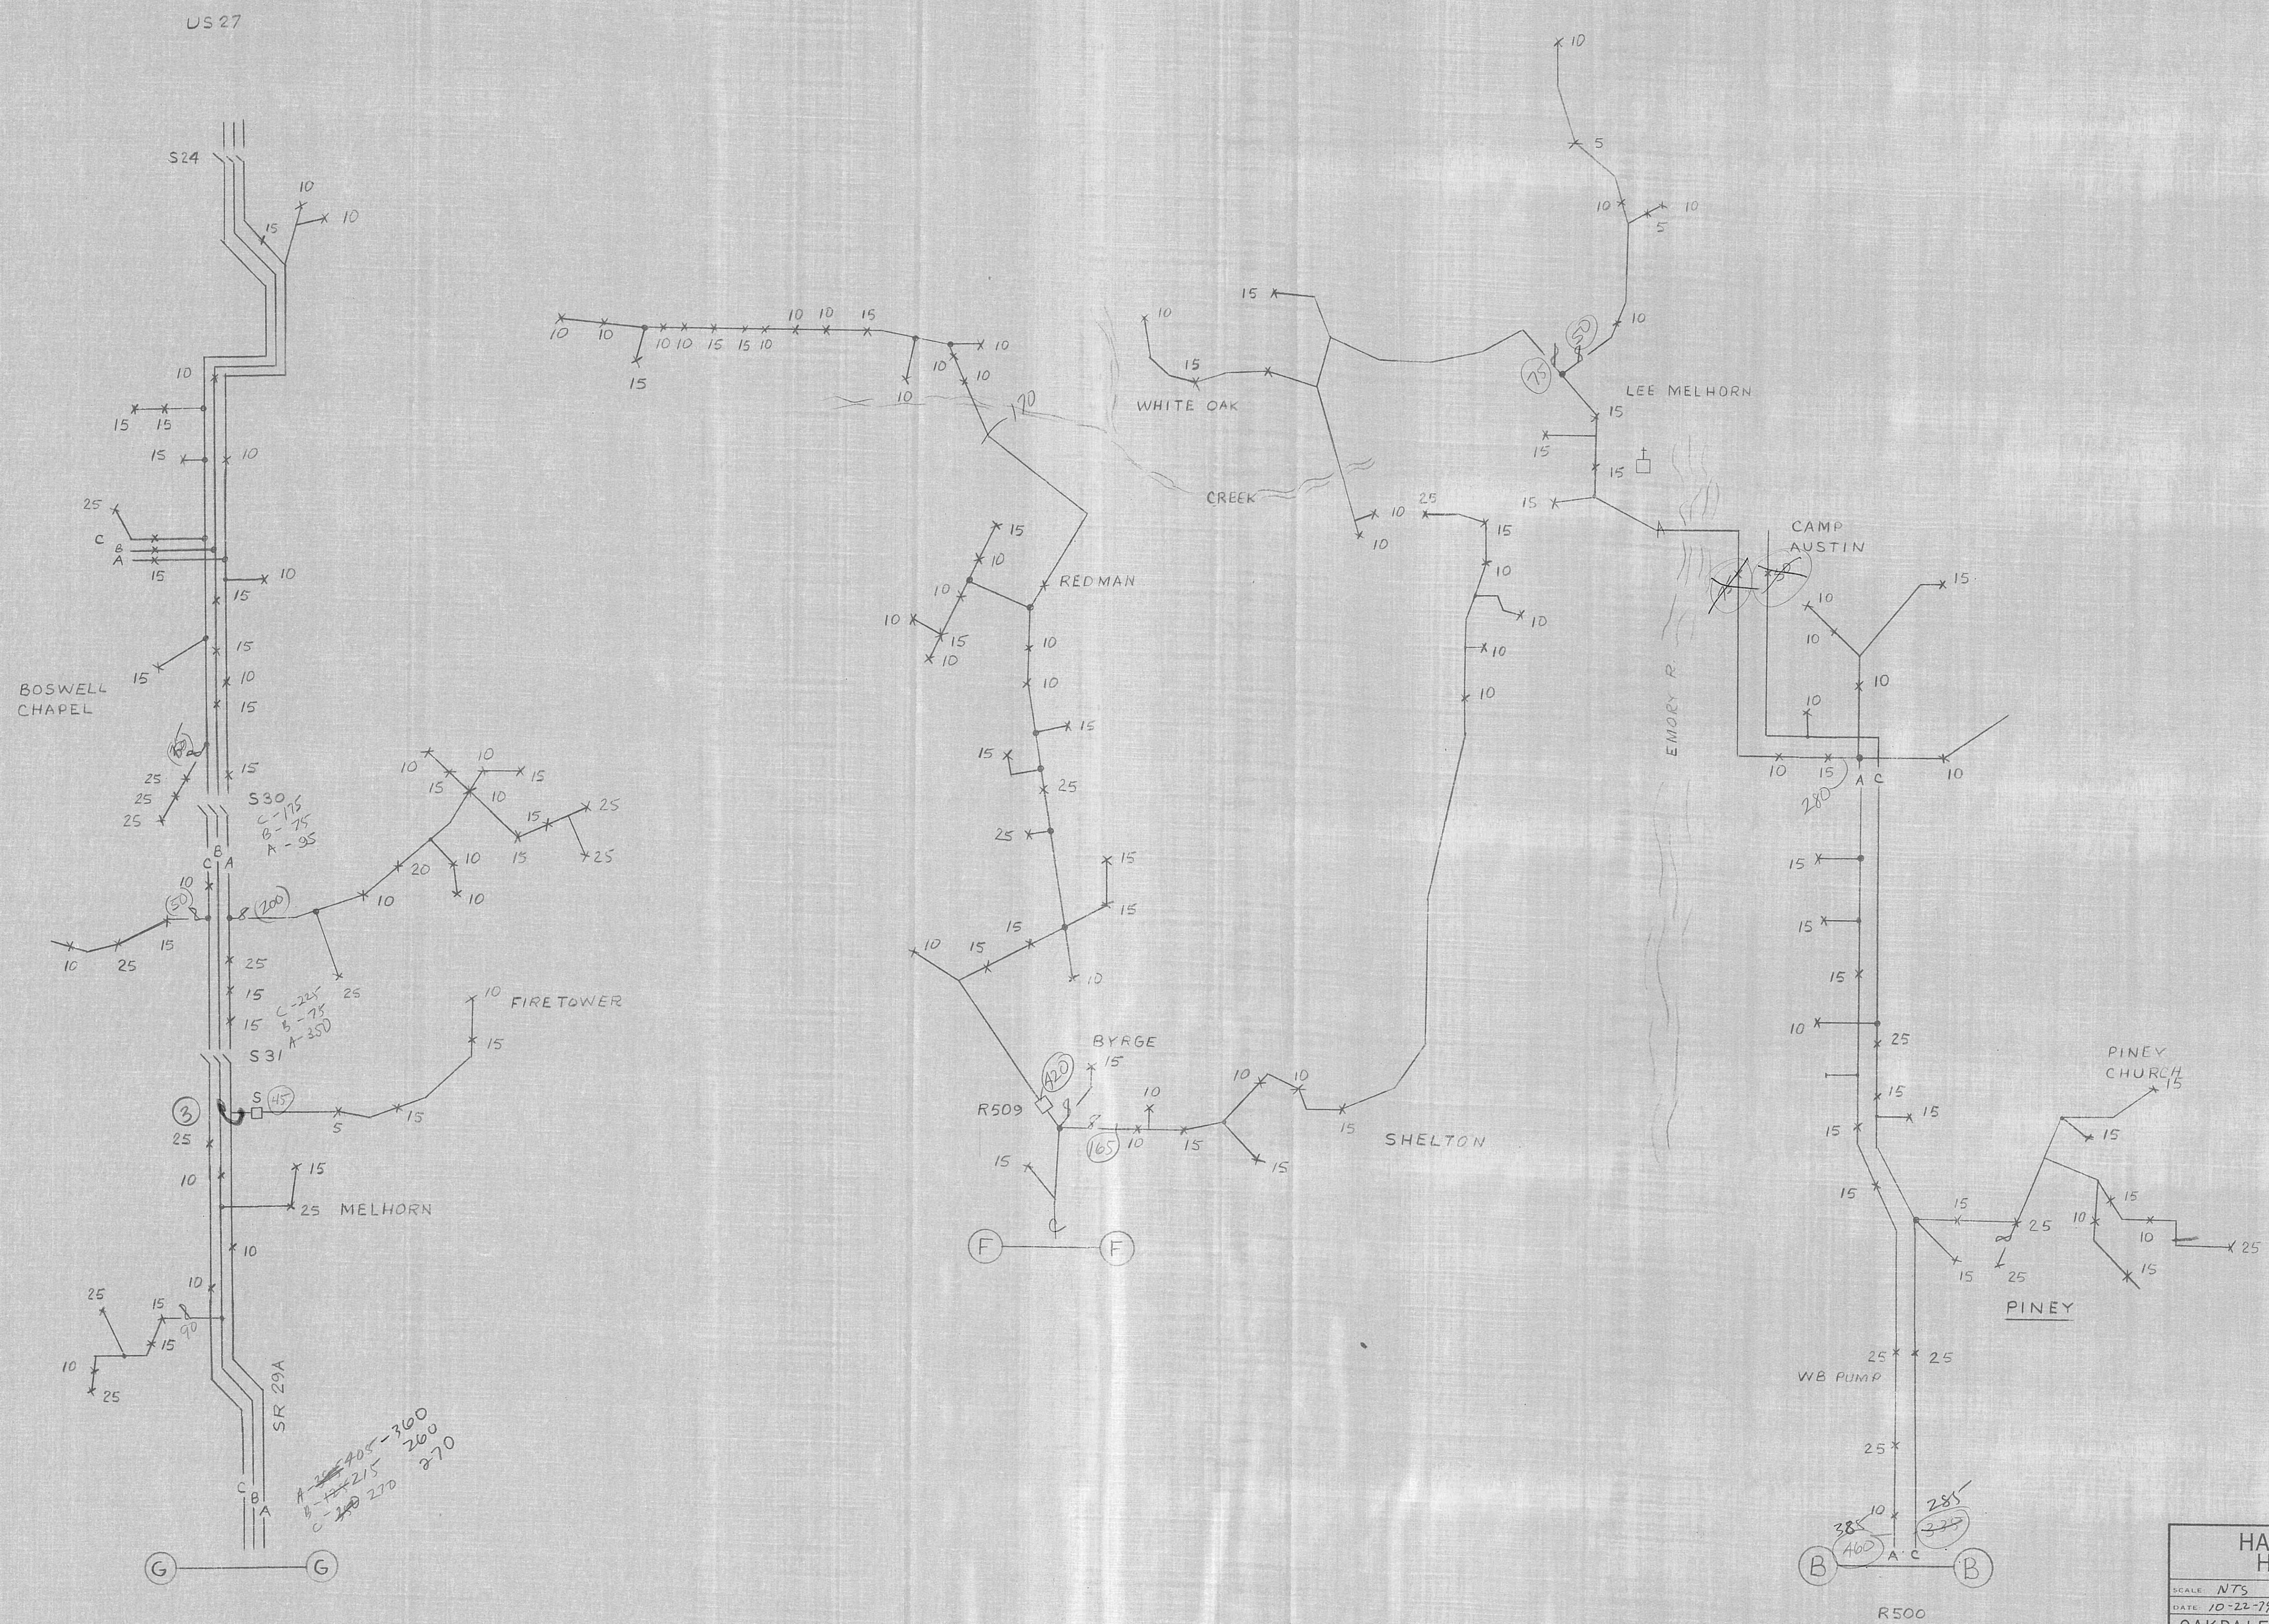

405-360
215-200
270-270

HARRIMAN UTILITY BOARD HARRIMAN, TENNESSEE	
SCALE: NTS	APPROVED BY: <i>RHALL</i>
DATE: 10-22-79	DRAWN BY: <i>RHALL</i>
OAKDALE THREE LINE DIAGRAM OCB 314	
DRAWING NUMBER P-26	