

TENNESSEE D.O.T.
DESIGN DIVISION
FILE NO.

Index of Sheets (R.O.W.)

SHEET NO.	DESCRIPTION
1	TITLE SHEET
2, 2A	TYPICAL SECTIONS
3	PROPERTY MAP
3A	R.O.W. ACQUISITION TABLE
4	PRESENT LAYOUT SHEET
4A	R.O.W. DETAIL SHEET
4B	PROPOSED LAYOUT SHEET
4C	MARGRAVE DR. PROFILE
5	QUEEN ST. PROFILE
6, 7	DRIVEWAY PROFILES
8	EROSION & SEDIMENT CONTROL PLANS
9-15	MARGRAVE DR. CROSS SECTIONS
16-19	QUEEN ST. CROSS SECTIONS


STATE OF TENNESSEE DEPARTMENT OF TRANSPORTATION BUREAU OF ENGINEERING

ROANE COUNTY

MARGRAVE DRIVE, LOCAL ROUTE 3689
BRIDGE AND APPROACHES OVER SOUTHERN R/R @ L.M. 0.45

R.O.W.

STATE HIGHWAY NO.-NA F.A.H.S. NO.-NA

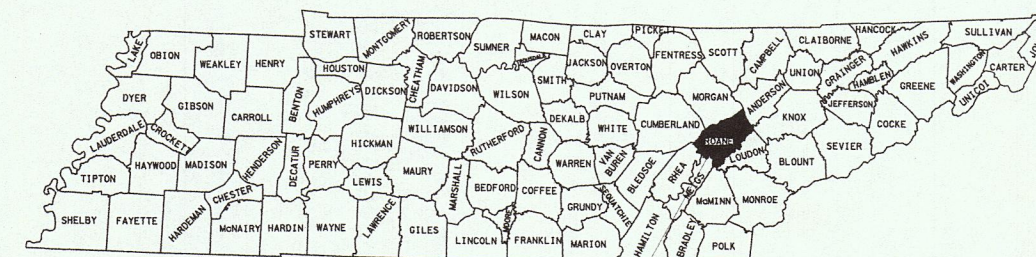

ROANE COUNTY
PROJECT NO. BRZE-7300 (22)



73950-2543-94
R.O.W. PROJECT BRZE-7300(22) LOCATION
BEGIN STA. 51+27.00
END STA. 57+81.00

SPECIAL NOTES

PROPOSALS MAY BE REJECTED BY THE COMMISSIONER IF ANY OF THE UNIT PRICES CONTAINED THEREIN ARE OBVIOUSLY UNBALANCED, EITHER EXCESSIVE OR BELOW THE REASONABLE COST ANALYSIS VALUE.

THIS PROJECT TO BE CONSTRUCTED UNDER THE STANDARD SPECIFICATIONS OF THE TENNESSEE DEPARTMENT OF TRANSPORTATION DATED MARCH 1, 1995 AND ADDITIONAL SPECIFICATIONS AND SPECIAL PROVISIONS CONTAINED IN THE PLANS AND IN THE PROPOSAL CONTRACT

TDOT TRANSPORTATION MANAGER 1 CLIFFORD STEWART
DESIGNED BY MATTERN & CRAIG
DESIGNER RANDY DODSON
P.E. NO. 73950-1542-94

SCALE: 1" = 600'

- ⊗ R.O.W. LENGTH = 0.124 MILES
- ⊗ R.O.W. LENGTH BASED ON CONSTRUCTION EASEMENT LENGTH.

FOR
R.O.W.
FIELD
REVIEW
ONLY

"NO EQUATIONS"
"NO EXCLUSIONS"




APPROVED: Paul D. Dodson
CHIEF ENGINEER
DATE: _____
APPROVED: Randy W. Dodson
COMMISSIONER

TRAFFIC DATA	
A.D.T. (2005)	3,600
A.D.T. (2025)	5,000
D.H.V. (2025)	550
D	60-40
T (A.D.T.)	3%
T (D.H.V.)	2%
V	30 mph

U.S. DEPARTMENT OF TRANSPORTATION
FEDERAL HIGHWAY ADMINISTRATION

APPROVED: _____
DIVISION ADMINISTRATOR DATE


TENNESSEE D.O.T. DESIGN DIVISION FILE NO.

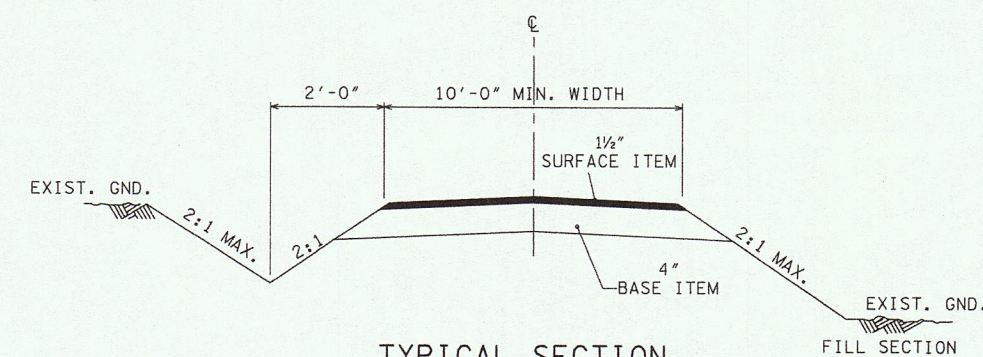


- ① REFER TO PROP. LAYOUTS FOR LOCATIONS
- ② WHERE SURFACE OF EXIST. DRIVE IS CONCRETE, SUBSTITUTE 6" OF CONCRETE FOR BASE AND SURFACE.
- ③ DITCH TO BE CONSTRUCTED WHERE DIRECTED BY THE ENGINEER

TYPICAL SECTIONS

NOT TO SCALE

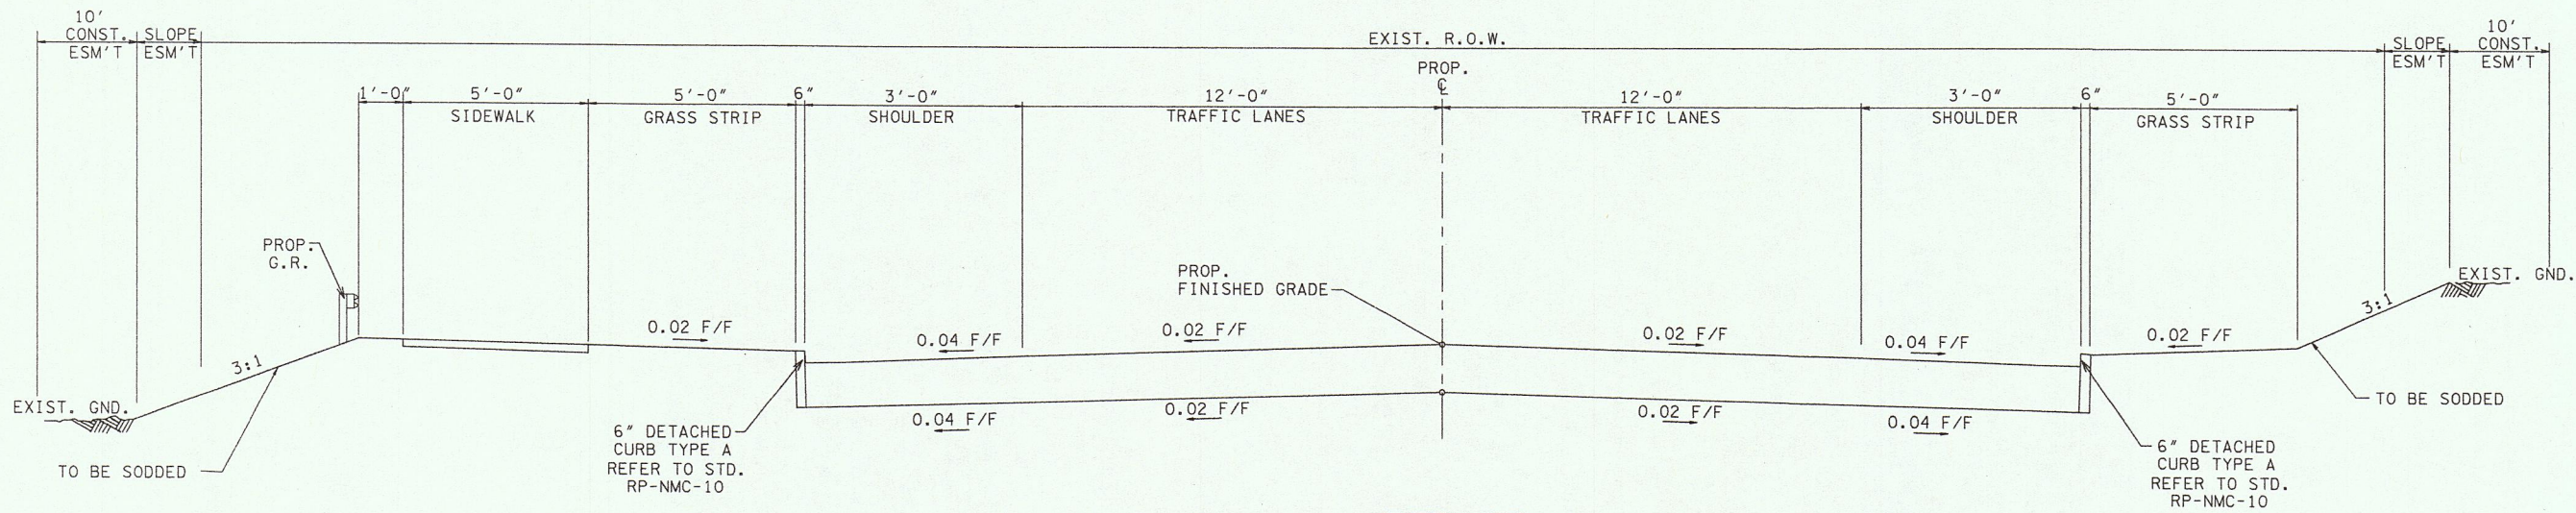

QUEEN ST.
 TYPICAL TANGENT SECTION
 STD. DWG RD-TS-1 AND RD-TS-6
 STA. 30+13.76 TO 31+52.42
 STA. 33+52.42 TO 34+20

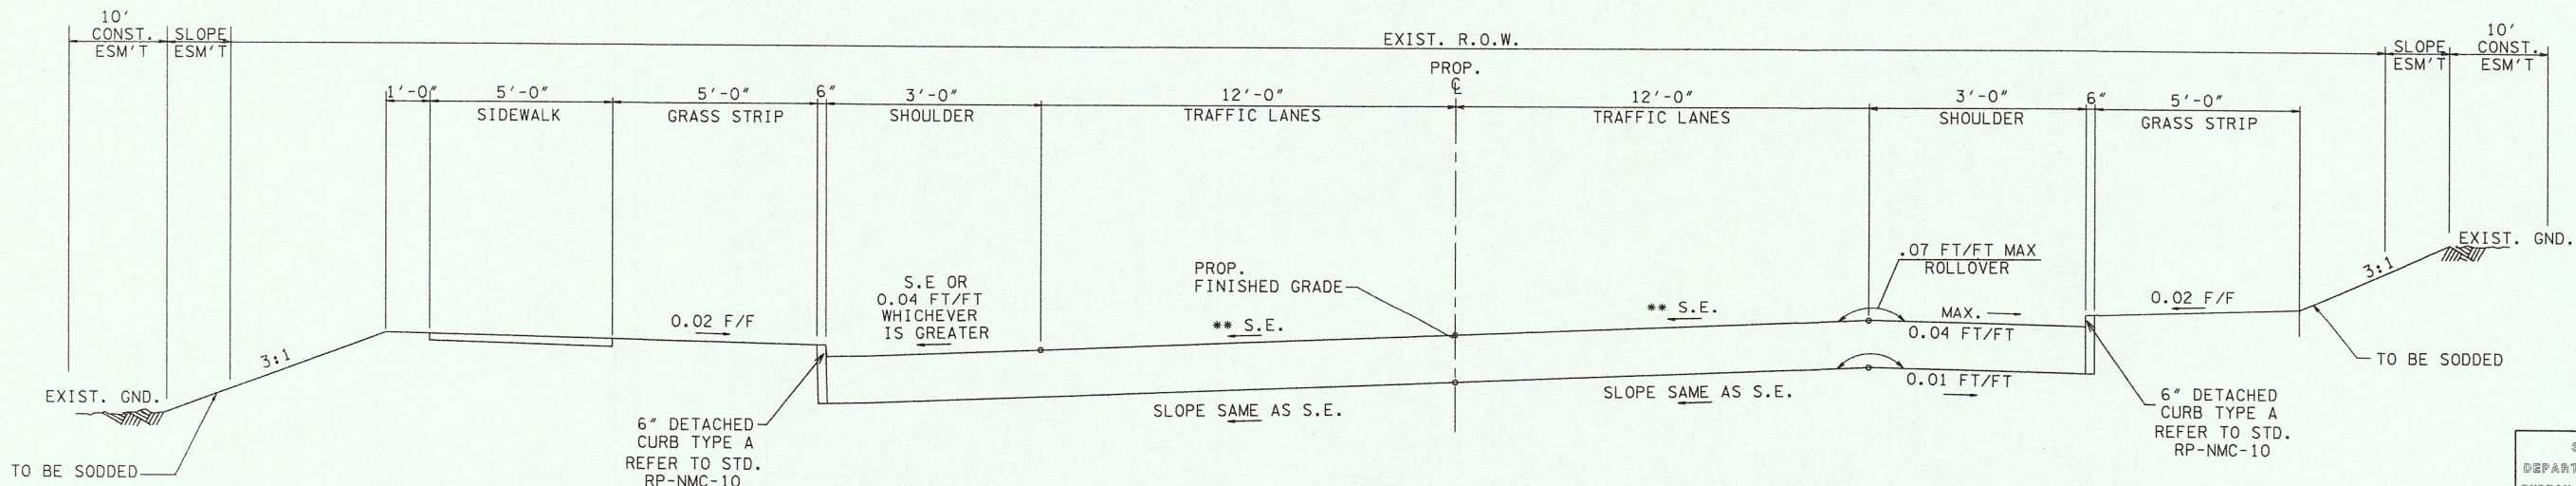

QUEEN ST.
 TYPICAL SUPERELEVATED SECTION
 STD. DWG. RD-ST-1 AND RD-ST-6
 STA 31+52.42 TO 33+52.42

** SEE PRESENT LAYOUT AND
 PROFILE LAYOUT FOR
 SUPERELEVATED RATES

RIGHT-OF-WAY NOTES

IT IS INTENDED THAT ALL BUILDINGS AND/OR PORTIONS OF BUILDINGS THAT ARE WITHIN THE PROPOSED RIGHT-OF-WAY AND/OR EASEMENT LINES FOR THE PROJECT, BE REMOVED THEREFROM IN THE PROCESS OF RIGHT-OF-WAY ACQUISITION. IF ANY SUCH BUILDINGS OR IMPROVEMENTS ARE NOT REMOVED IN THE COURSE OF RIGHT-OF-WAY ACQUISITION, THE CIVIL ENGINEERING MANAGER 2, DESIGN DIVISION IS TO BE NOTIFIED IN SUFFICIENT TIME TO PERMIT HAVING SUCH REMOVALS DESIGNATED AS A PART OF THE CONSTRUCTION CONTRACT.

ALL RAMPS MUST CONFORM TO THE DEPARTMENT'S "POLICY ON FINANCING CONSTRUCTION ON PUBLIC ROAD INTERSECTIONS AND DRIVEWAYS ON HIGHWAY RESURFACING, RECONSTRUCTION AND CONSTRUCTION PROJECTS ON NEW LOCATIONS", THE MANUAL ON RULES AND REGULATIONS FOR CONSTRUCTING DRIVEWAYS ON STATE HIGHWAY RIGHT-OF-WAY, STANDARD DRAWING RP-R-1 AND OTHER ACCEPTED DESIGN AND SAFETY STANDARDS.

EXISTING PAVED DRIVEWAY PER TRACT REMAINDER WILL BE REPLACED IN KIND TO A TOUCHDOWN POINT.

WHERE THE EXISTING DRIVEWAY IS UNPAVED AND THE PROPOSED DRIVEWAY EXCEEDS 7 PER CENT IN GRADE, EACH DRIVEWAY WILL BE PAVED TO A TOUCHDOWN POINT OR UNTIL THE GRADE IS LESS THAN 7 PER CENT.

WHERE THE EXISTING DRIVEWAY IS UNPAVED AND THE PROPOSED DRIVEWAY IS LESS THAN 7 PER CENT IN GRADE, EACH DRIVEWAY WILL BE PAVED A SHOULDER WIDTH FROM THE EDGE OF PAVEMENT AND THE REMAINDER OF THAT DRIVEWAY REPLACED IN KIND TO A TOUCHDOWN POINT.

ON NON-STATE ROUTES, ADDITIONAL DRIVEWAYS AND FIELD ENTRANCES OTHER THAN THOSE PROVIDED IN THE PLANS SHALL REQUIRE A PERMIT ONLY IF THE LOCAL AGENCY SPECIFIES THE NEED FOR THAT PERMIT.

ANY NECESSARY PAVING OF DRIVEWAYS WILL BE DONE DURING PAVING OPERATIONS ON THE MAIN ROADWAY.

NEW DRIVEWAYS PROVIDED IN THE PLANS WILL BE PAVED BASED ON THE 7 PER CENT CRITERIA. THOSE 7 PER CENT OR STEEPER IN GRADE WILL BE PAVED AND THOSE FLATTER THAN 7 PER CENT WILL BE COVERED WITH BASE STONE.

BEGIN PROJ. NO. 73950-2543-94
STA. 51+27.00
N 586978.7385
E 2396810.7725

END PROJ. NO. 73950-2543-94
STA. 57+81.00
N 587400.7254
E 2397310.4153

STA. 53+30.64 MARGRAVE DR. =
STA. 30+00.00 QUEEN ST.
N 587110.1360
E 2396966.3510


STA. 34+54.80 QUEEN ST.
N 586871.2948
E 2397339.9520

NOTE:
BEGIN-END R.O.W. STATIONS
BASED ON CONST. ESM'T LENGTH

UTILITY OWNERS
PHONE: BELLSOUTH
CONTACT: JAMES VANDEE
9733 PARKSIDE DRIVE, KNOXVILLE, TN 37922
(865) 539-8519

CABLE: COMCAST
CONTACT: BARRY SIPE
408 SOUTH WHITE STREET, ATHENS, TN 37303
(865) 862-5050


WATER, POWER, SEWER: HARRIMAN UTILITY BOARD
300 NORTH ROANE STREET, HARRIMAN, TN 37748
CONTACT: FRANKIE DAVIS
(865) 882-3242

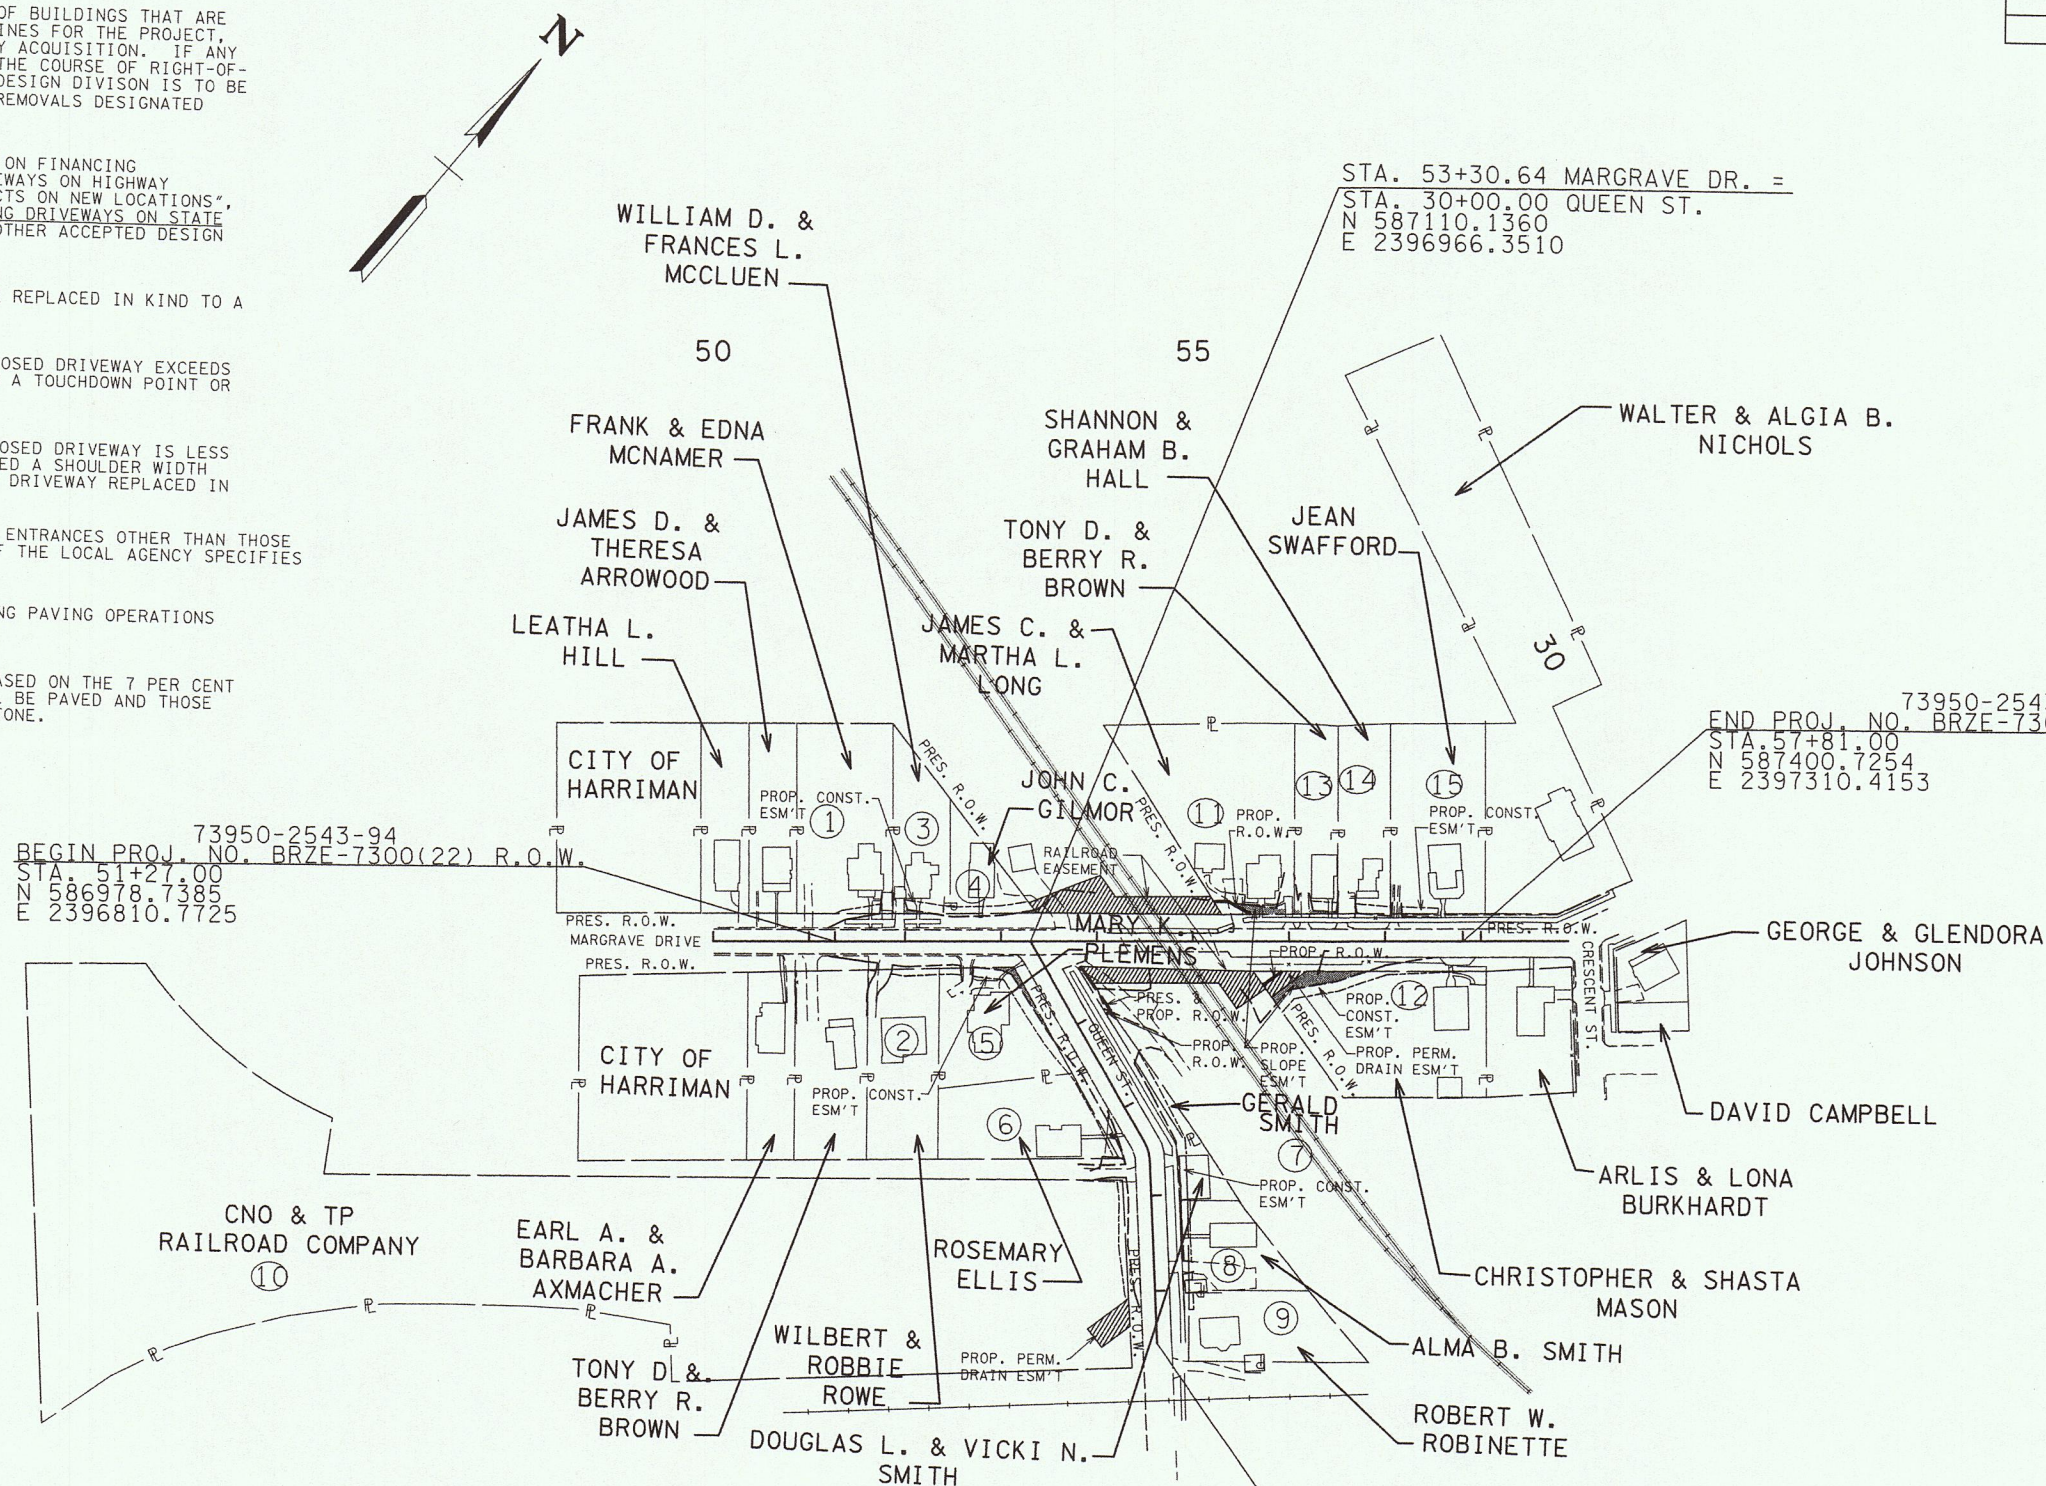

STATE OF TENNESSEE
DEPARTMENT OF TRANSPORTATION
BUREAU OF PLANNING & DEVELOPMENT

PROPERTY MAP

STA. 50+00 TO STA. 58+91
SCALE: 1"=100'

 

TYPE	YEAR	PROJECT NO.	SHEET NO.
R.O.W.	2004	BRZE-7300(22)	3A

TENNESSEE D.O.T.
DESIGN DIVISION
FILE NO.

[illegible]

1 TO BE USED FOR CONSTRUCTION WORKING ROOM AROUND CUT AND FILL AREAS AND FOR TEMPORARY EROSION CONTROL FEATURES.


STATE OF TENNESSEE
DEPARTMENT OF TRANSPORTATION

RIGHT-OF-WAY ACQUISITION TABLE


COORDINATE VALUES ARE NAD/83(1995)
AND ARE DATUM ADJUSTED BY THE
FACTOR 1.00008 & TIED TO THE TGRN

PRESENT LAYOUT

SCALE: 1" = 50'

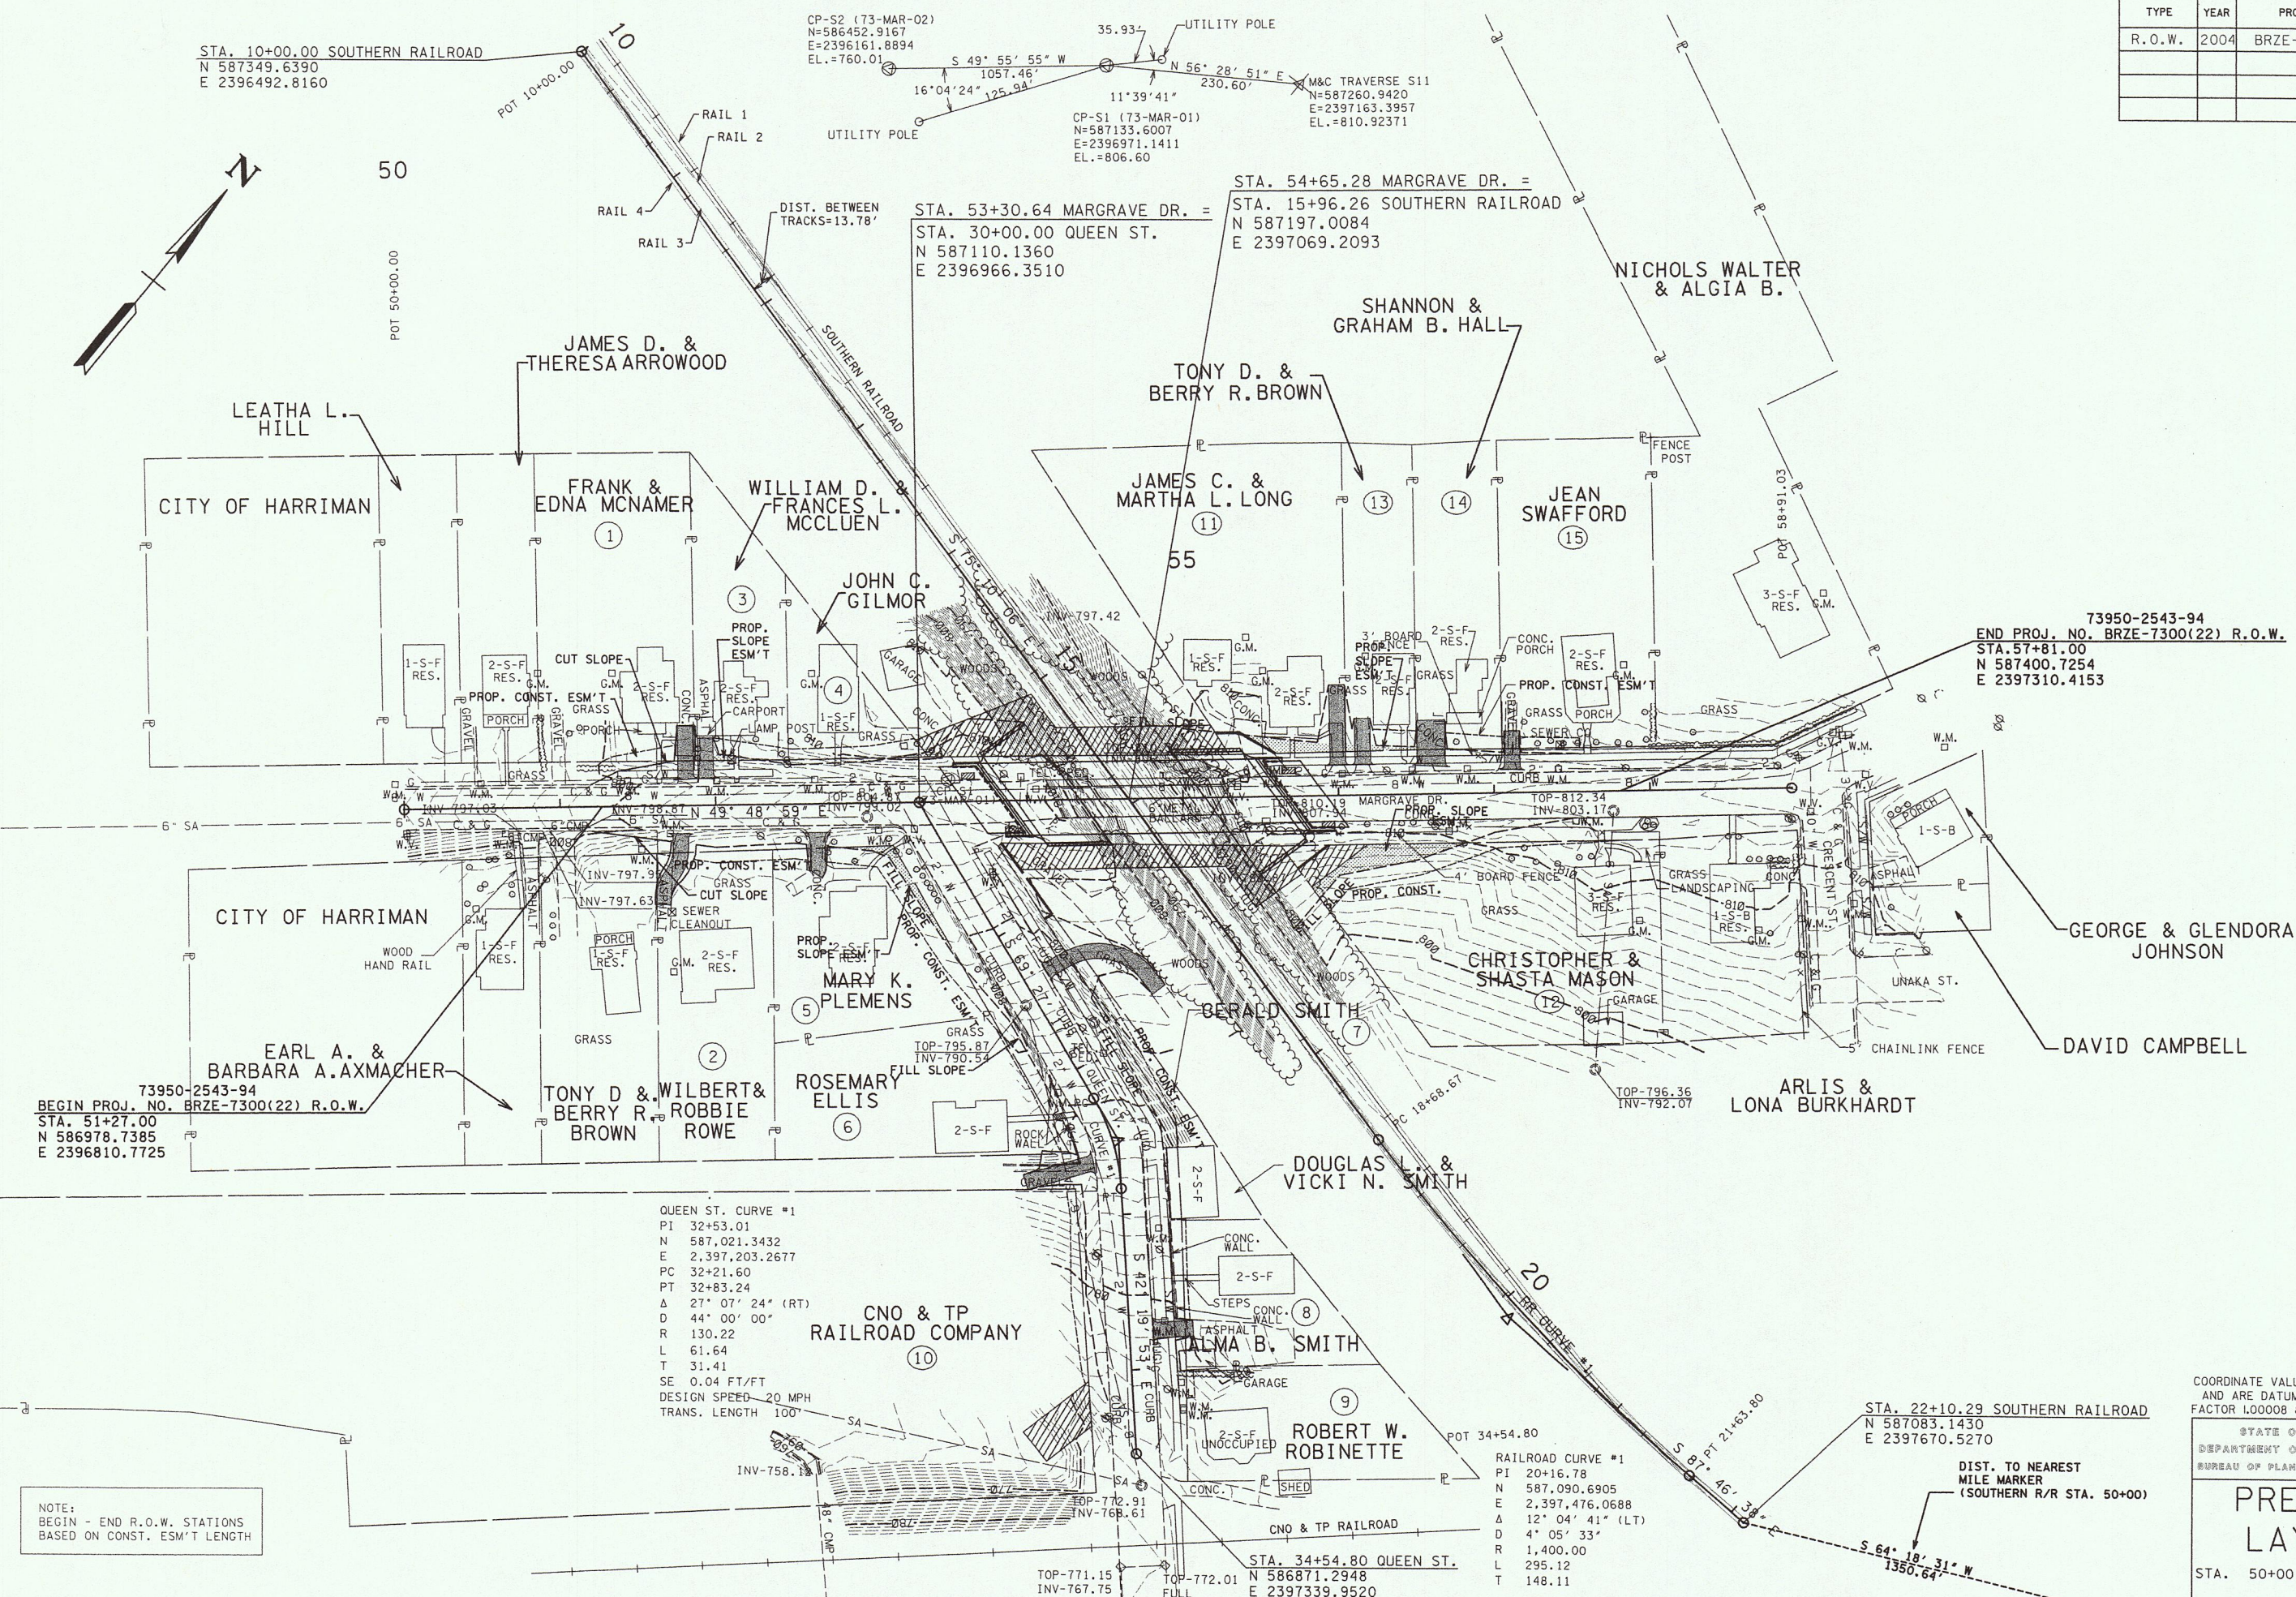


TENNESSEE D.O.T. DESIGN DIVISION FILE NO.

 


STATE OF TENNESSEE
DEPARTMENT OF TRANSPORTATION
BUREAU OF PLANNING & DEVELOPMENT

PROPOSED LAYOUT

STA. 50+00 TO STA. 58+91
SCALE: 1" = 50' HORIZ.

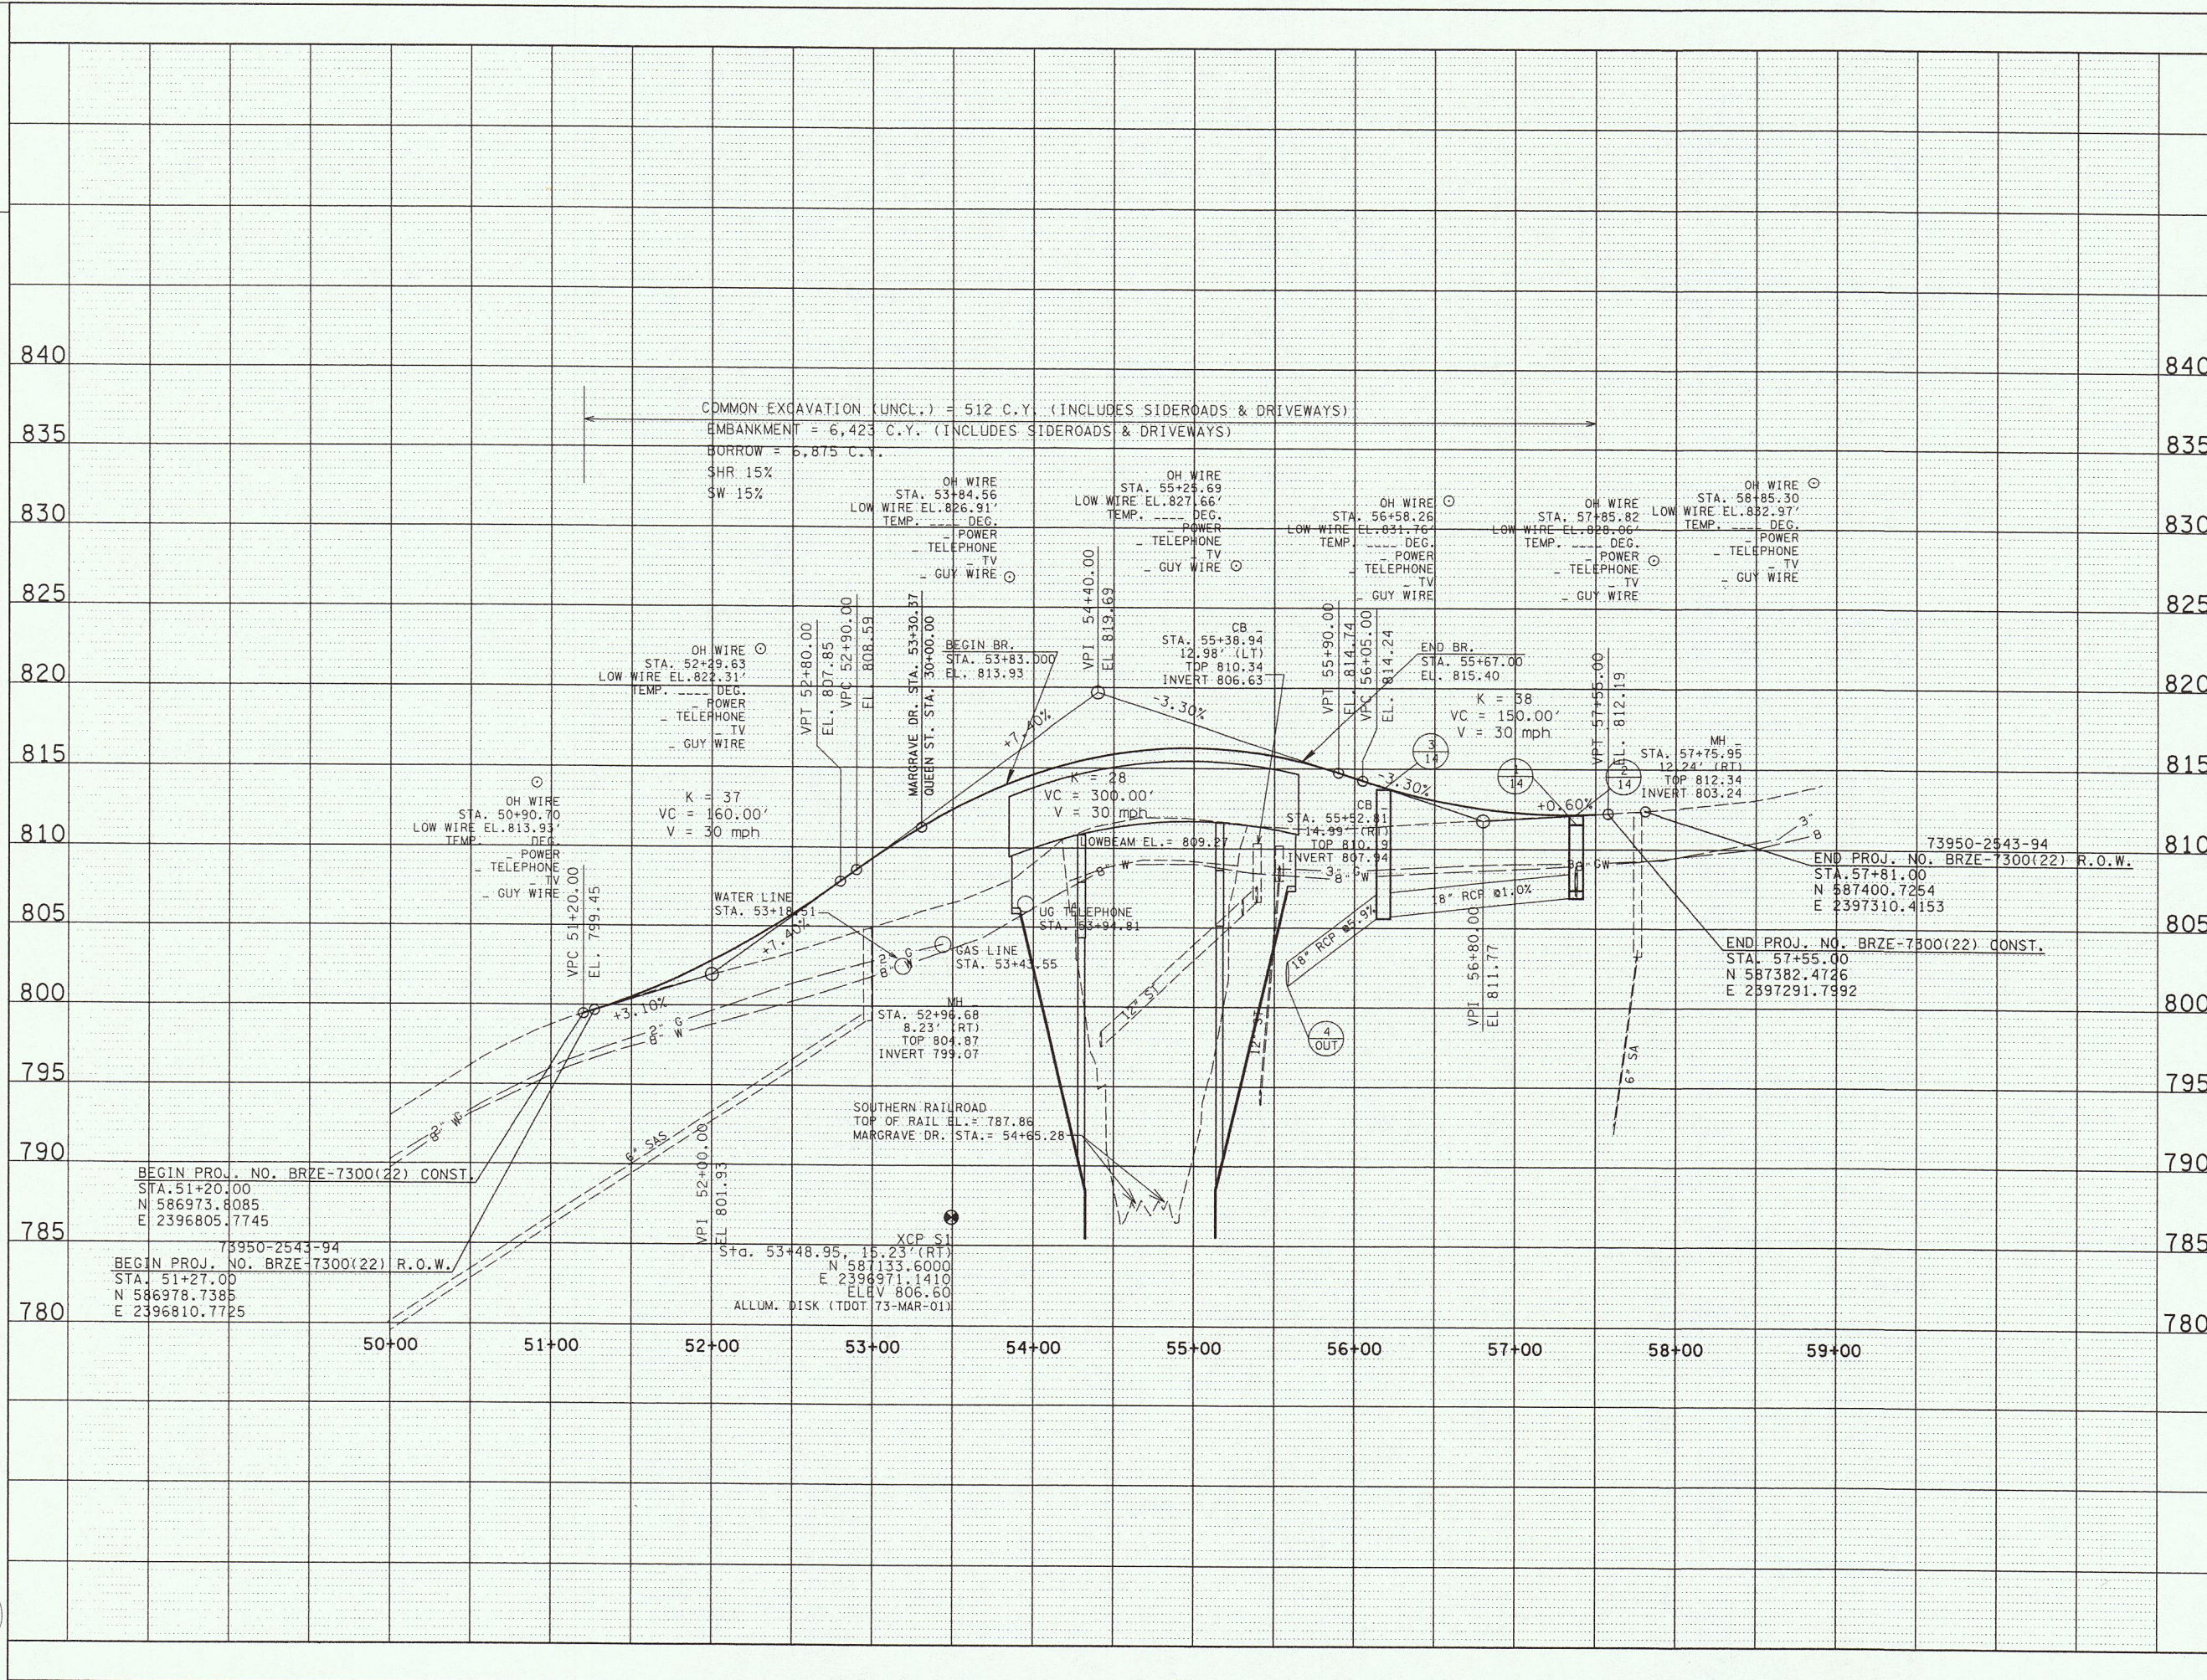

TENNESSEE D.O.T.
DESIGN DIVISION
FILE NO.

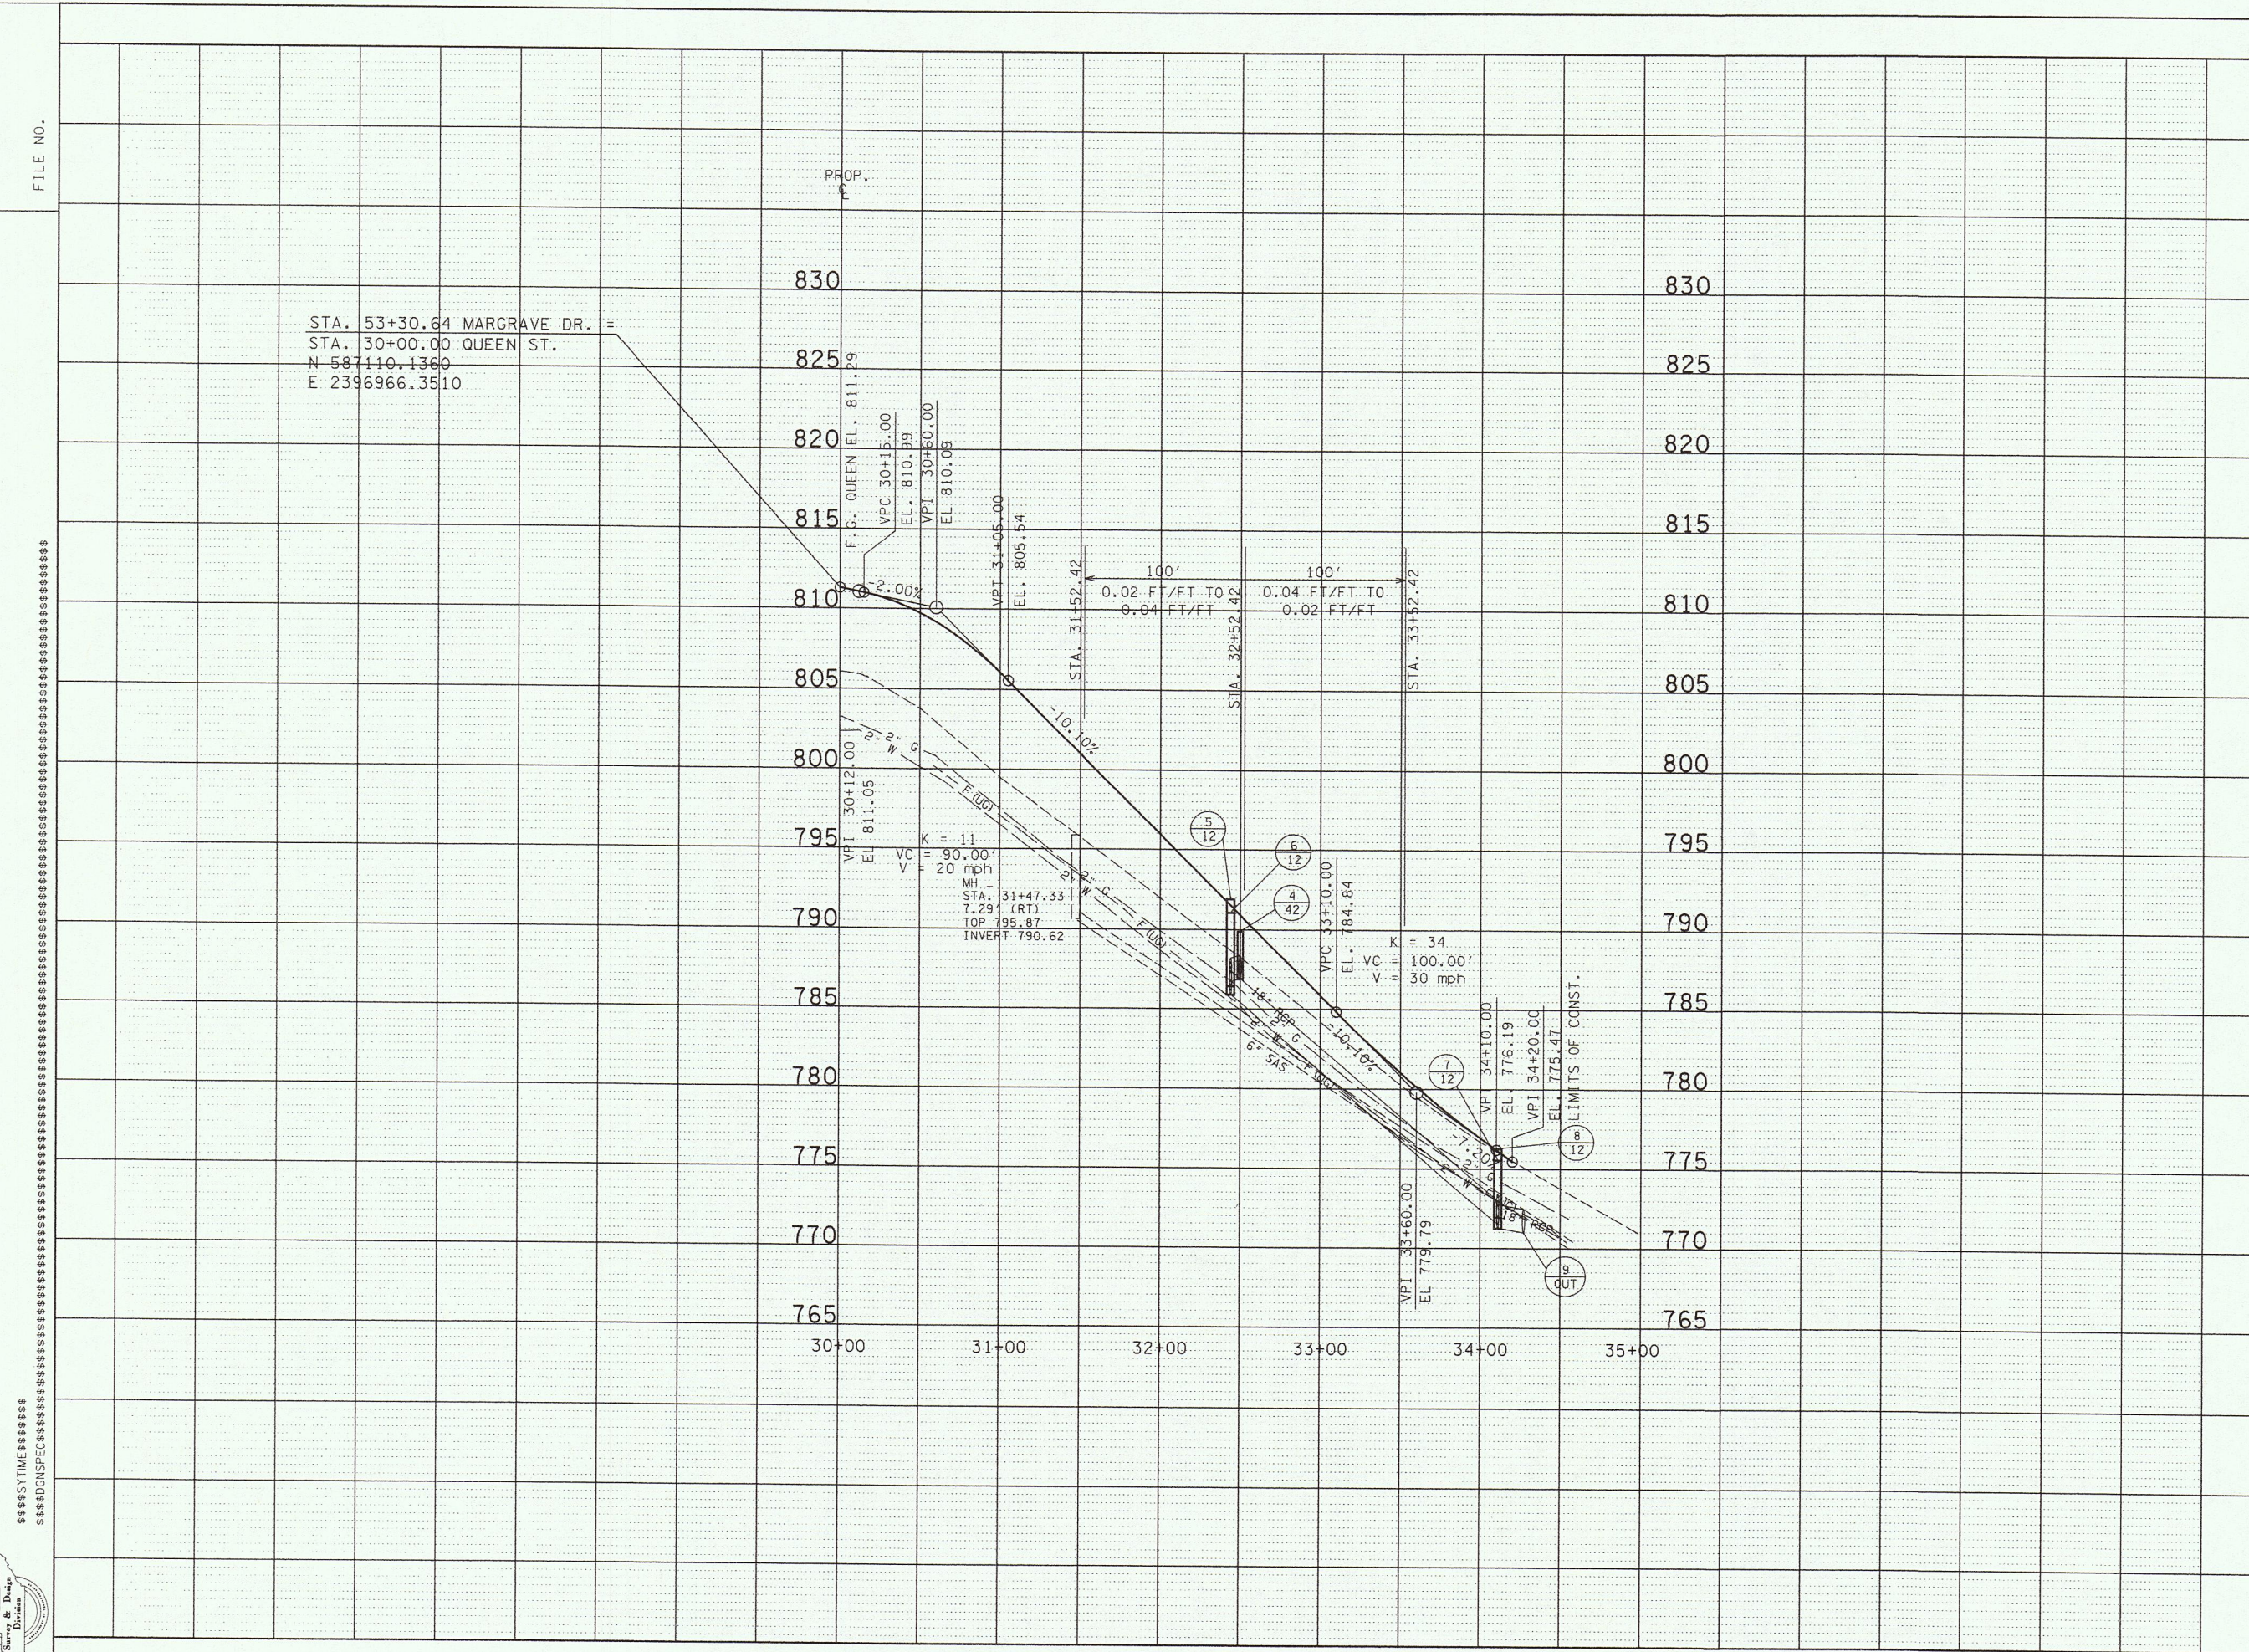


TYPE	YEAR	PROJECT NO.	SHEET NO.
R.O.W.	2004	BRZE-7300(22)	5

STATE OF TENNESSEE
DEPARTMENT OF TRANSPORTATION
BUREAU OF PLANNING & DEVELOPMENT

PROFILE OF
QUEEN ST.


SCALE: 1" = 50' HORIZ.
1" = 5' VERT.

 


SCALE: 1" = 50' HORIZ.
1" = 5' VERT.

TYPE	YEAR	PROJECT NO.	SHEET NO.
R.O.W.	2004	BRZE-7300(22)	7


MARGRAVE DR.
18' PVT. DR. STA. 56+60 LT

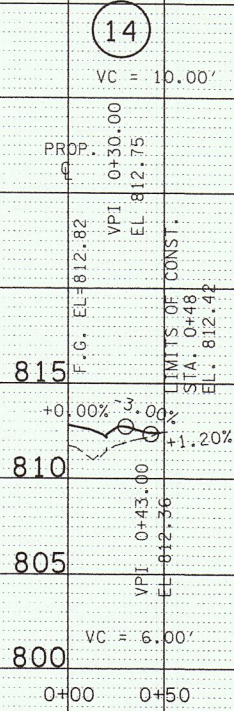


MARGRAVE DR.
10' PVT. DR. STA. 57+12 LT

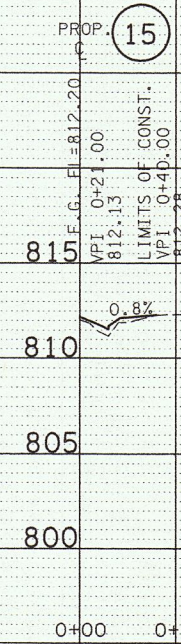


QUEENS ST.
10' FIELD ENT. STA. 31+35 LT

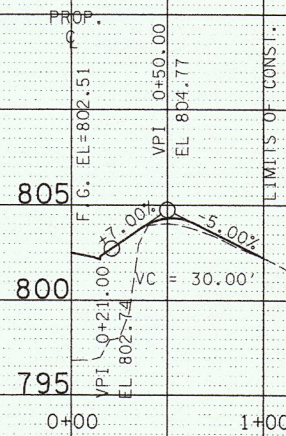


QUEENS ST.
10' PVT. DR. STA. 32+62 RT

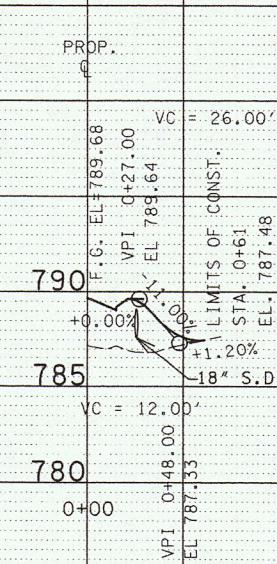

QUEEN ST.
10' PVT. DR. STA. 33+76 LT

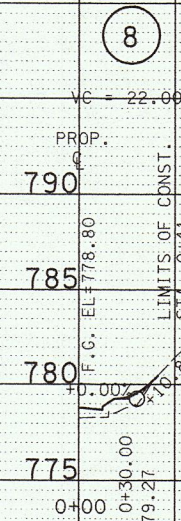

TYPE	YEAR	PROJECT NO.	SHEET NO.
R.O.W.	2004	BRZE-7300(22)	8

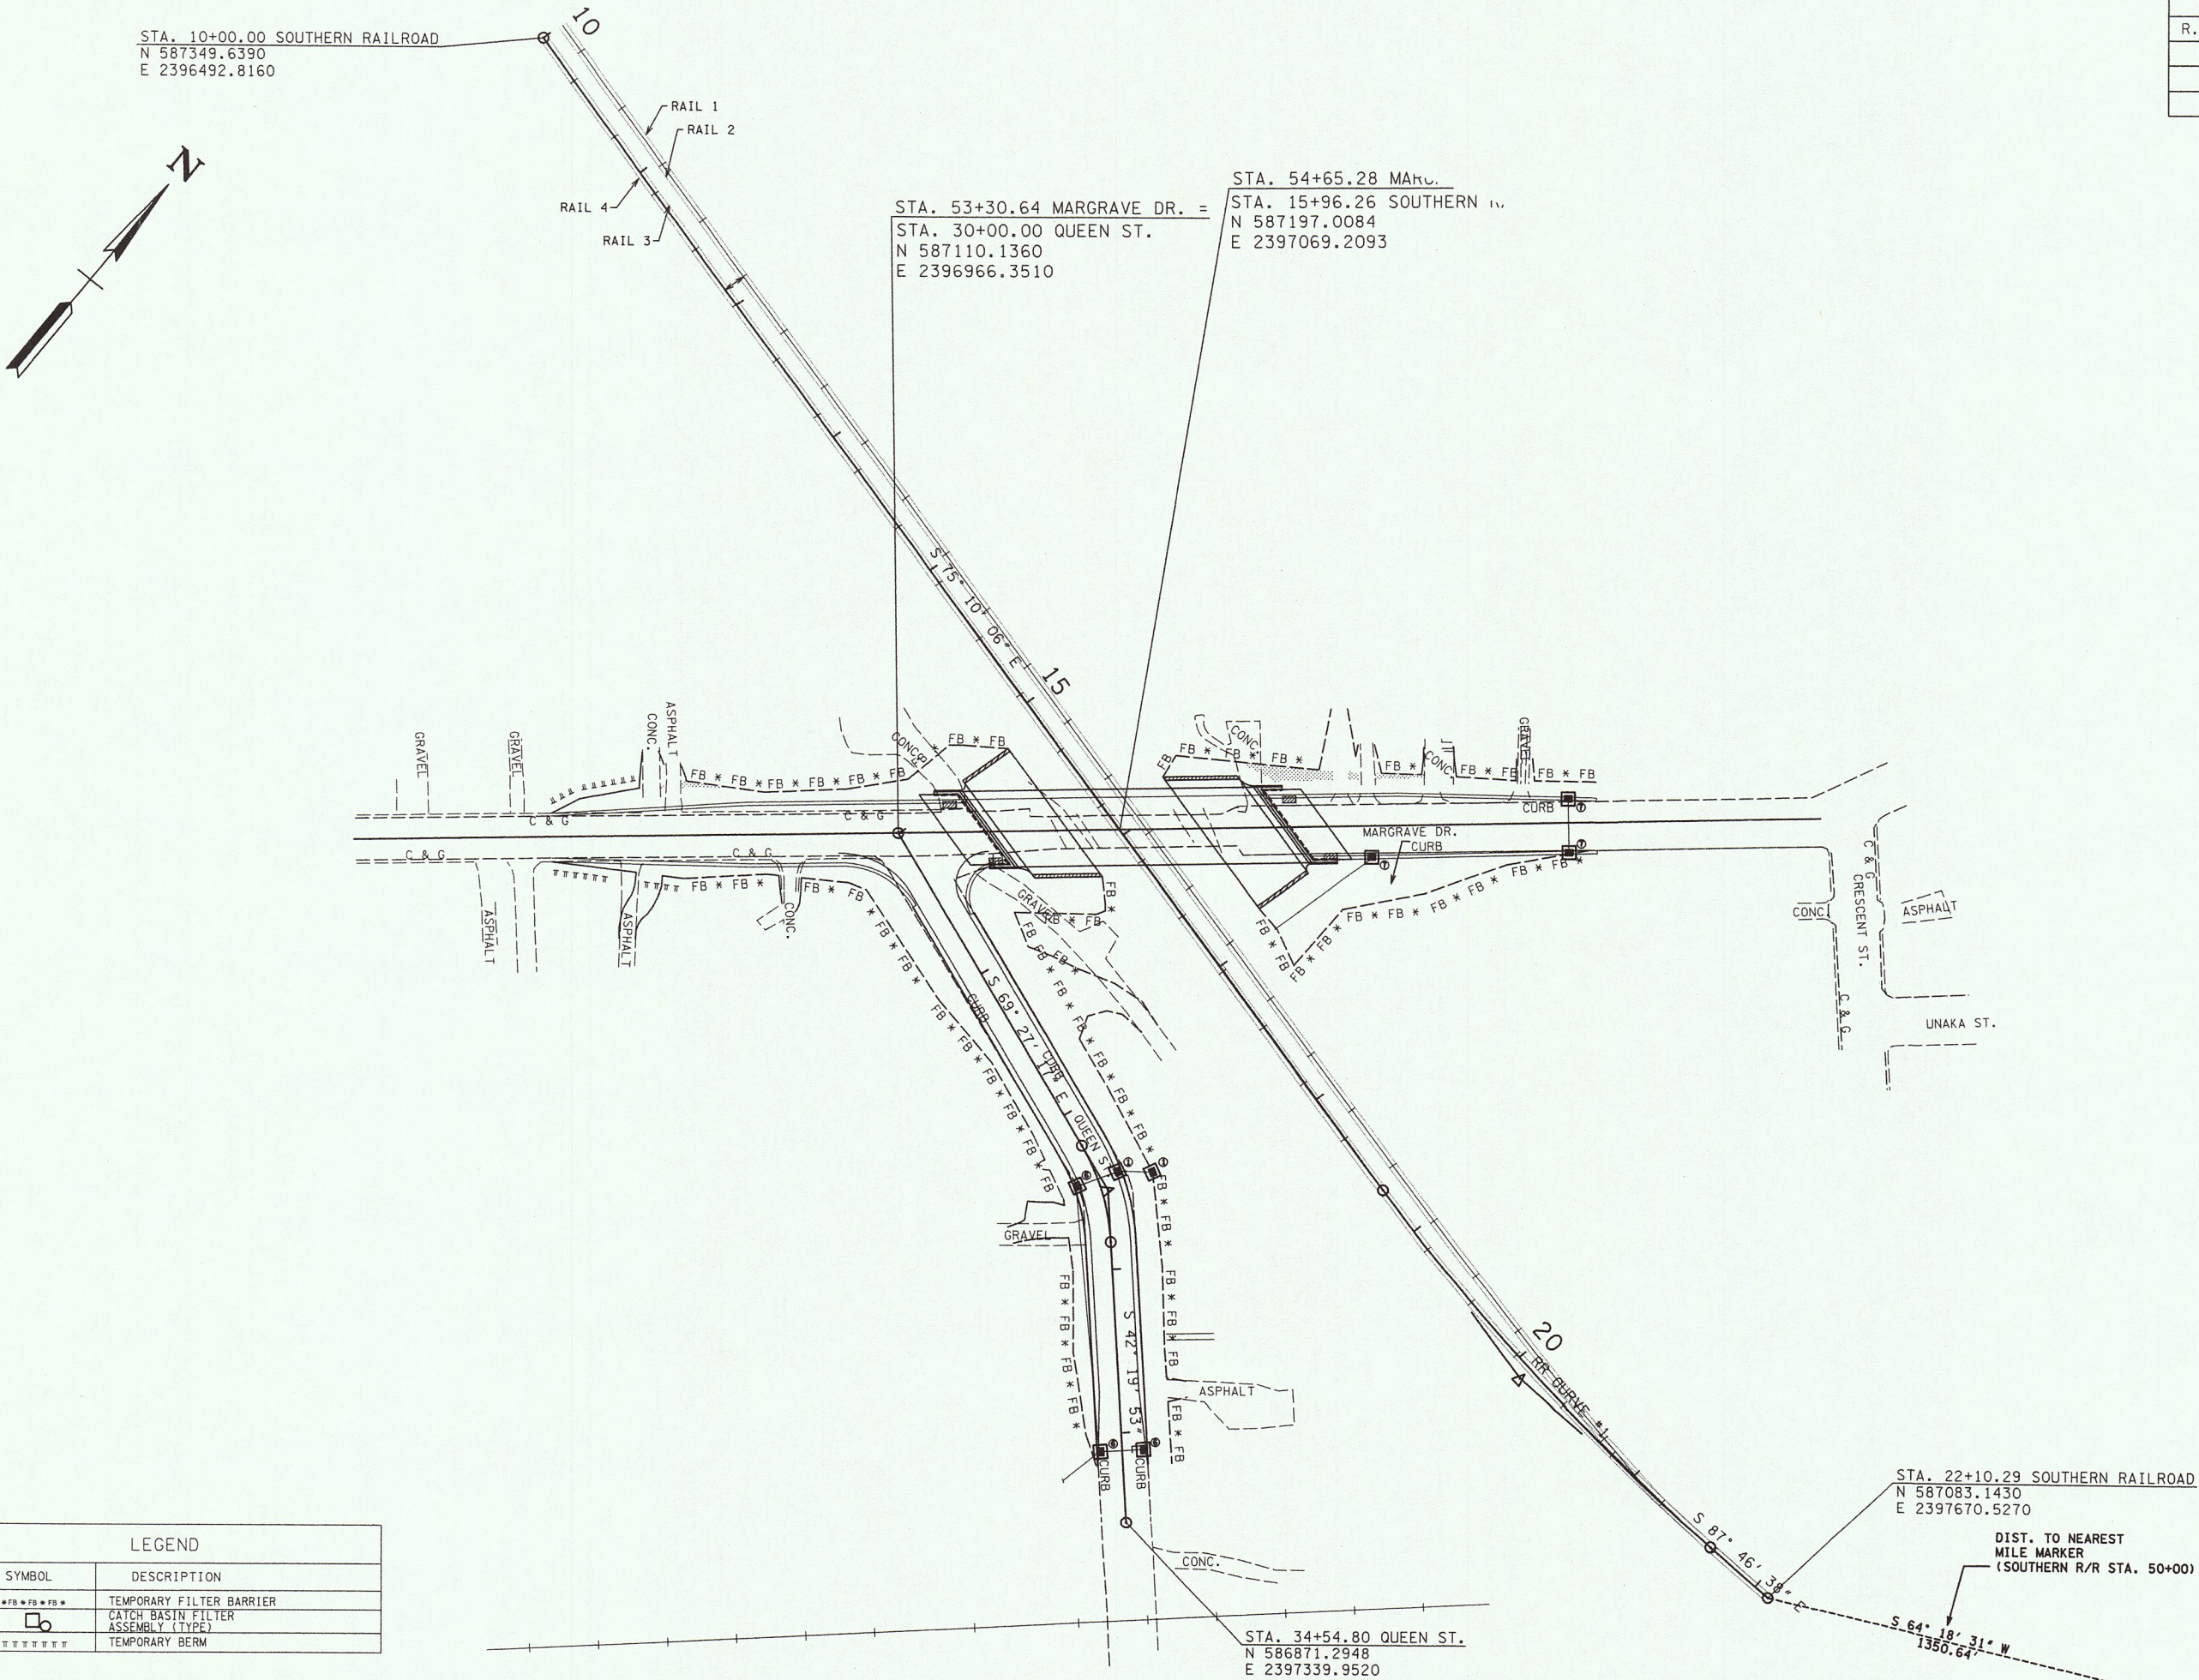


COORDINATE VALUES ARE NAD(83)1995
AND ARE DATUM ADJUSTED BY THE
FACTOR 1.00008 & TIED TO THE TGRN.

STATE OF TENNESSEE
DEPARTMENT OF TRANSPORTATION
BUREAU OF PLANNING & DEVELOPMENT

**EROSION
CONTROL**

STA. 50+00 TO STA. 58+91
SCALE: 1"= 50' HORIZ.

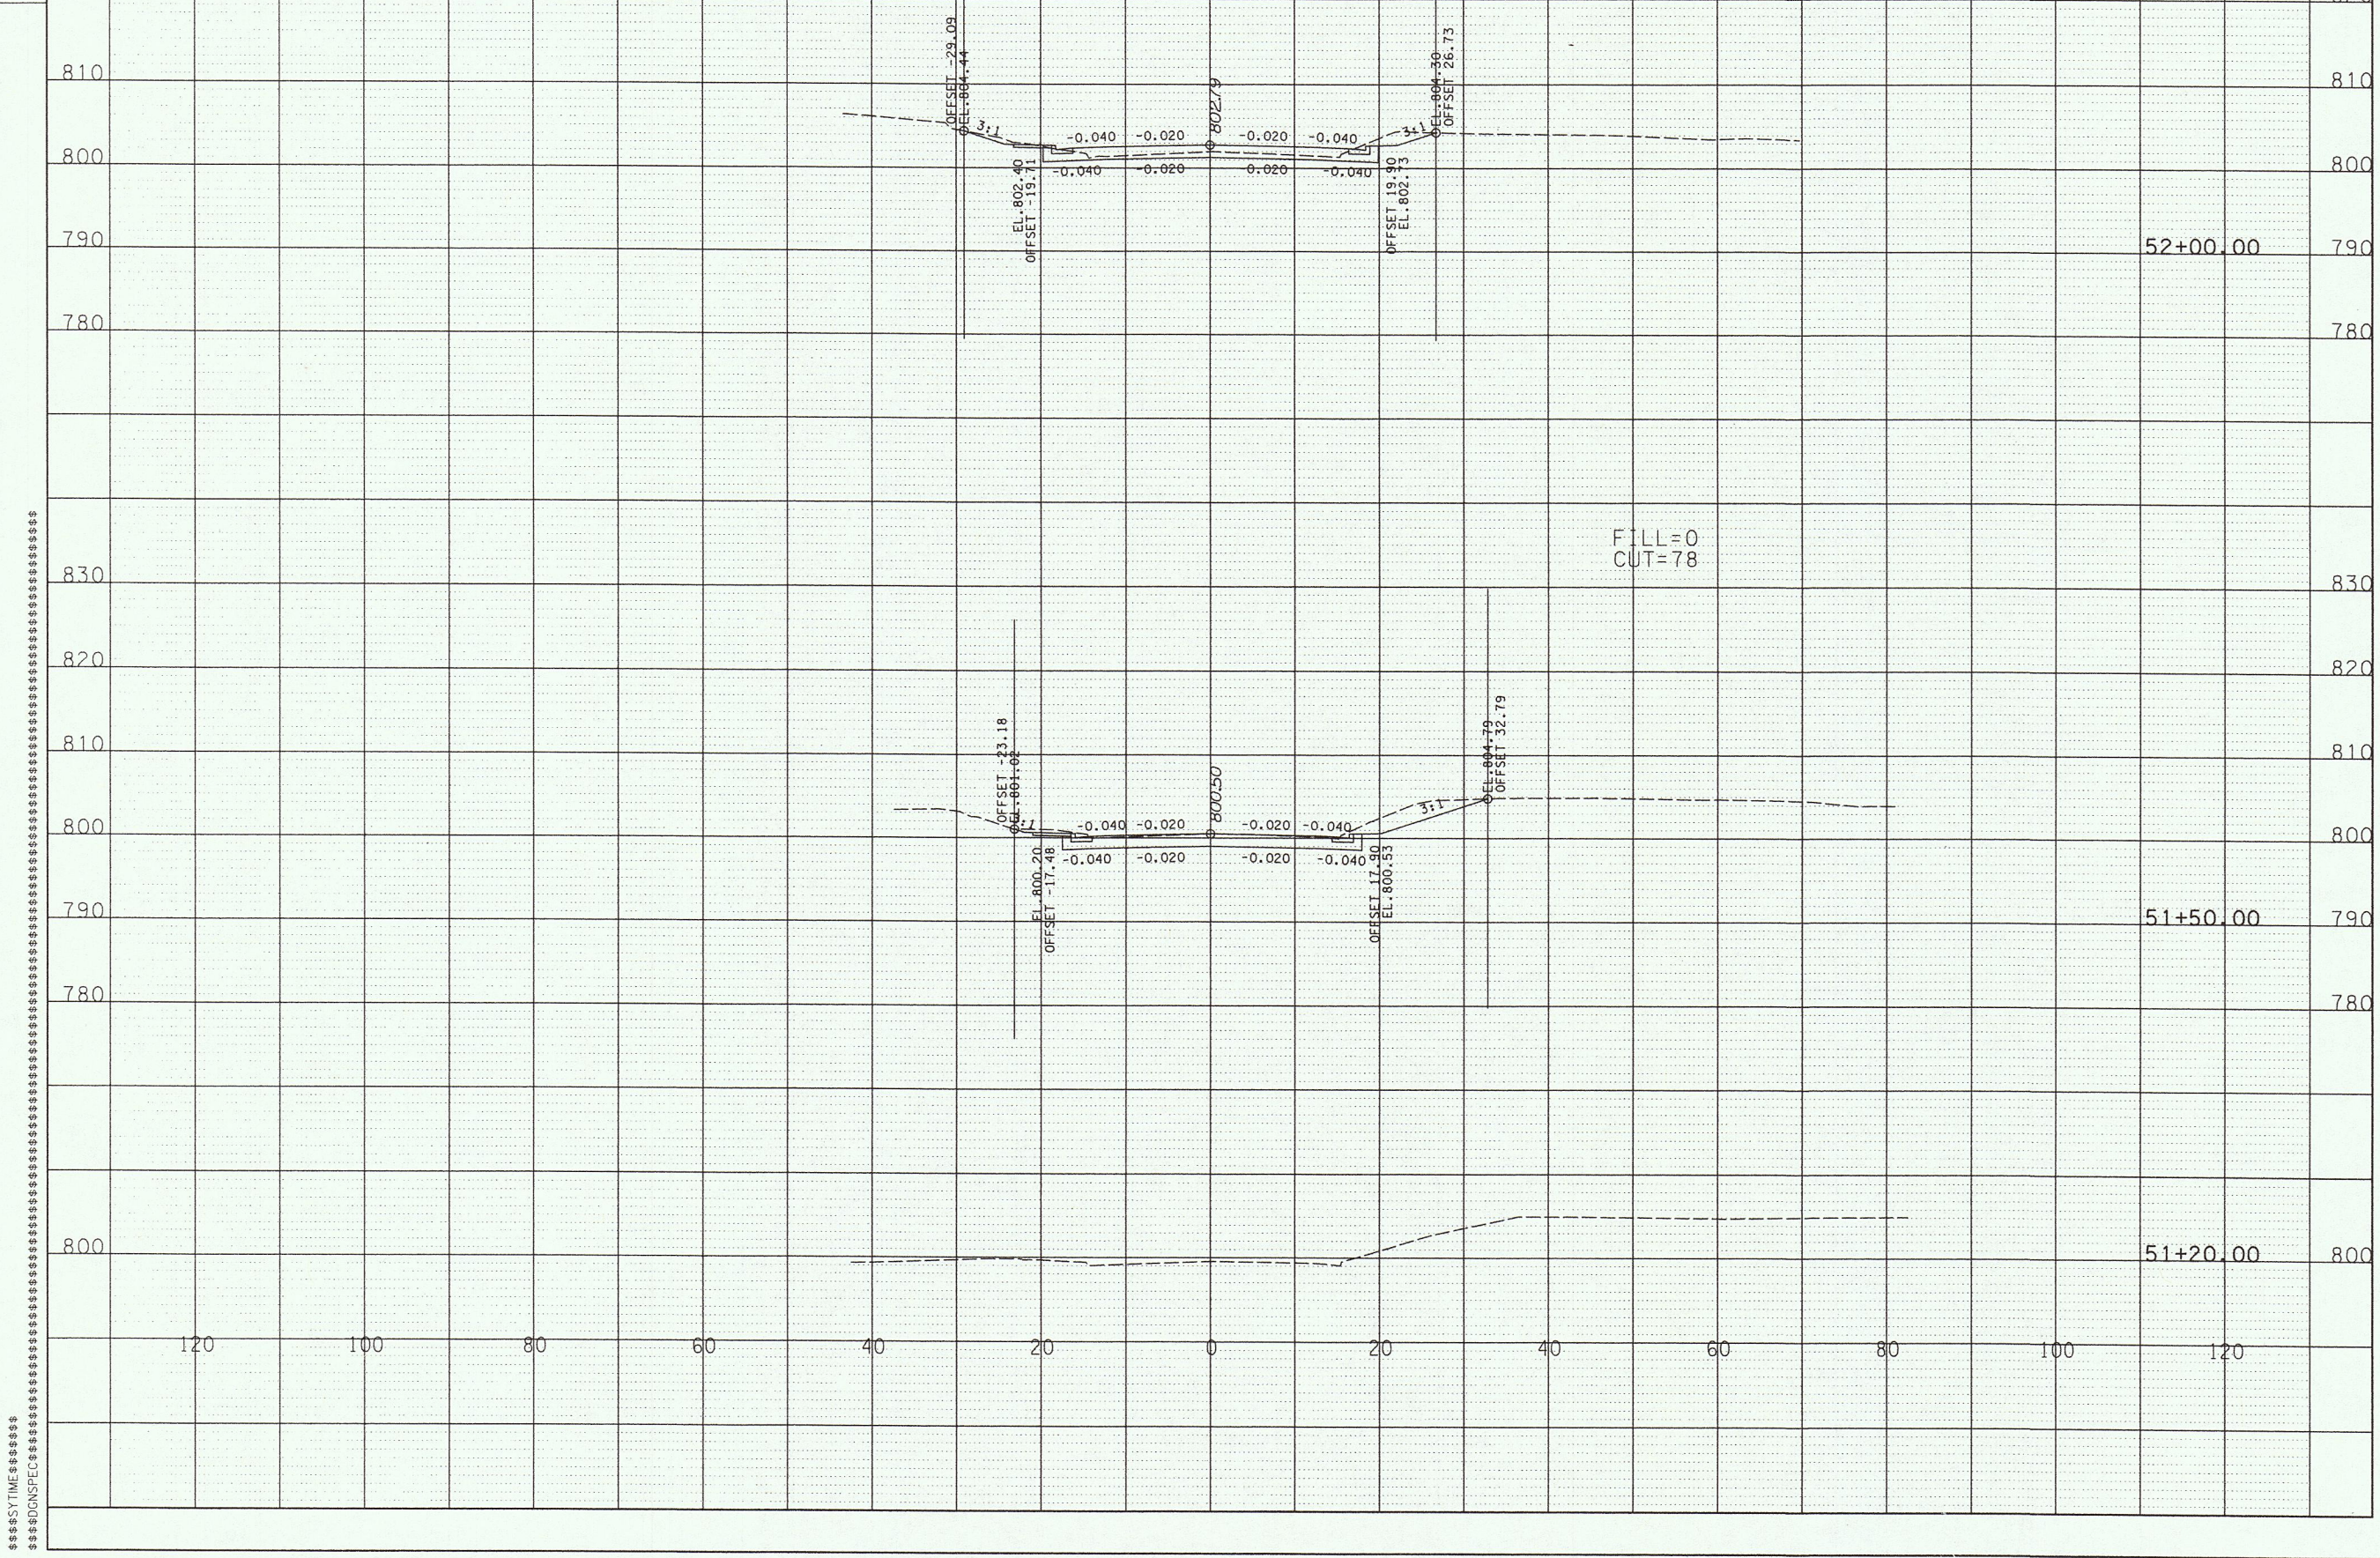
[illegible]

STATE OF TENNESSEE
DEPARTMENT OF TRANSPORTATION

MARGRAVE DR.
CROSS SECTIONS

STA. 51+20 TO STA. 52+00

SCALE: 1"=10' HORIZ.
1"=10' VERT.

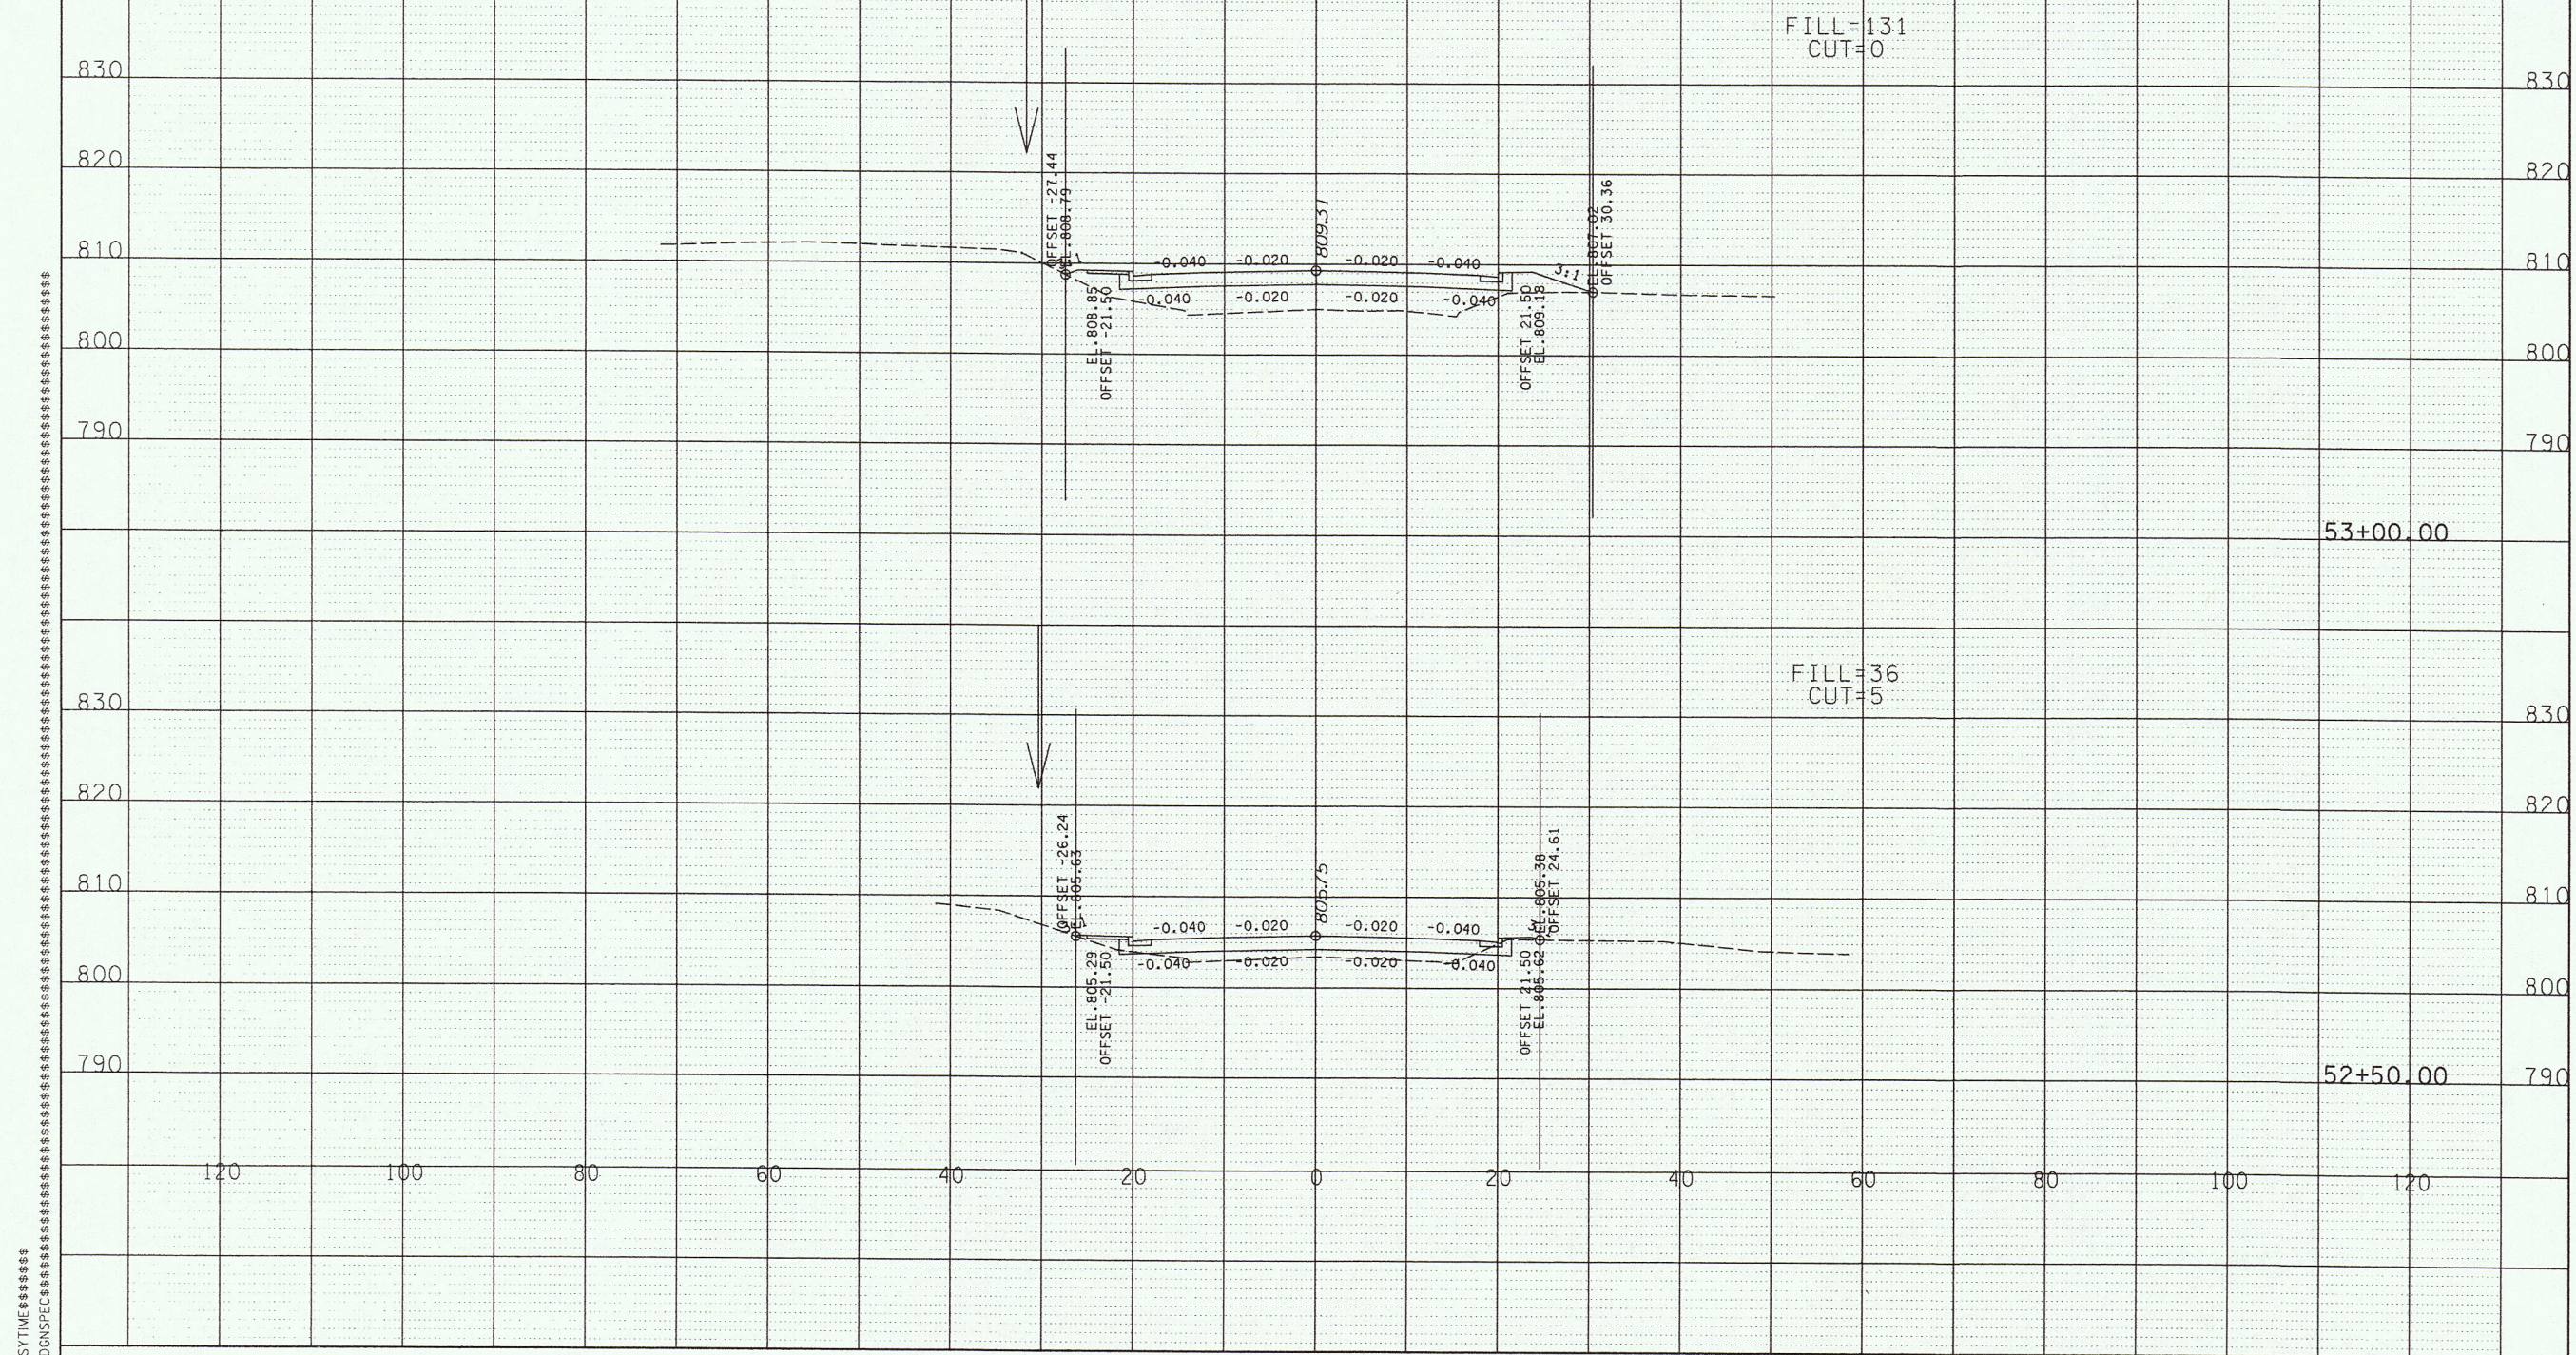[illegible]

STATE OF TENNESSEE
DEPARTMENT OF TRANSPORTATION


MARGRAVE DR.
CROSS SECTIONS

STA. 52+50 TO STA. 53+00

SCALE: 1"=10' HORIZ.
1"=10' VERT.

TENNESSEE D.O.T.
DESIGN DIVISION

FILE NO.

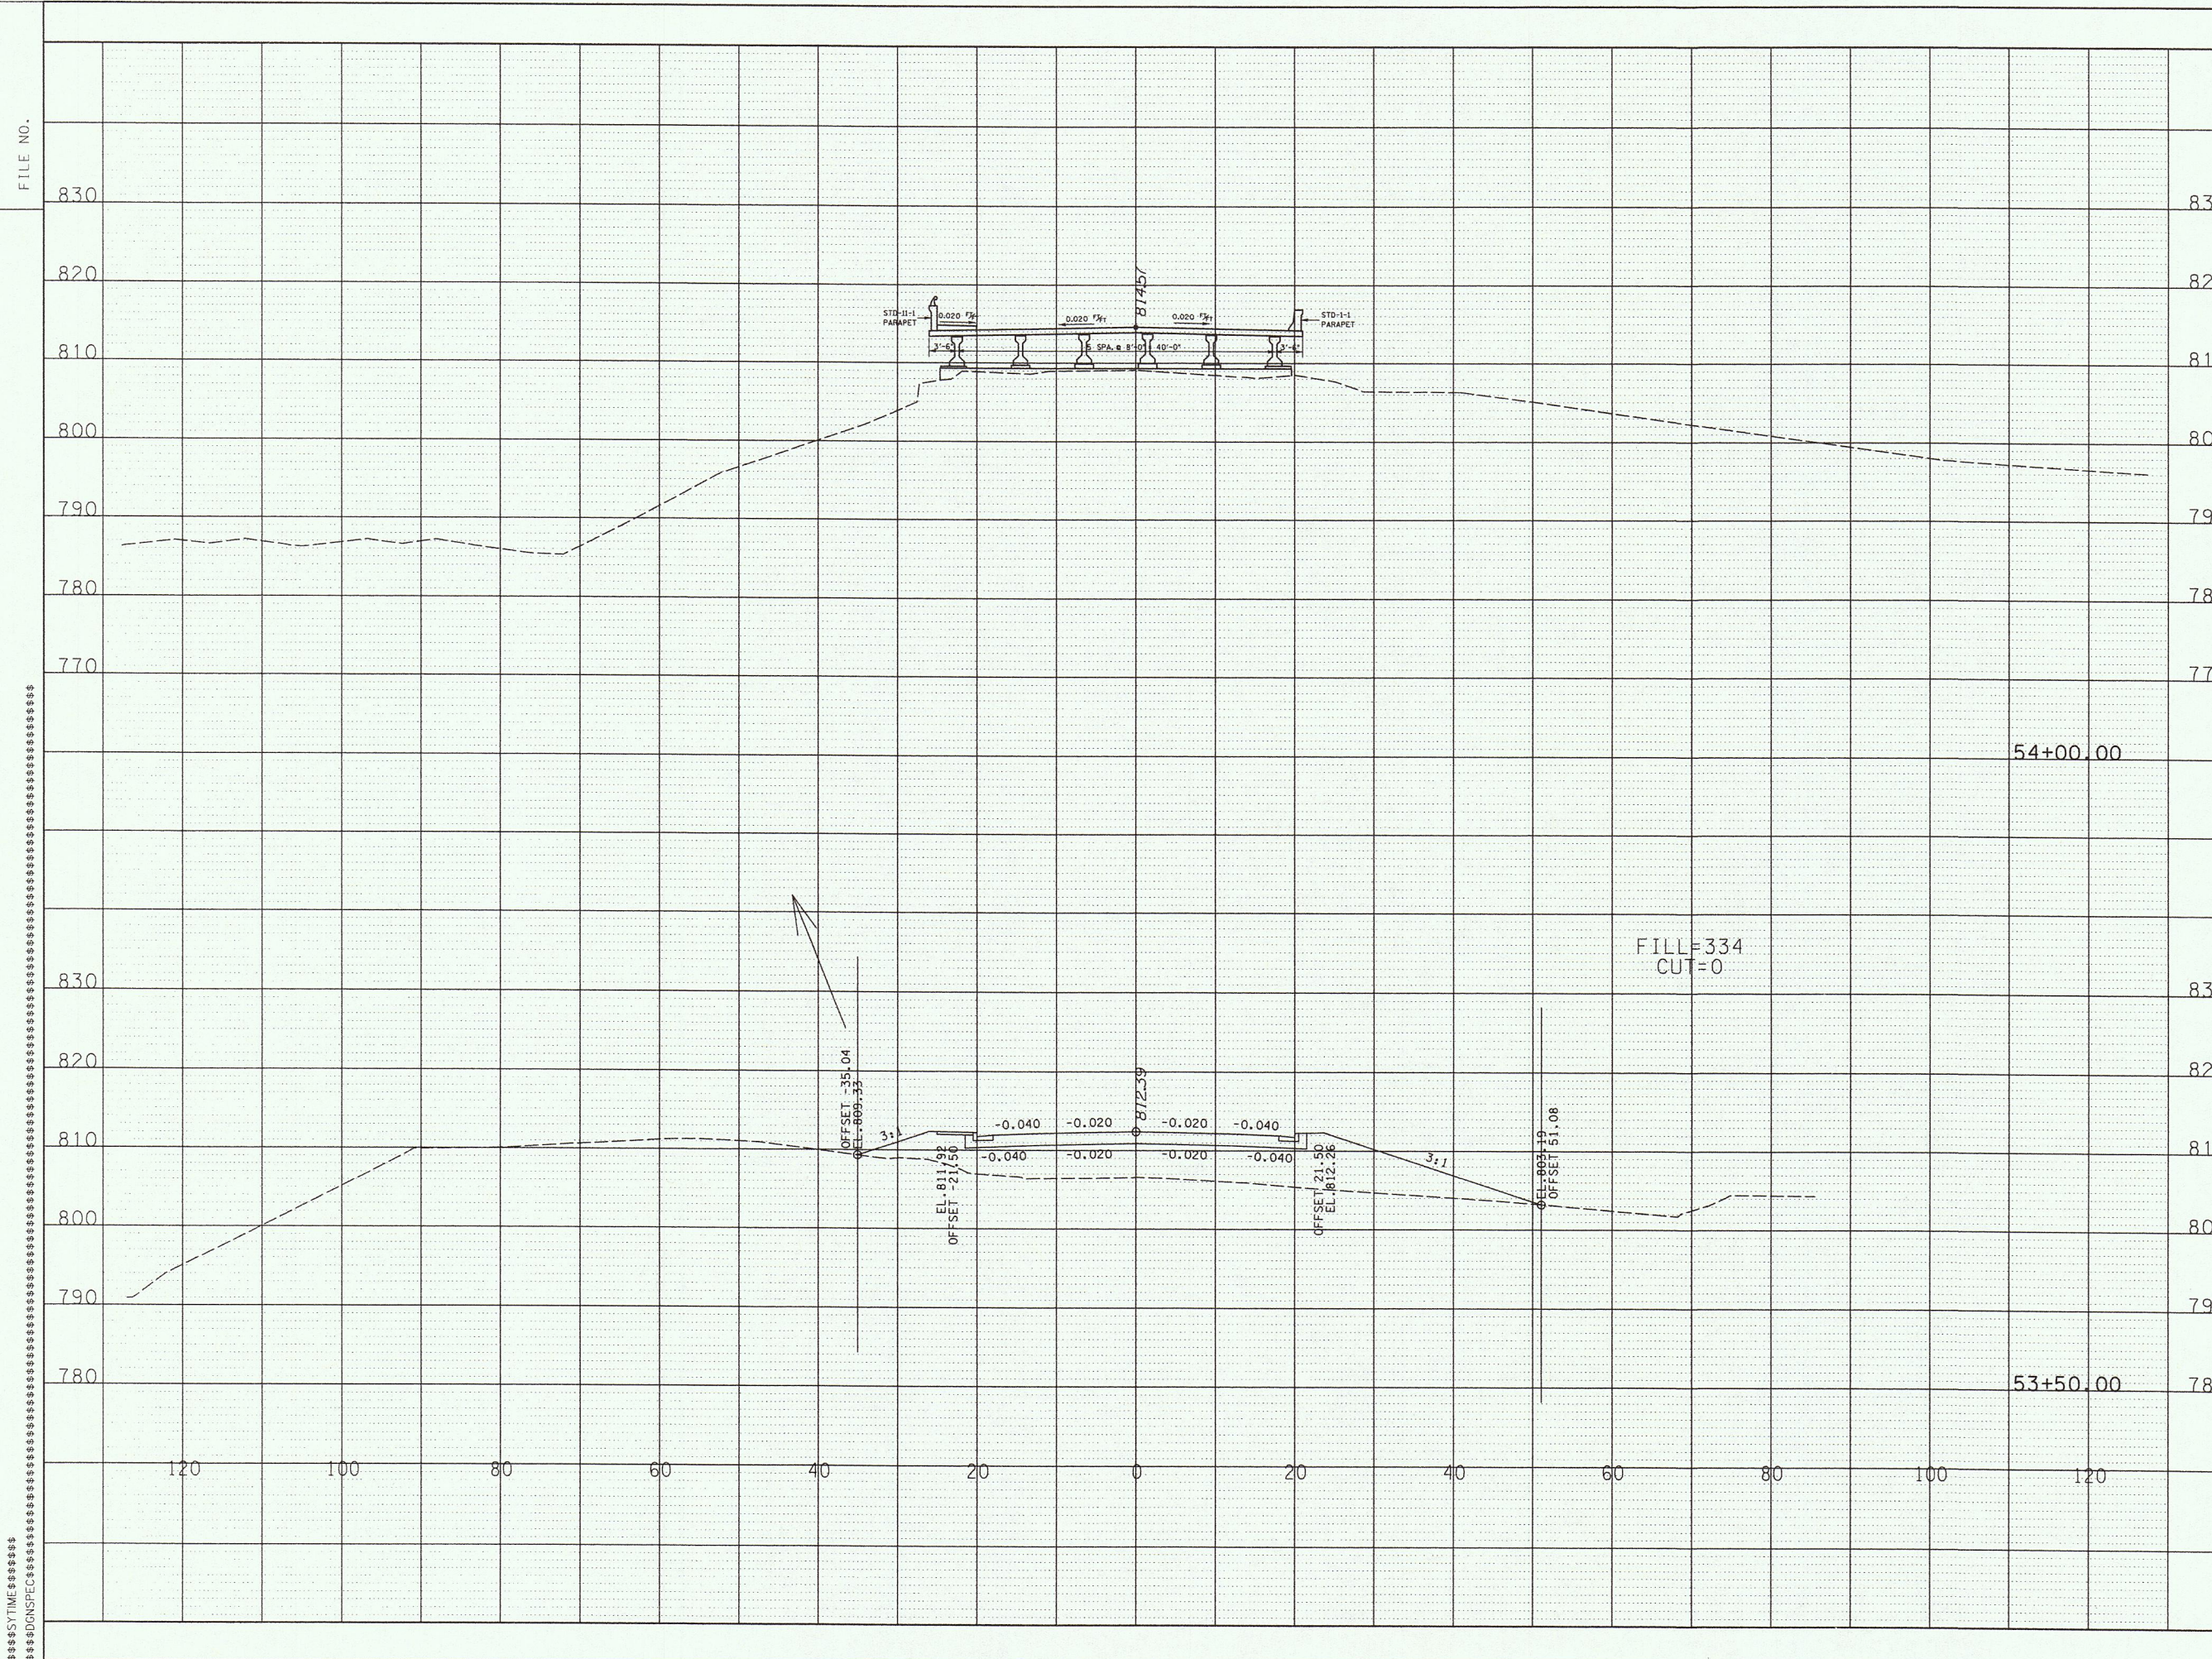

TYPE	YEAR	PROJECT NO.	SHEET NO.
R.O.W.	2004	BRZE-7300(22)	11

STATE OF TENNESSEE
DEPARTMENT OF TRANSPORTATION

MARGRAVE DR.
CROSS SECTIONS


STA. 53+50 TO STA. 54+00

SCALE: 1"=10' HORIZ.
1"=10' VERT.

TENNESSEE D.O.T.
DESIGN DIVISION

FILE NO.

SYTIME
SPECS

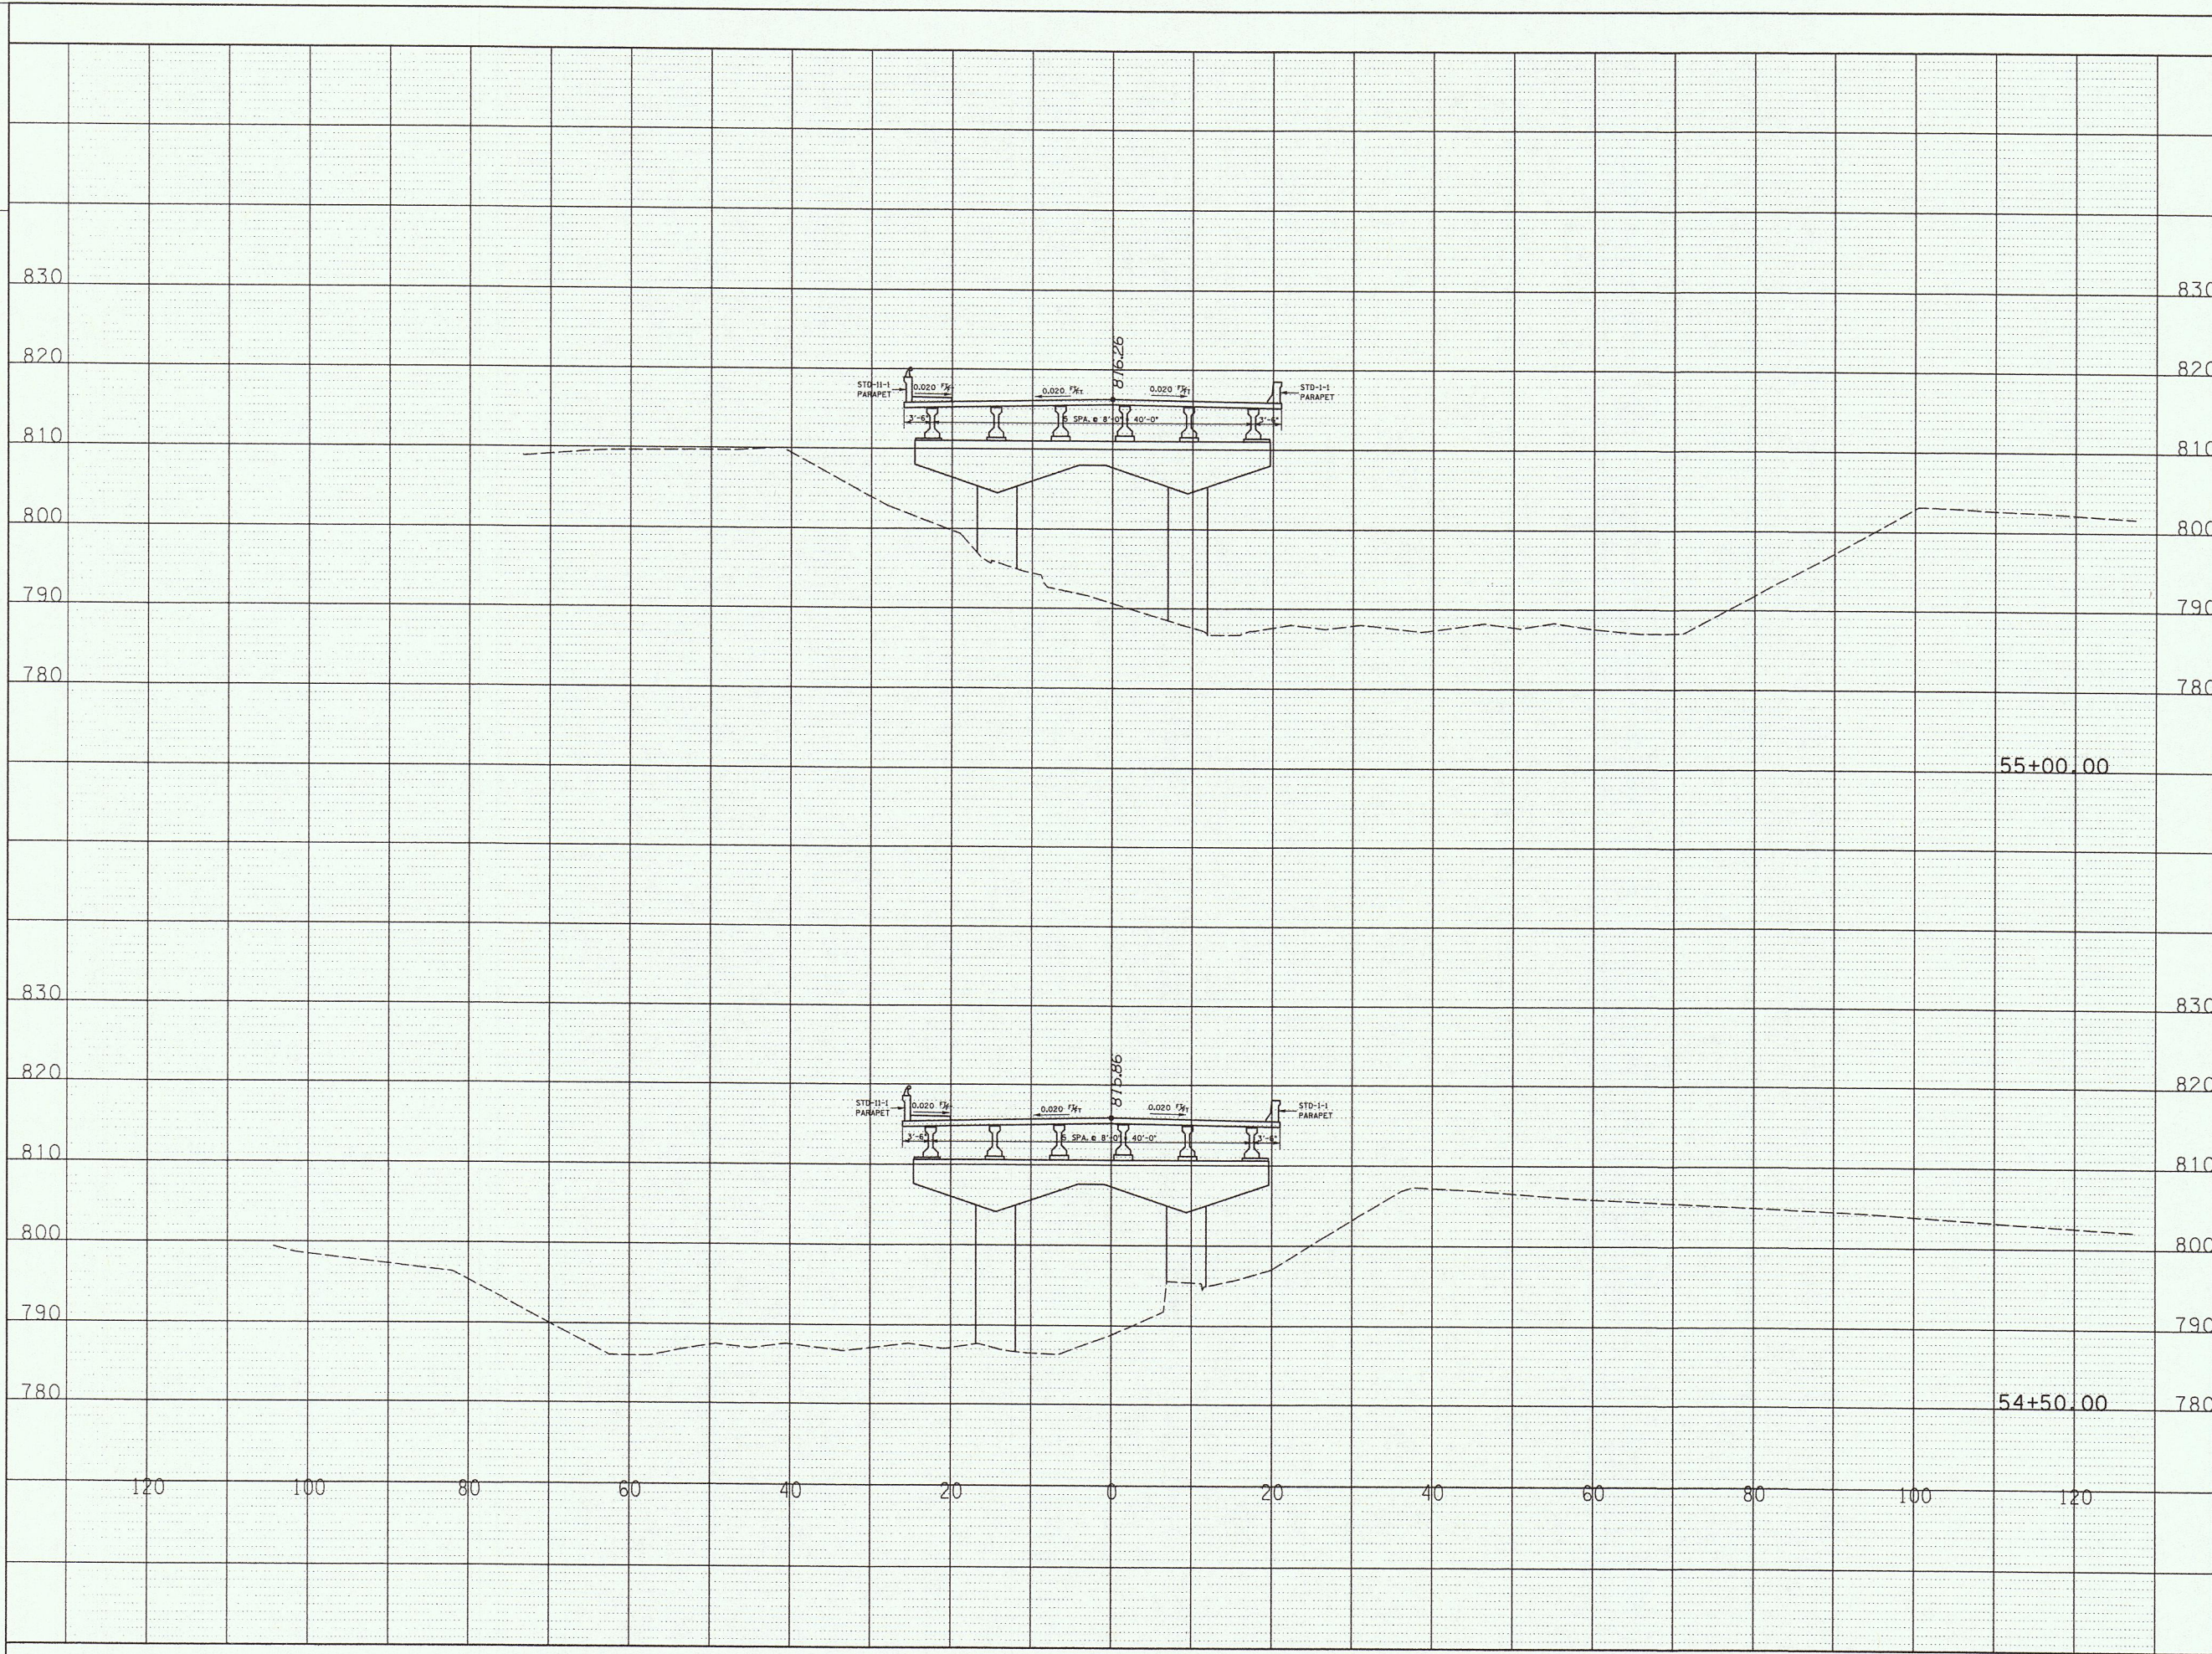


TYPE	YEAR	PROJECT NO.	SHEET NO.
R.O.W.	2004	BRZE-7300(22)	12


STATE OF TENNESSEE
DEPARTMENT OF TRANSPORTATION

MARGRAVE DR.
CROSS SECTIONS

STA. 54+50 TO STA. 55 +00


SCALE: 1"=10' HORIZ.
1"=10' VERT.

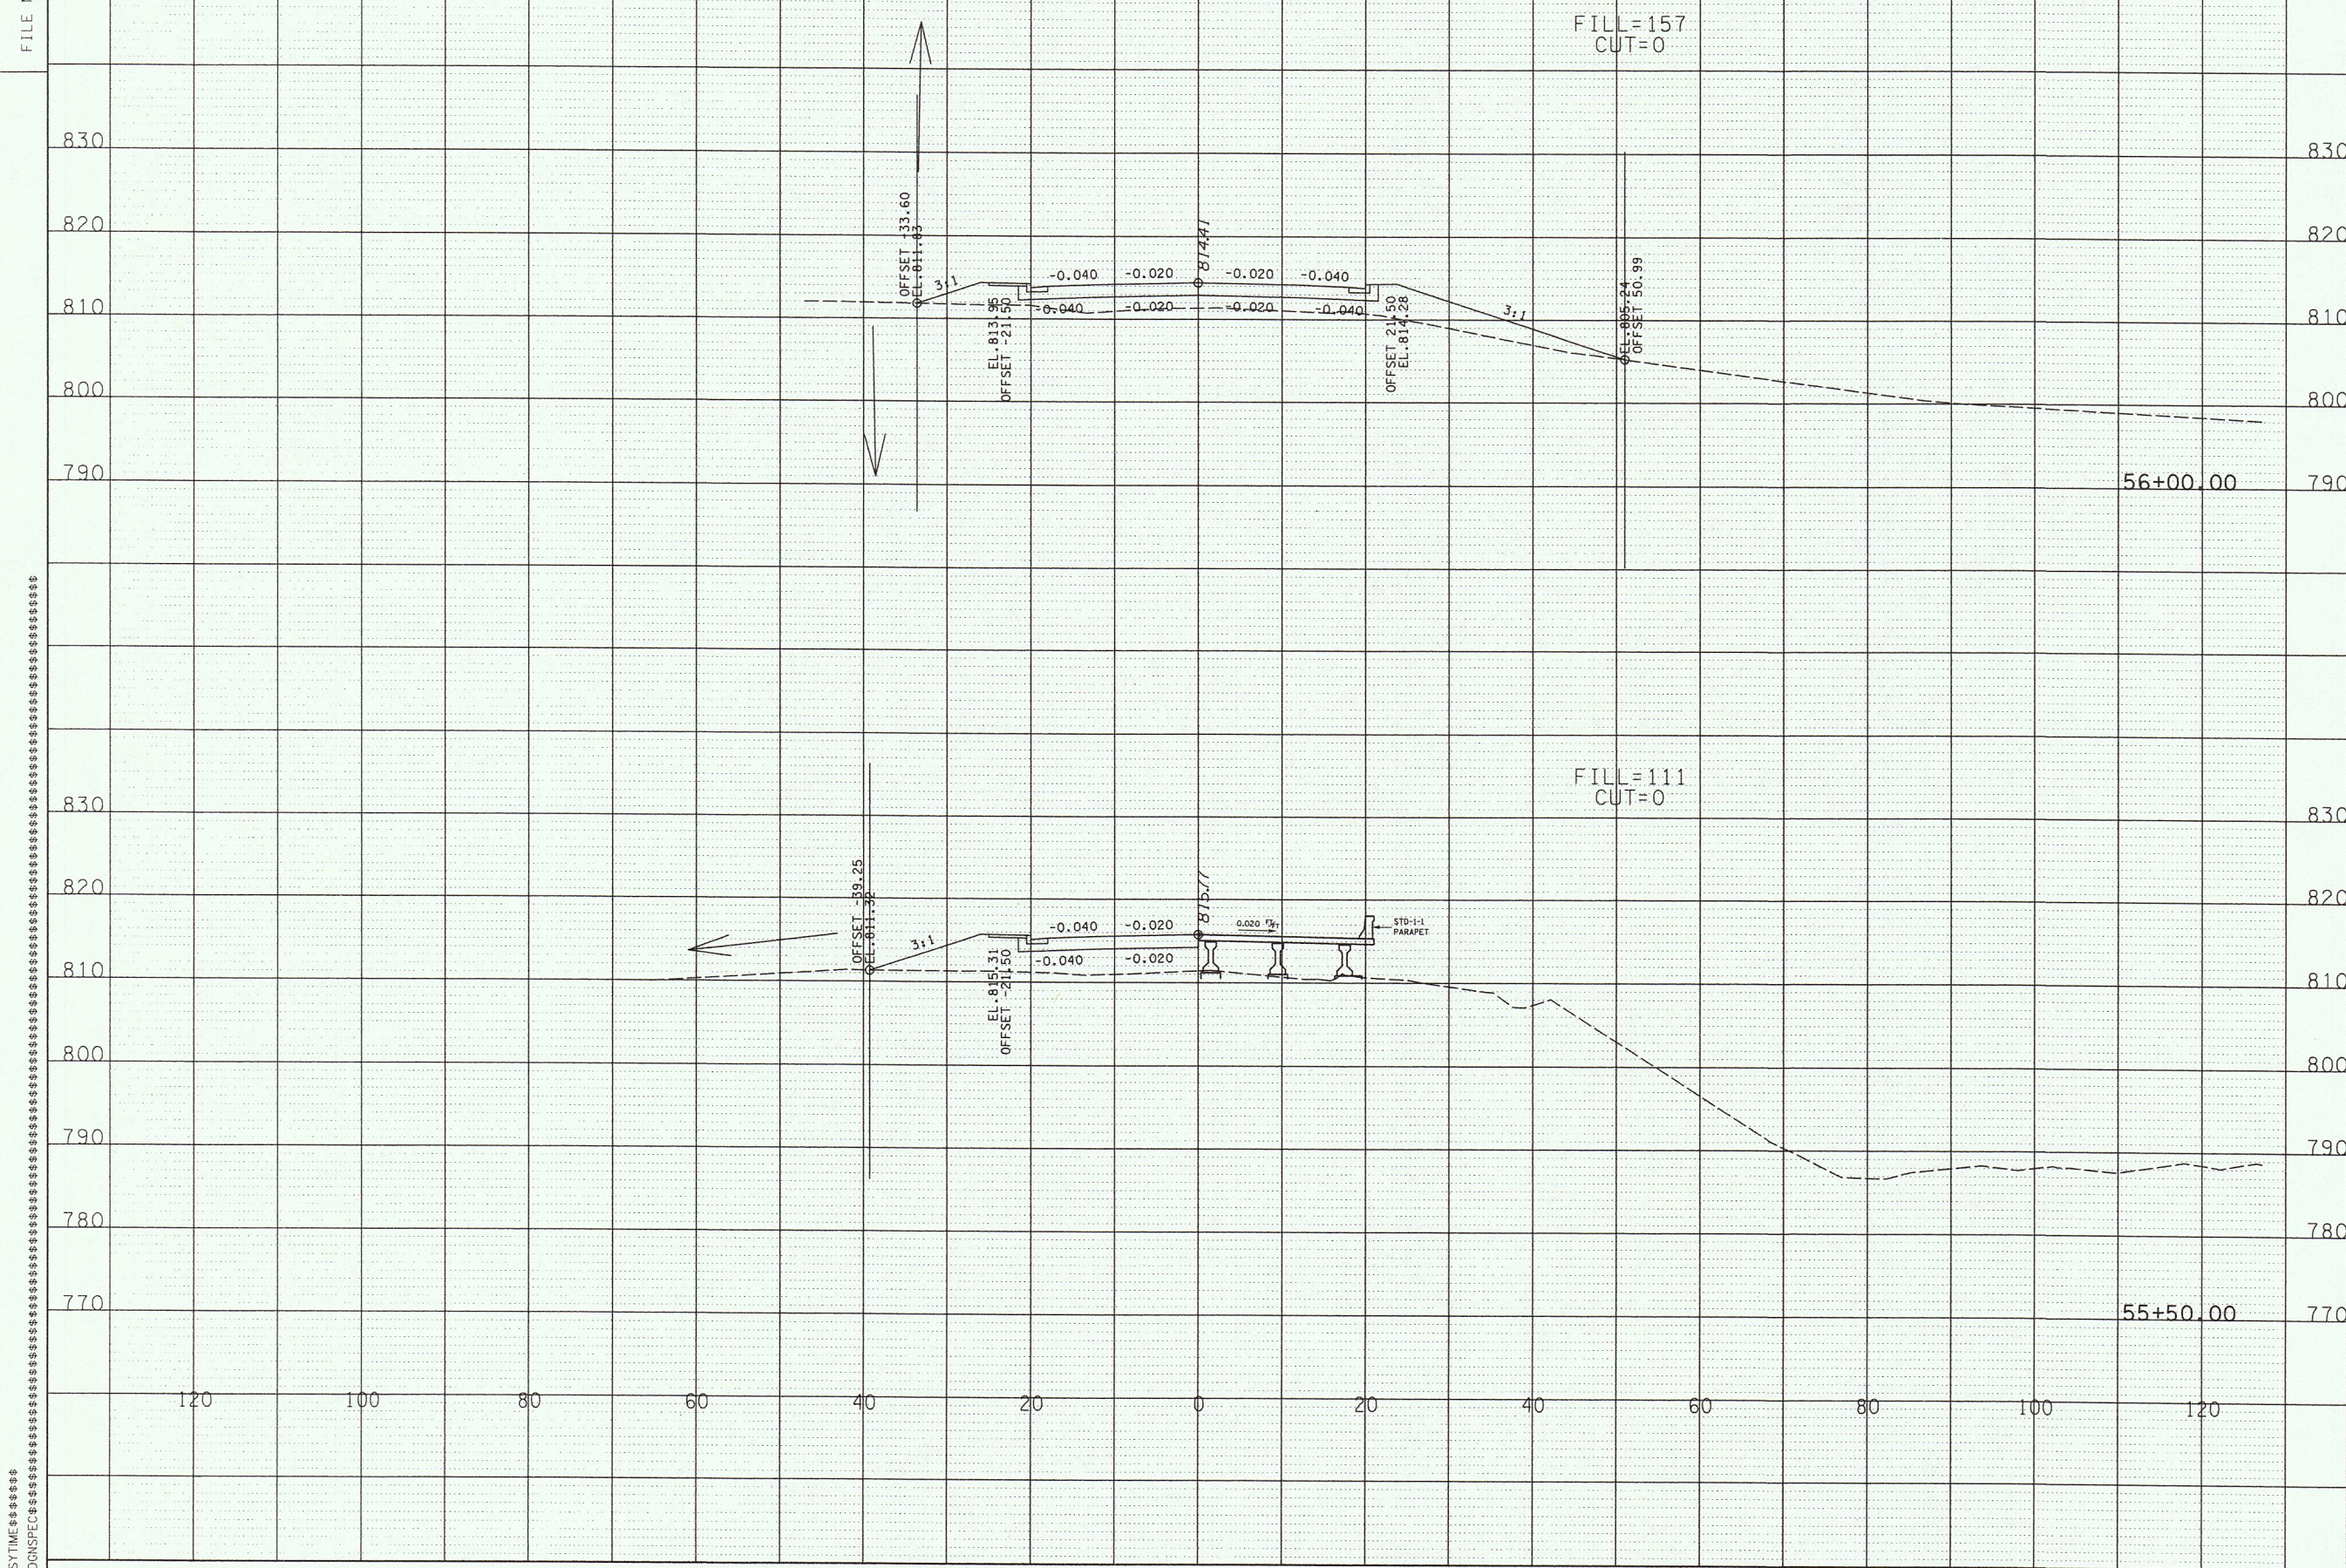

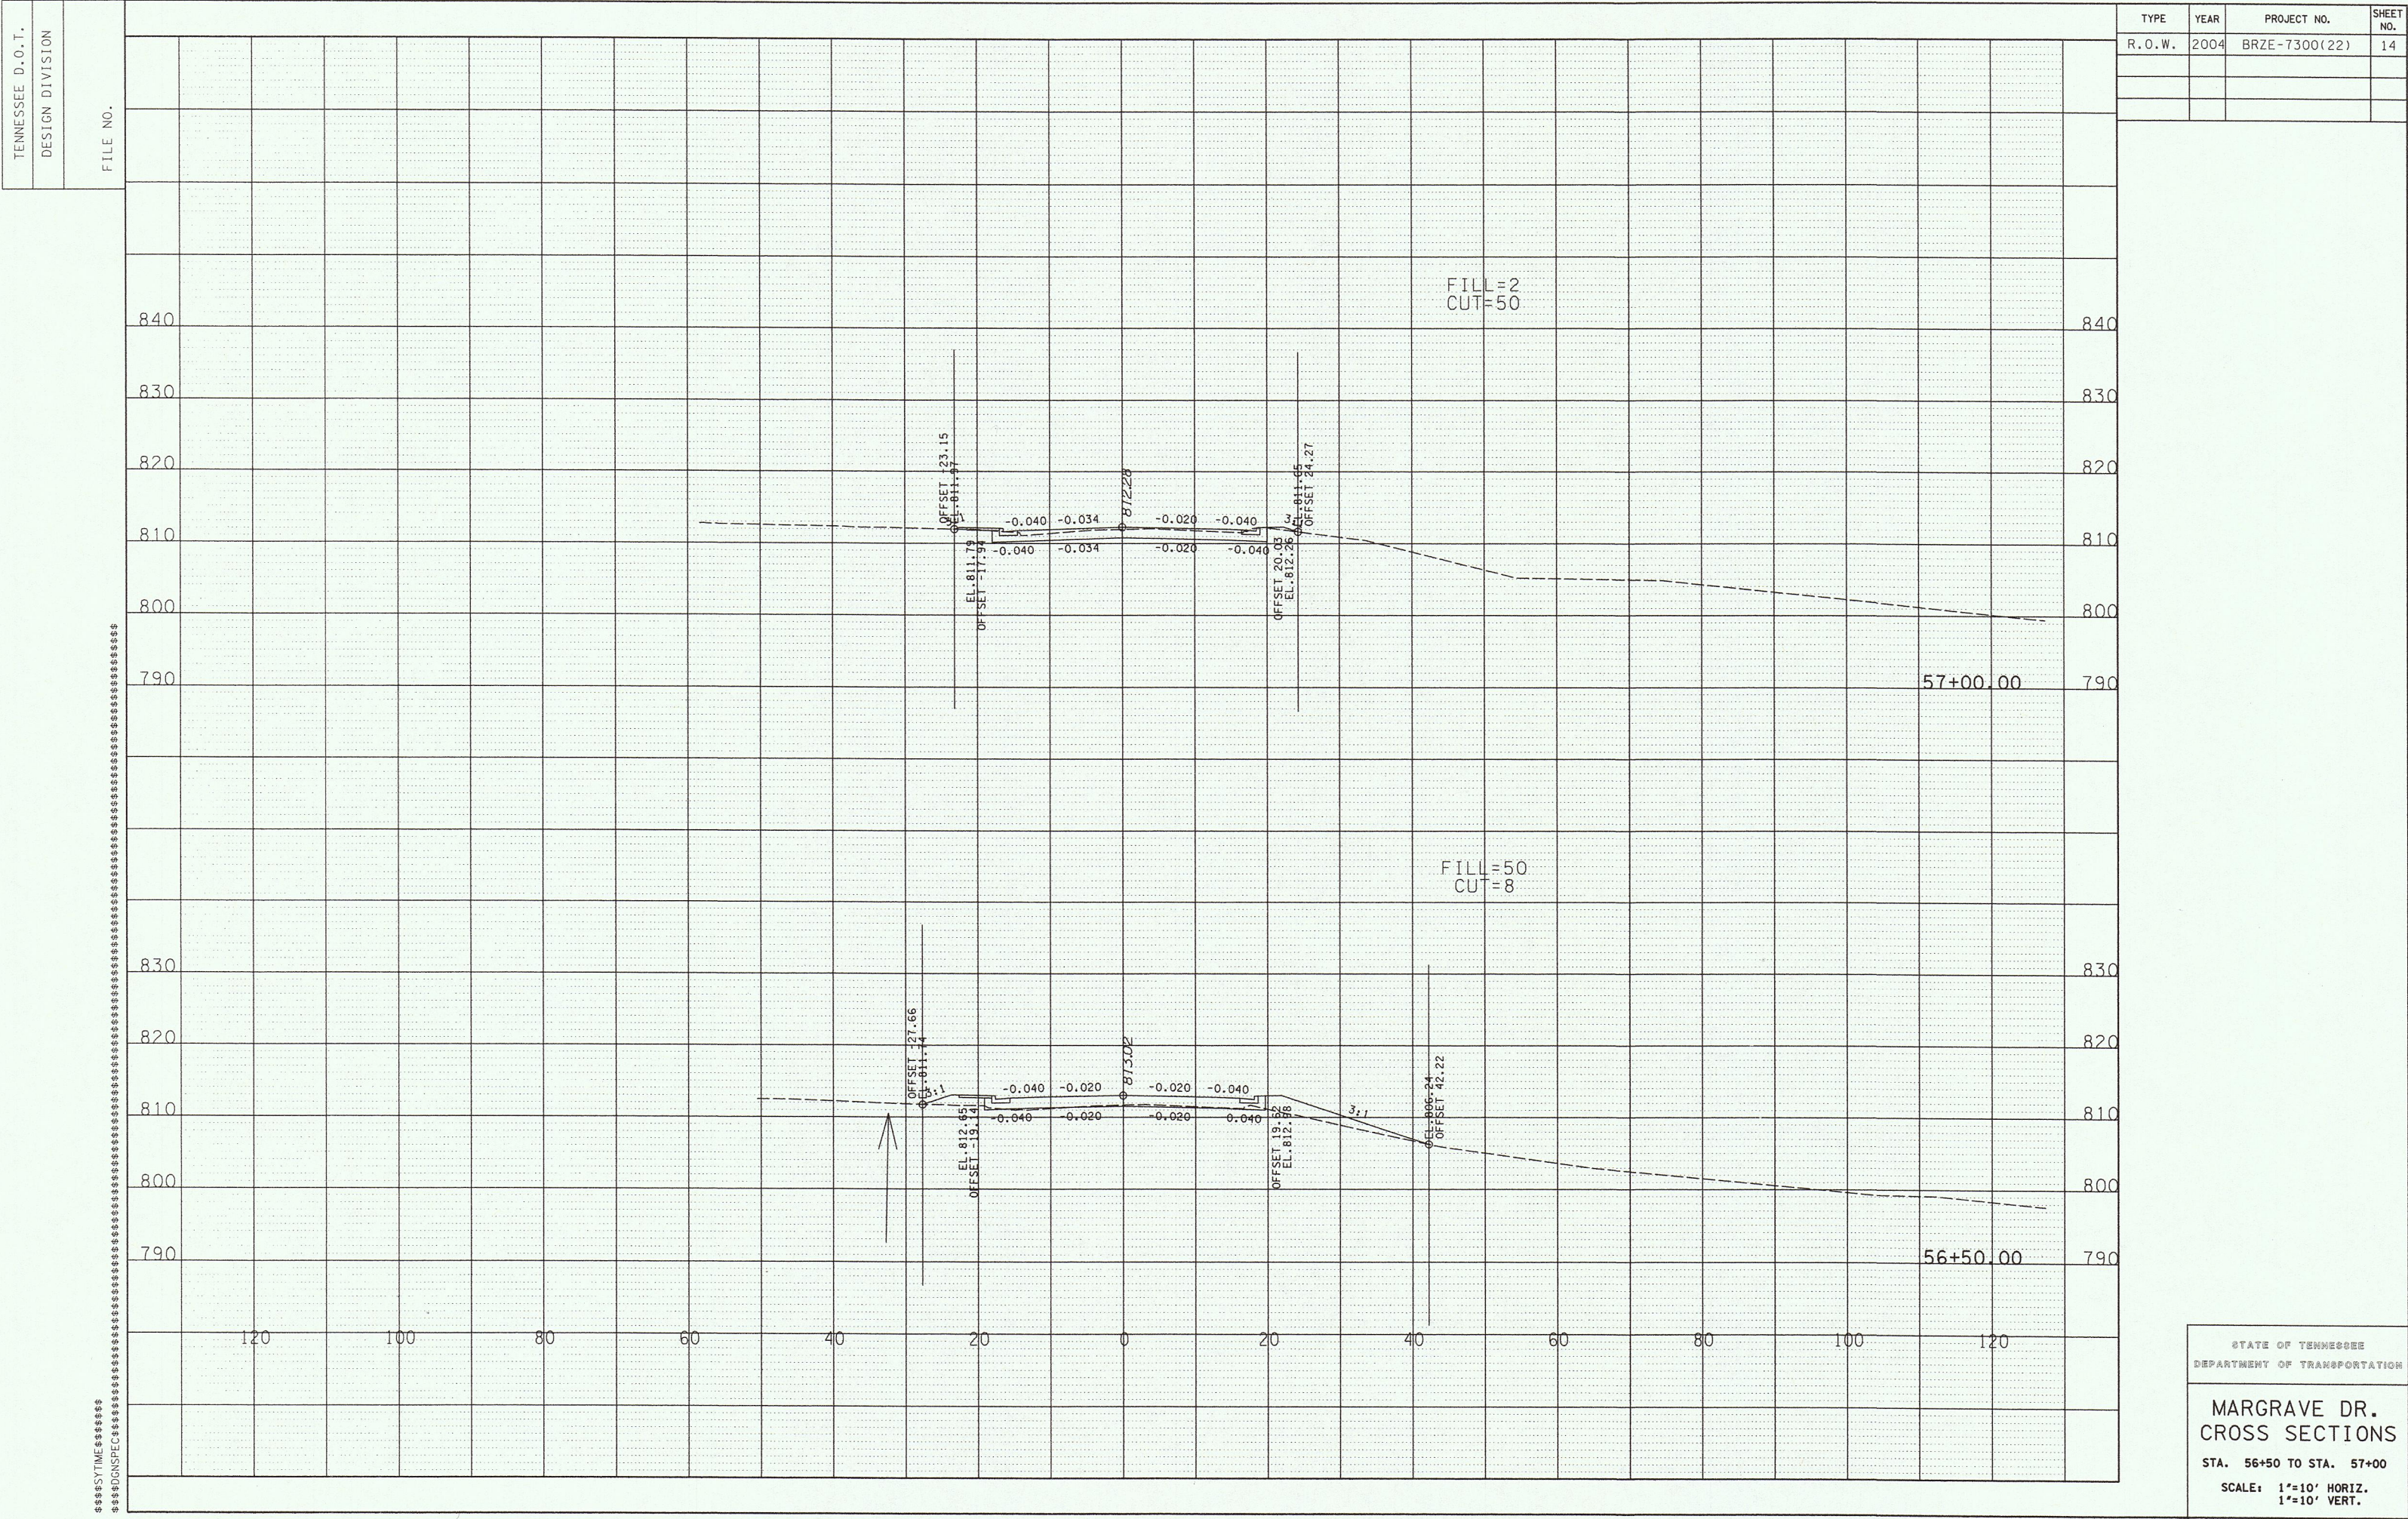

TENNESSEE D. O. T.
DESIGN DIVISION
FILE NO.

TYPE	YEAR	PROJECT NO.	SHEET NO.
R.O.W.	2004	BRZE-7300(22)	15

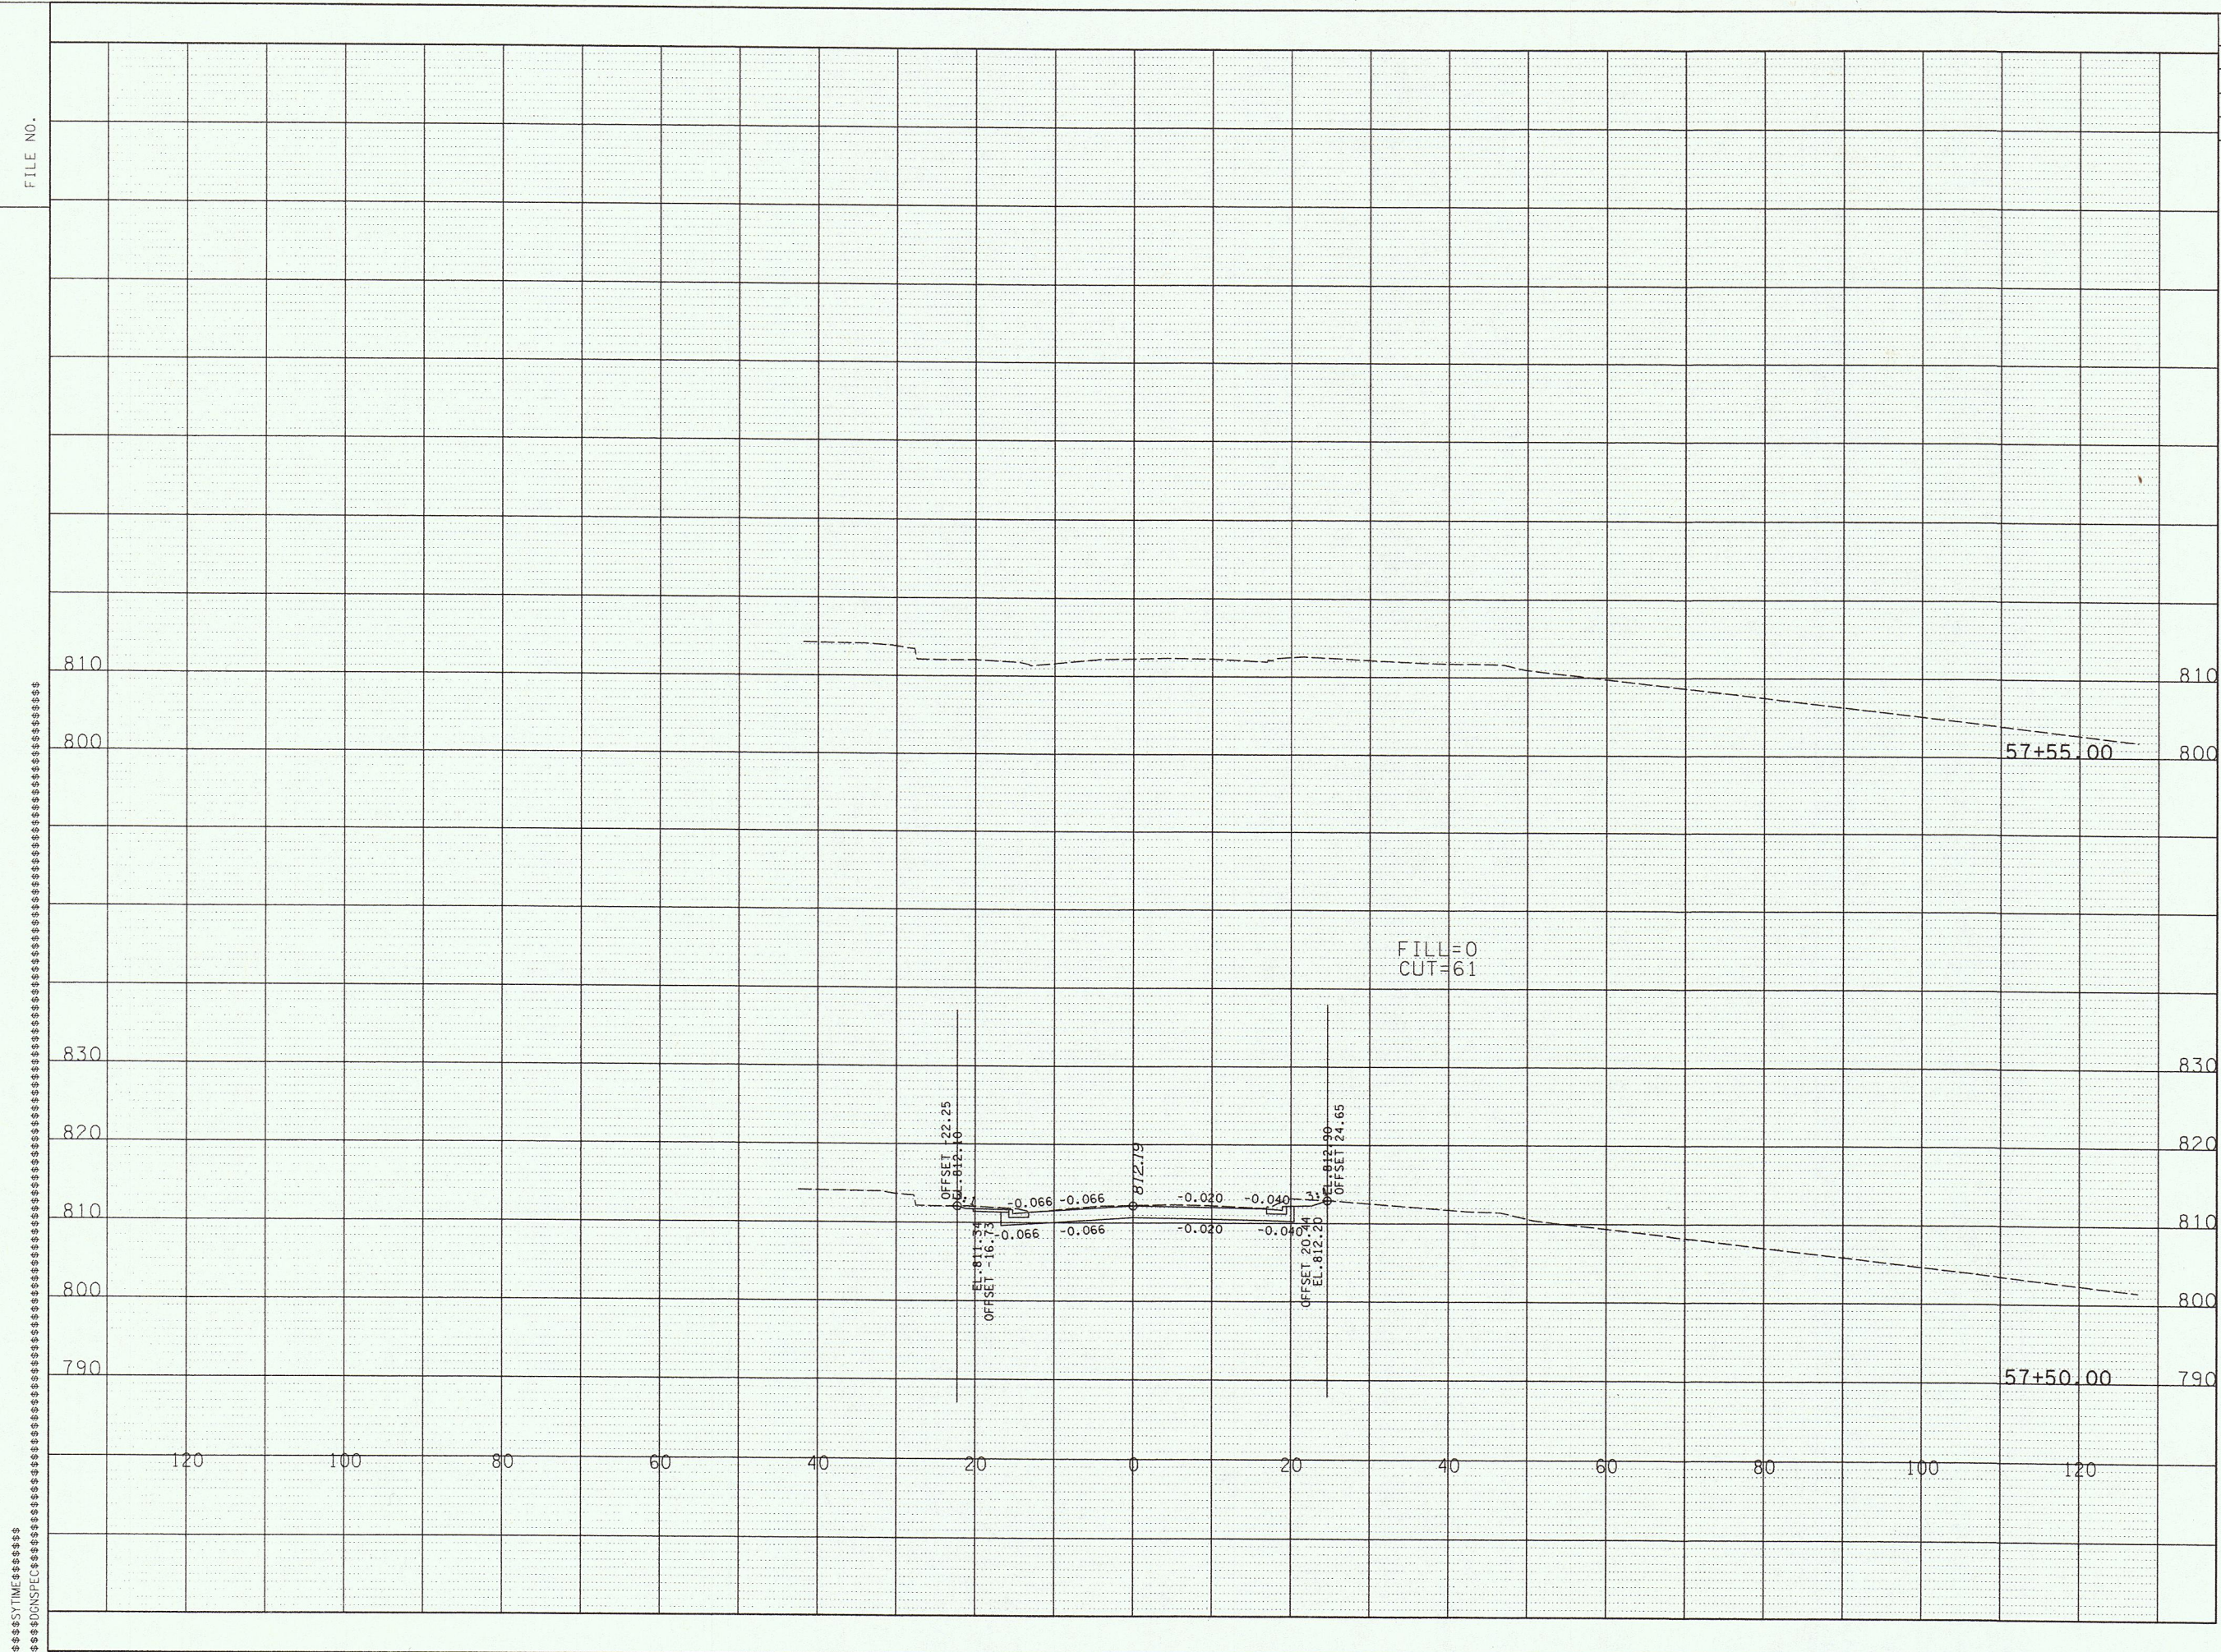

STATE OF TENNESSEE
DEPARTMENT OF TRANSPORTATION


MARGRAVE DR.
CROSS SECTIONS

STA. 57+50 TO STA. 57+55

SCALE: 1"=10' HORIZ.
1"=10' VERT.

MISSISSIPPI
TENNESSEE D.O.T.
DESIGN DIVISION

FILE NO.

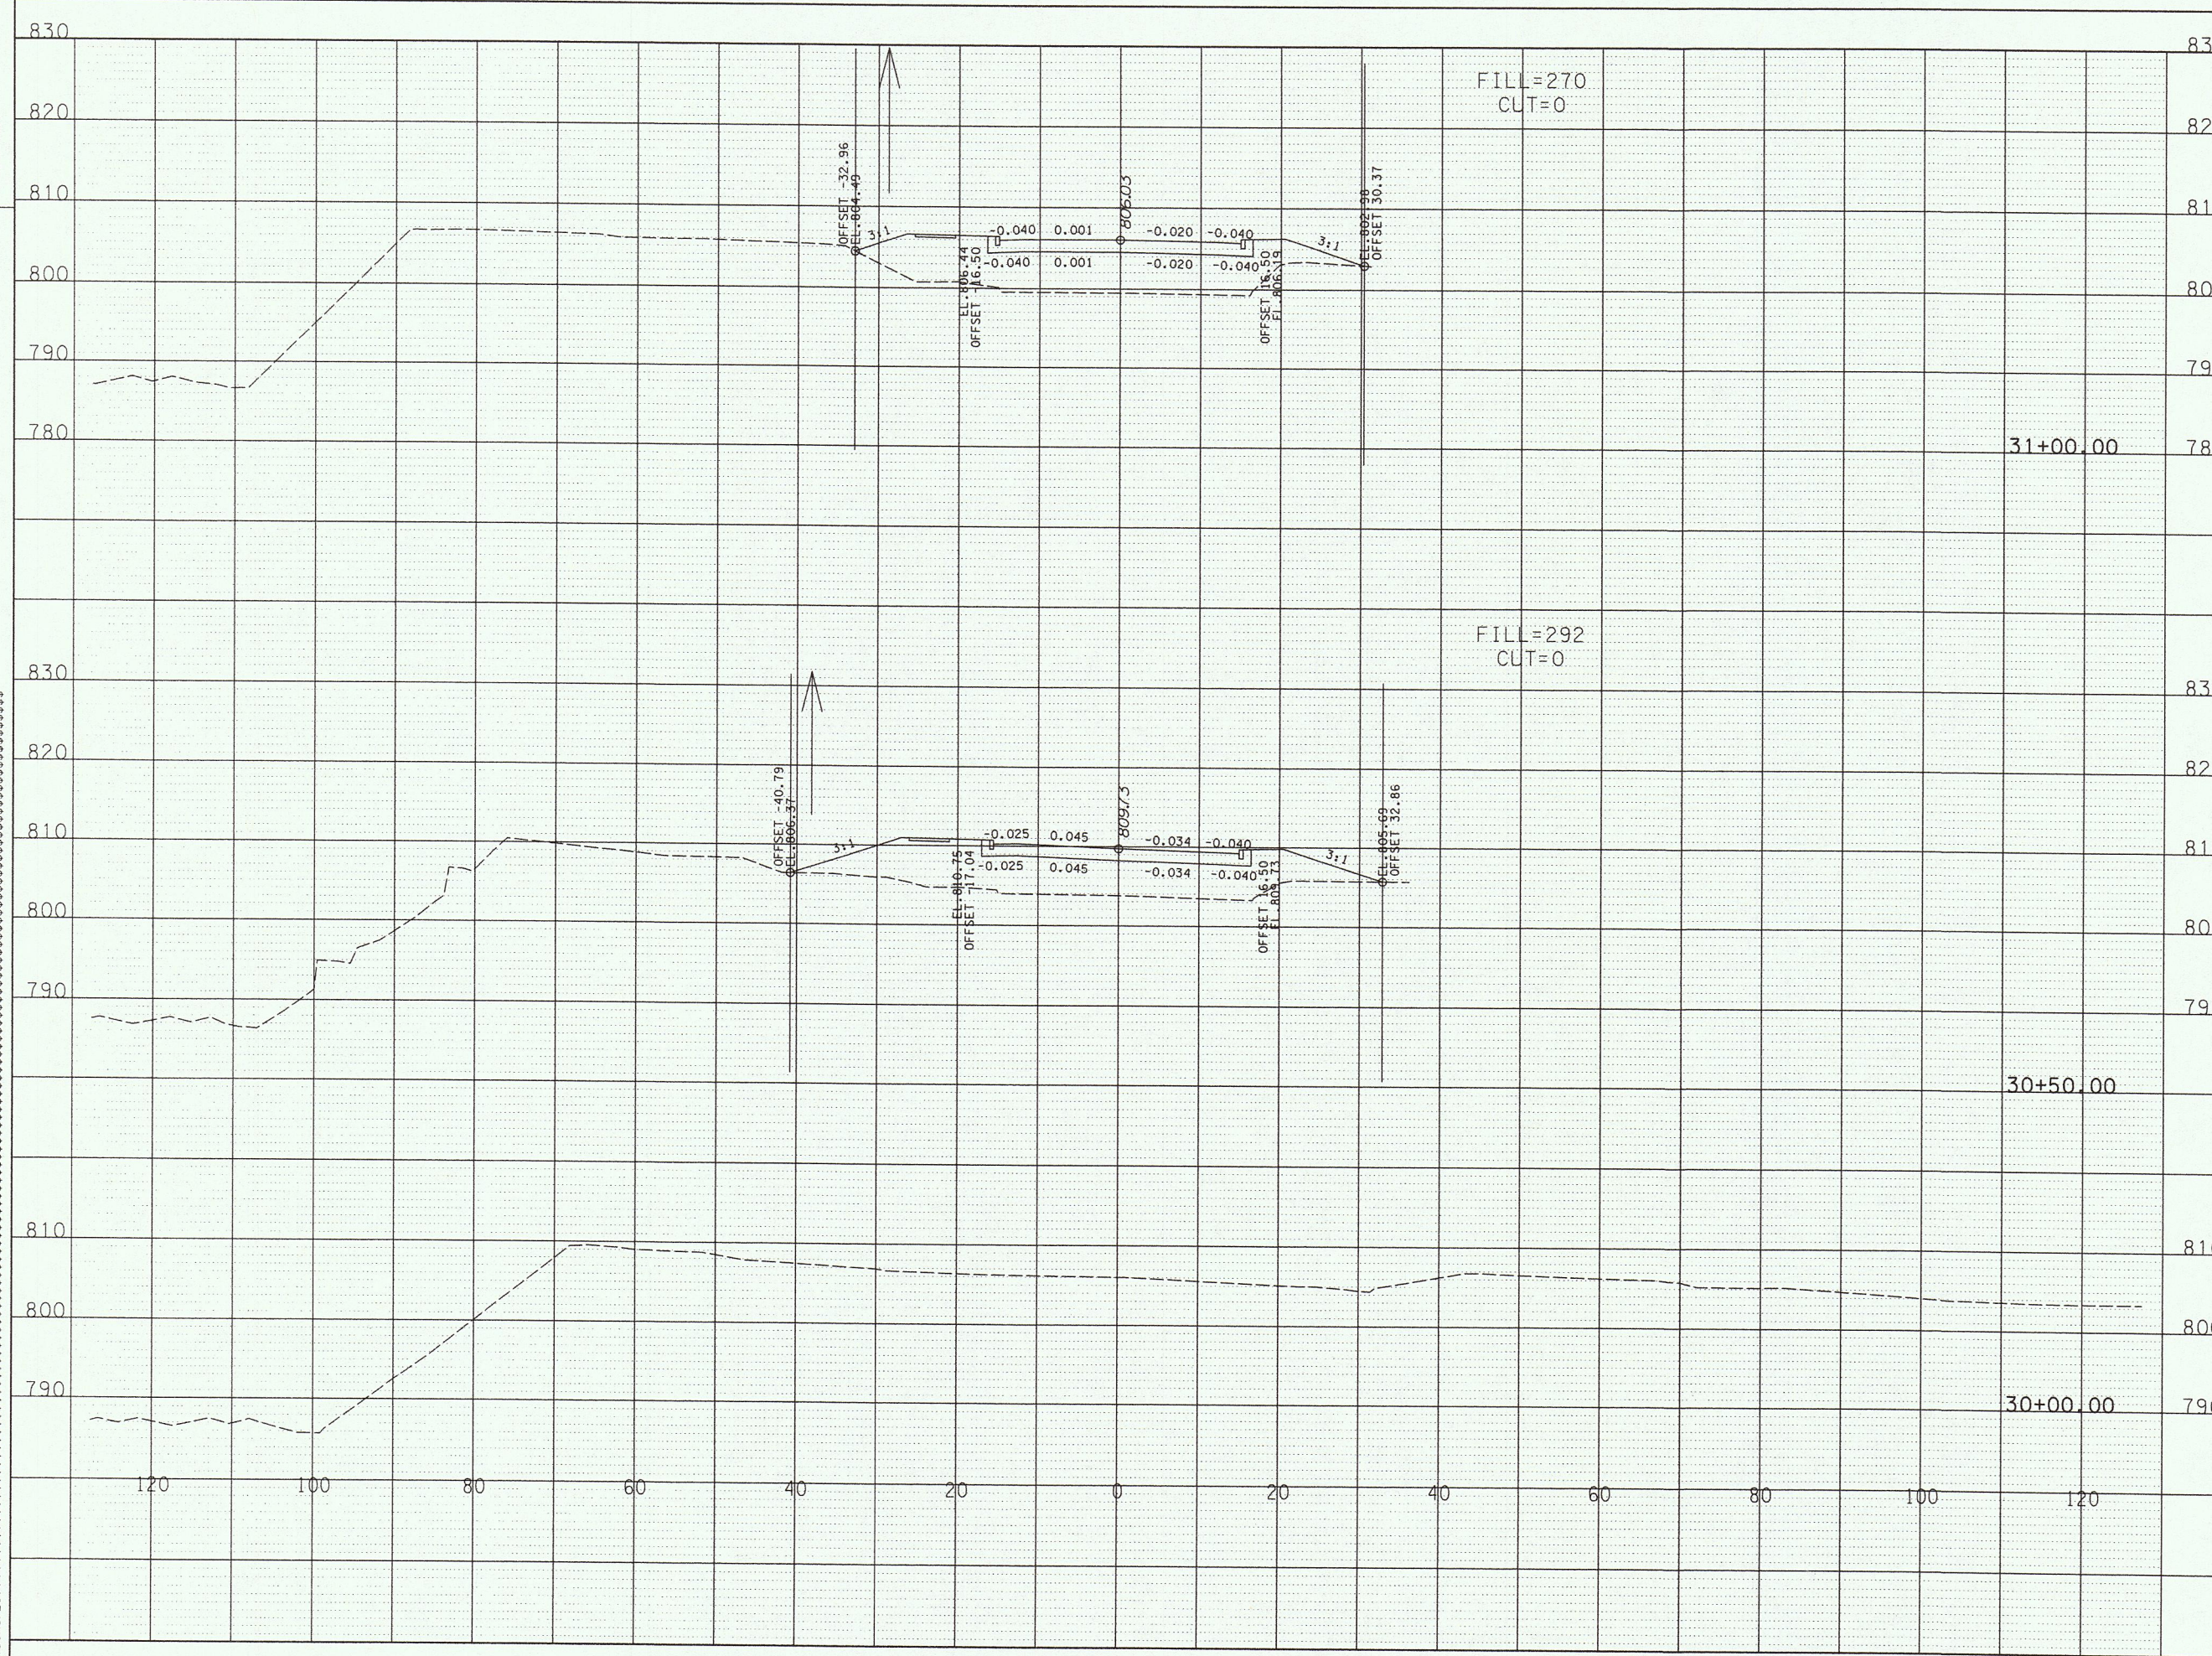


TYPE	YEAR	PROJECT NO.	SHEET NO.
R.O.W.	2004	BRZE-7300(22)	16

STATE OF TENNESSEE
DEPARTMENT OF TRANSPORTATION
QUEEN ST.
CROSS SECTIONS
STA. 30+00 TO STA. 31+00
SCALE: 1"=10' HORIZ.
1"=10' VERT.


TENNESSEE D.O.T.
 DESIGN DIVISION
 FILE NO.

TYPE	YEAR	PROJECT NO.	SHEET NO.
R.O.W.	2004	BRZE-7300(22)	17

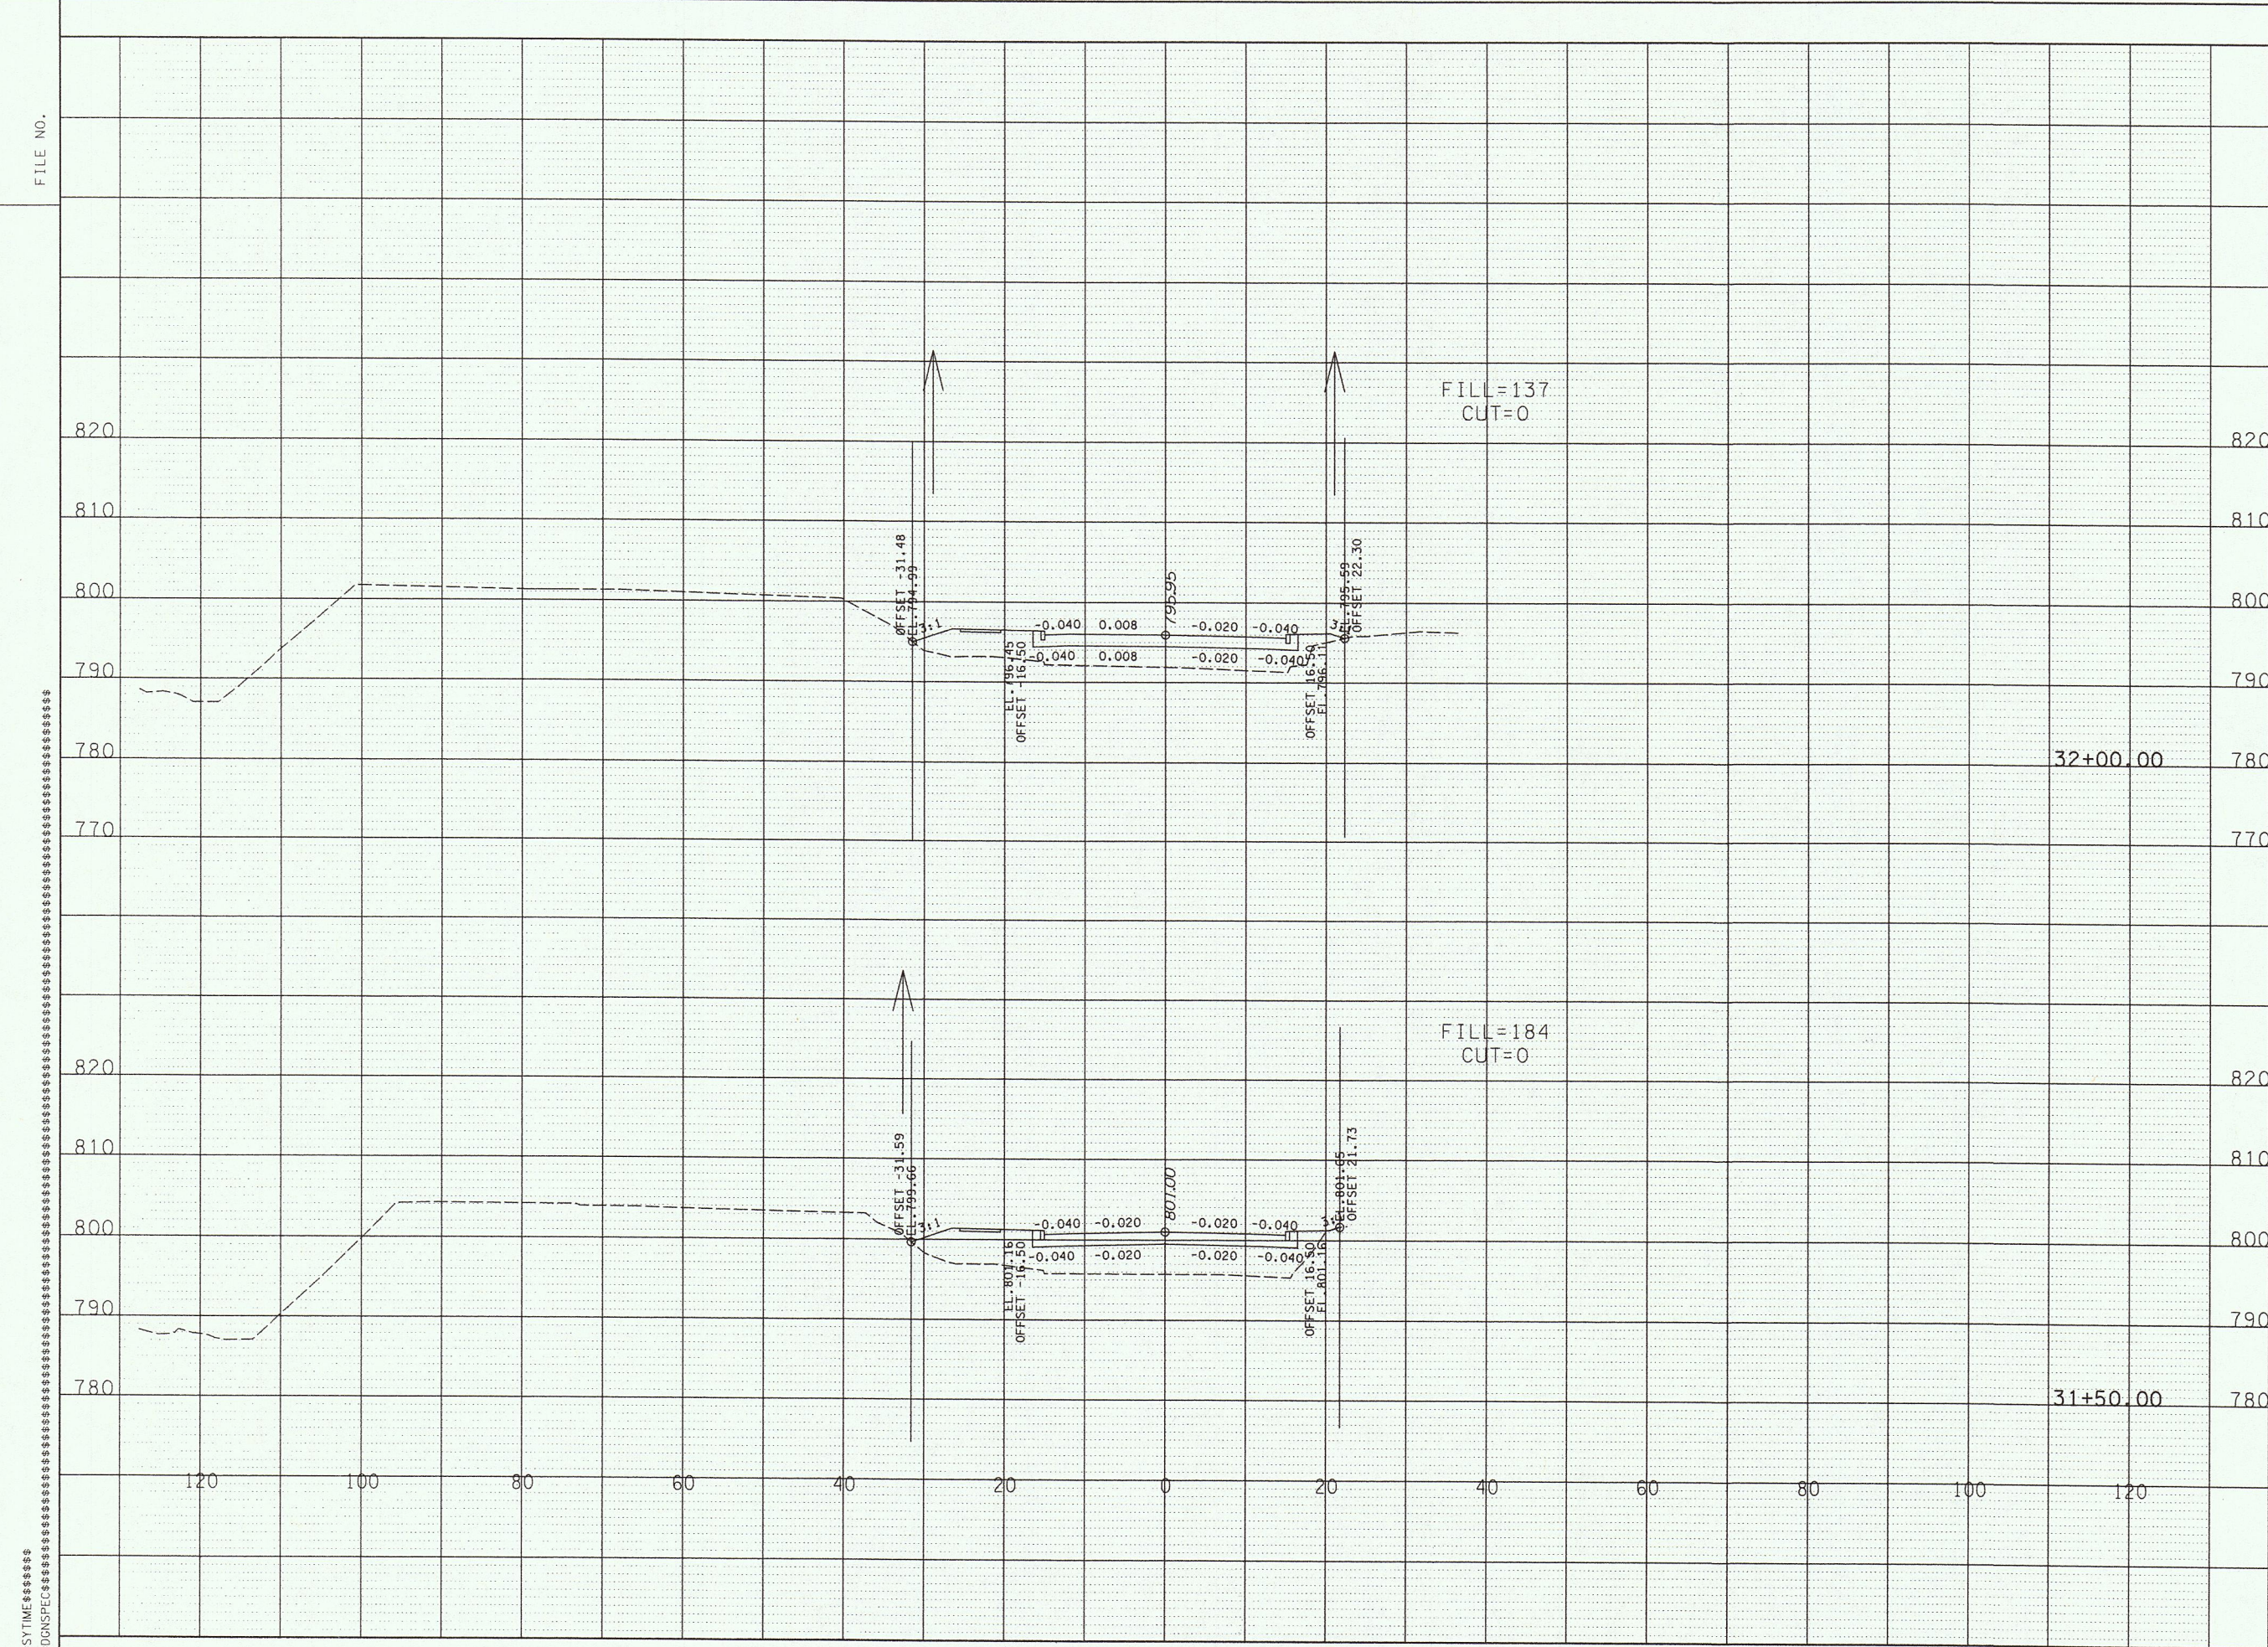

STATE OF TENNESSEE
 DEPARTMENT OF TRANSPORTATION
 QUEEN ST.
 CROSS SECTIONS
 STA. 31+50 TO STA. 32+00
 SCALE: 1"=10' HORIZ.
 1"=10' VERT.

TENNESSEE D.O.T.
DESIGN DIVISION
FILE NO.

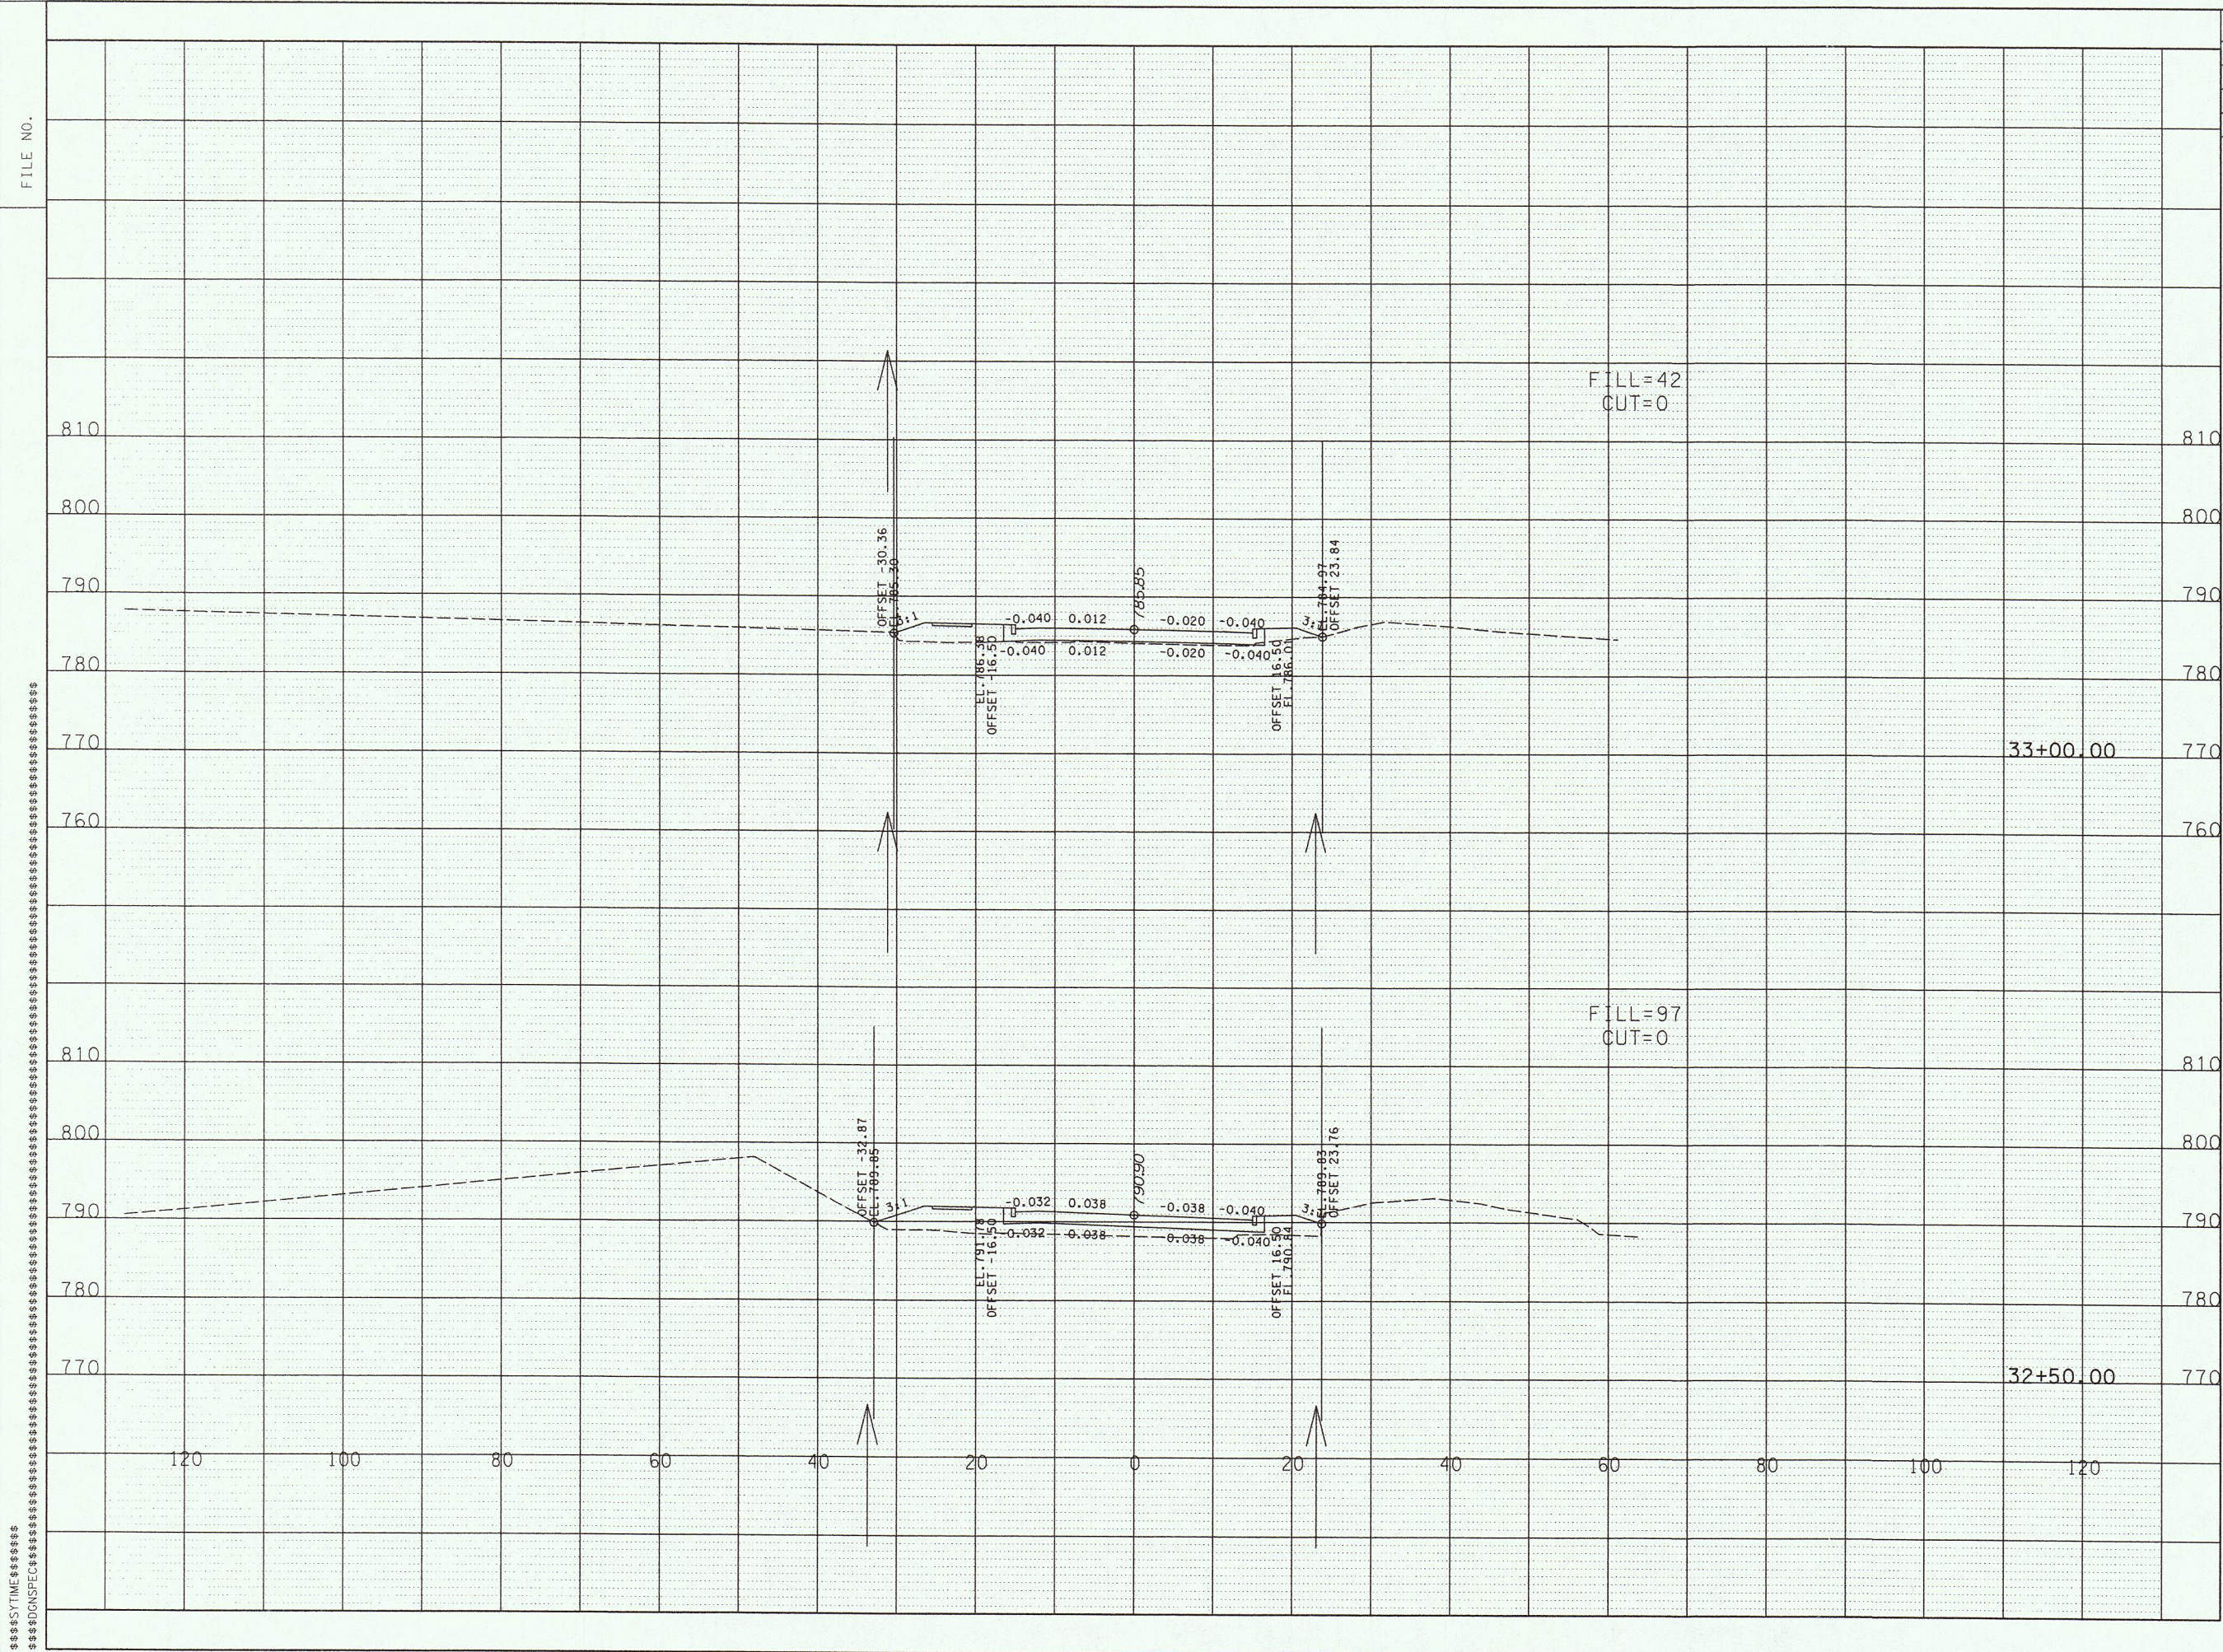

TYPE	YEAR	PROJECT NO.	SHEET NO.
R.O.W.	2004	BRZE-7300(22)	18


STATE OF TENNESSEE
DEPARTMENT OF TRANSPORTATION

QUEEN ST.
CROSS SECTIONS

STA. 32+50 TO STA. 33+00

SCALE: 1"=10' HORIZ.
1"=10' VERT.

TENNESSEE D.O.T.
DESIGN DIVISION
FILE NO.

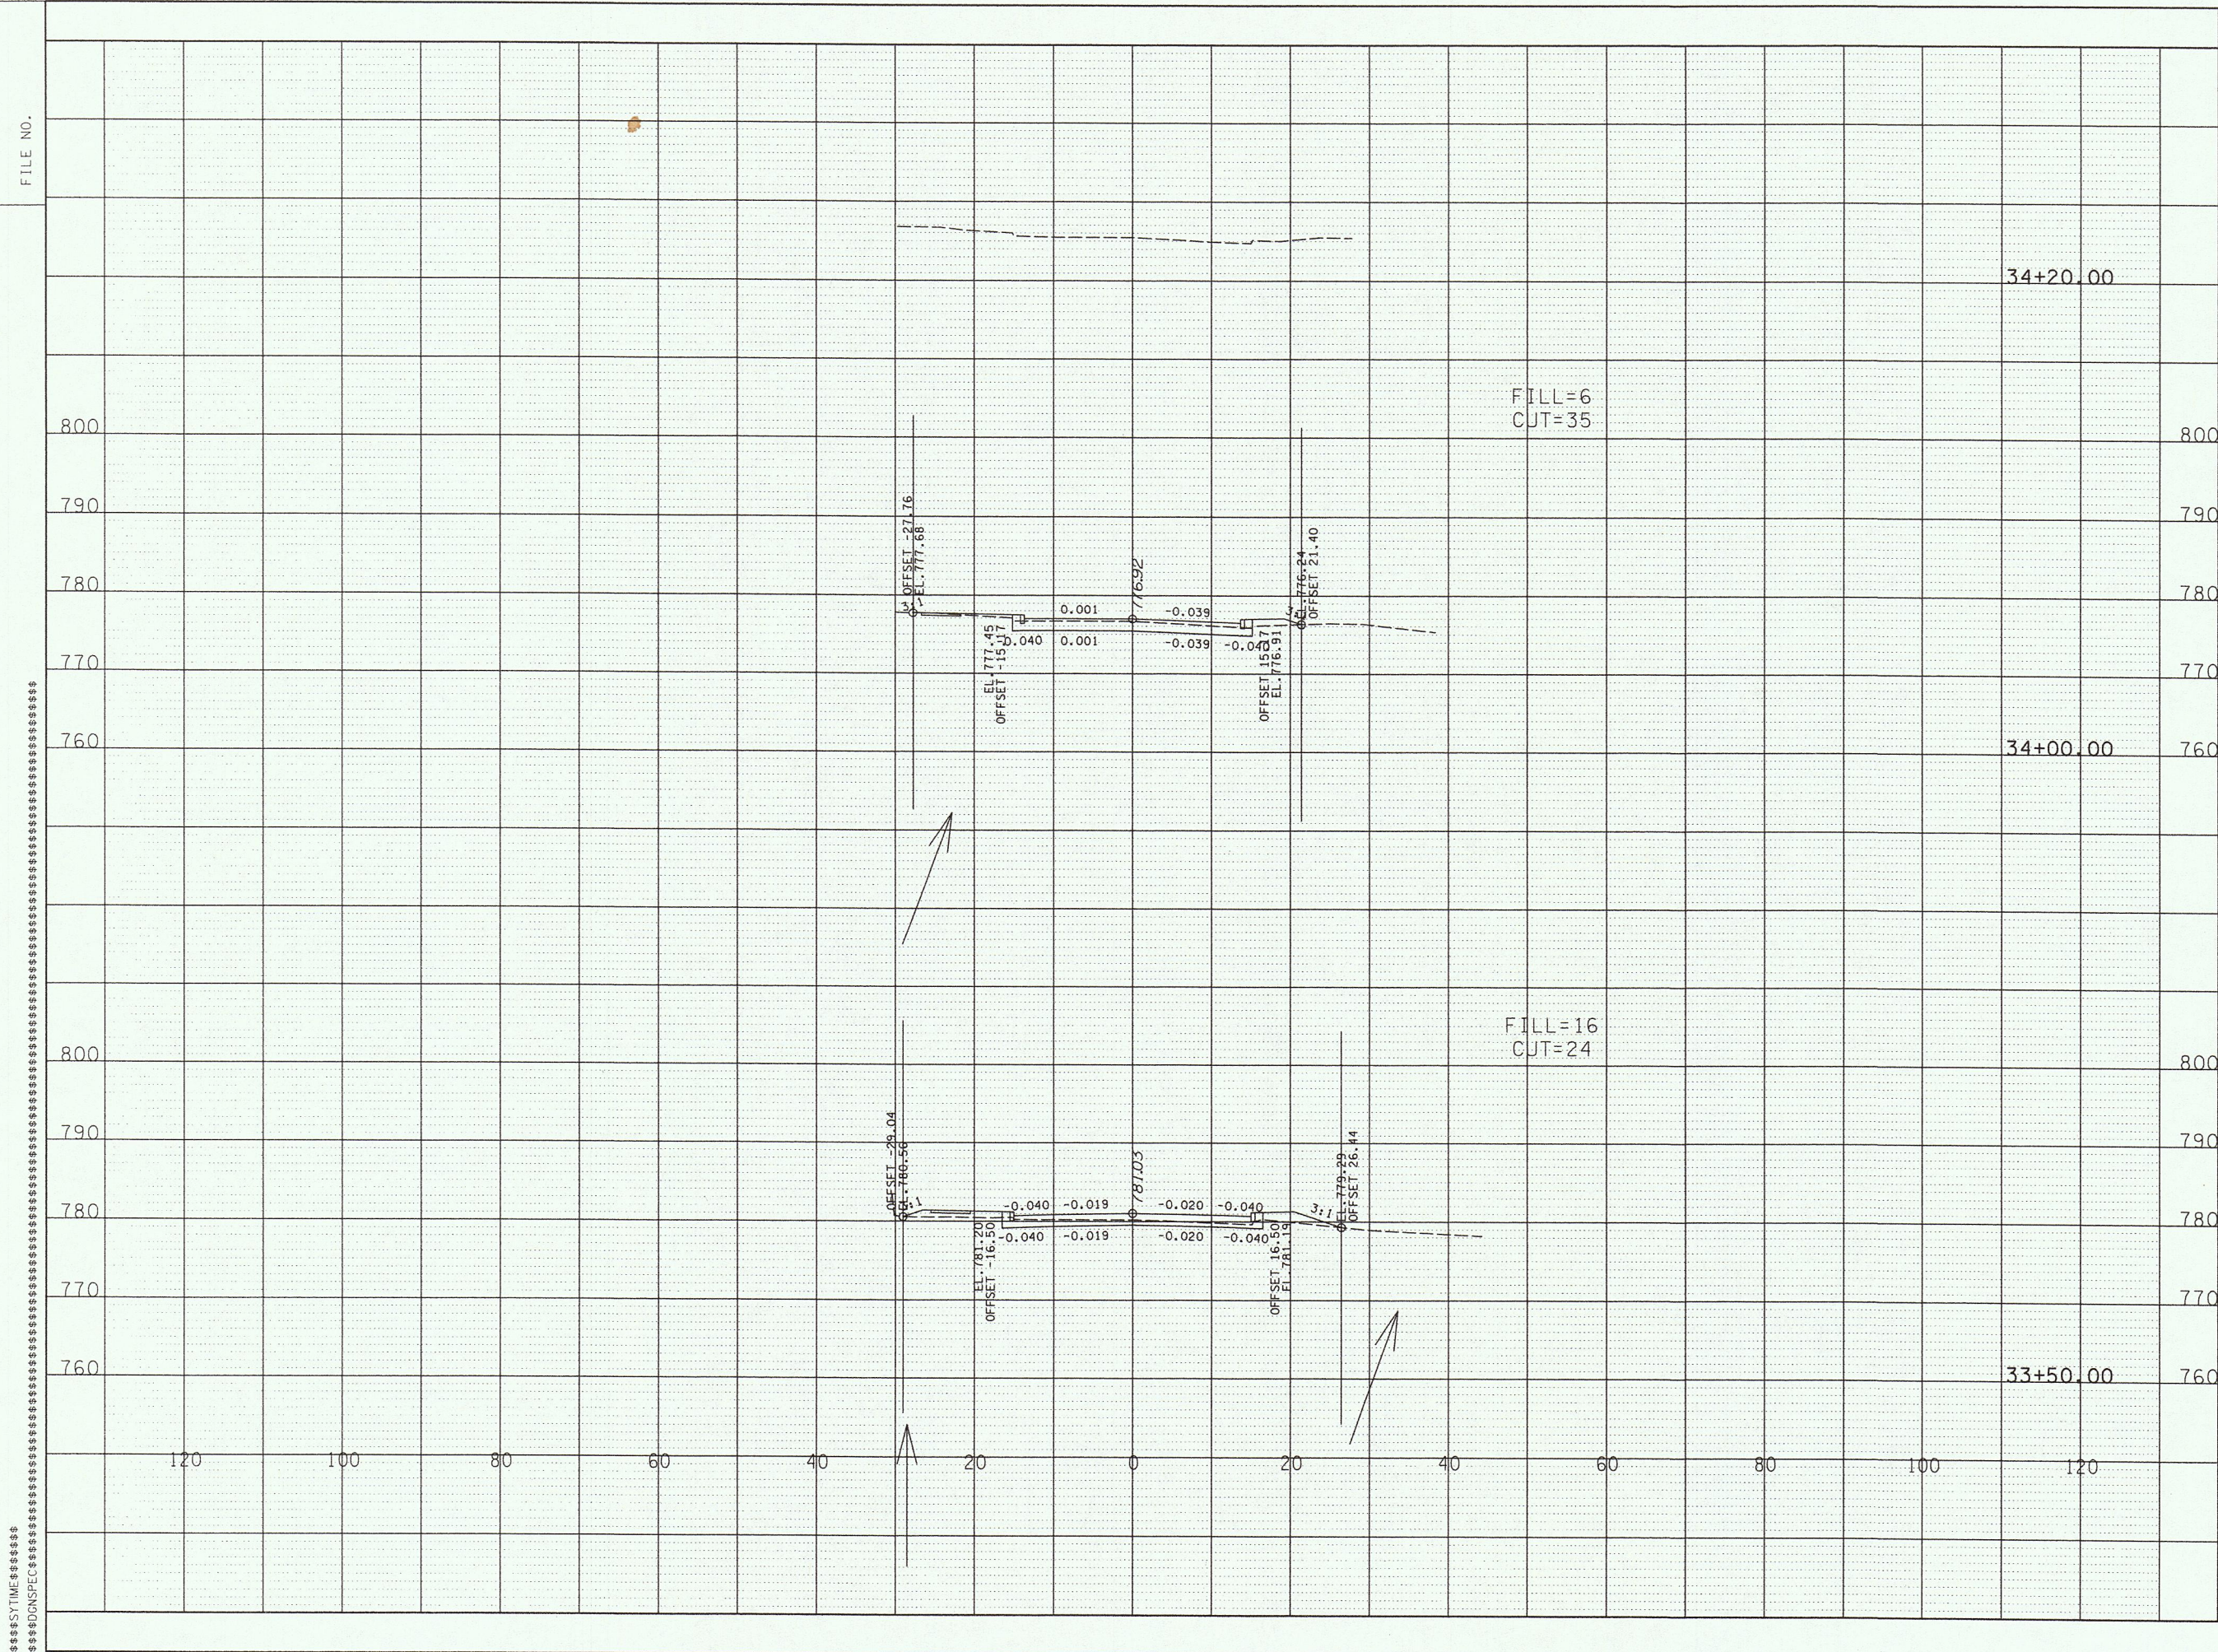

TYPE	YEAR	PROJECT NO.	SHEET NO.
R.O.W.	2004	BRZE-7300(22)	19

STATE OF TENNESSEE
DEPARTMENT OF TRANSPORTATION

QUEEN ST.
CROSS SECTIONS

STA. 33+50 TO STA. 34+20

SCALE: 1"=10' HORIZ.
1"=10' VERT.