01/287-37

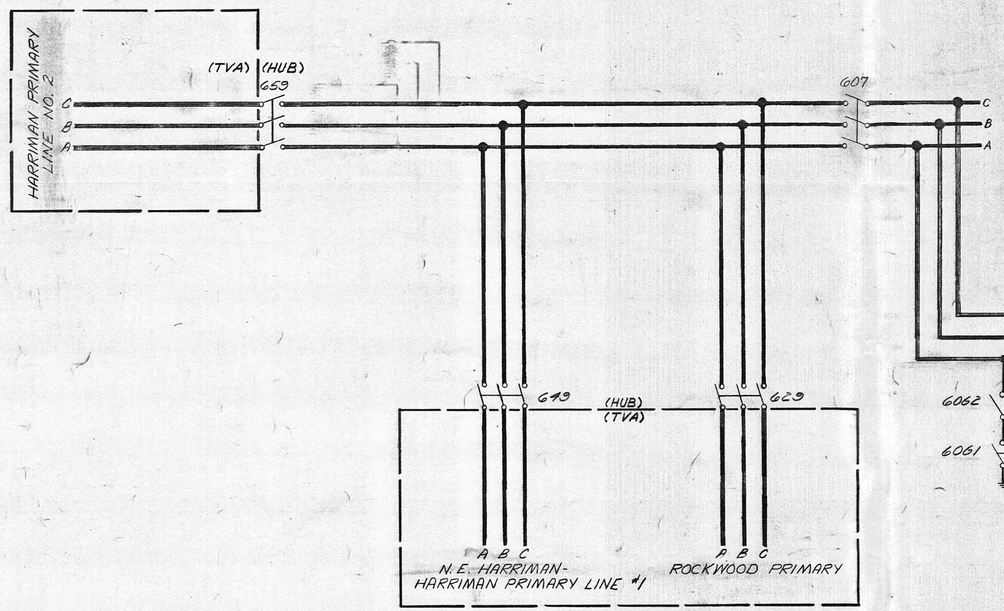

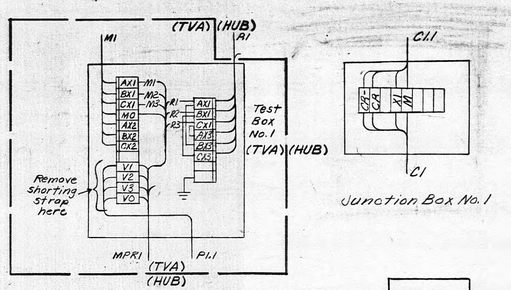

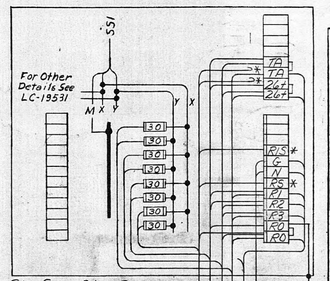

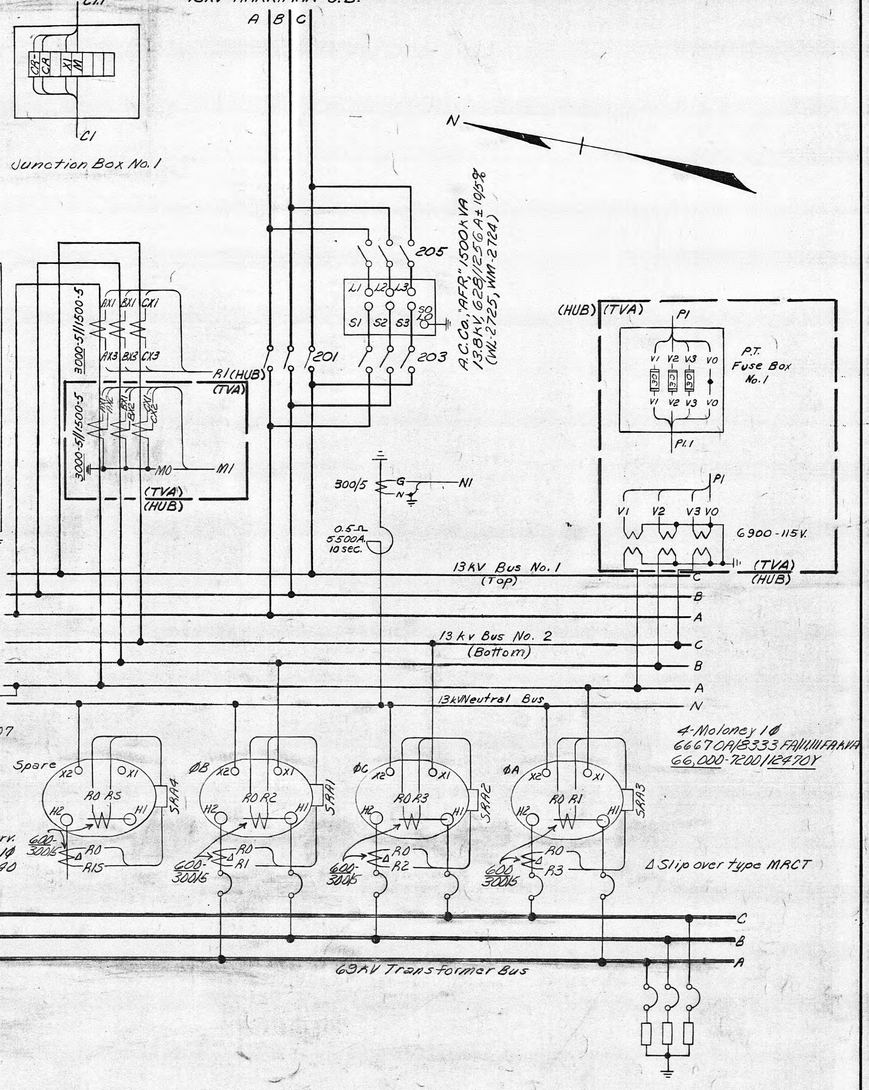

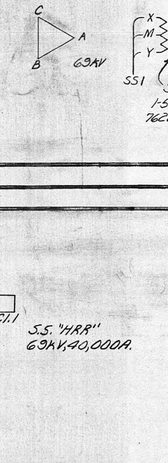

*Connect only when spare trans. is in use and faulted unit is disconnected

REFERENCES:

Single Line Diagram	LC-11550
Transformer N.P. Diag.	MNP-3004
Transformer Acc. Diag.	HC-27997
Reactor N.P. Diag.	SNP-3005
Outdoor Cond. & Lighting Plan	LC-19531
Conduit & Cable List	CMC-8655
Conn. Diag. For 69kV Grd. Sw.	WS-3223

REVISION NOTES:

2. Retired OCB's 614, 629, 644, 654, and assoc. equipment. 69kV Bus P.T.'s, Old Sw. 607, HARRIMAN 161kV Sub-MELTON HILL 69kV Line was MELTON HILL 69kV Line; HARRIMAN 161kV SUB. – 69kV Line was PETROS 69kV Line; New Sw. 607 was Sw 609. 13kV Diff. C.T.'s were Y connected; Added 600-300/5 C.T.'s, Grd. Sw. 6061 and disconnect Sw. 6062, Junction Box No. 1, cables C1, C1.1
3. Lease-purchase to Harriman U.B. except Rockwood Primary & Harriman Primary Nos. 1 & 2 69kV Lines, 13kV metering C.T.'s & V.T.'s, Test Box No. 1, P.T. Fuse Box No. 1, cables P1, P1.1, M1, MPR1.

REV. NO.	DATE	WORK ORDER	DSGN	DRWN	CHKD	SUPV.	SUBM
10	Lease-Purchase. See Revision Note 3.						
	2/10/[illegible]	A7830.01	DOA	DOA	EWT		
9	Fld Chg – Completion of W.O.						
	11-6-74	35982	RJS	RJS	VHT		
8	Added Volt. Reg. to Harriman U.B 13Kv Line						
	9-11-71	35694	DST	DST	LMS	DNR	
7	Field Change EEG-723, 3/2/67						
	1/27/71			HMS	HMS	RG	RG
6	Address. See Rev. Note 2						
	5-31-66	35262	JWL	LSH	DWA		

DSGN JWL SUPV. W.O. 35262
DRWN LSH PROJ. ENGR.
CHKD DWA

This dwg. supersedes TEP Co. Dwg. No. 66256

STATION NO. 337

TENNESSEE VALLEY AUTHORITY
DIVISION OF POWER ENGINEERING AND CONSTRUCTION

HARRIMAN, TENN. DIST. SUBSTATION-69KV
THREE LINE DIAGRAM

DATE	SUBMITTED MCC/SLM	APPROVED	SHEET / OF / SHEETS
5-31-66	[signature]	Fred Chamberlain 6-13-66	LC-28710
SCALE N.T.S.	D303		

MICROFILMED 9

R-10