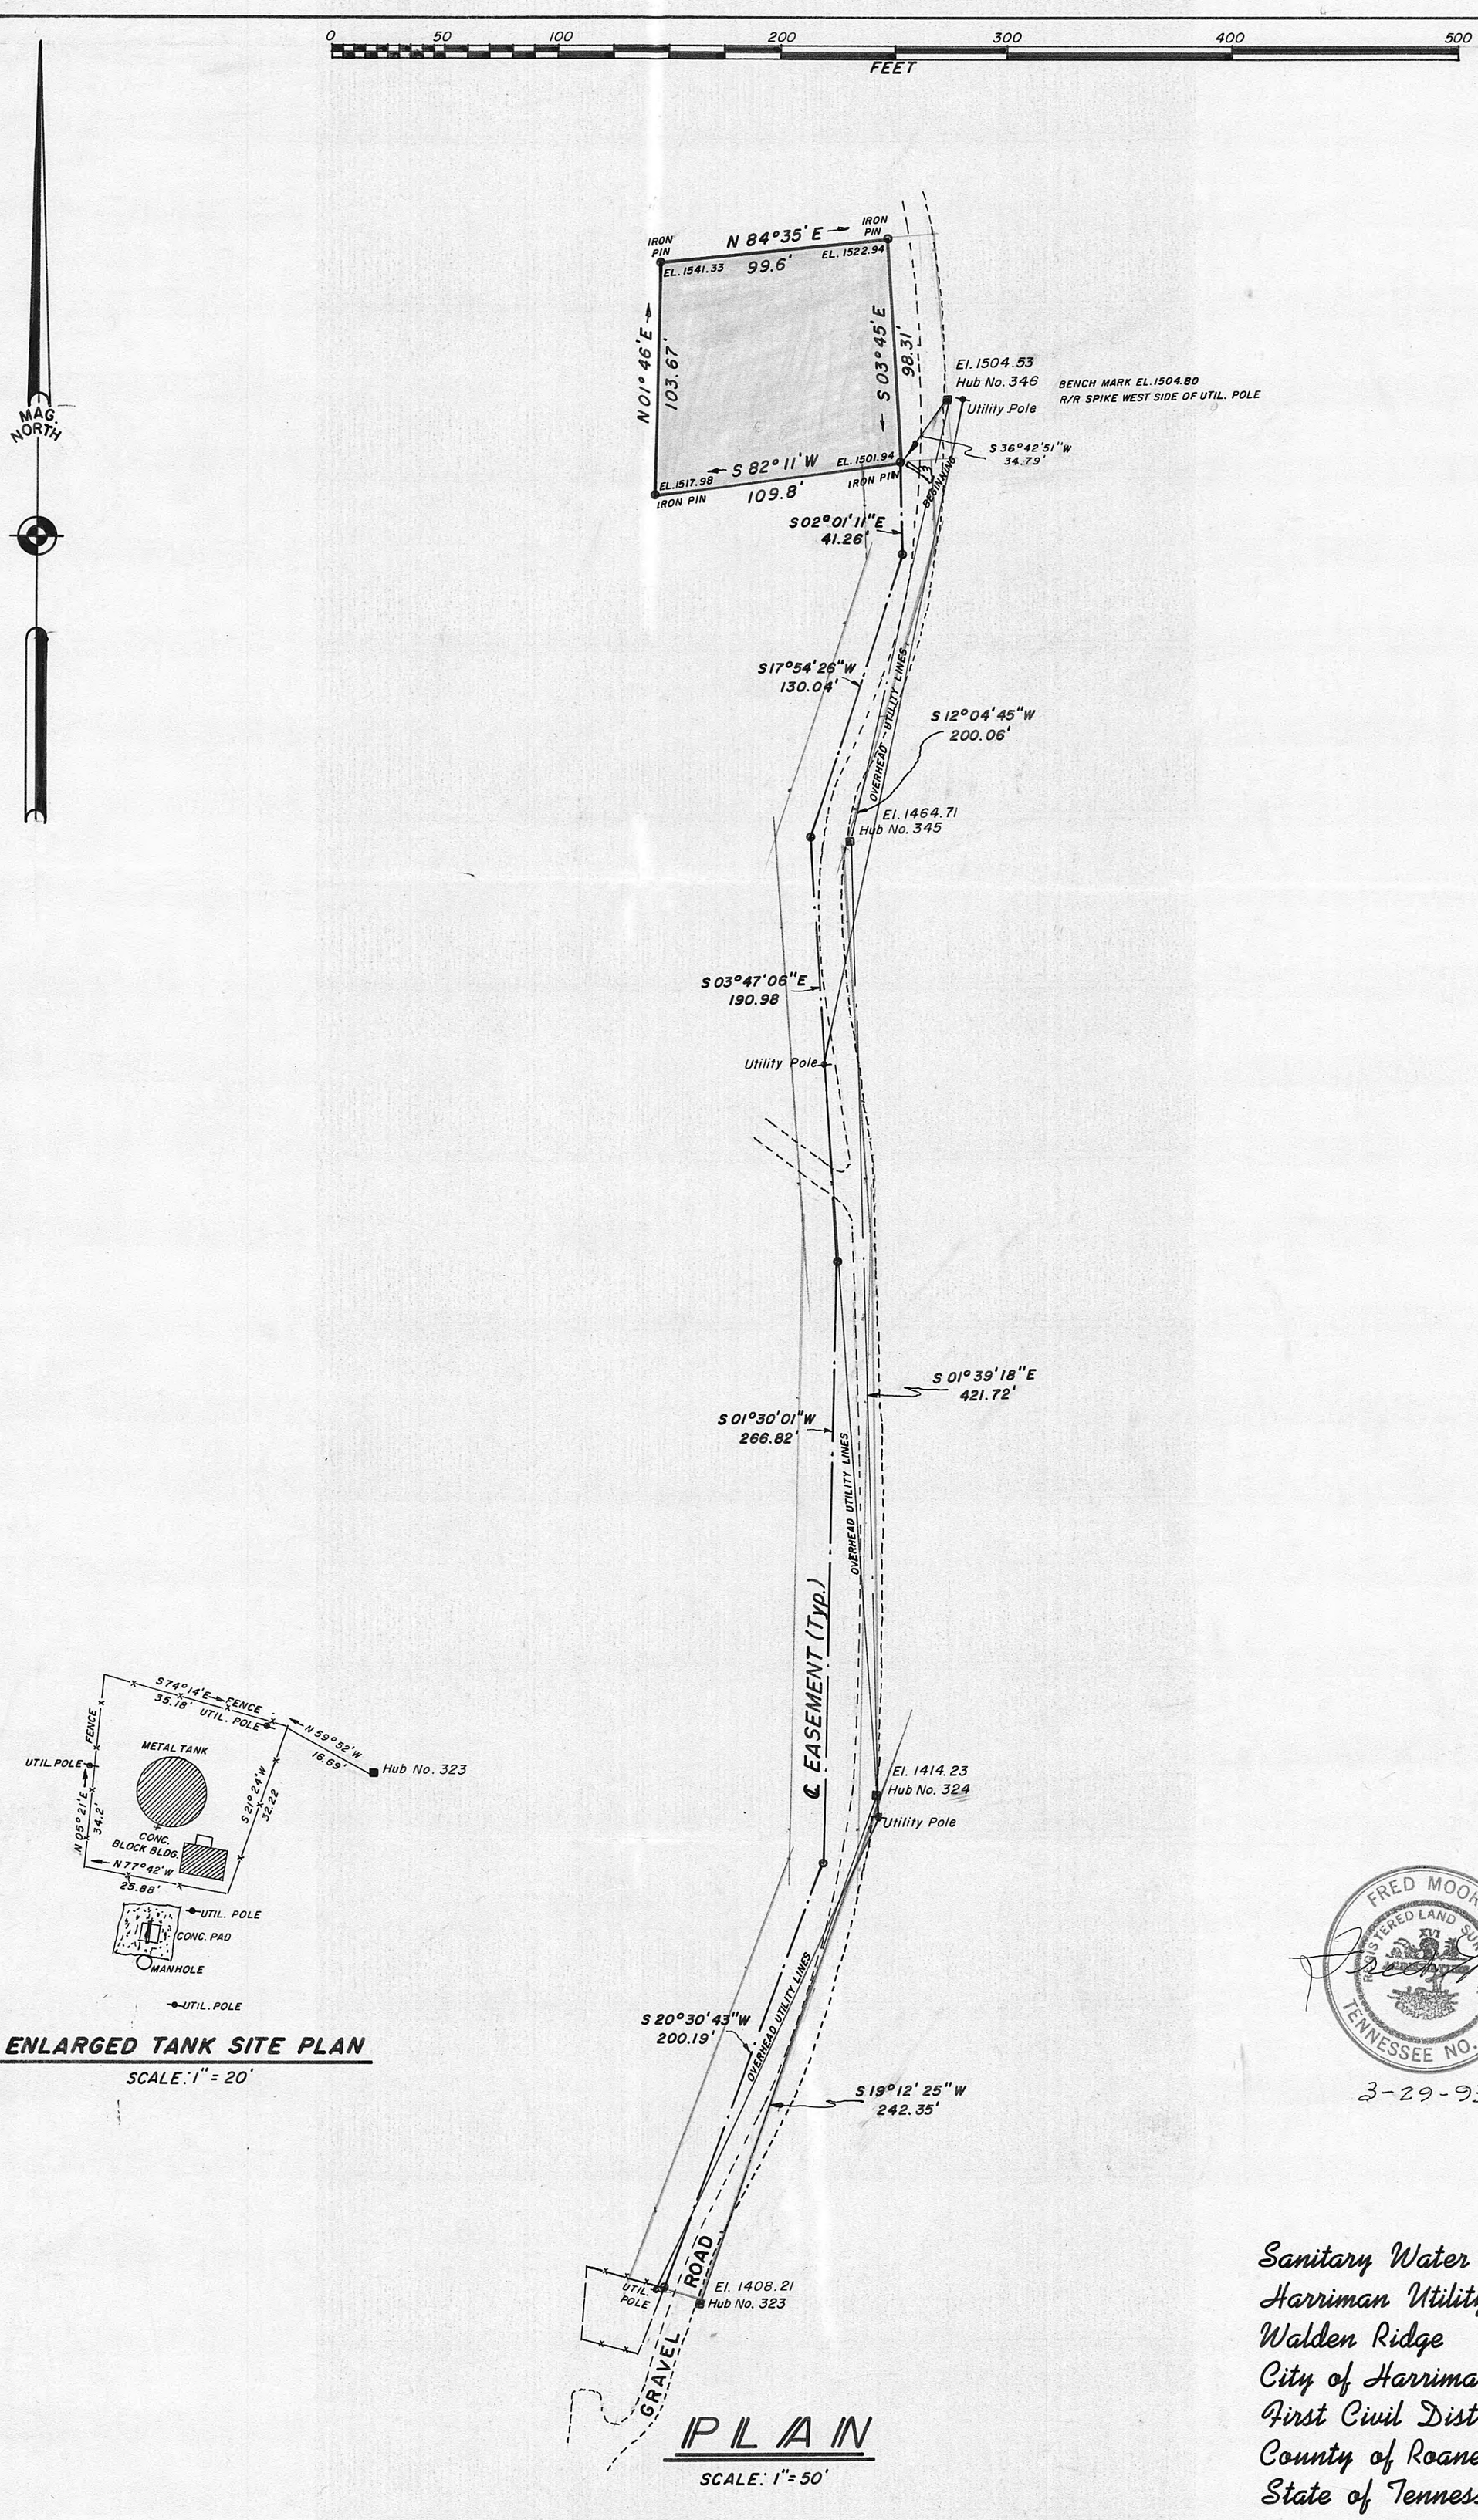

ENLARGED TANK SITE PLAN

SCALE: 1" = 20'

PLAN

SCALE: 1" = 50'

FRED MOORE
REGISTERED LAND SURVEYOR
TENNESSEE NO. 21

3-29-93

Sanitary Water Tank
Harriman Utility Board
Walden Ridge
City of Harriman
First Civil District
County of Roane
State of Tennessee

HARRIMAN UTILITY BOARD