E1594-37

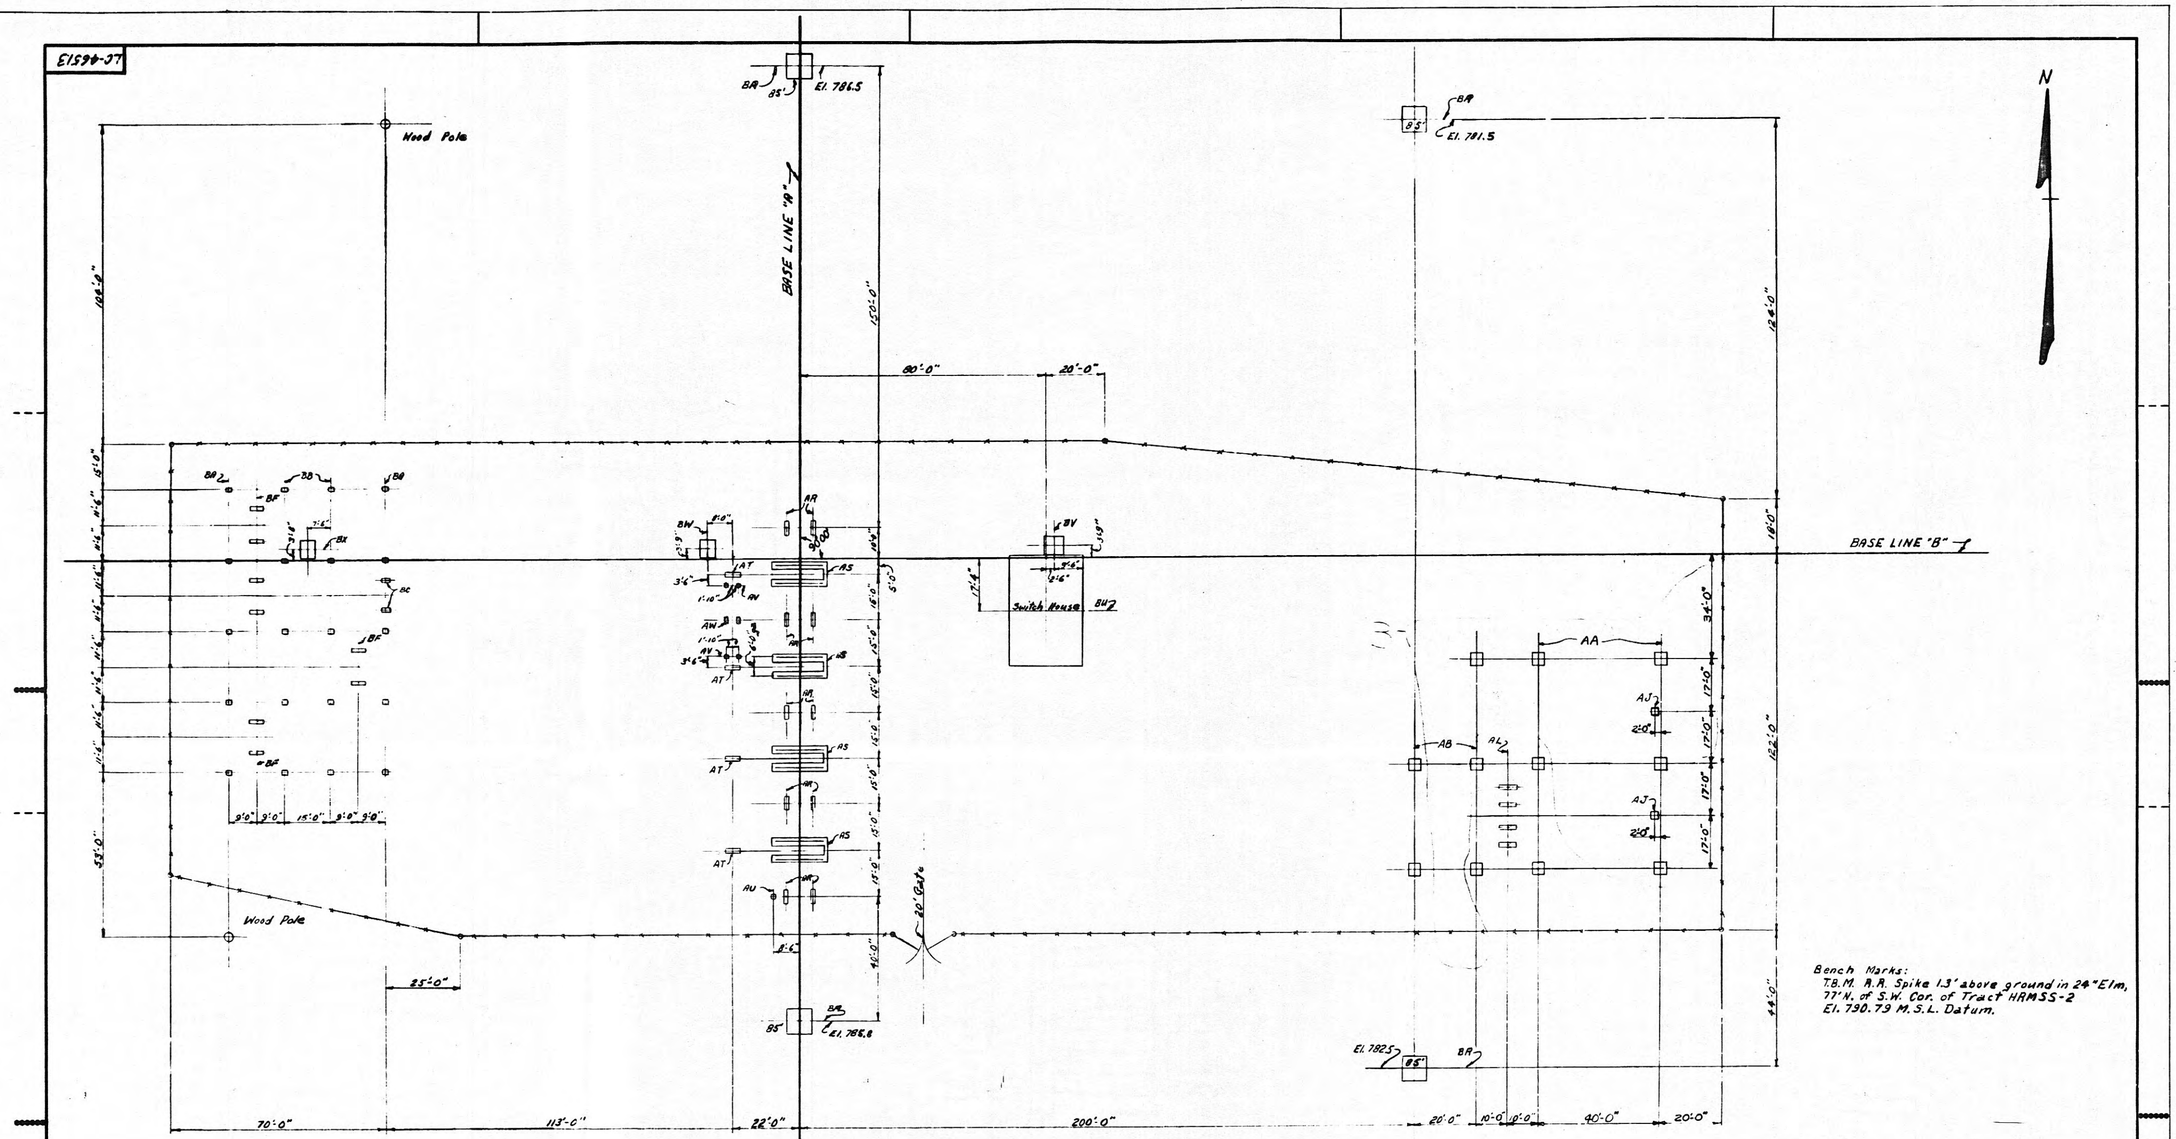


Bench Marks:
T.B.M. R.R. Spike 1.3' above ground in 24" Elm, 77' N. of S.W. Cor. of Tract HAMSS-2
El. 790.79 M.S.L. Datum.

REFERENCES:

| | |
|---|---|
| List of Foundations | HC-46514 |
| General Arrangement Plan (Initial) | LC-46512 |
| Grading Plan | LC-46455 |
| Yard Improvement Plan | LC-46516 |

| WS | NO. | DATE | WORK ORDER | DSGN | DRWN | CHKD | SUPV | APPD |
|---|---|---|---|---|---|---|---|---|
| | Added A.J, AA, AB. Removed AE&AF | | | | | | | |
| WS | 3 | 4-13-67 | 35687 | | EWT | | | |
| | Re-located BC. | | | | | | | |
| | 2 | 7-15-66 | 36861 | | | | | |
| | Added AW. Removed AT | | | | | | | |
| | 1 | 7-11-66 | 36861 | | | | | |

DSGN. ____ SUPV. ____ W.O. 36861
DRWN. (AA) PROJ. ENGR. ____
CHKD. HPR

DATE 6-27-66 SCALE 1"=20'

TENNESSEE VALLEY AUTHORITY
DIVISION OF POWER PLANNING AND ENGINEERING

HARRIMAN, TENN. SUBSTATION-161 KV

FOUNDATION PLAN

Robert St Clair 6/30/66
CLASS. CODE A505

SHEET 1 OF 1 SHEETS

LC-46513 R-3