LC-46253

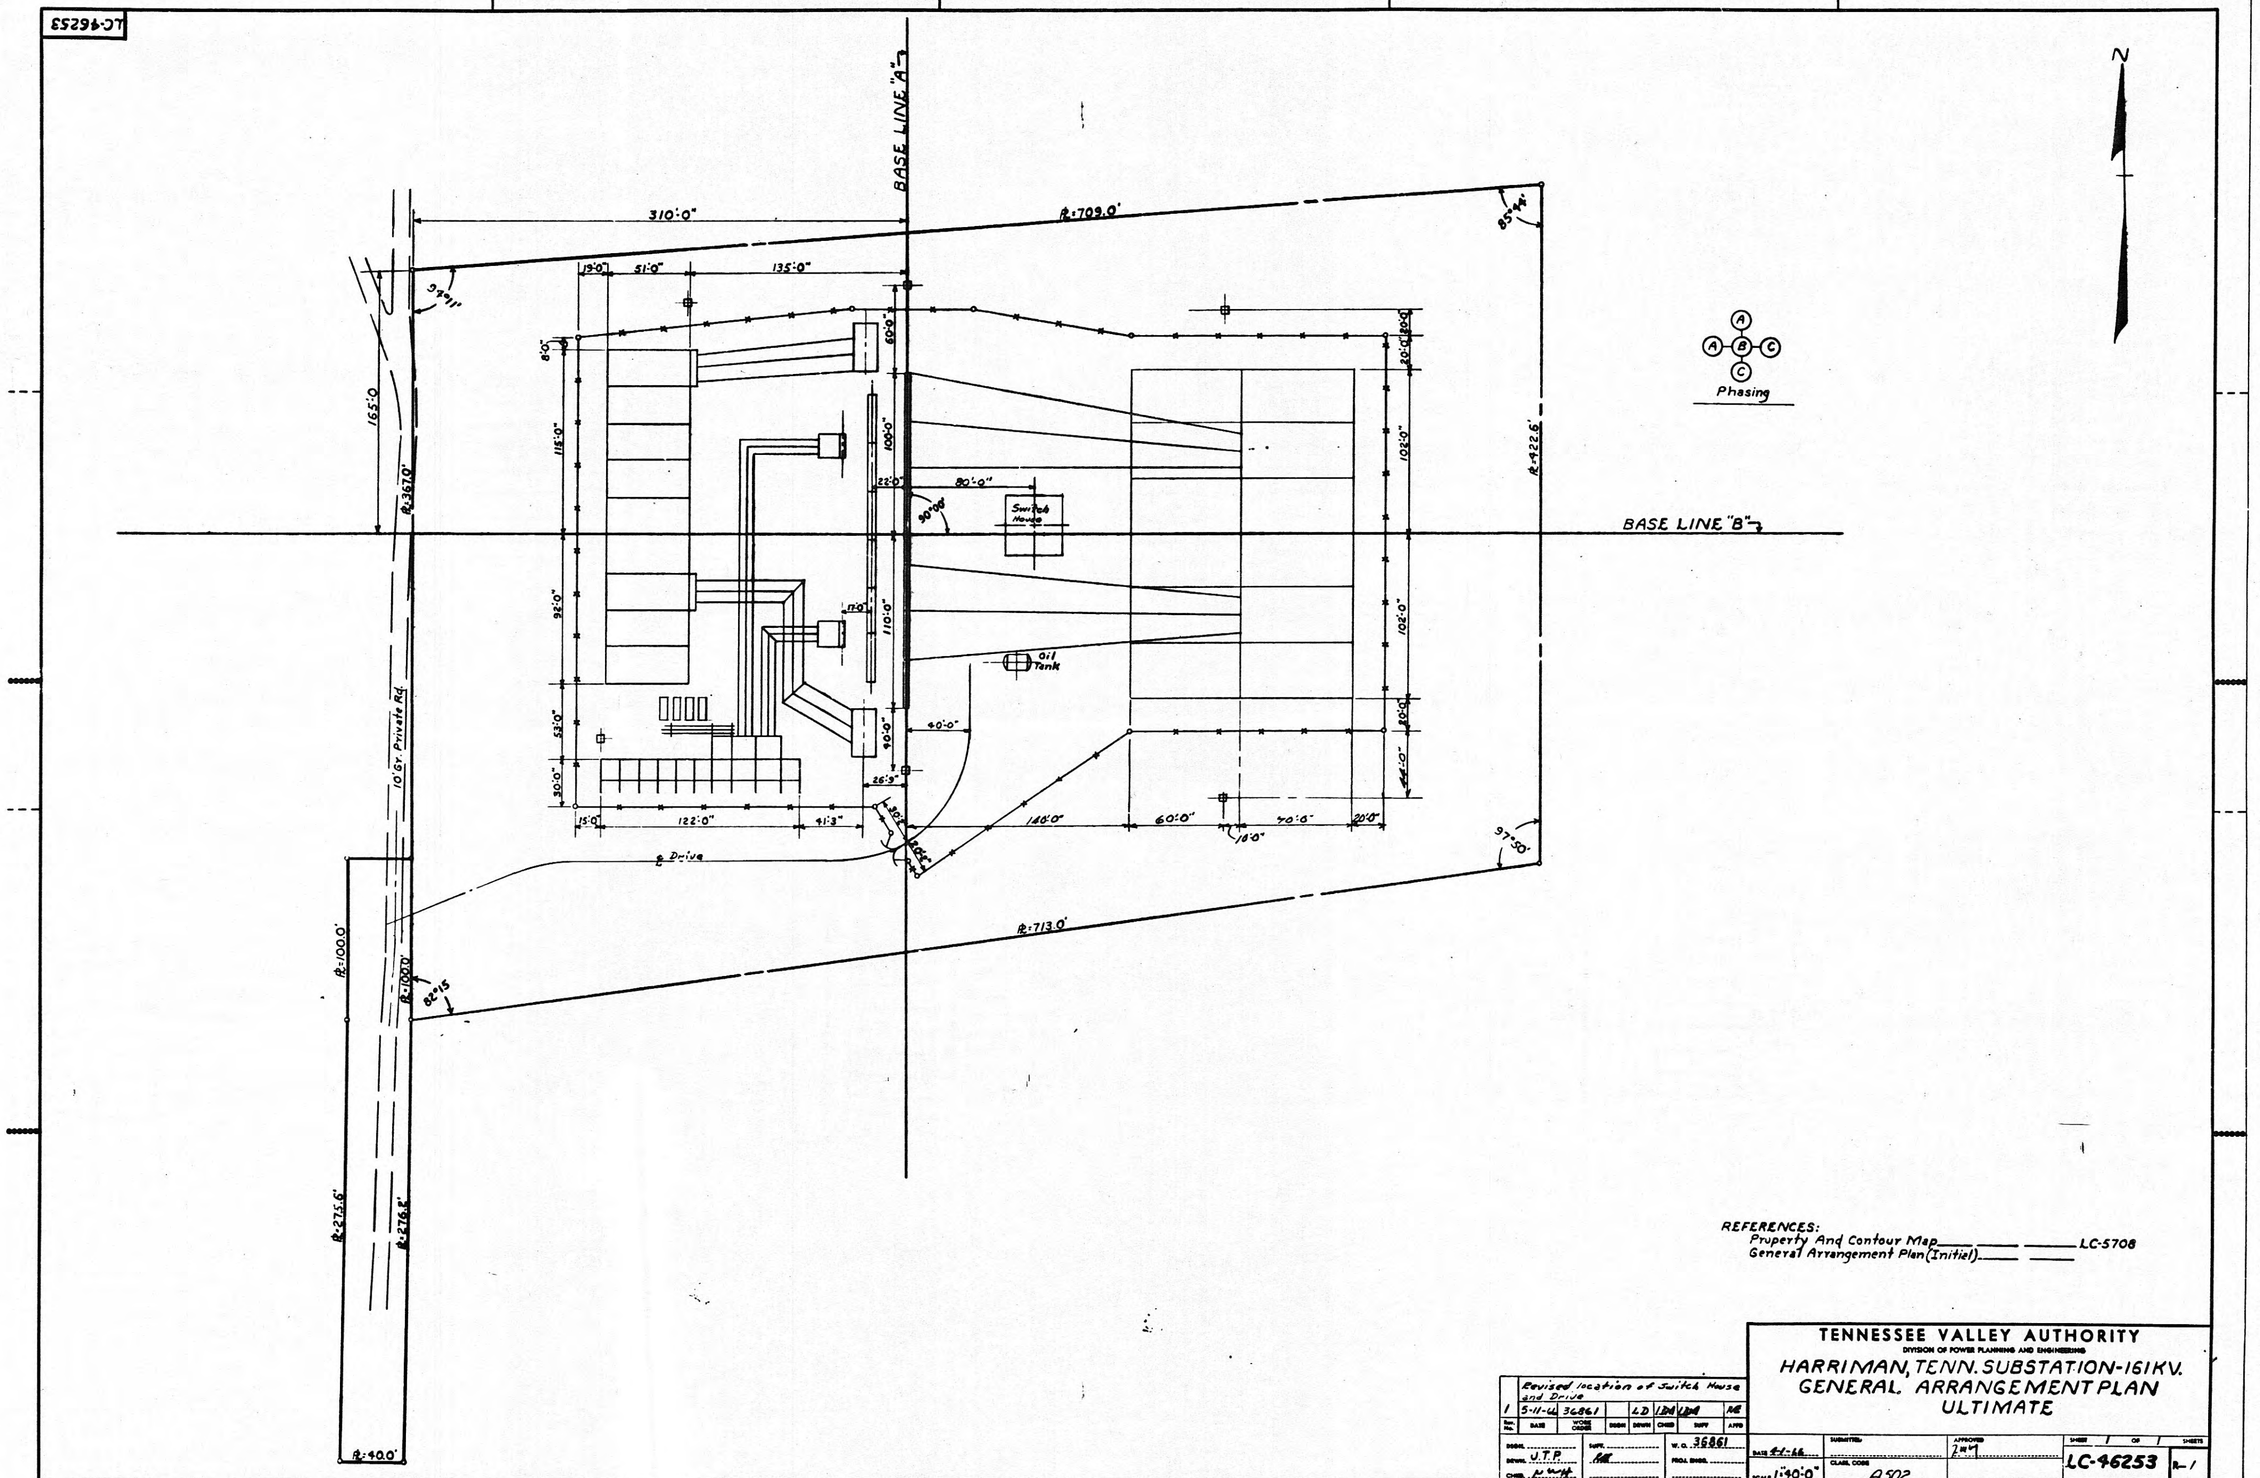

REFERENCES:
Property And Contour Map _____ _____ LC-5708
General Arrangement Plan (Initial) _____ _____

No.	DATE	WORK ORDER	DSGN	DRWN	CHKD	SUPV	APPR
1	5-11-66	36861		LD	JJH		RE

Revised location of Switch House and Drive

DSGN. U.T.P
DRWG.
CHKD. M Wolfe
SUPV. RE
W. O. 36861
FINAL DSGN.

DATE 4-1-66
SCALE 1:40:0"

TENNESSEE VALLEY AUTHORITY
DIVISION OF POWER PLANNING AND ENGINEERING
HARRIMAN, TENN. SUBSTATION-161KV.
GENERAL ARRANGEMENT PLAN
ULTIMATE

SUBMITTED:
APPROVED
CLASS. CODE A502

SHEET 1 OF 1 SHEETS
LC-46253
R-1
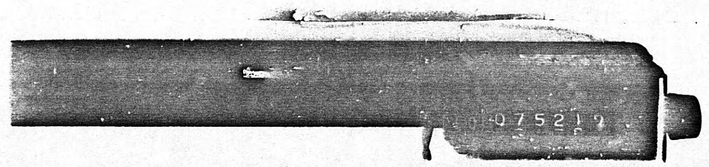
MICROFILMED