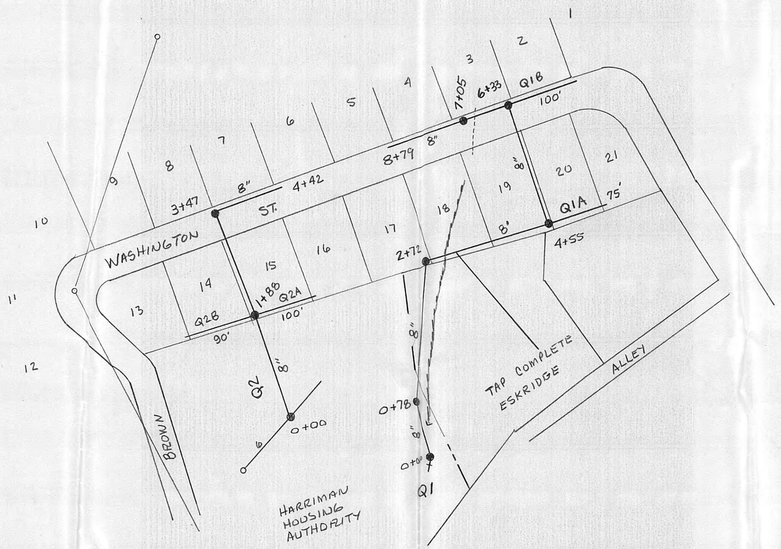

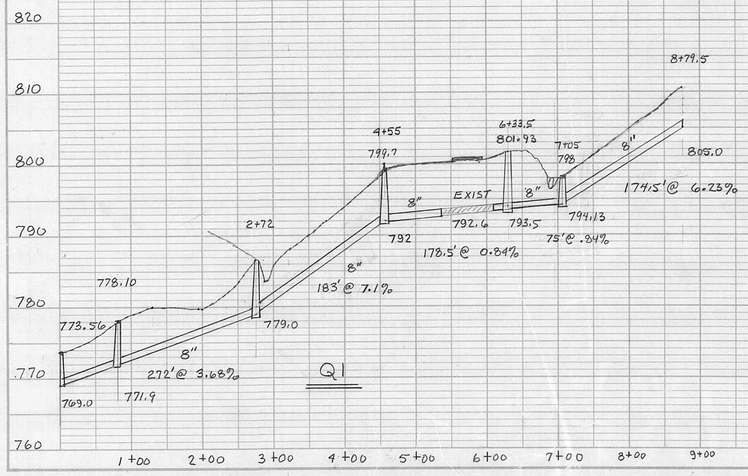

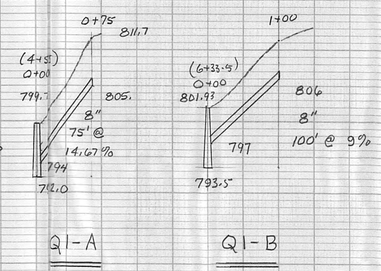

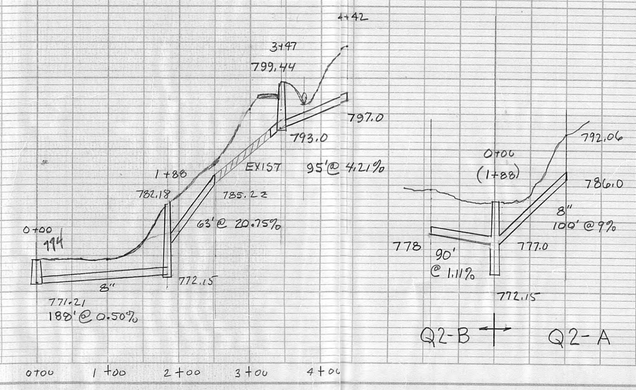

HARRIMAN UTILITY BOARD	
WASHINGTON ST. ADDITION SEWER EXTENSION	
9-20-77	SCALE : 1" = 100' HORIZ 1" = 10' VERT
RHALL	DWG. NO. 110 D

PLAN — SURVEYED, PLOTTED, NOTE BOOK, No., ALIGNMENT CHECKED, RT. OF WAY CHECKED, BY, DATE

PROFILE — SURVEYED, PLOTTED, NOTE BOOK, No., GRADES CHECKED, S. M.'s NOTED, STRUCTURE NOTATIONS CHECKED, BY, DATE

K&E PLATE PLAN-PROFILE
KEUFFEL & ESSER CO.
48 7008 MADE IN U.S.A.