KE Kentucky & Essex Company PLAT 1, PLAN-PROFILE 48100B Made in U.S.A.

PROFILE
DATE | BY | DESCRIPTION OF REVISIONS CHECKED
NOTE BOOK NO.
DRAWING NO. 1A
DESIGNED
DRAWN
TRACED
CHECKED
DESCRIPTION OF REVISIONS CHECKED
DATE | BY | DESCRIPTION OF REVISIONS CHECKED
PLAN
NOTE BOOK NO.

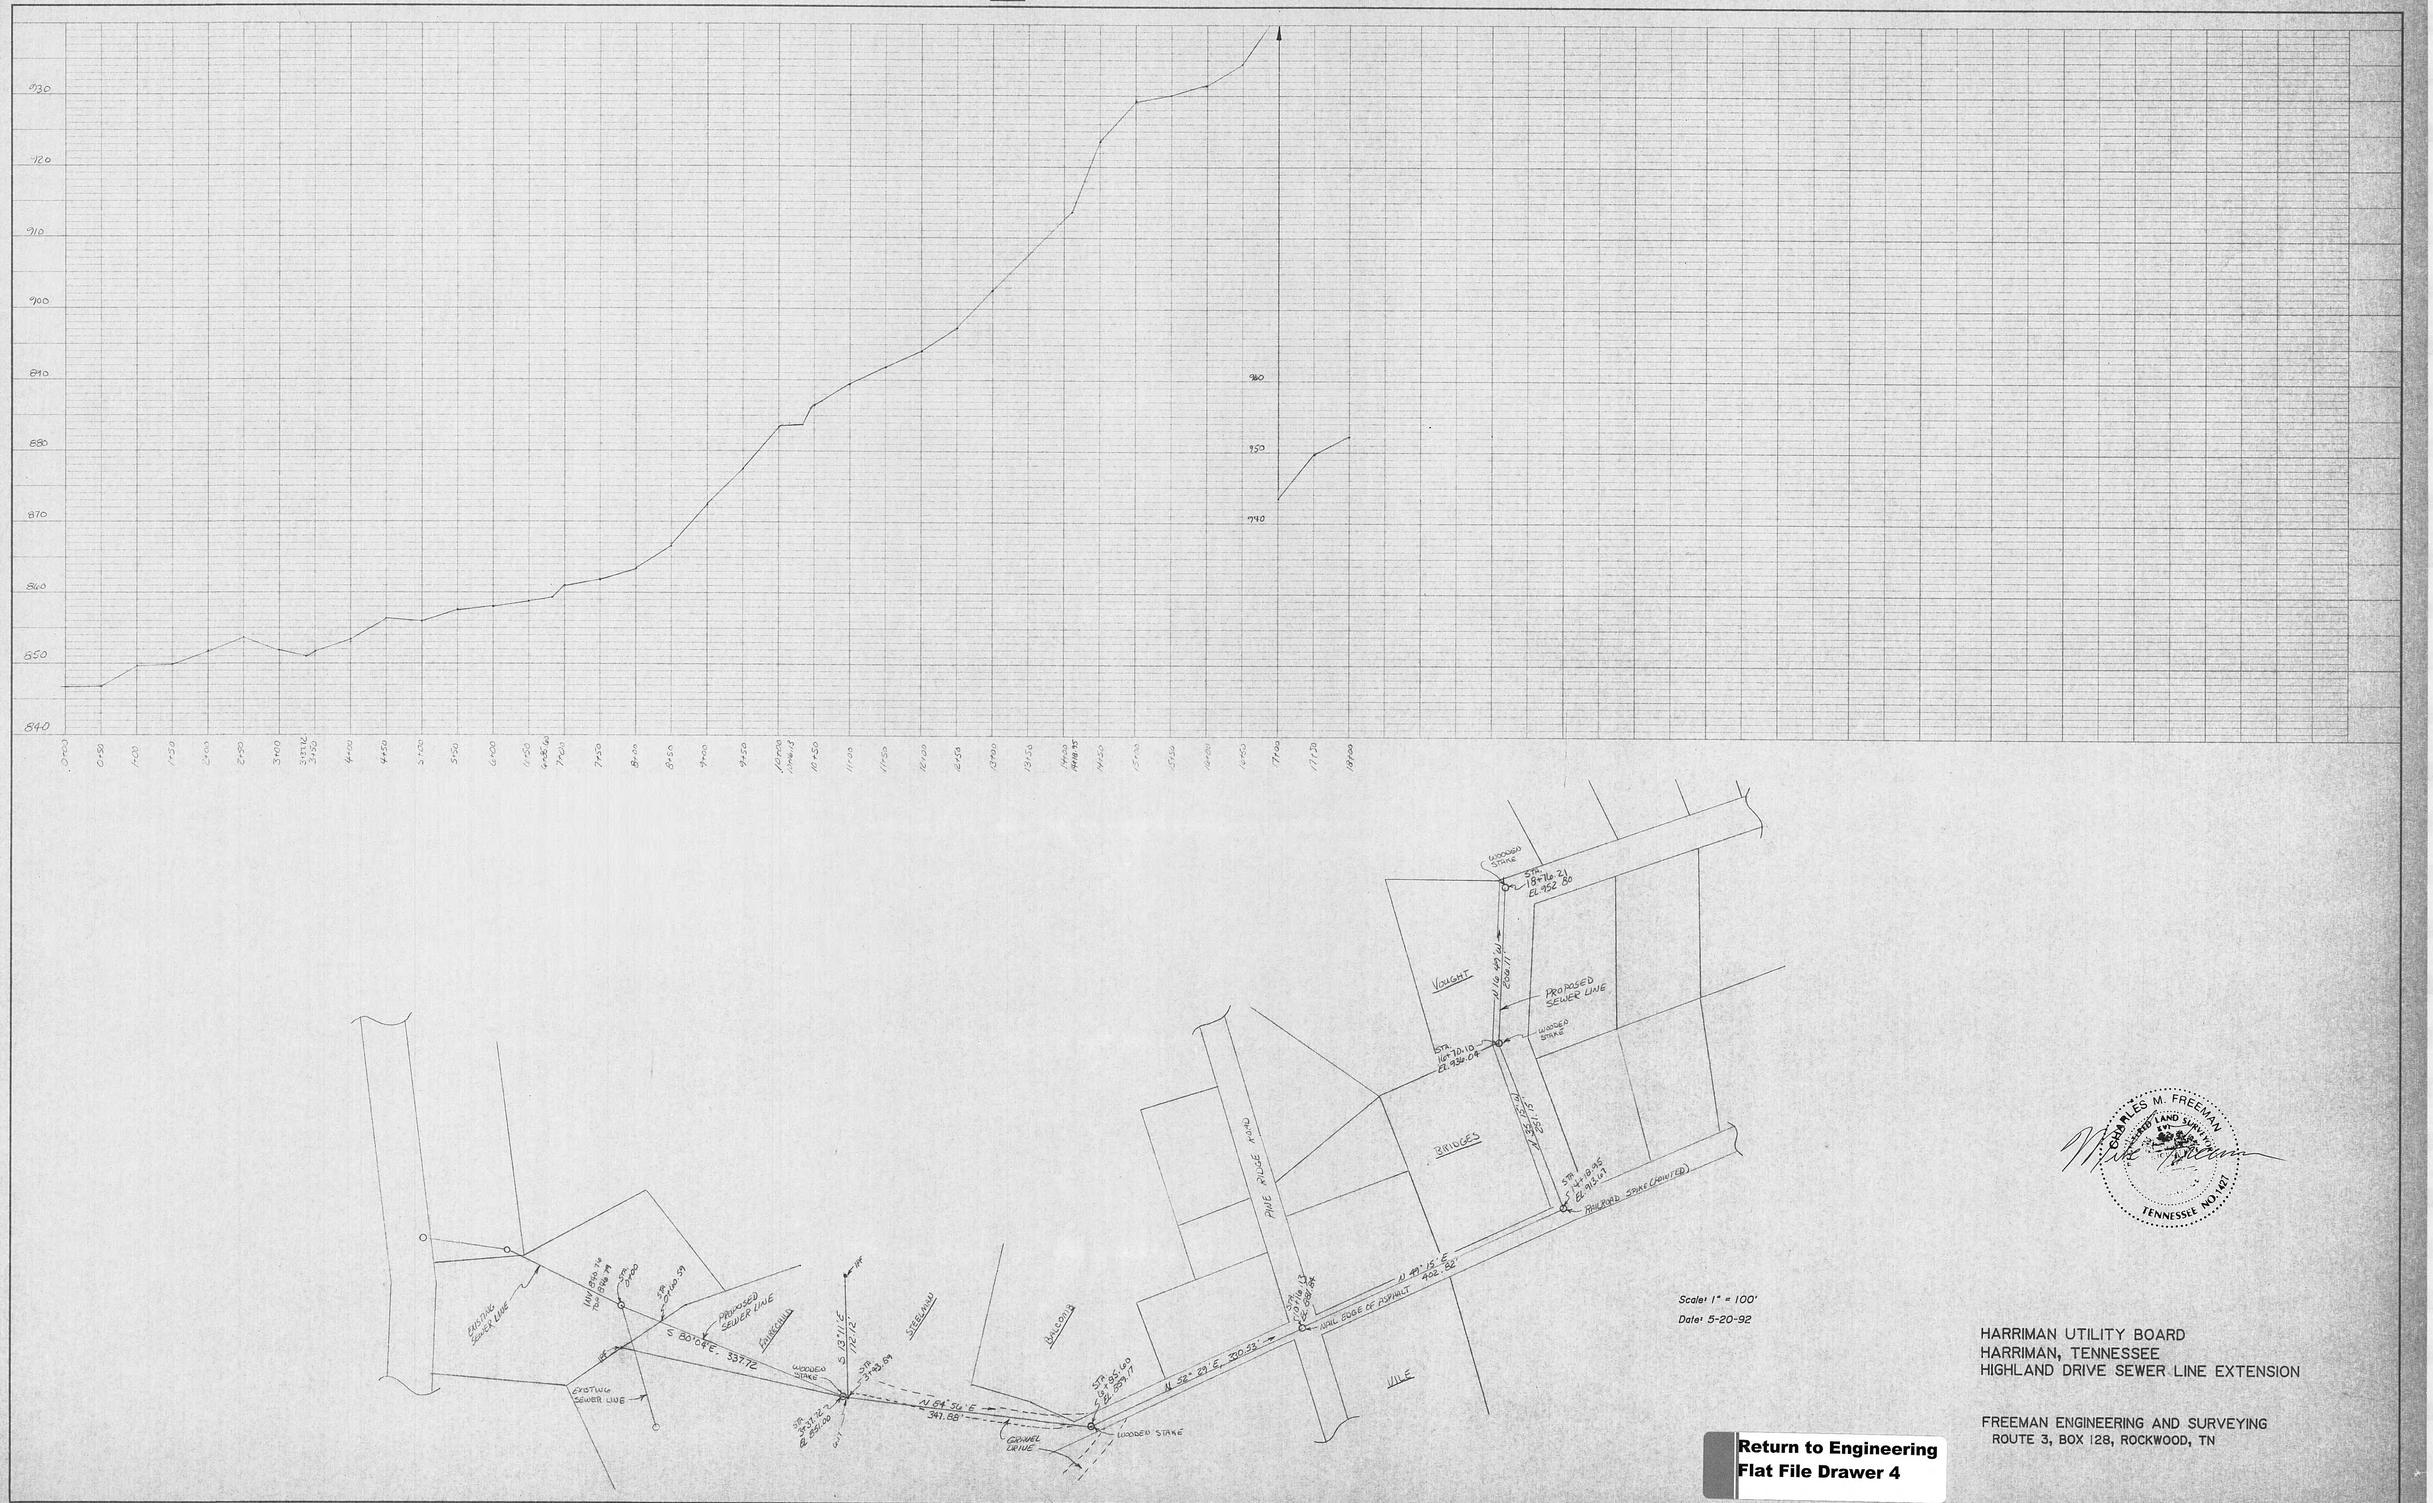
EXISTING SEWER LINE
PROPOSED SEWER LINE
FAIRCHILD
STEELMAN
LINCOLN
PINE RIDGE ROAD
VOUGHT
3 BRIDGES
WILE
CANNEL DRIVE
EXISTING SEWER LINE
PROPOSED SEWER LINE
WOODED STAKE
IRON PIN
RAILROAD SPIKE (DRIVEN)
NAIL EDGE OF ASPHALT
S 13°11'E 761.12'
N 64° 54' E 347.88'
N 58° 22' E 200.33'
N 49° 15' E 402.82'
N 16° 49' W 256.11'
N 73° 11' E 76.12'
STA 18+76.21 EL 952.80
STA 16+70.10 EL 938.08
STA 15+93.98 EL 941.67
STA 13+85.60 EL 939.11
STA 13+42.84
STA 12+92.84
STA 3+00
STA 2+00.59
N 80°04'E 337.72'
EL 880.74
EL 880.68
EL 880.59
EL 880.74
EL 880.68
EL 880.59
EL 880.74
EL 880.68
EL 880.59