

HARRIMAN

UTILITY BOARD

Roane County, Tennessee


6" Water Main Extension

Roane & Queen Streets

Harriman, TN

LOCATION MAP

SCALE: 1" = 2000'

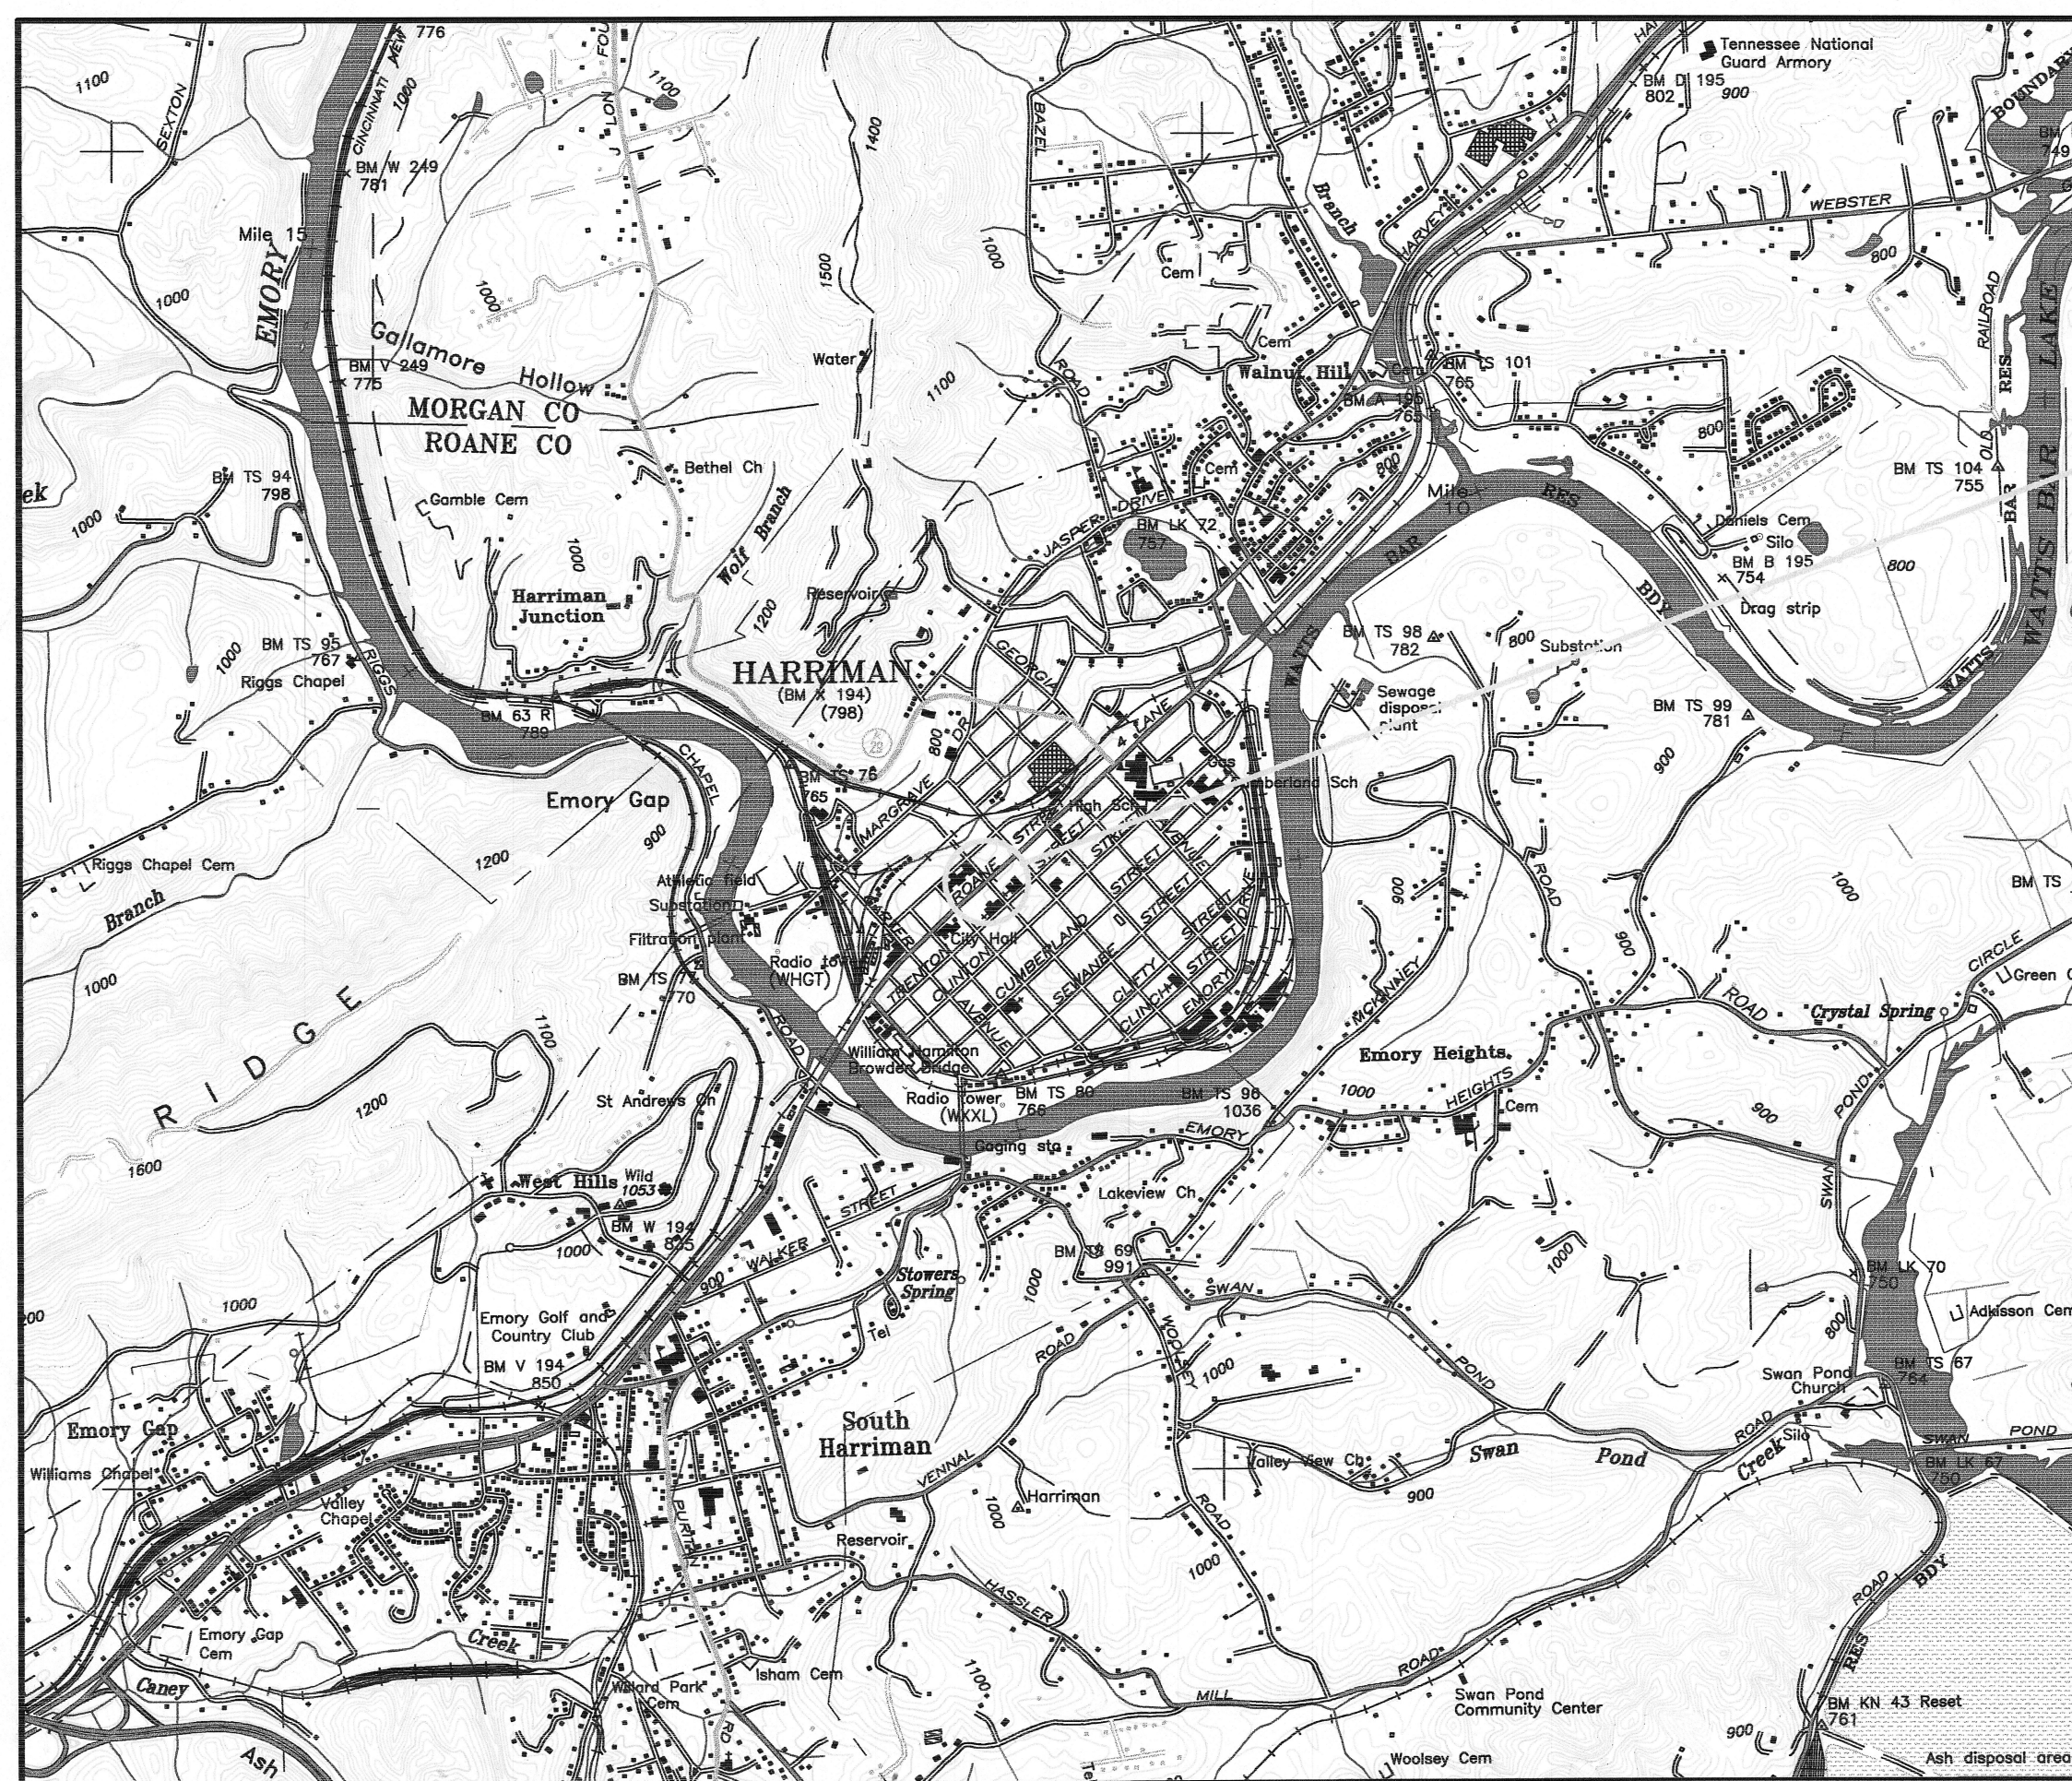


PROJECT LOCATION

General Notes

Project Engineer:
James Burnham, P.E.

Drawing By:
James Reed, Engr. Assistant

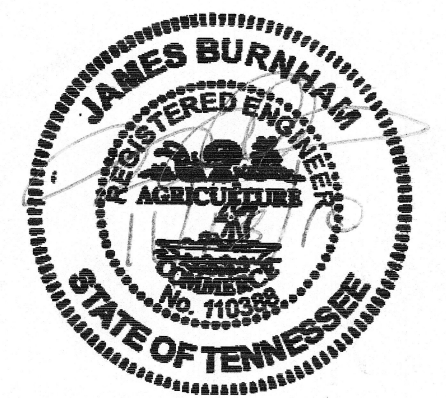


No.	Revision/Issue	Date

Firm Name and Address
Harriman Utility Board
300 N. Roane St.
Harriman, TN 37748

Project Name and Address
6" Water Main Extension
1705 S. Roane St.
HWY. 27 / SR 61
Harriman, TN 37748


Project	Sheet
6" Water Main	1 of 3
Date	11/18/10
Scale	AS NOTED

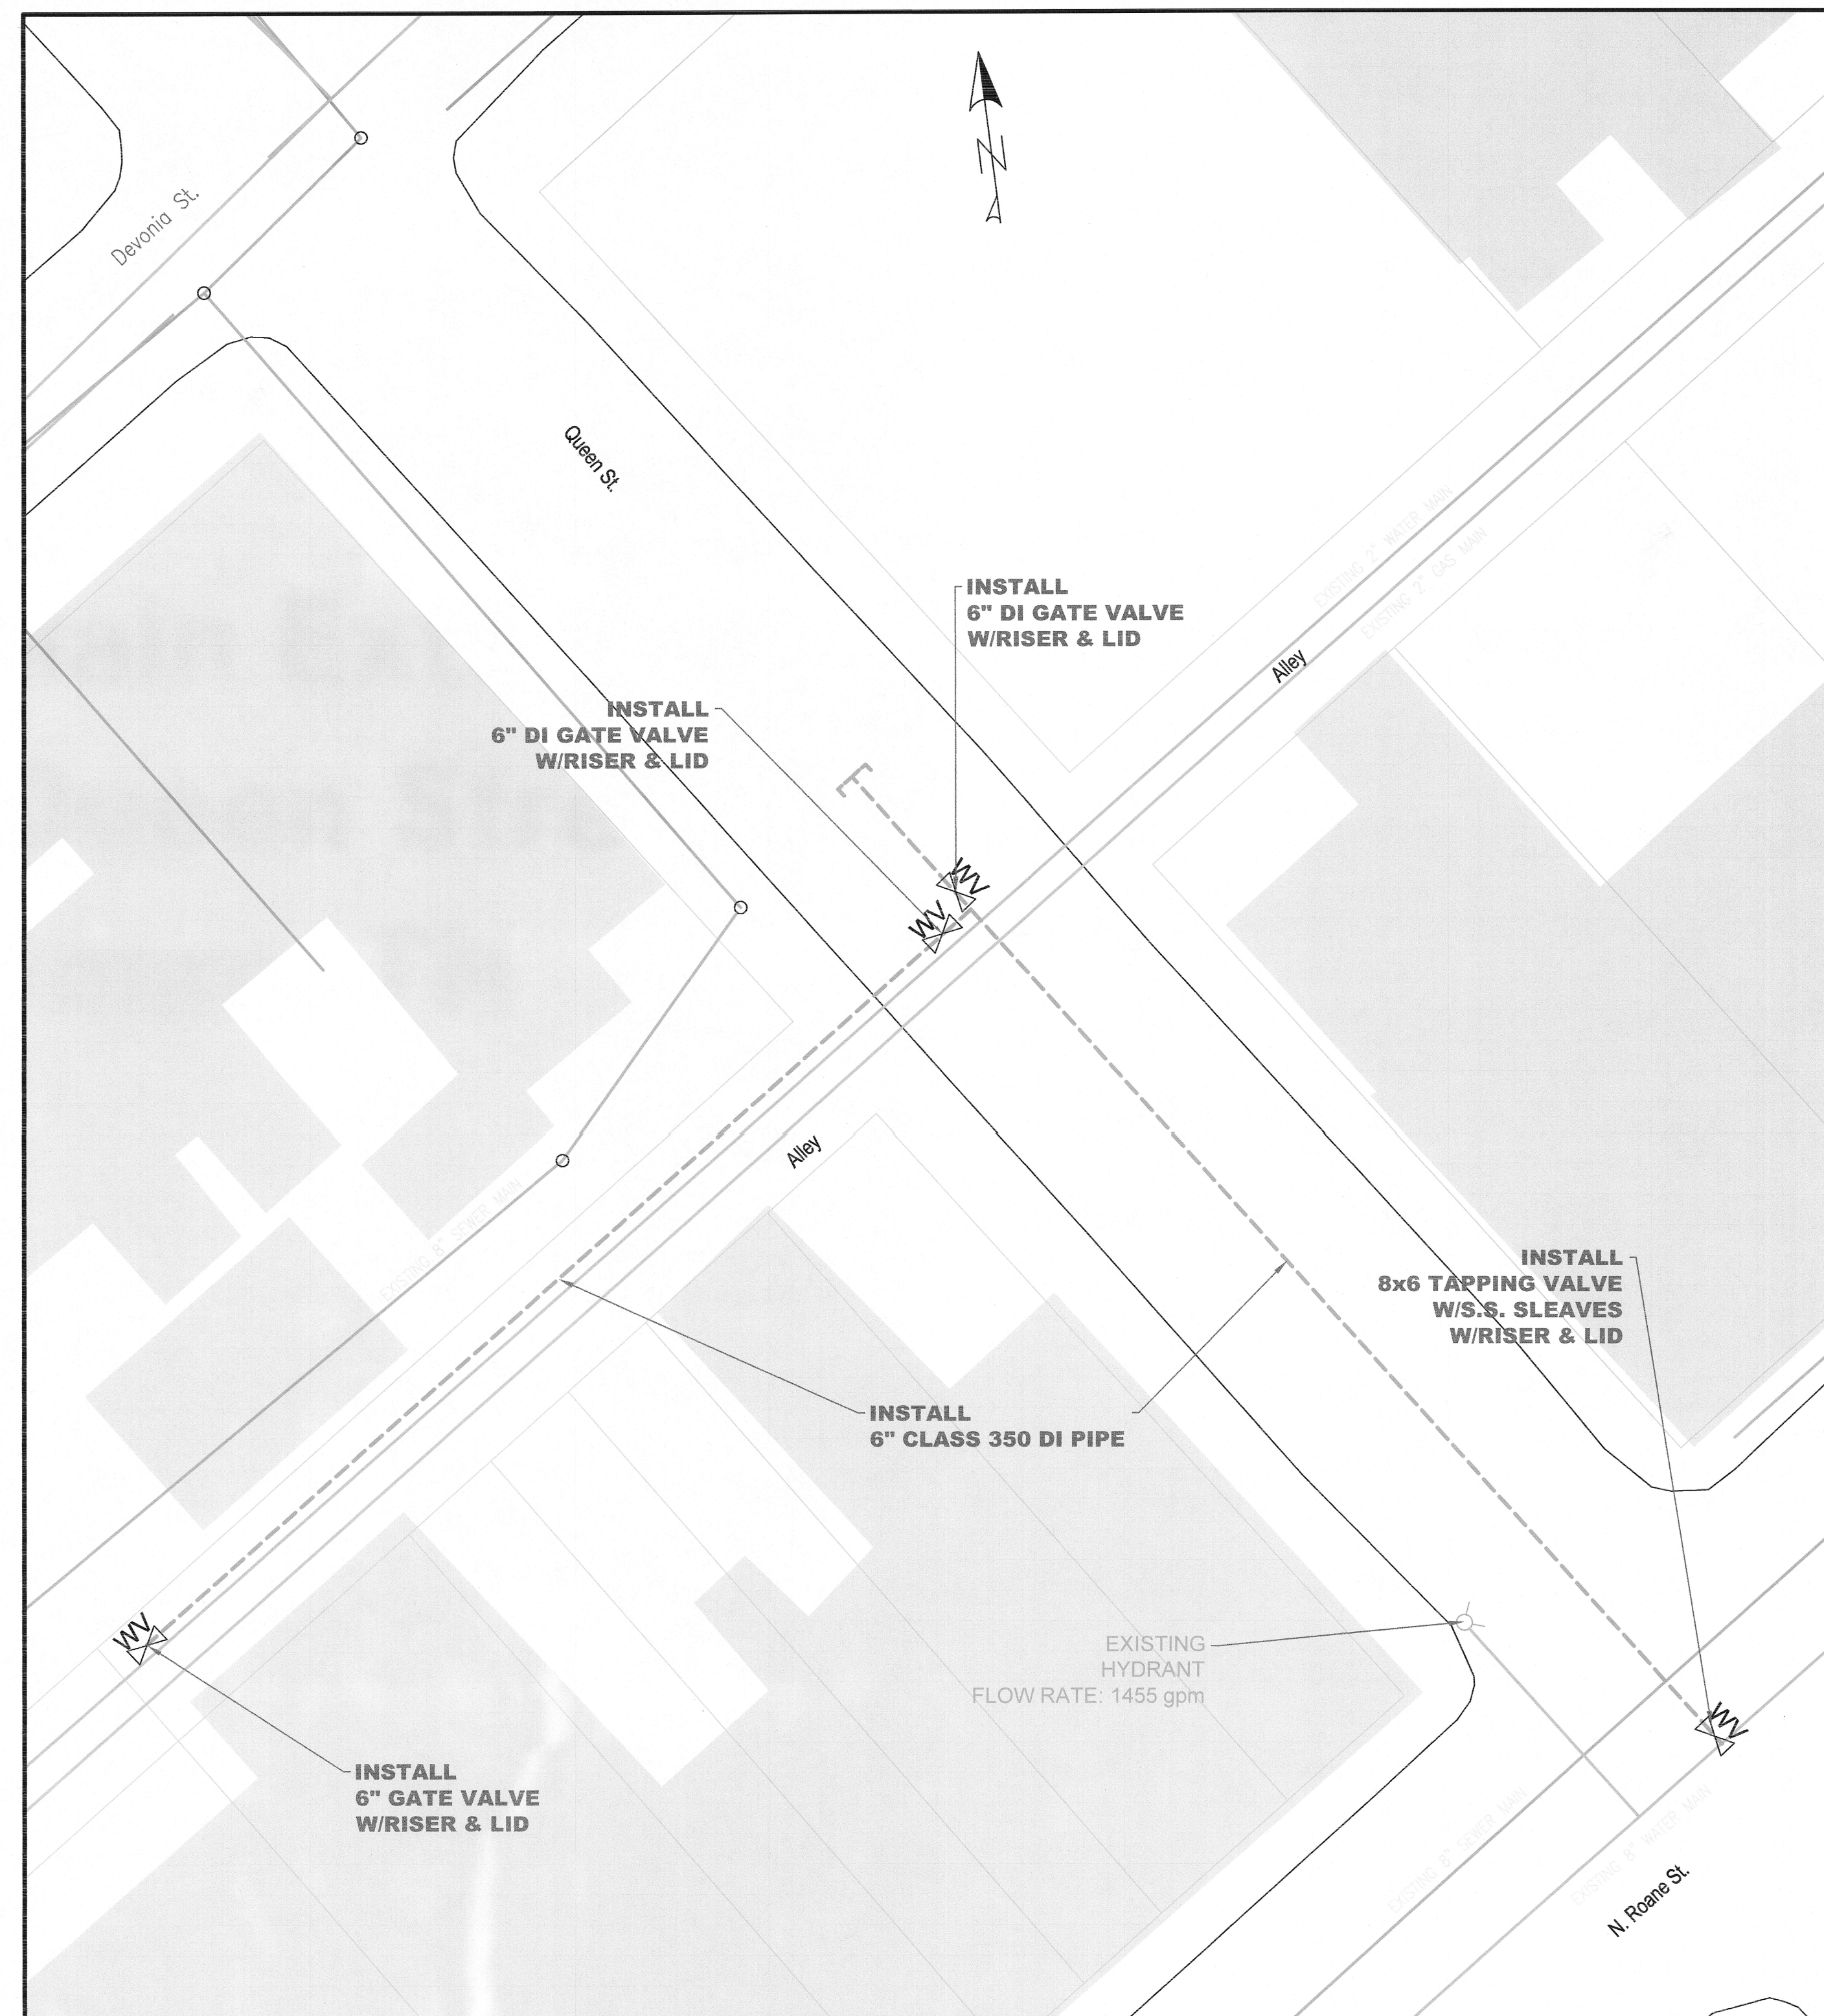

PLAN VIEW
SCALE: 1" = 20'


General Notes

SYMBOL KEY

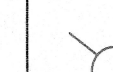-  Fire Hydrant
-  Proposed Water Valve
-  Existing Manhole
-  Proposed Water Line

Project Engineer:
James Burnham, P.E.

Drawing By:
James Reed, Engr. Assistant

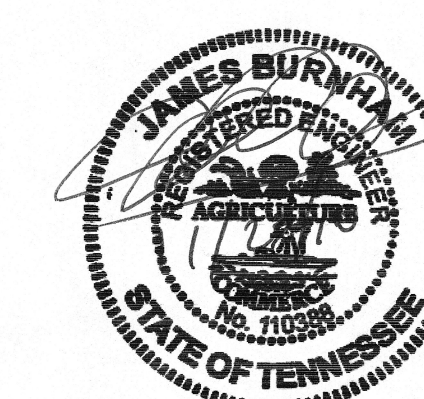

No.	Revision/Issue	Date


Firm Name and Address

Harriman Utility Board
300 N. Roane St.
Harriman, TN 37748


Project Name and Address

6" Water Main Extension
N. Roane St. & Queen St.
Harriman, TN 37748


Project 6" Water Main	Sheet
Date 11/18/10	2 of 3
Scale AS NOTED	

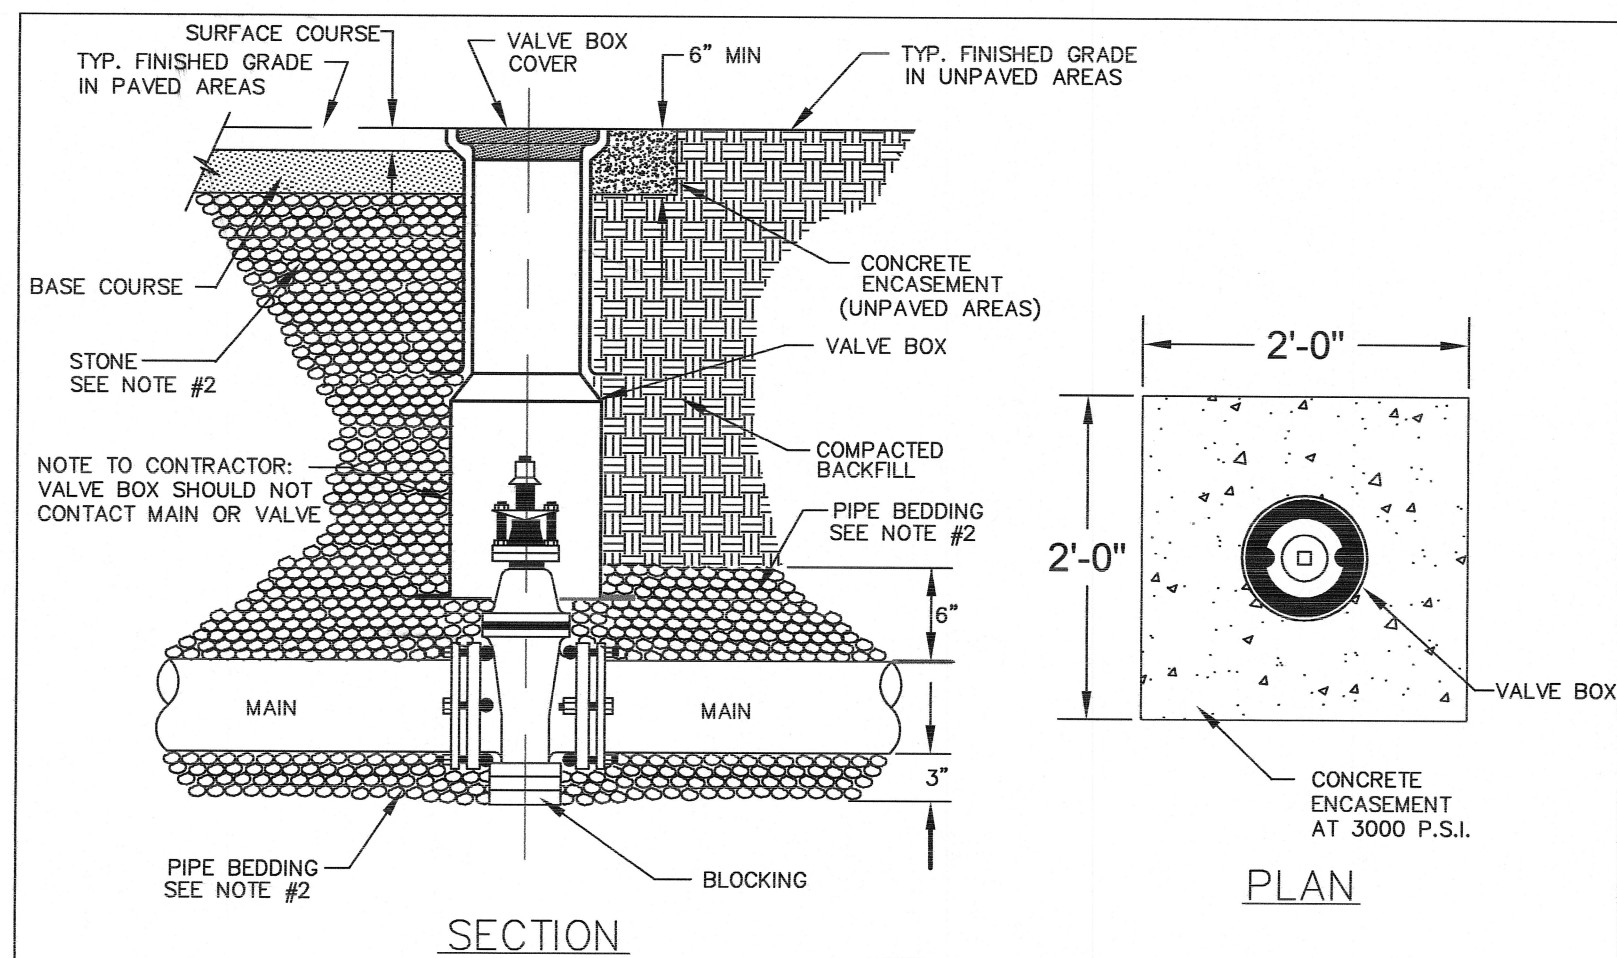


STANDARD VALVE BOX INSTALLATION

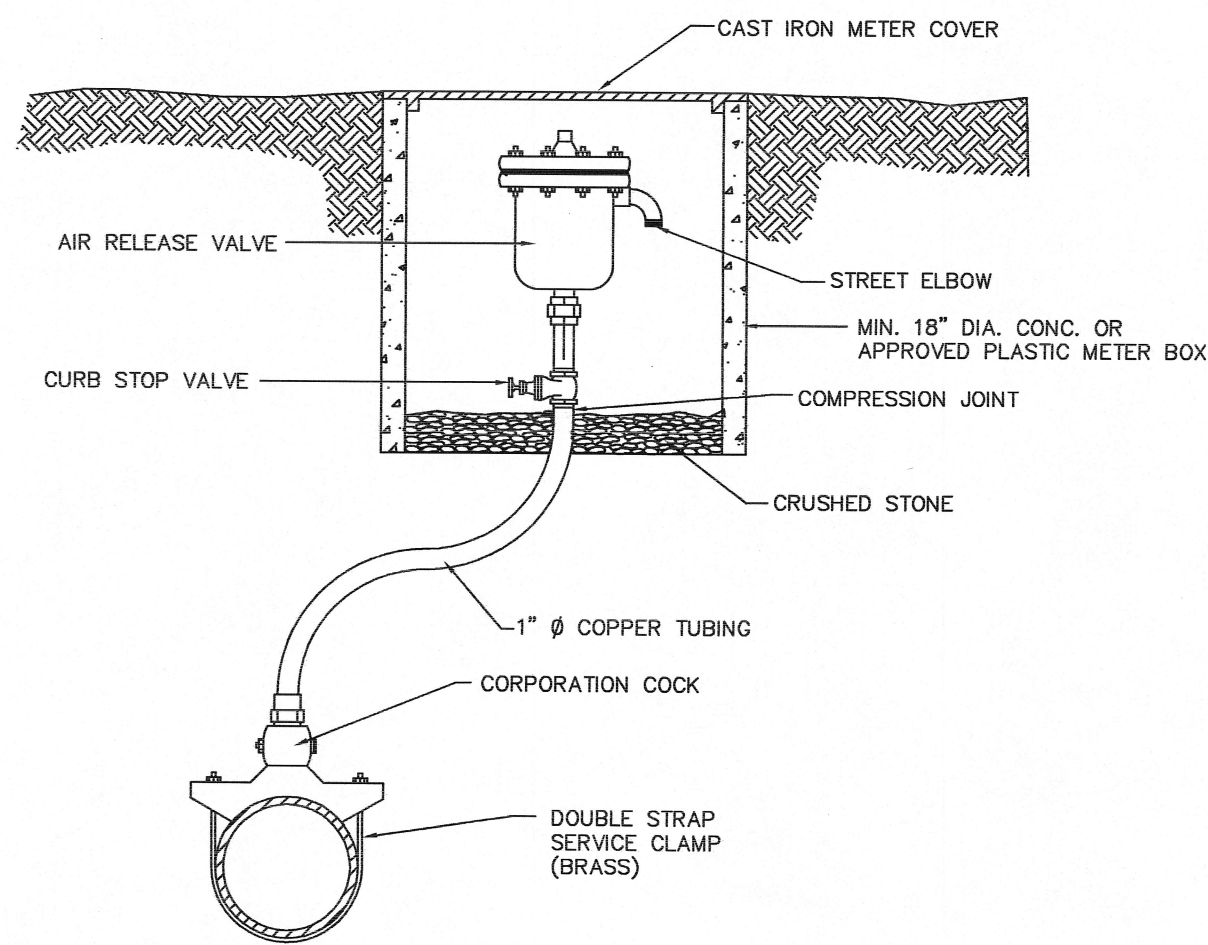


AIR RELEASE VALVE

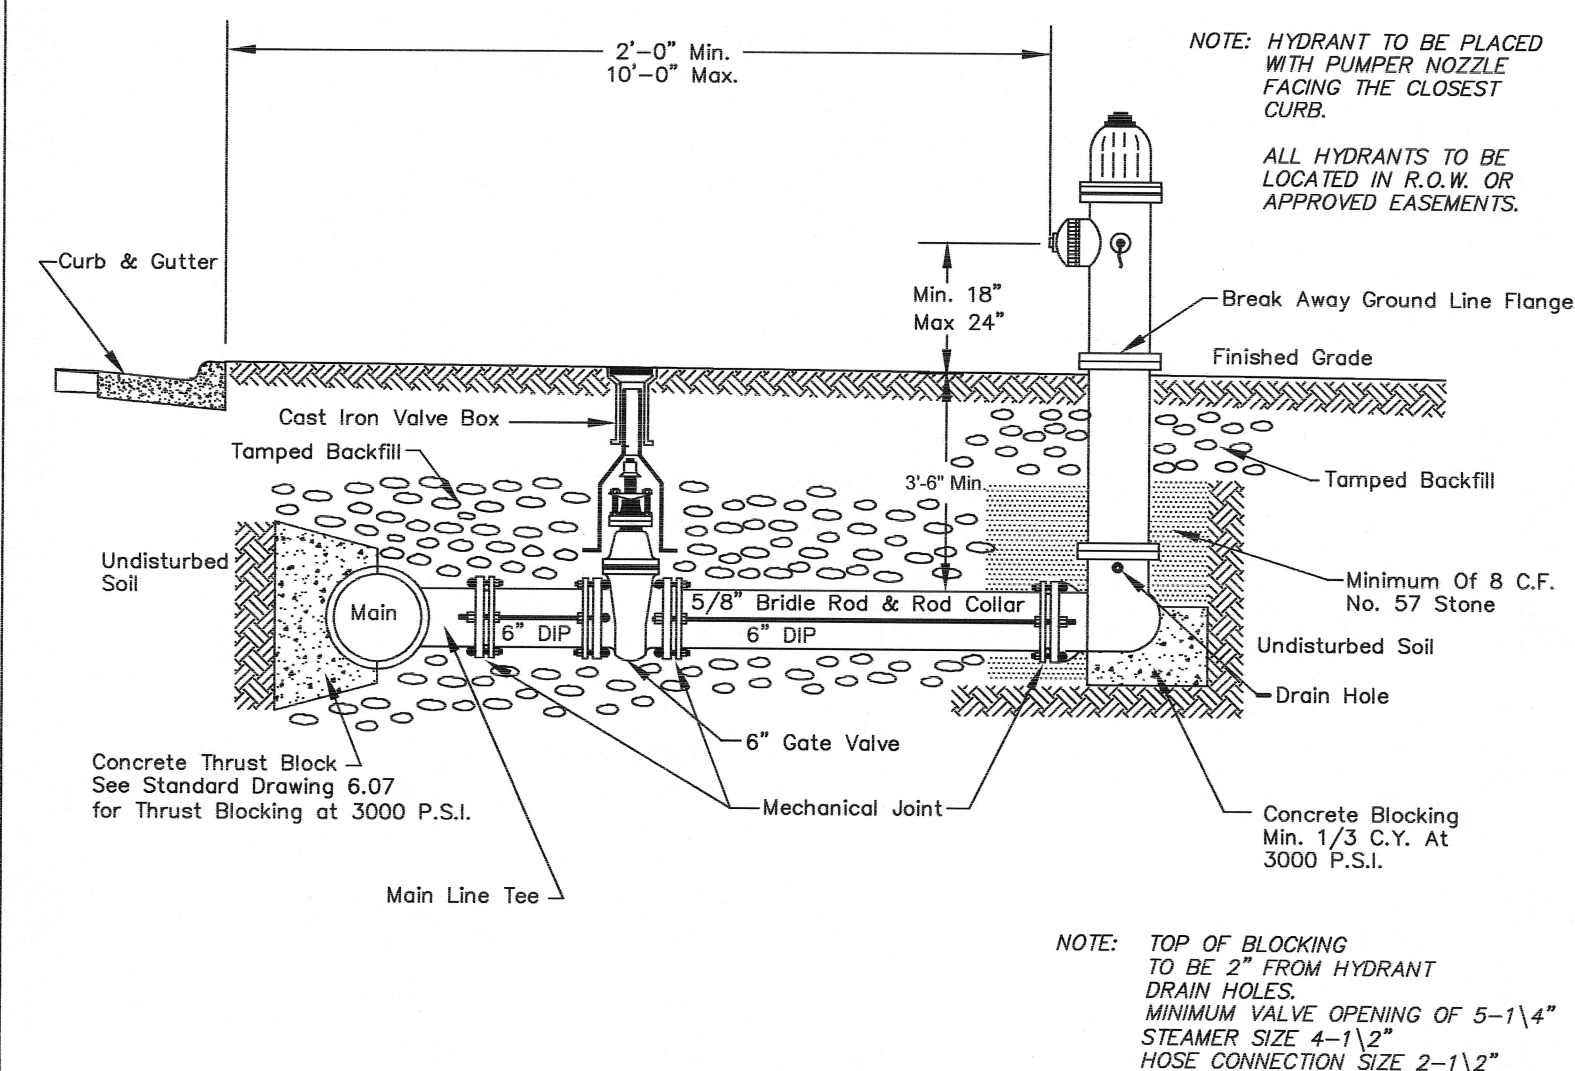

STANDARD FIRE HYDRANT INSTALLATION

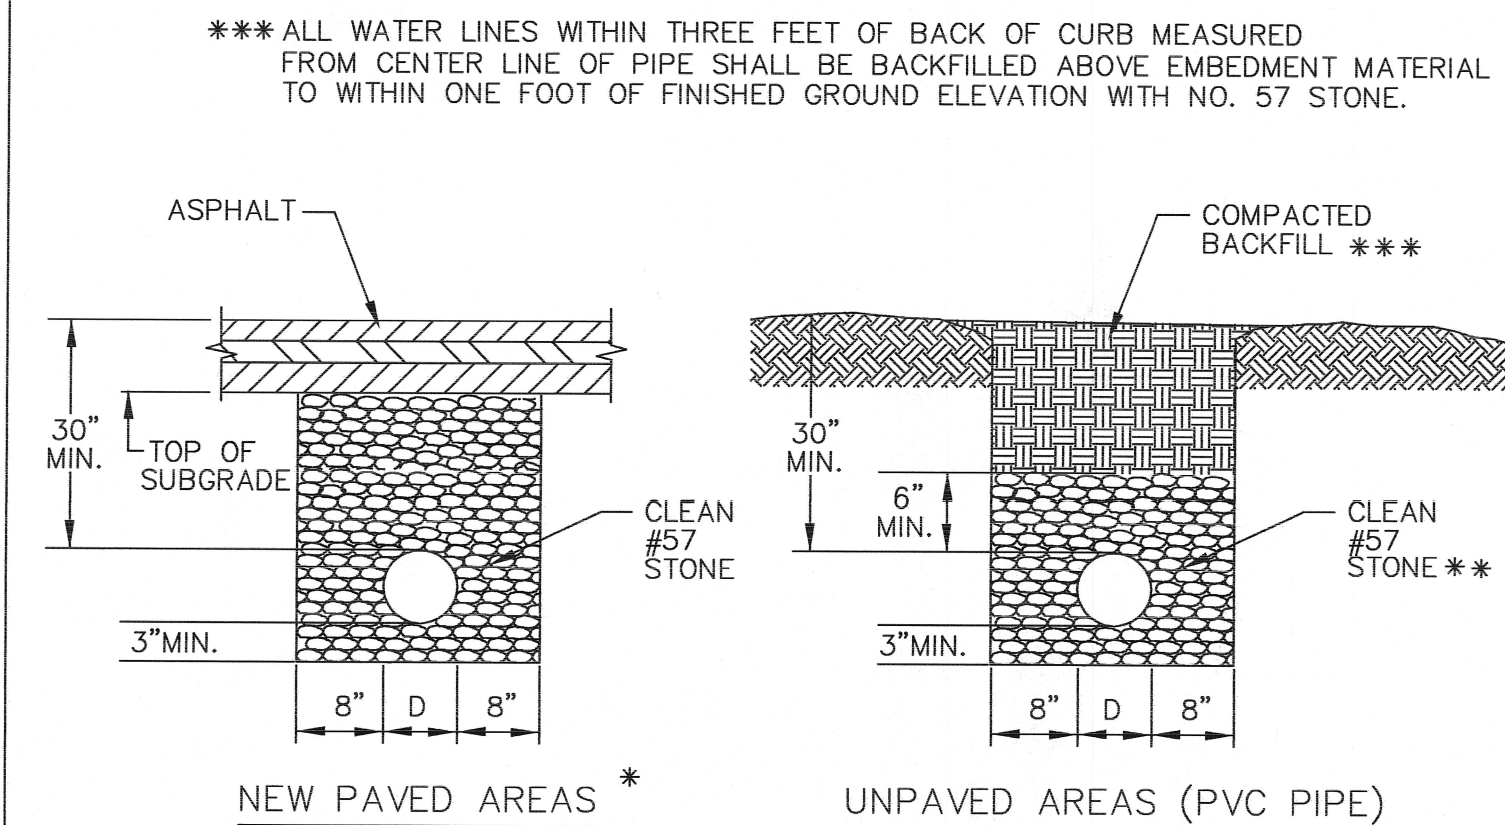

BACKFILLING & COMPACTION OF WATER LINES

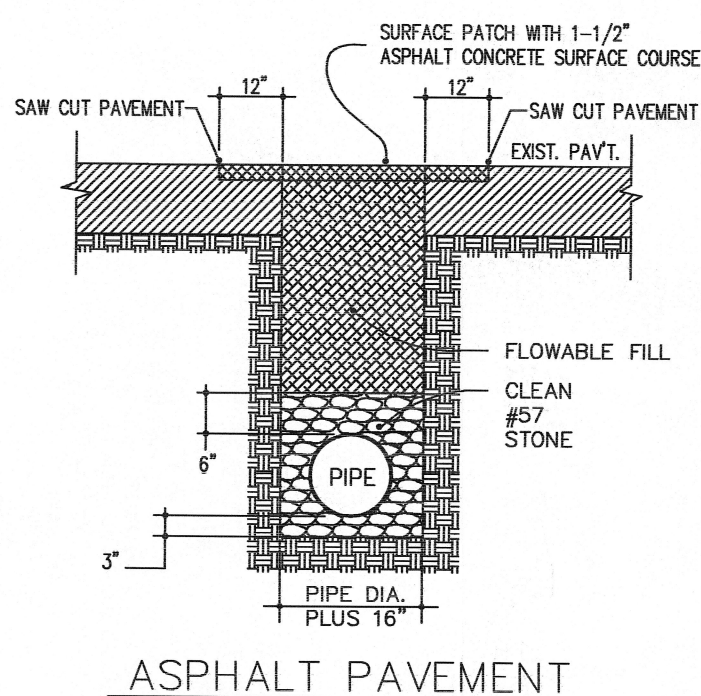

STANDARD TRENCH AND PAVEMENT REPAIR SECTION

TABLE OF DIMENSIONS FOR CONCRETE BLOCKING--HORIZONTAL BENDS																												
90 DEGREE						45 DEGREE						22 1/2 DEGREE						11 1/4 DEGREE						TEES AND PLUGS				
PIPE SIZE	H1	H2*	V	D	CU.FT.	H1	H2*	V	D	CU.FT.	H1	H2*	V	D	CU.FT.	H1	H2*	V	D	CU.FT.	H1	H2*	V	D	CU.FT.			
3"	18"	10"	12"	8"	0.71	14"	5.5"	9"	8"	0.40	10"	5.5"	7"	8"	0.27	7"	5.5"	5"	8"	0.19	16"	10"	10"	8"	0.58			
4"	24"	12"	16"	8"	1.16	18"	7"	12"	8"	0.66	13"	7"	9"	8"	0.43	9"	7"	8"	0.28	21"	12"	14"	8"	0.95				
6"	36"	15"	24"	11"	3.31	27"	9"	18"	9"	1.54	19"	9"	13"	8"	0.81	14"	9"	8"	0.53	31"	15"	21"	8"	1.92				
8"	48"	18"	32"	16"	8.13	36"	10"	24"	13"	3.76	26"	10"	17"	8"	1.33	18"	10"	12"	8"	0.81	41"	17"	27"	12"	4.66			
10"	60"	20"	40"	20"	15.72	45"	12"	30"	16"	7.12	32"	12"	21"	10"	2.48	23"	12"	15"	8"	1.22	51"	20"	41"	16"	11.14			
12"	72"	22"	48"	25"	27.83	53"	13"	36"	20"	12.36	38"	13"	26"	13"	4.56	27"	13"	18"	8"	1.63	61"	22"	41"	20"	16.73			

BASED ON 1000 PSF SOIL BEARING VALUE AND 150 PSI WATER PRESSURE IN PIPE W/NO SF
 * DIMENSIONS FOR STANDARD FITTINGS SHOWN. MODIFY COMPACT FITTINGS
 ALL CONCRETE TO BE 3000# (28 DAY STRENGTH). NO CONCRETE SHALL COVER BOLTS OR GLANDS.

STANDARD REACTION BLOCKING--HORIZONTAL BEND

GRAVITY BLOCKING VOLUMES FOR VERTICAL BENDS (CU. FT.)
Based on 150 psi pressure and 140 pcf concrete


Pipe Size	45 Deg Bends	22 1/2 Deg Bends	11 1/4 Deg Bends	Area Pipe (Sq. In.)
3"	5.36	2.90	1.48	7.0686
4"	8.92	5.15	2.63	12.5664
6"	21.42	11.59	5.91	28.2743
8"	38.08	20.61	10.51	50.2655
10"	59.50	32.20	16.42	78.5398
12"	85.68	46.37	23.64	113.0973

HORIZONTAL THRUST IN POUNDS FOR 150 PSI WATER PRESSURE @ VERTICAL BENDS
Provide adequate bearing area to resist horizontal thrust

Pipe Size	45 Deg Bends	22 1/2 Deg Bends	11 1/4 Deg Bends	Area Pipe (Sq. In.)
3"	311	81	20	7.0686
4"	552	143	36	12.5664
6"	1242	323	81	28.2743
8"	2208	574	145	50.2655
10"	3451	897	226	78.5398
12"	4969	1291	326	113.0973


MINIMUM AREA (Sq. Ft.) REQ'D. TO RESIST HORIZONTAL THRUST @ VERTICAL BENDS
Based on 1000 pcf Soil Bearing Value & 150 psi Water Pressure

Pipe Size	45 Deg Bends	22 1/2 Deg Bends	11 1/4 Deg Bends
3"	0.31	0.08	0.02
4"	0.55	0.14	0.04
6"	1.24	0.32	0.08
8"	2.21	0.57	0.14
10"	3.45	0.90	0.23
12"	4.97	1.29	0.33

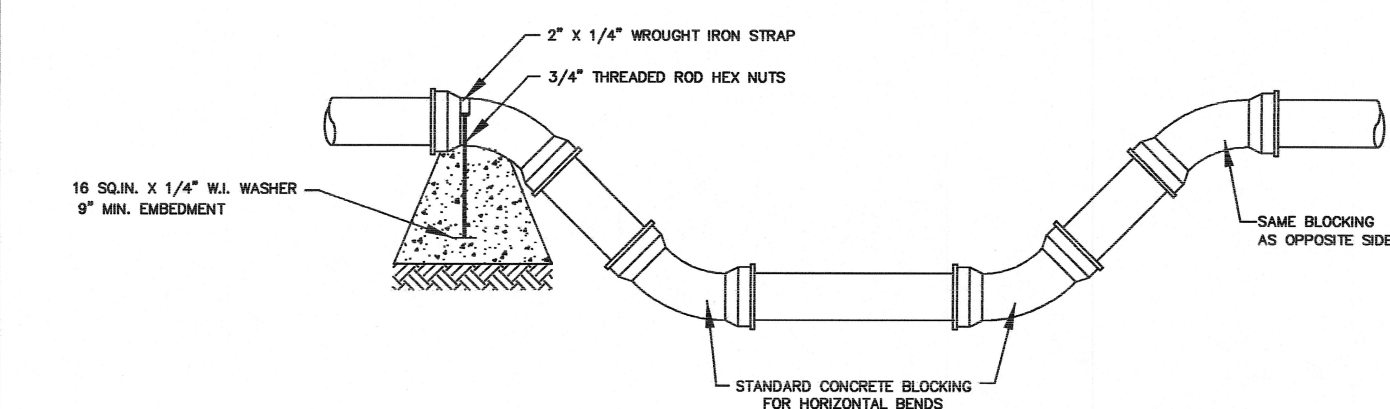


STANDARD REACTION BLOCKING--VERTICAL BEND

For providing valves and connections for both fire line and domestic meter

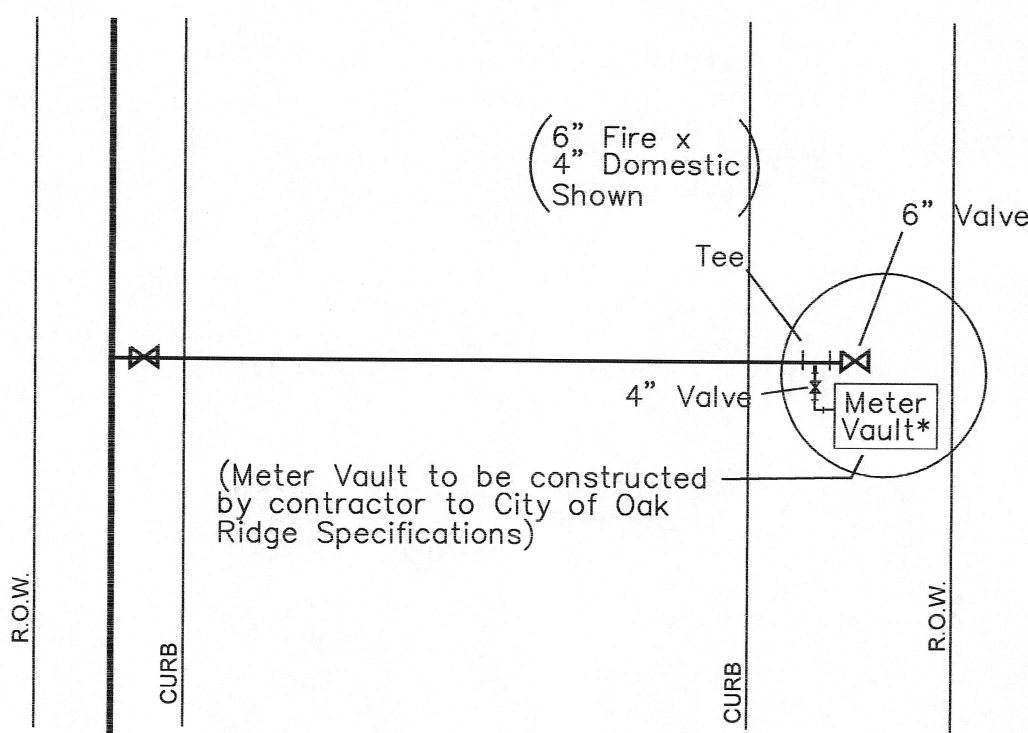

COMMERCIAL WATER LATERAL LAYOUT/METER VAULT

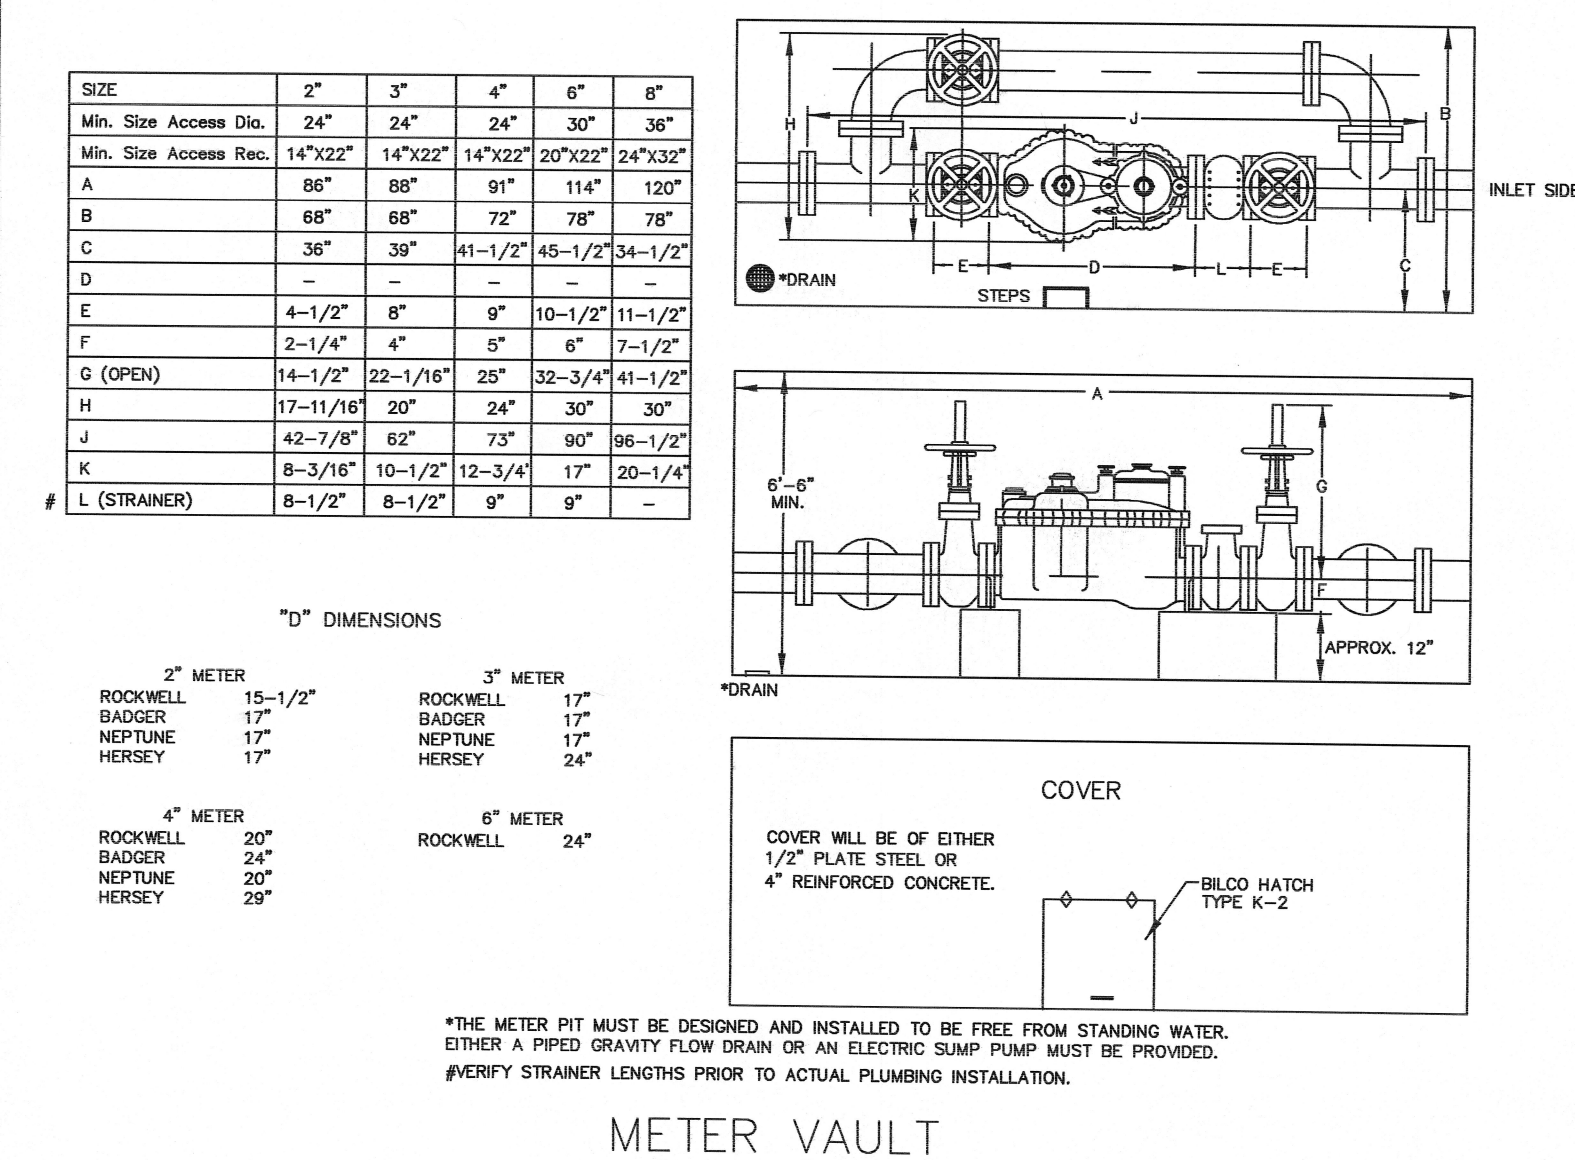


*THE METER PIT MUST BE DESIGNED AND INSTALLED TO BE FREE FROM STANDING WATER. EITHER A PIPED GRAVITY FLOW DRAIN OR AN ELECTRIC SUMP PUMP MUST BE PROVIDED. #VERIFY STRAINER LENGTHS PRIOR TO ACTUAL PLUMBING INSTALLATION.

General Notes

Project Engineer:
James Burnham, P.E.

Drawing By:
James Reed, Engr. Assistant

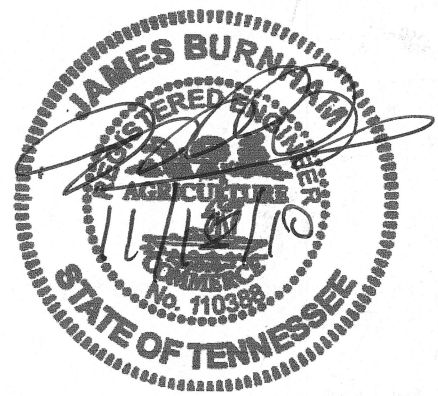

No. Revision/Issue Date

Firm Name and Address
Harriman Utility Board
300 N. Roane St.
Harriman, TN 37748

Project Name and Address
6" Water Main Extension
N. Roane St. & Queen St.
Harriman, TN 37748

Project 6" Water Main Sheet
Date 11/18/10 3 of 3
Scale NOT TO SCALE