TRASCO 100 12-78 MC 8878#

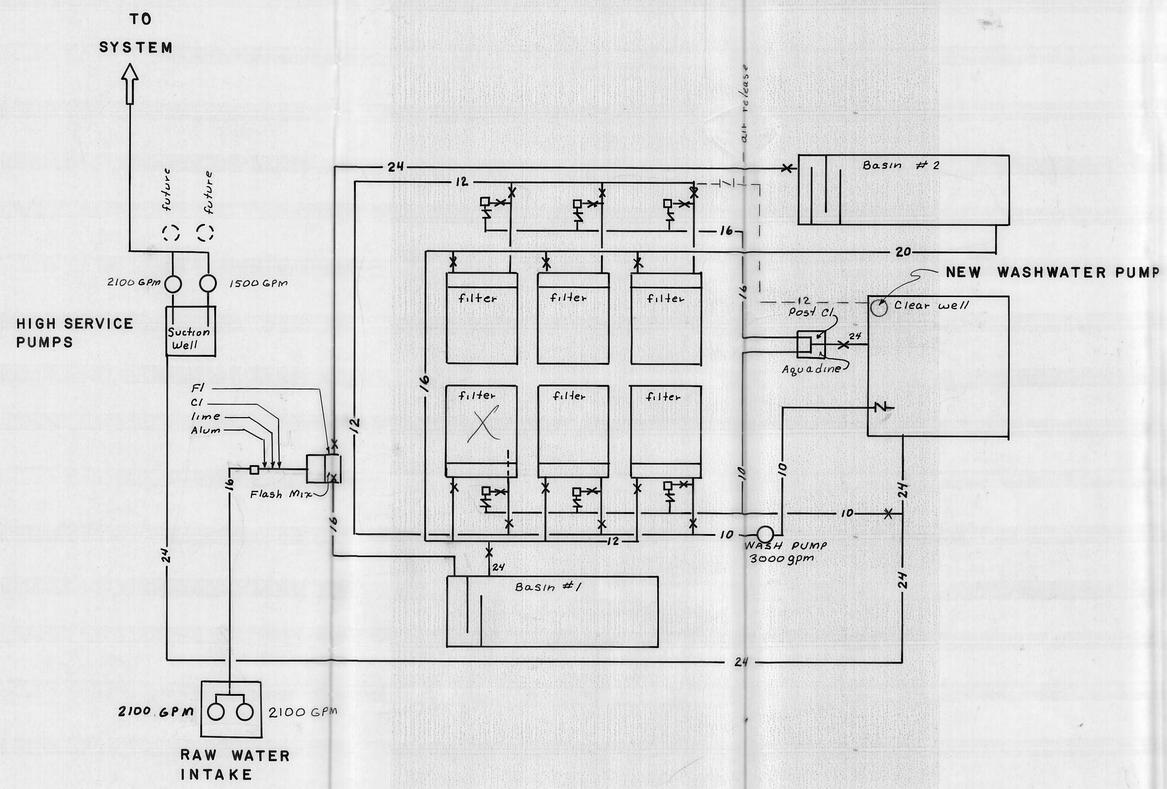

HARRIMAN UTILITY BOARD
HARRIMAN, TENNESSEE

SCALE: NTS	APPROVED BY	DRAWN BY RHMALL
DATE: 11-14-80		

WATER PLANT FLOW DIAGRAM

DRAWING NUMBER
145-D