K+E PLATE 1, PLAN-PROFILE
KEUFFEL & ESSER CO.
46 7008 MADE IN U.S.A.

PROFILE
NOTE BOOK
No.
SURVEYED
PLOTTED
ALIGNMENT CHECKED
R.C.P.'s NOTED
STRUCTURE NOTATIONS CHECKED
BY
DATE

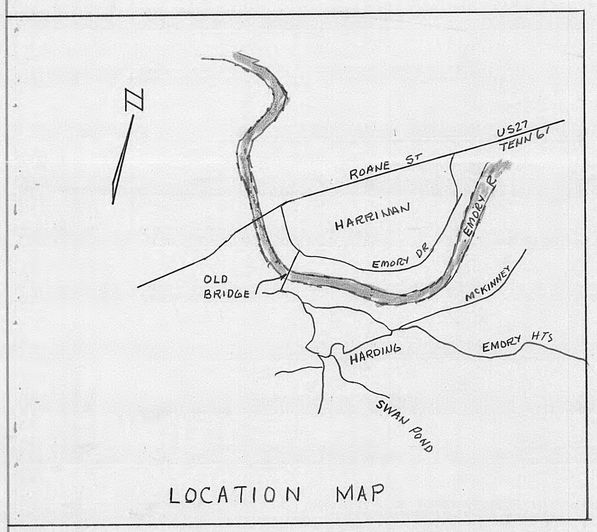

LOCATION MAP

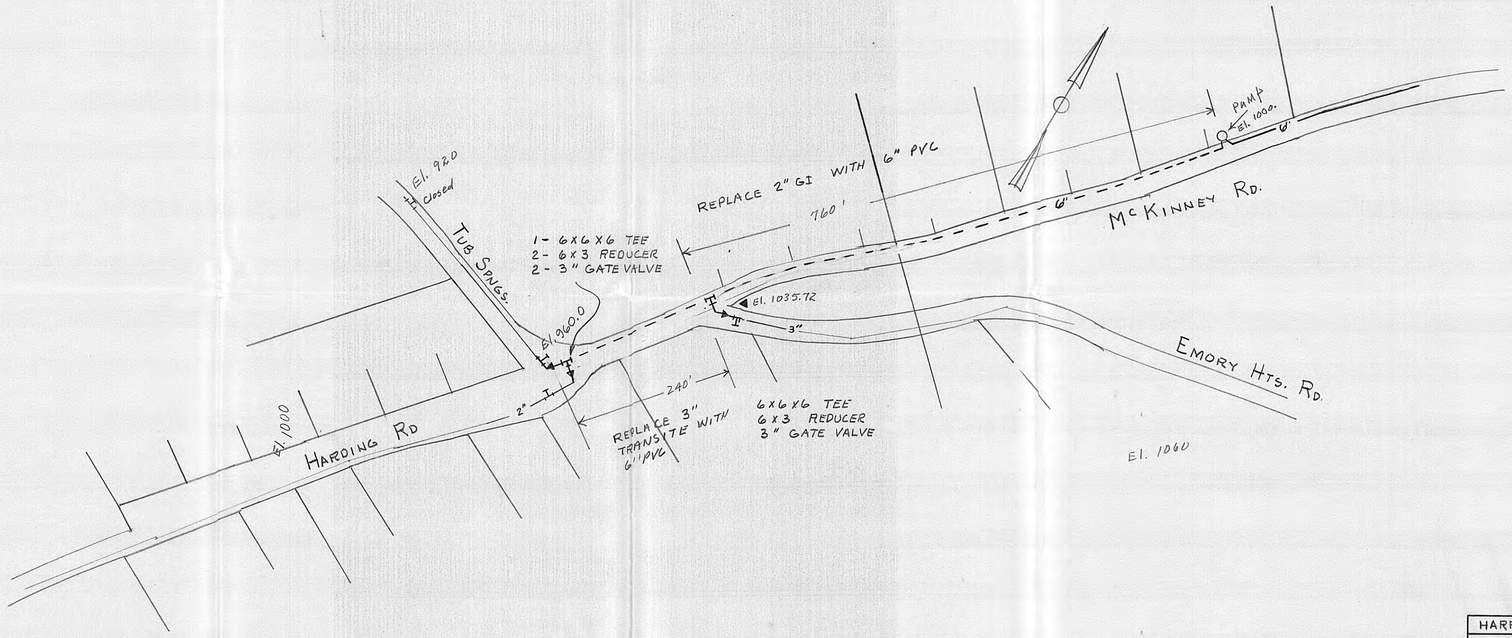

PLAN
NOTE BOOK
No.
SURVEYED
PLOTTED
ALIGNMENT CHECKED
R.C.P.'s NOTED
STRUCTURE NOTATIONS CHECKED
BY
DATE

HARRIMAN UTILITY BOARD

McKINNEY RD. WATER LINE REPLACEMENT 1000'-6"

DATE 10-6-77 RHALL

SCALE 1"=100' DWG. NO. 93-D