
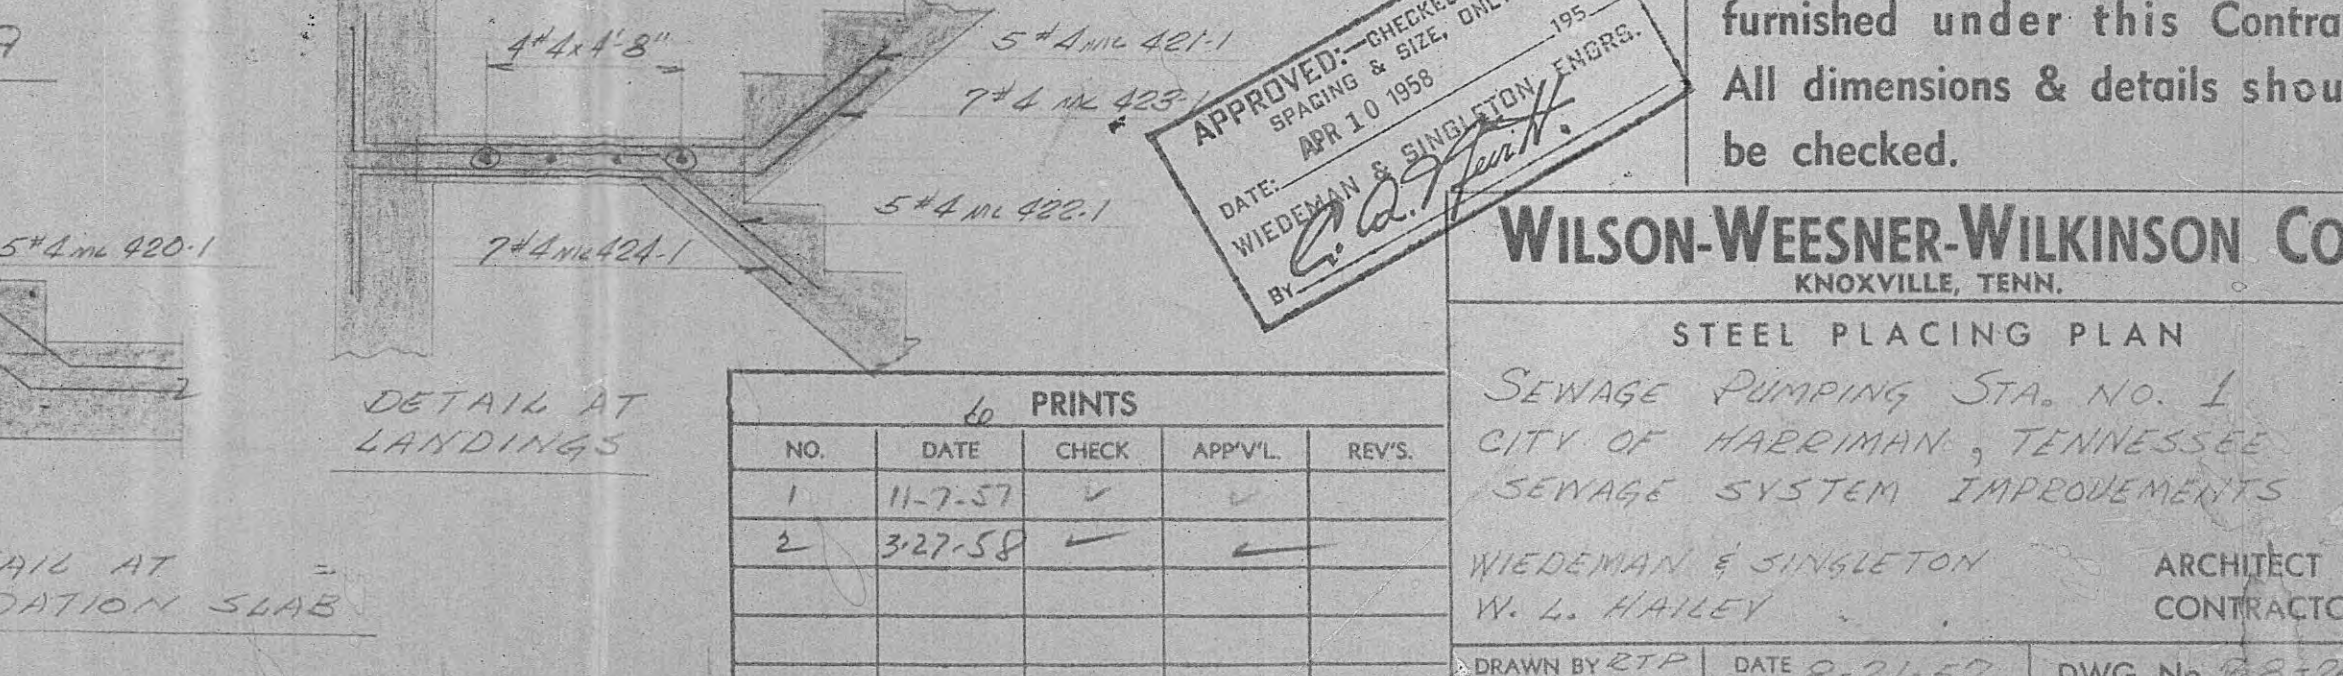
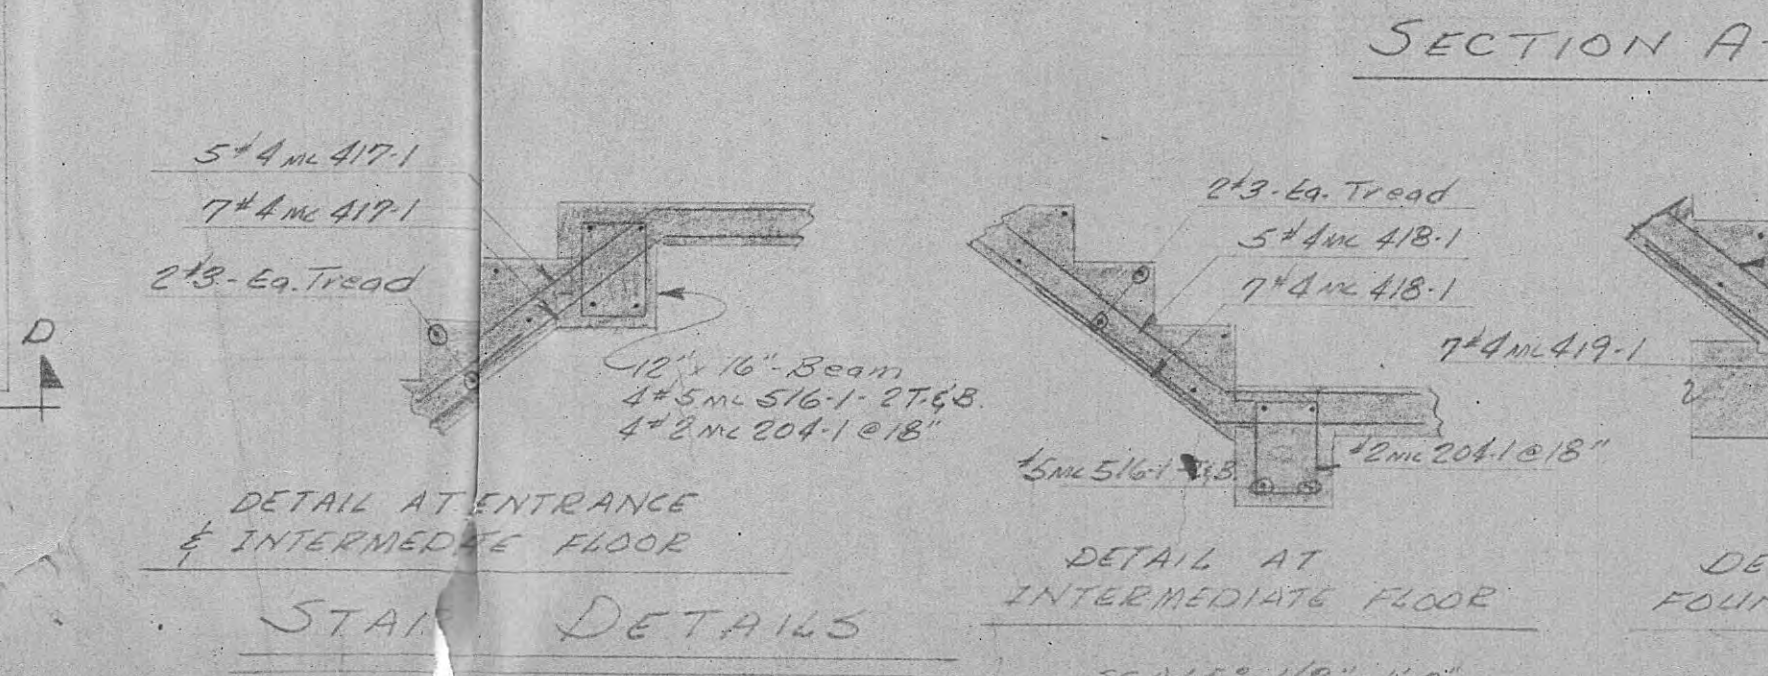
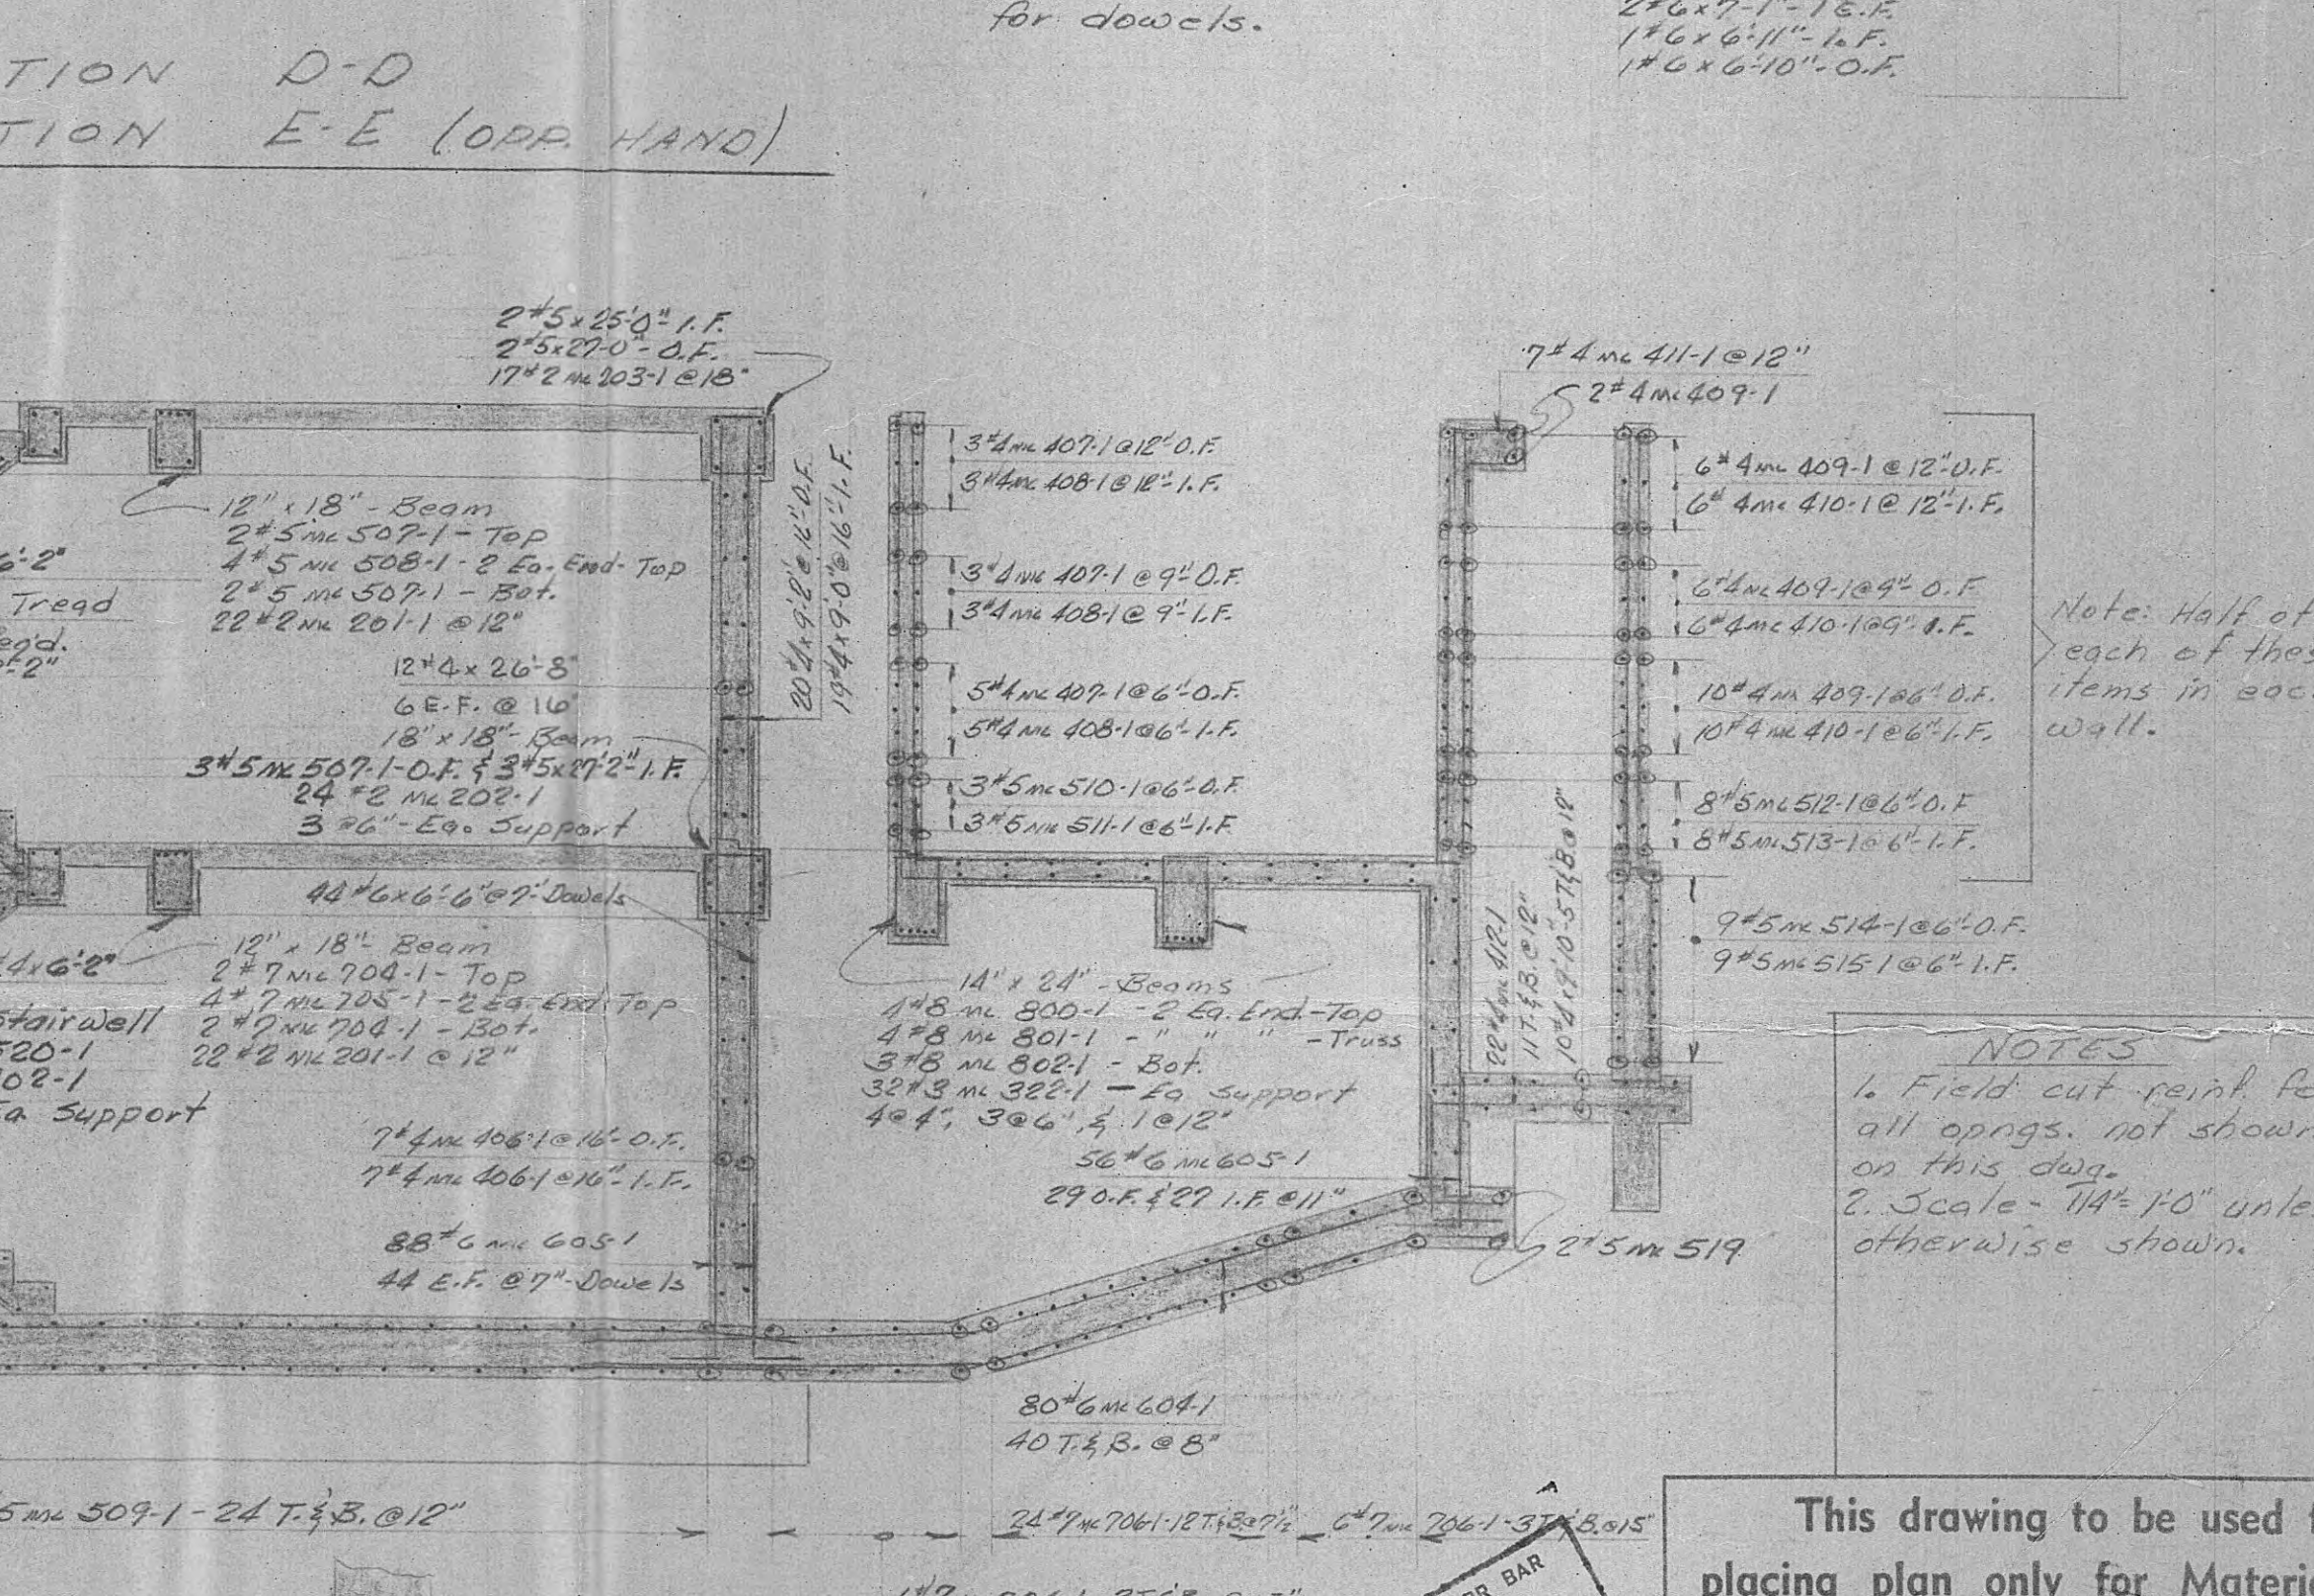
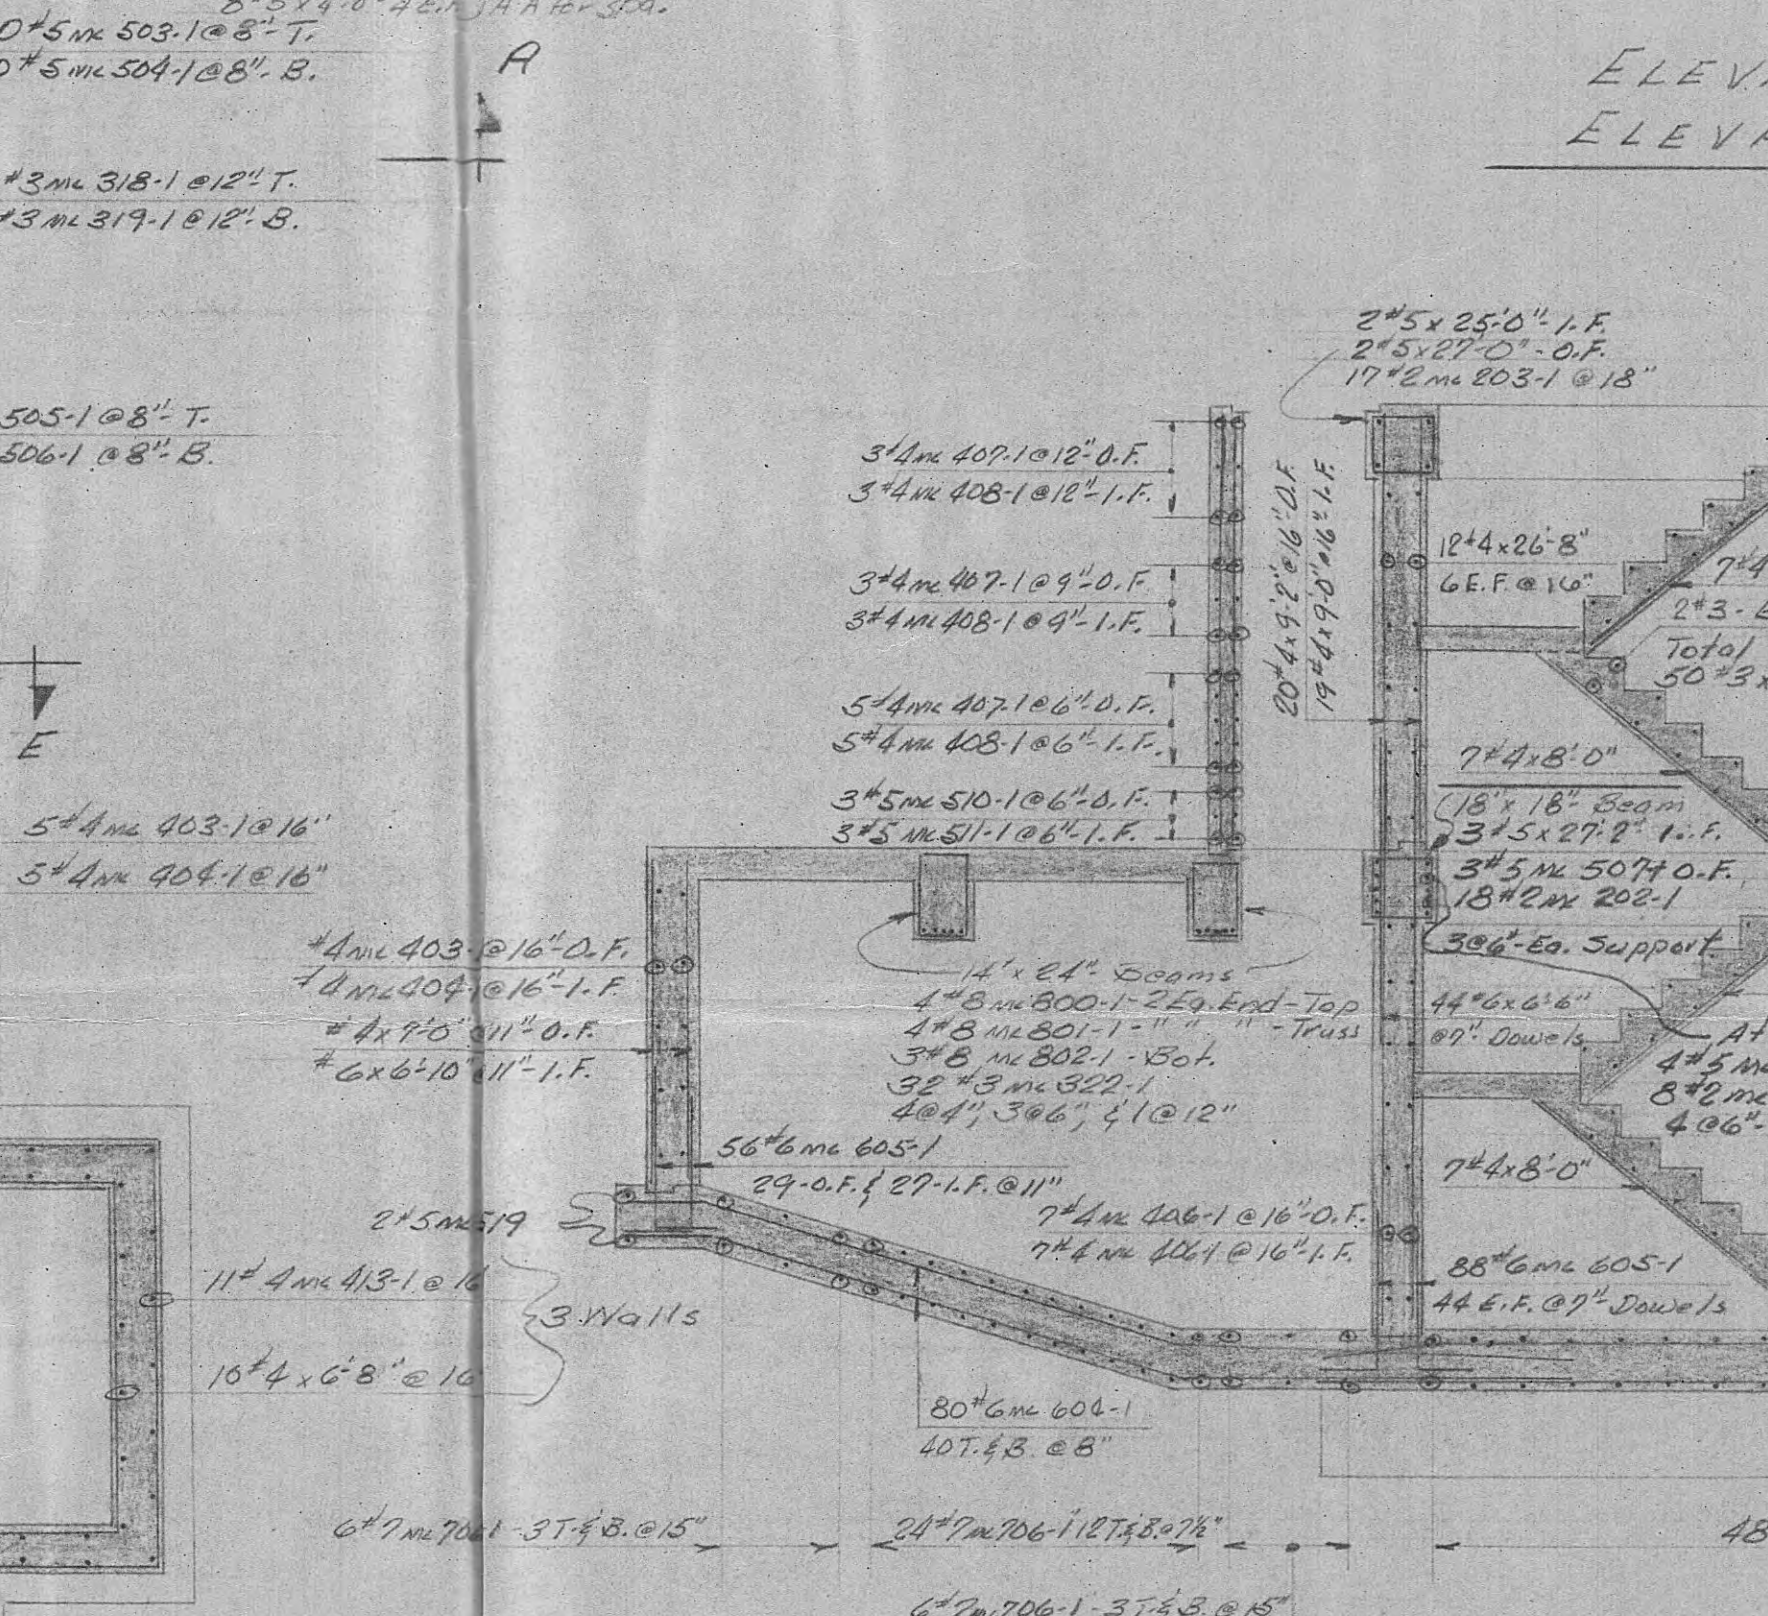
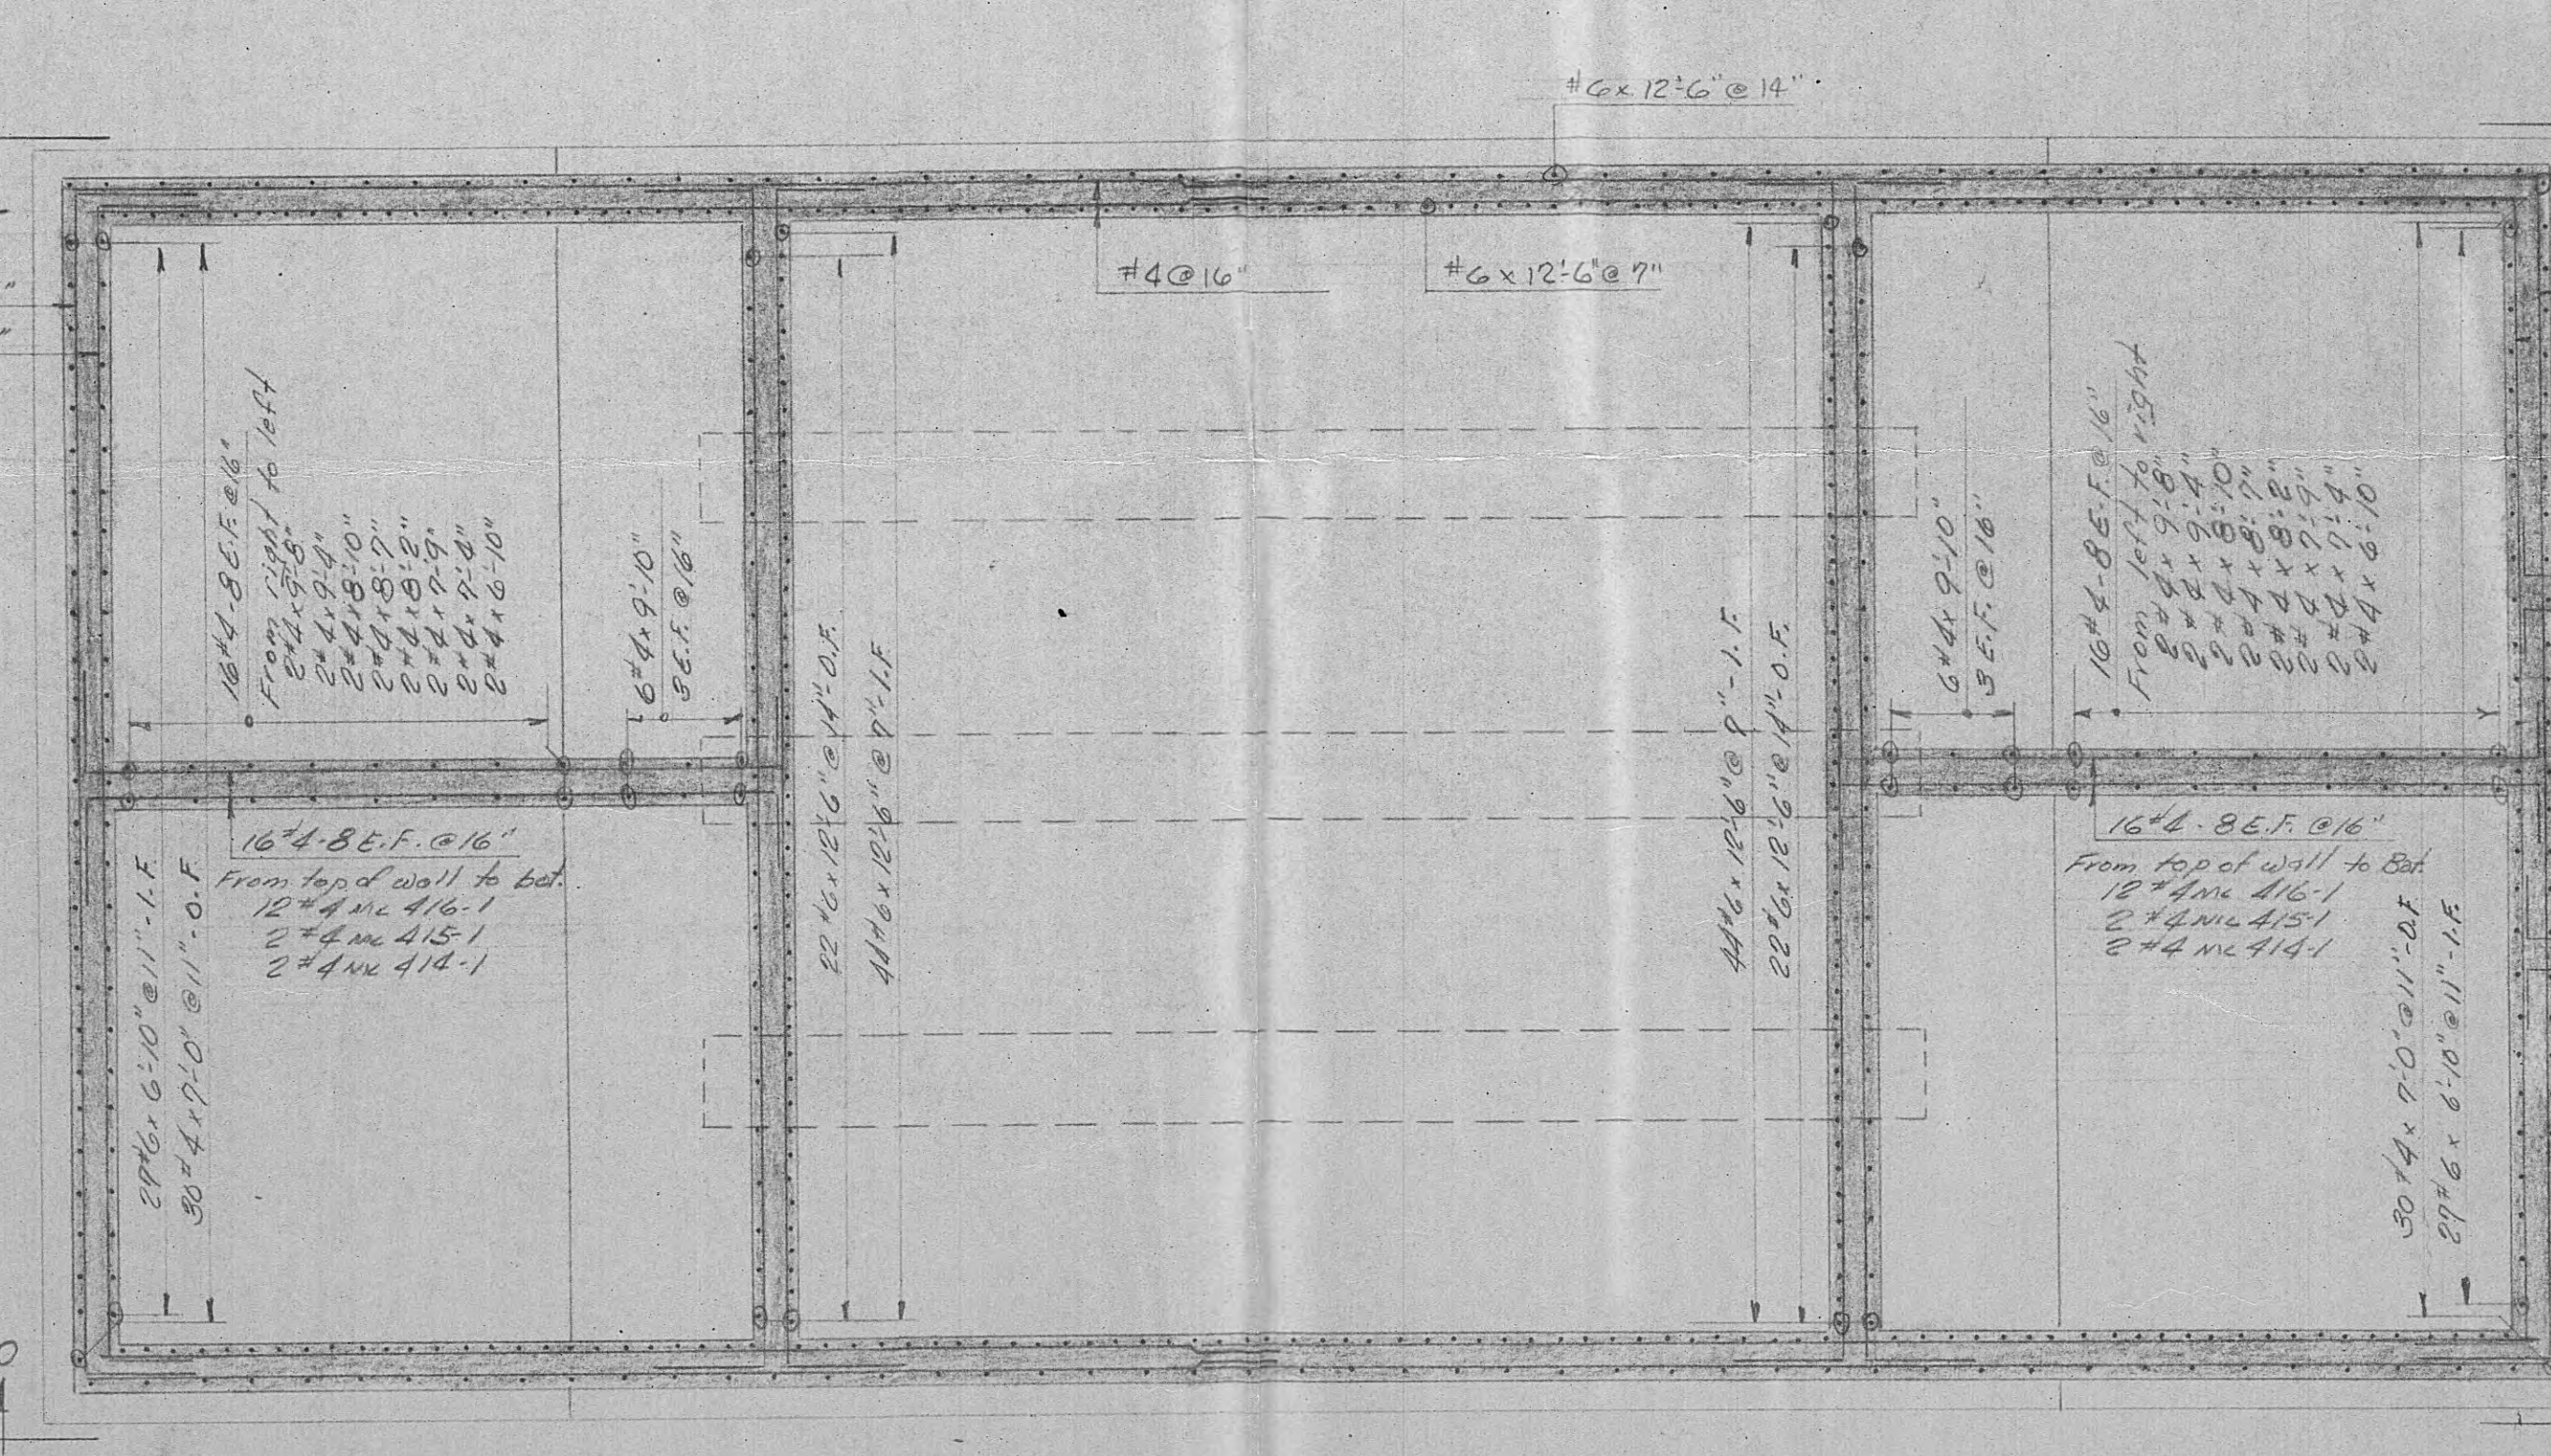
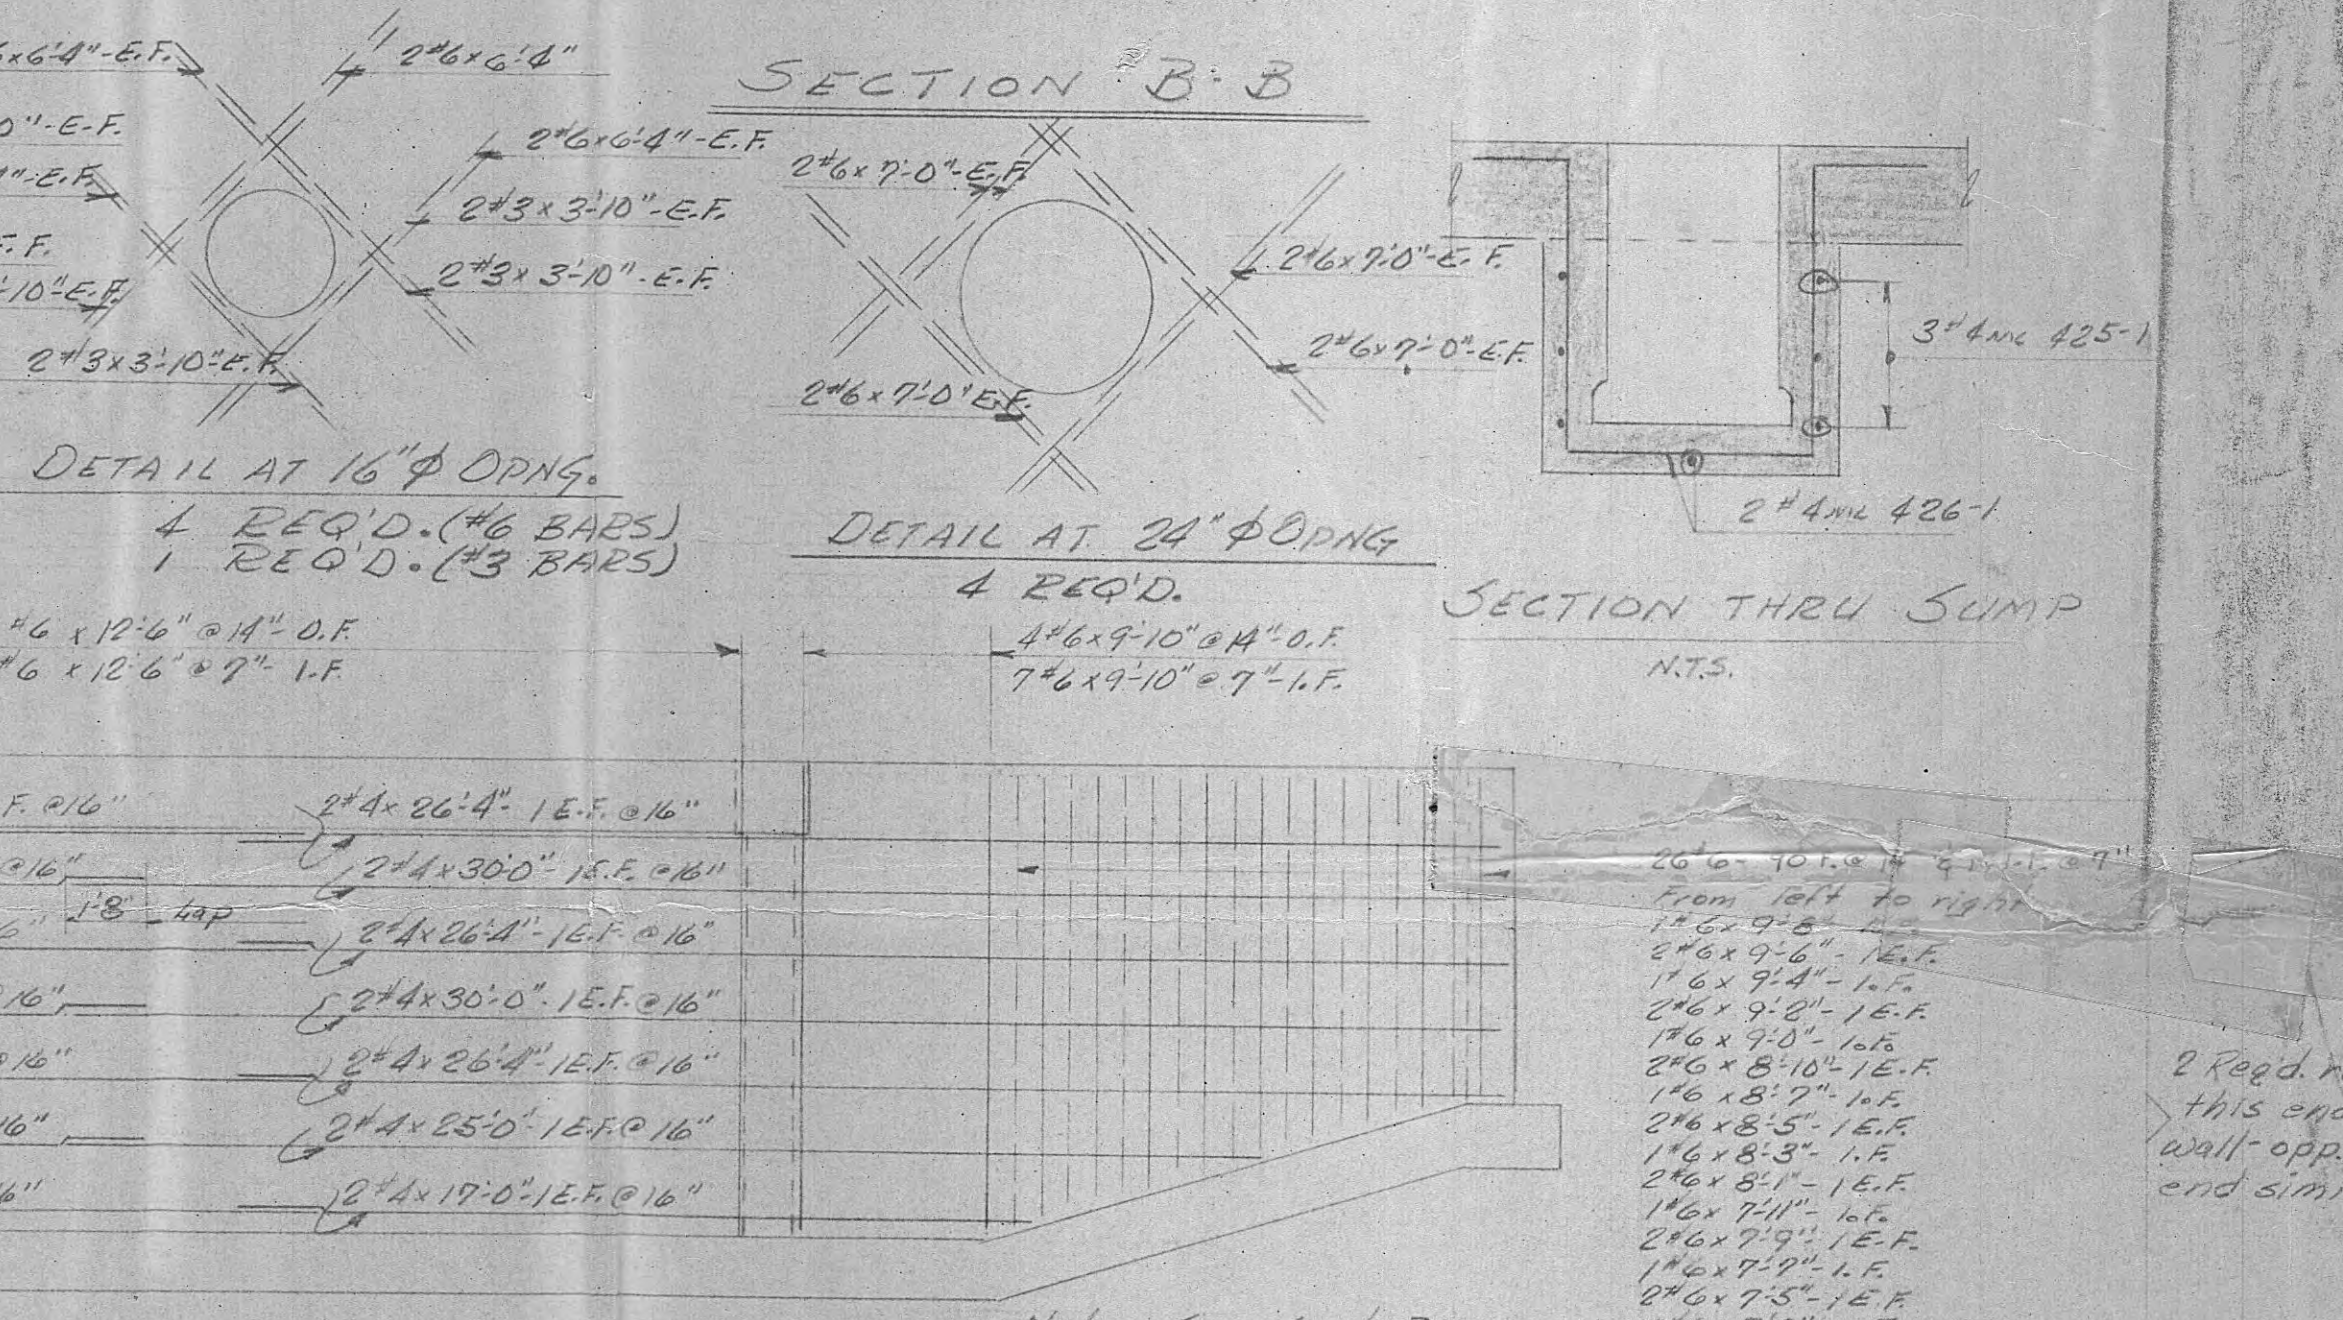
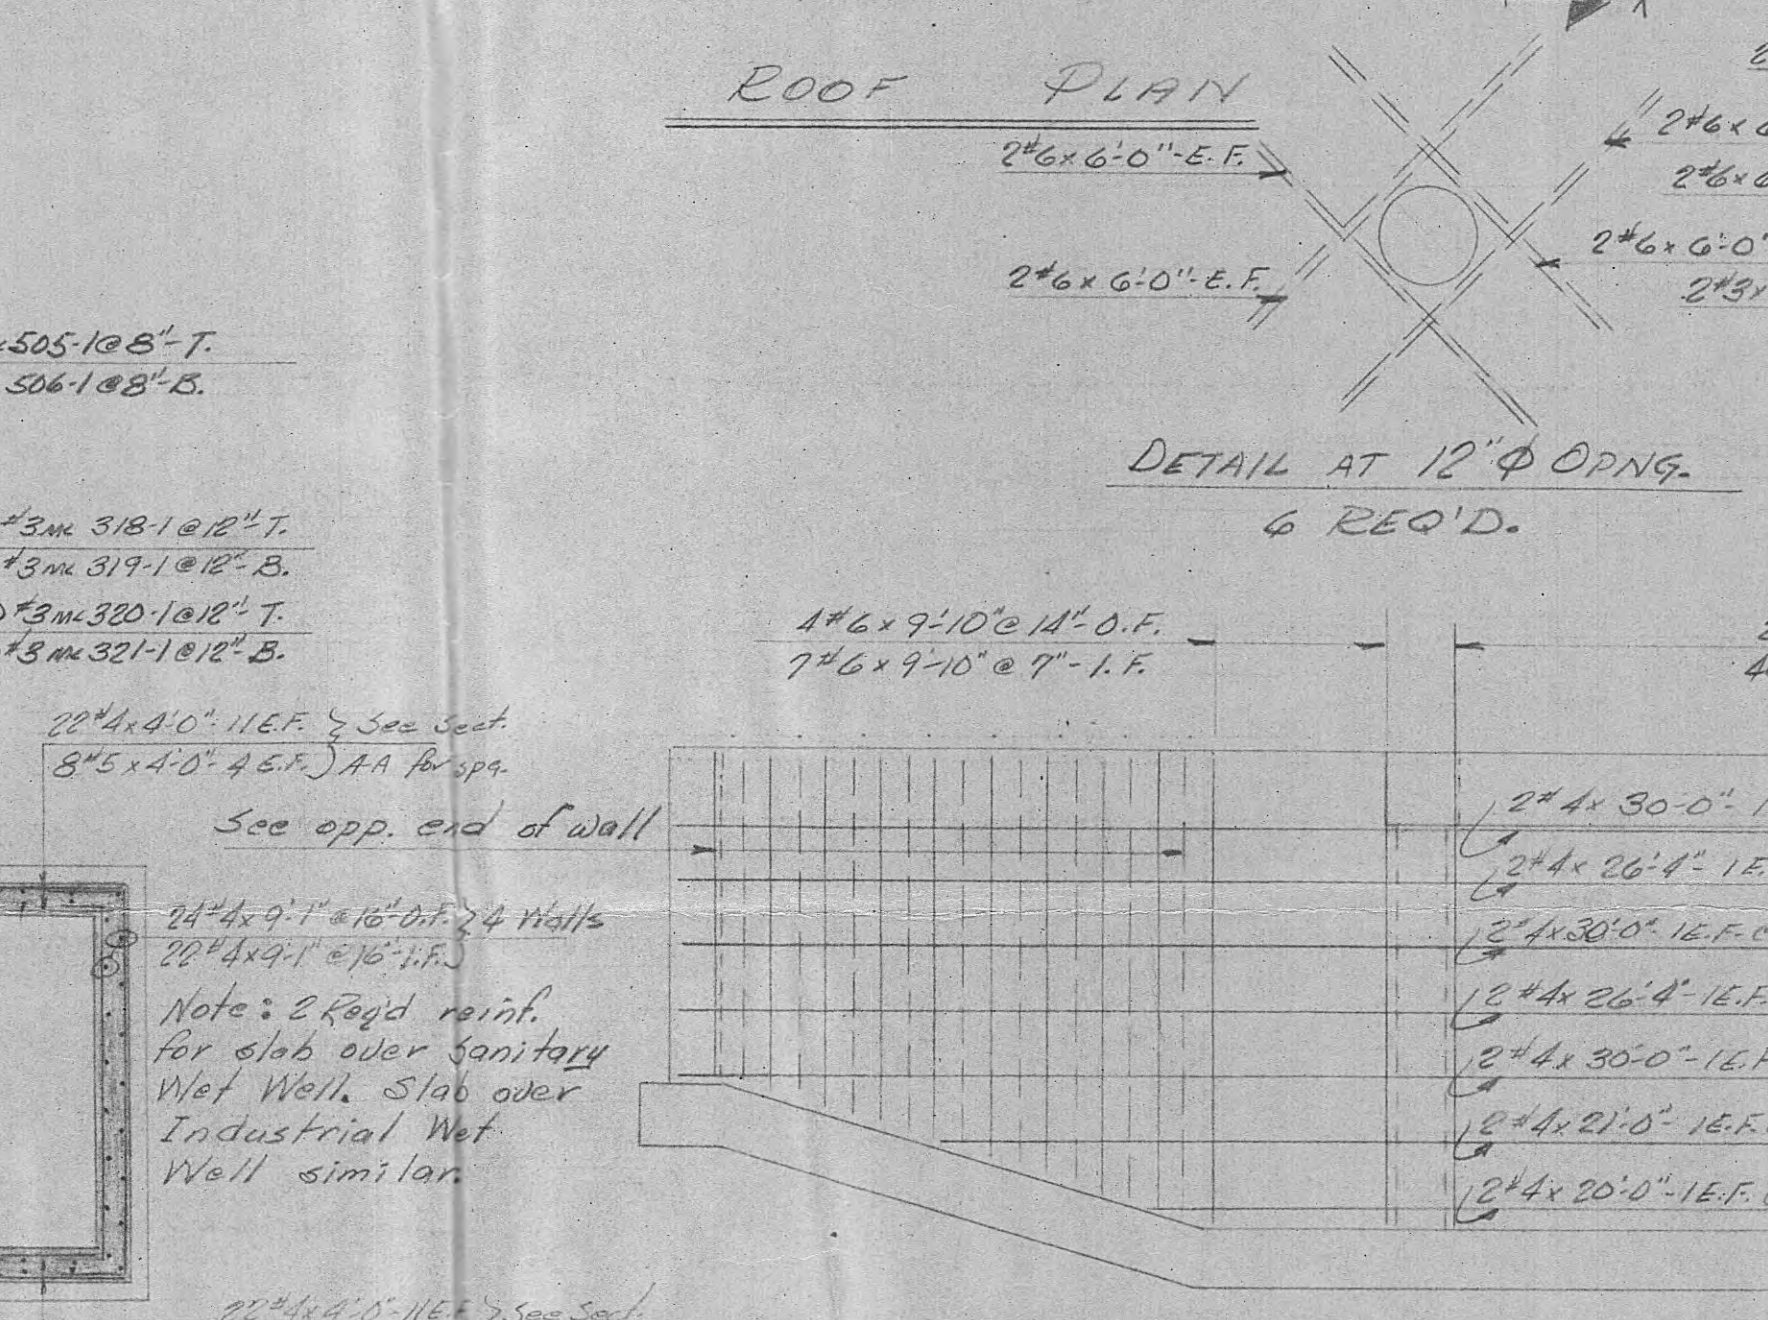
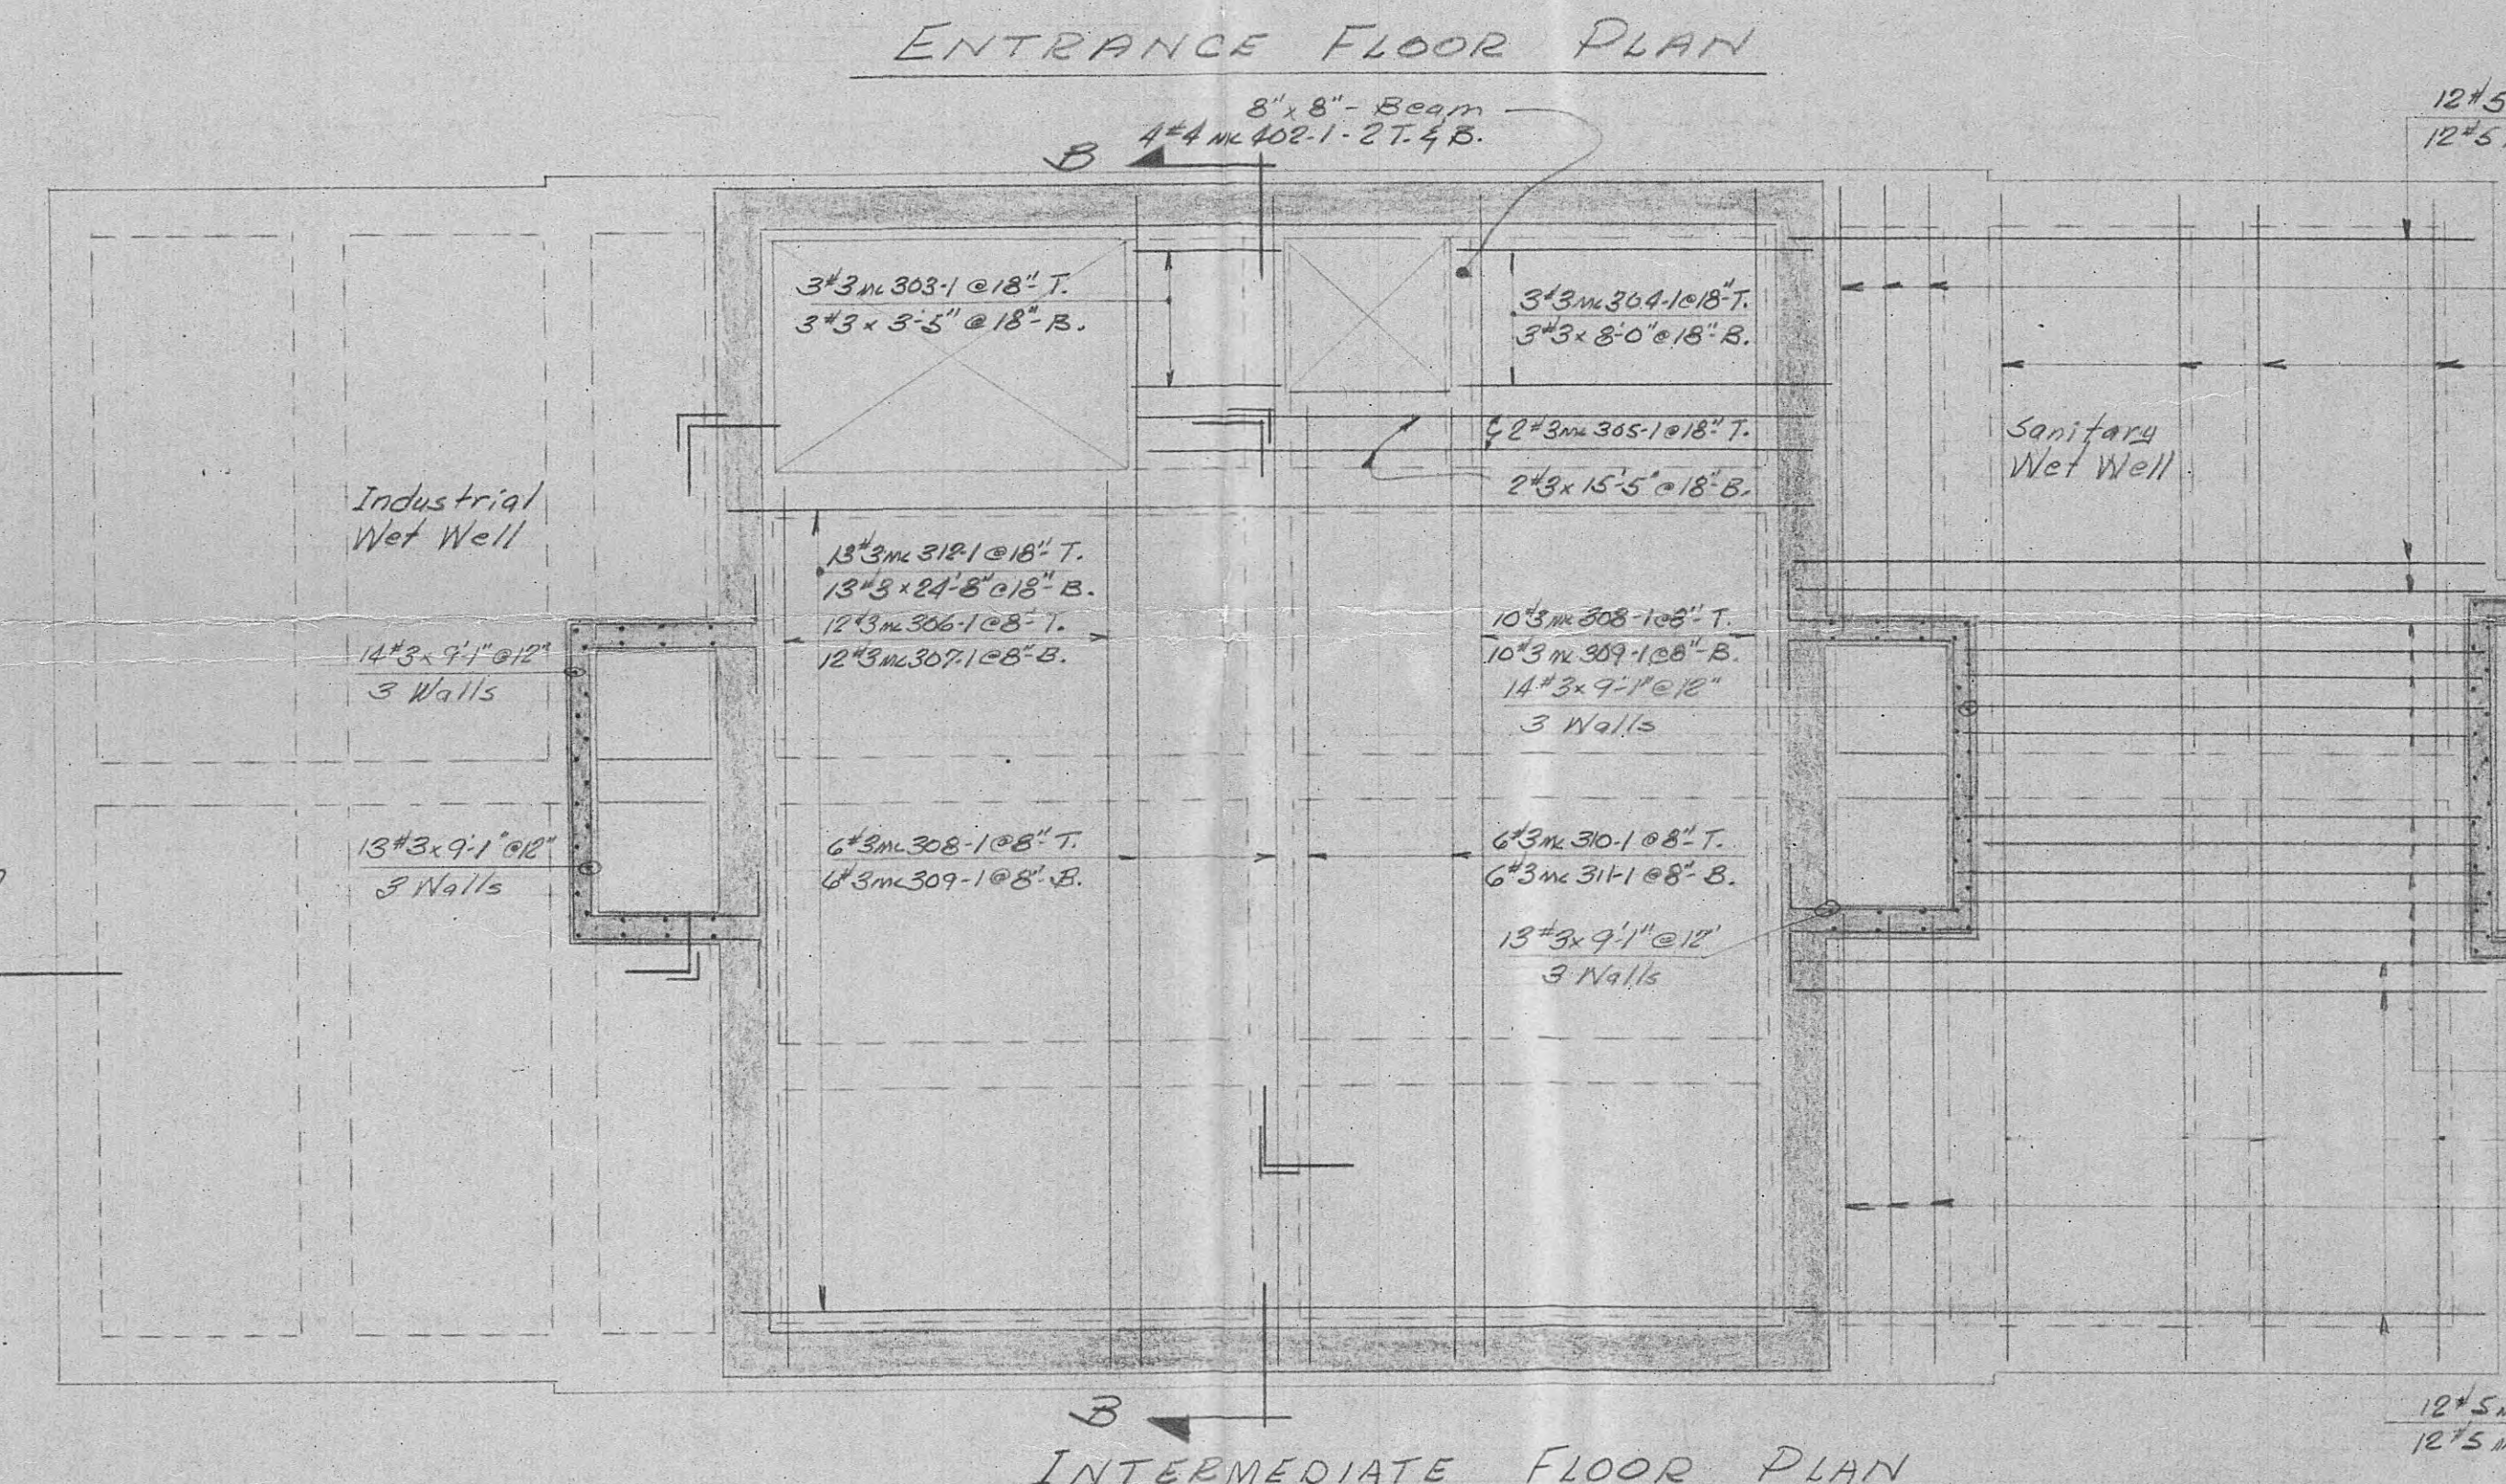
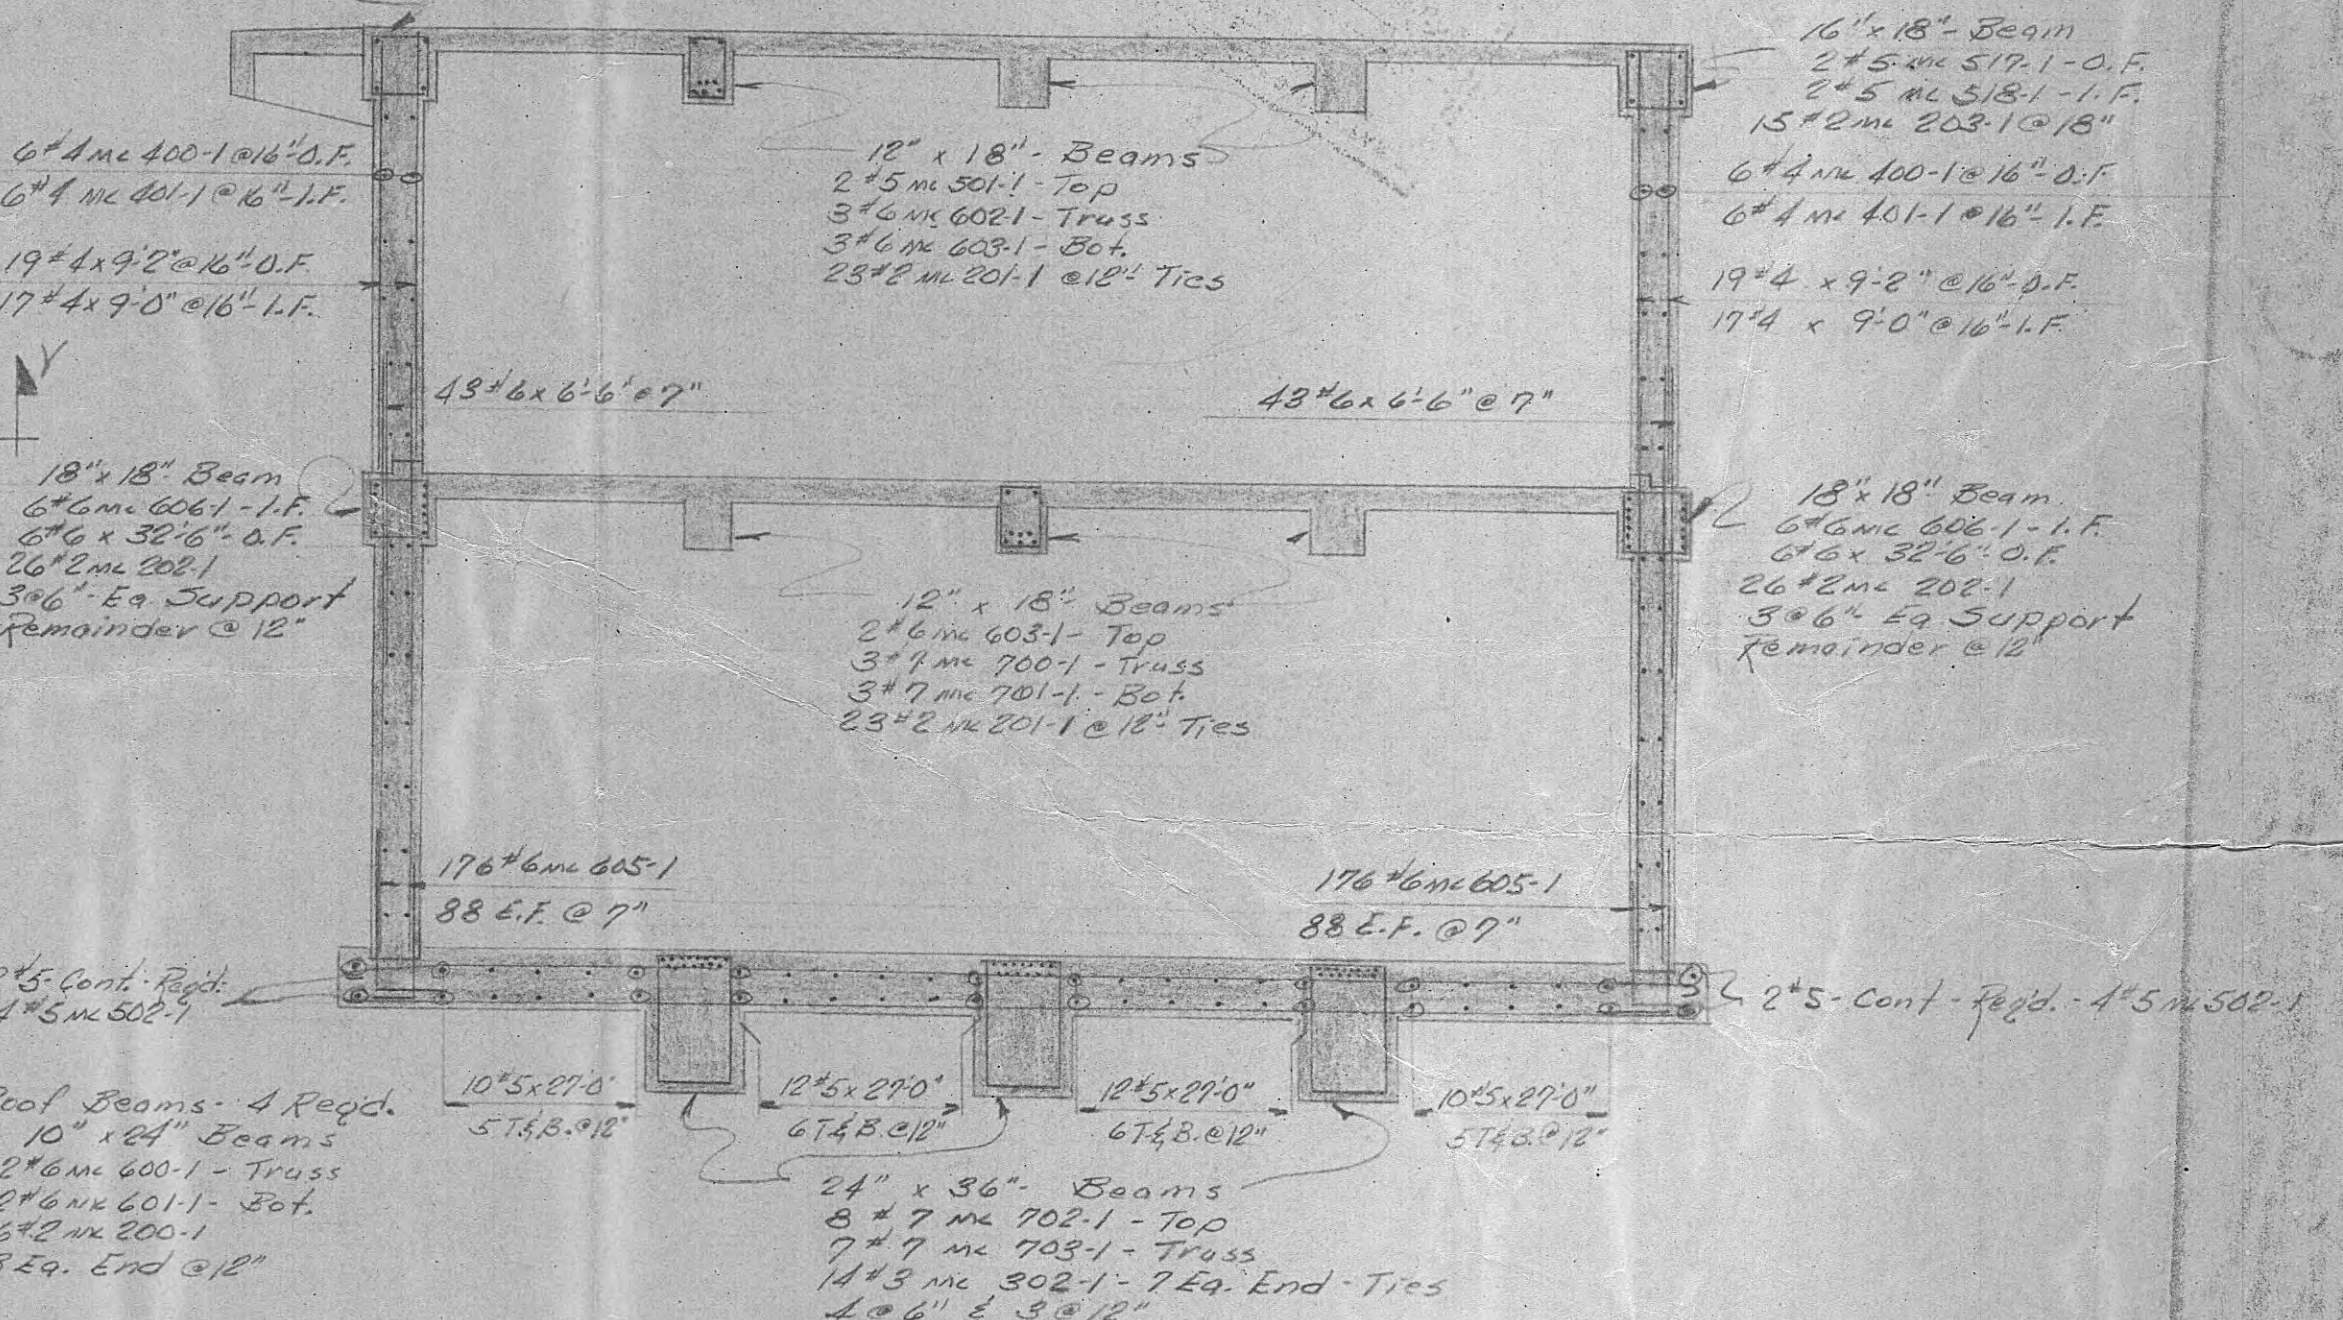
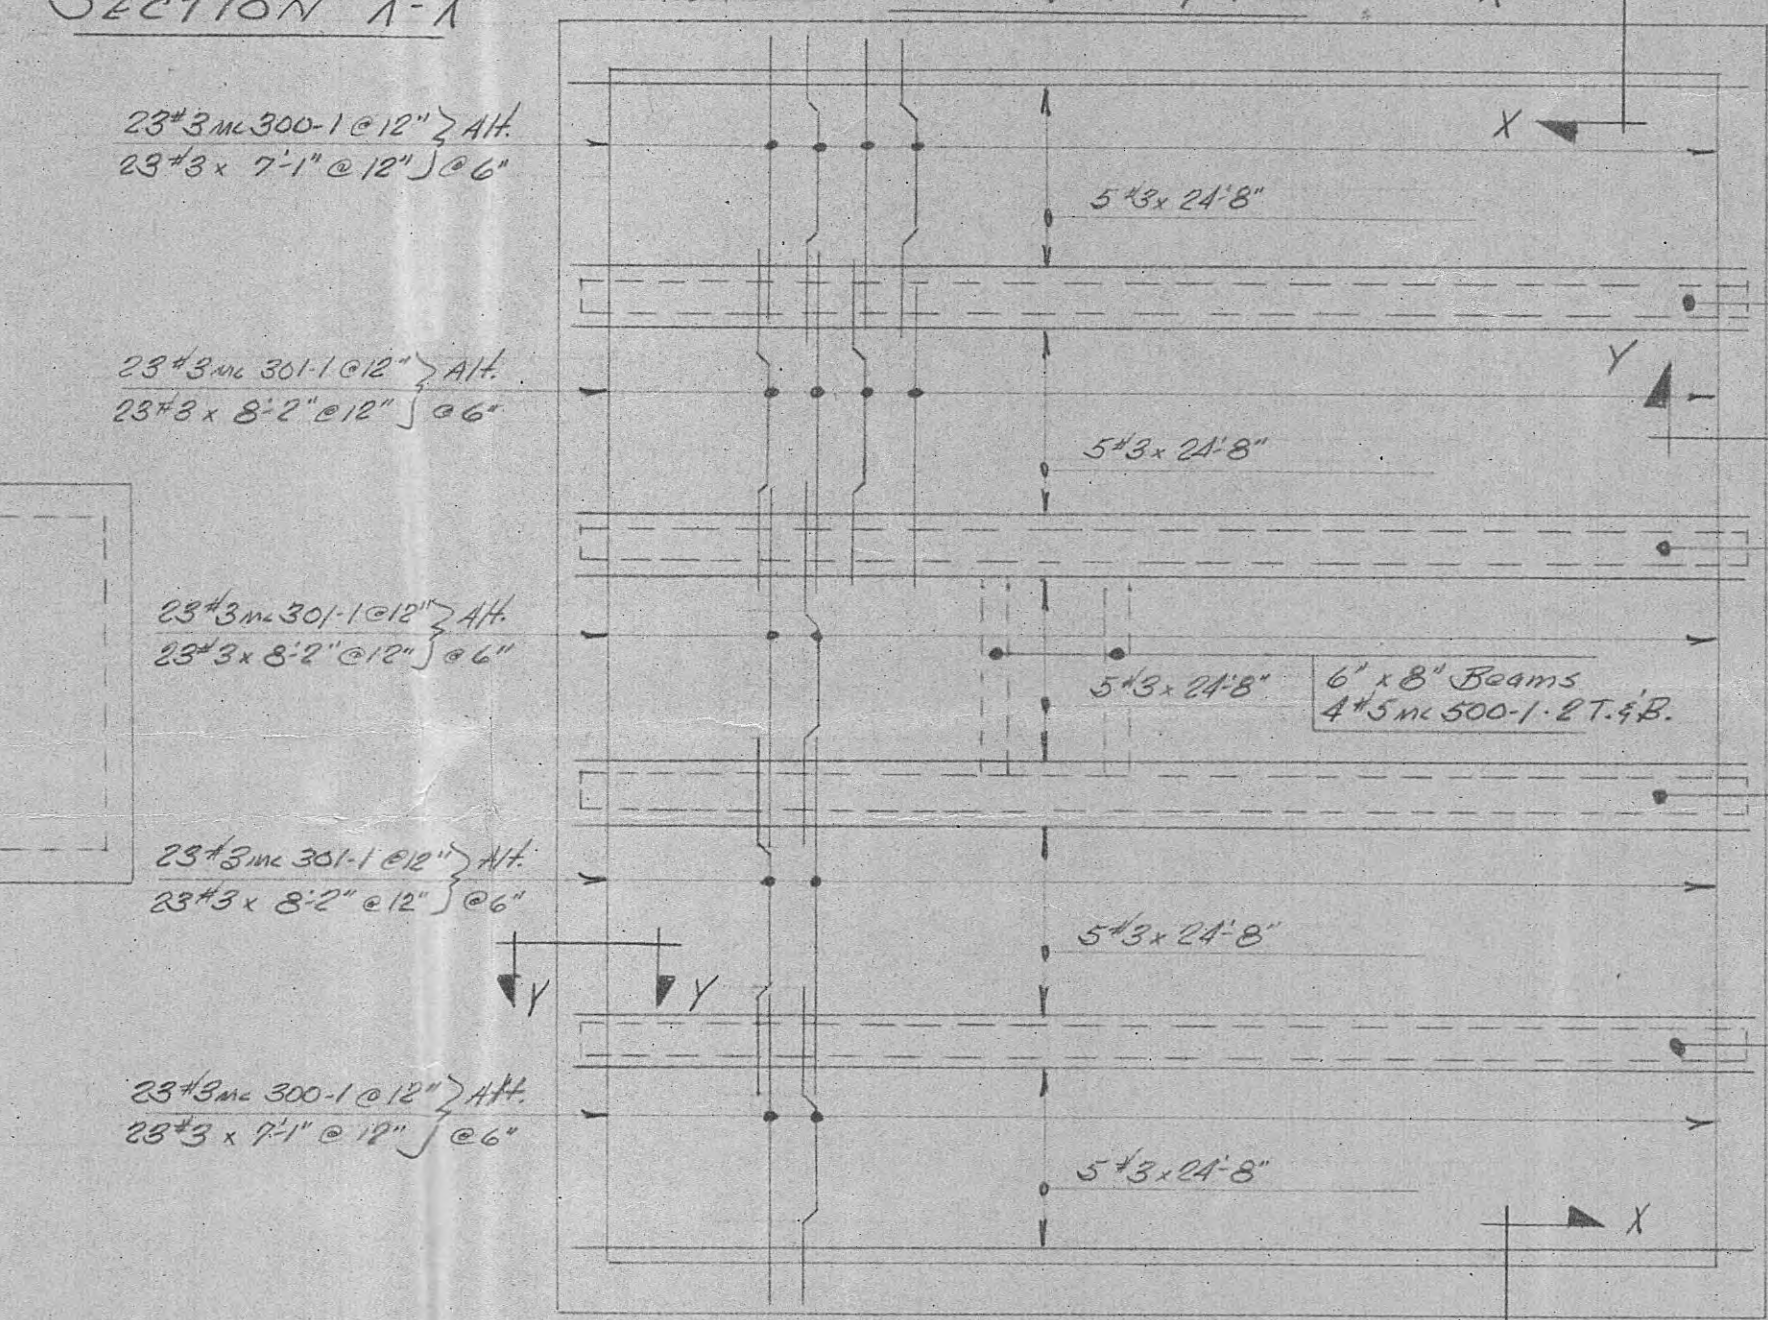
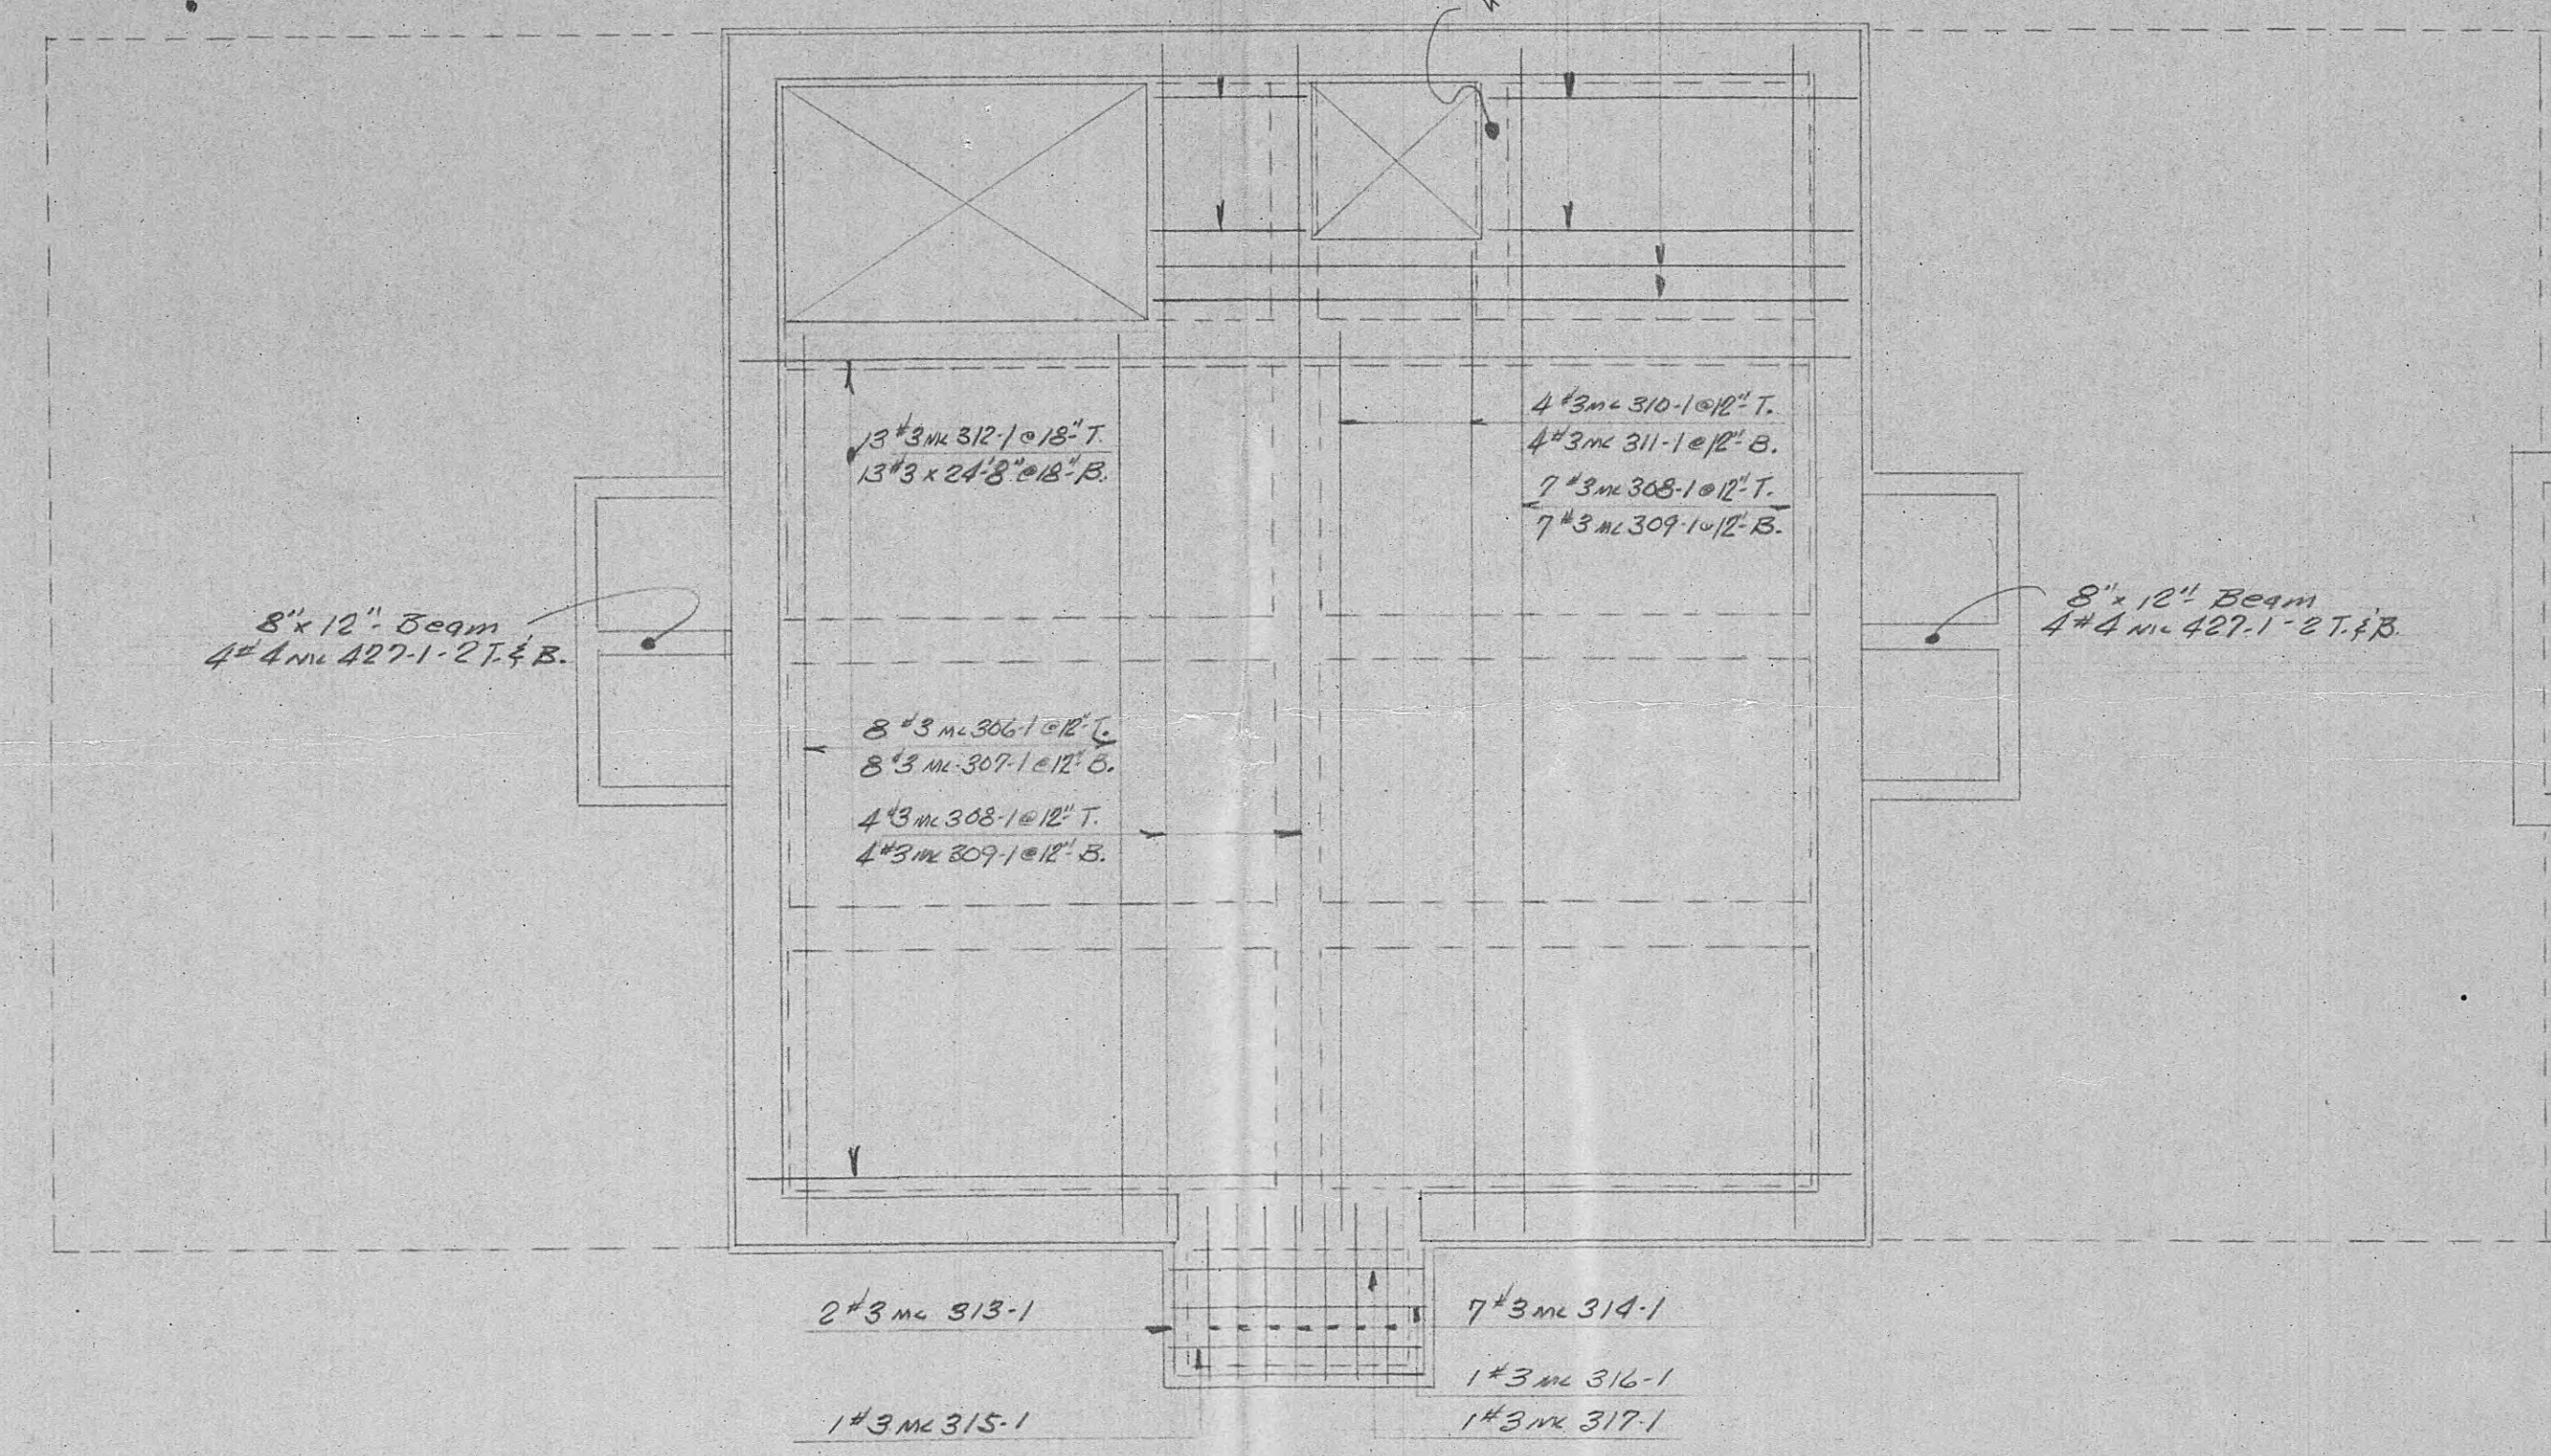


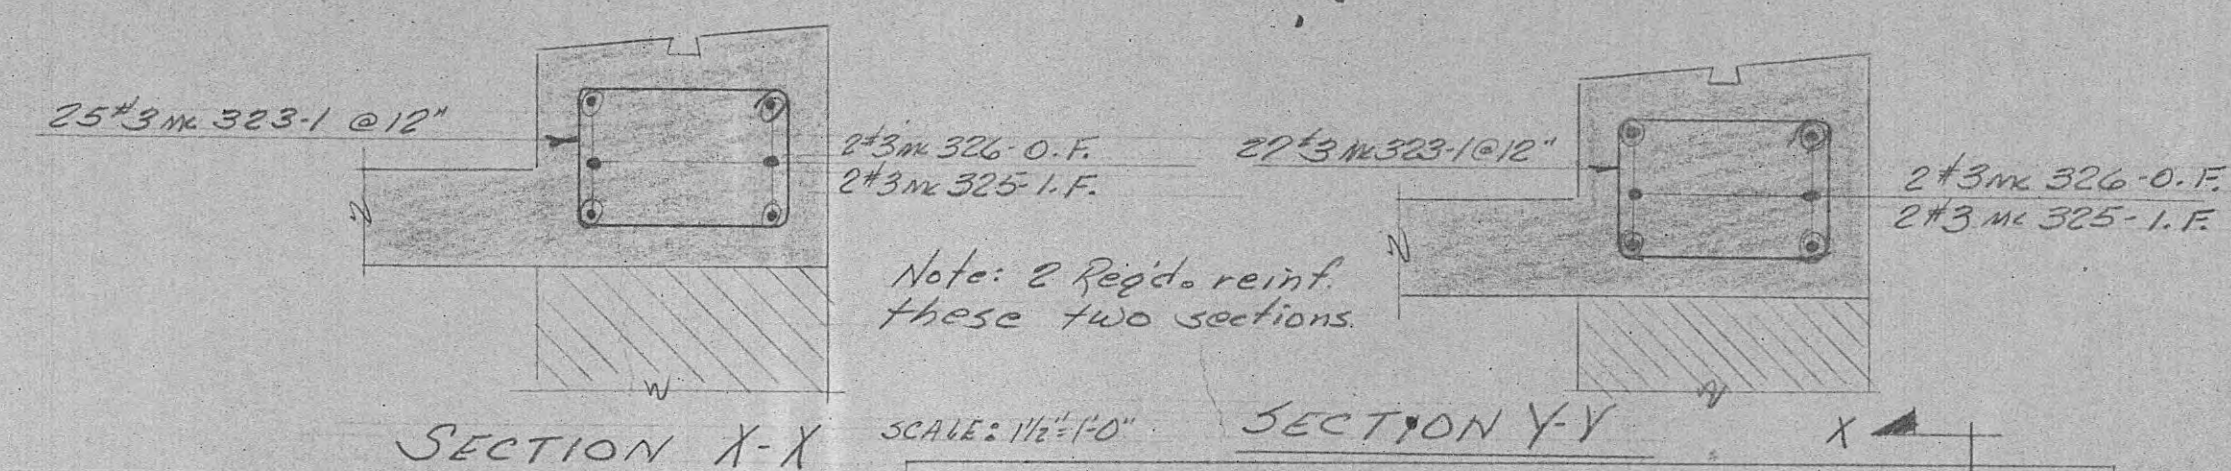

This drawing to be used for placing plan only for Materials furnished under this Contract. All dimensions & details should be checked.

WILSON-WEESNER-WILKINSON CO.
KNOXVILLE, TENN.

STEEL PLACING PLAN

SEWAGE PUMPING STA. NO. 1
CITY OF HARRISMAN, TENNESSEE
SEWAGE SYSTEM IMPROVEMENTS

WIEDENHAY & SINGLETON
W. L. HAILEY

ARCHITECT
CONTRACTOR

DRAWN BY ETP
CHKD BY

DATE 8-21-57

DWG. No. 10-358

NO.	DATE	CHK	APPV.	REV.
1	11-7-57	✓	✓	
2	3-27-58	✓	✓	