K+E KEUFFEL & ESSER CO. MADE IN U.S.A.

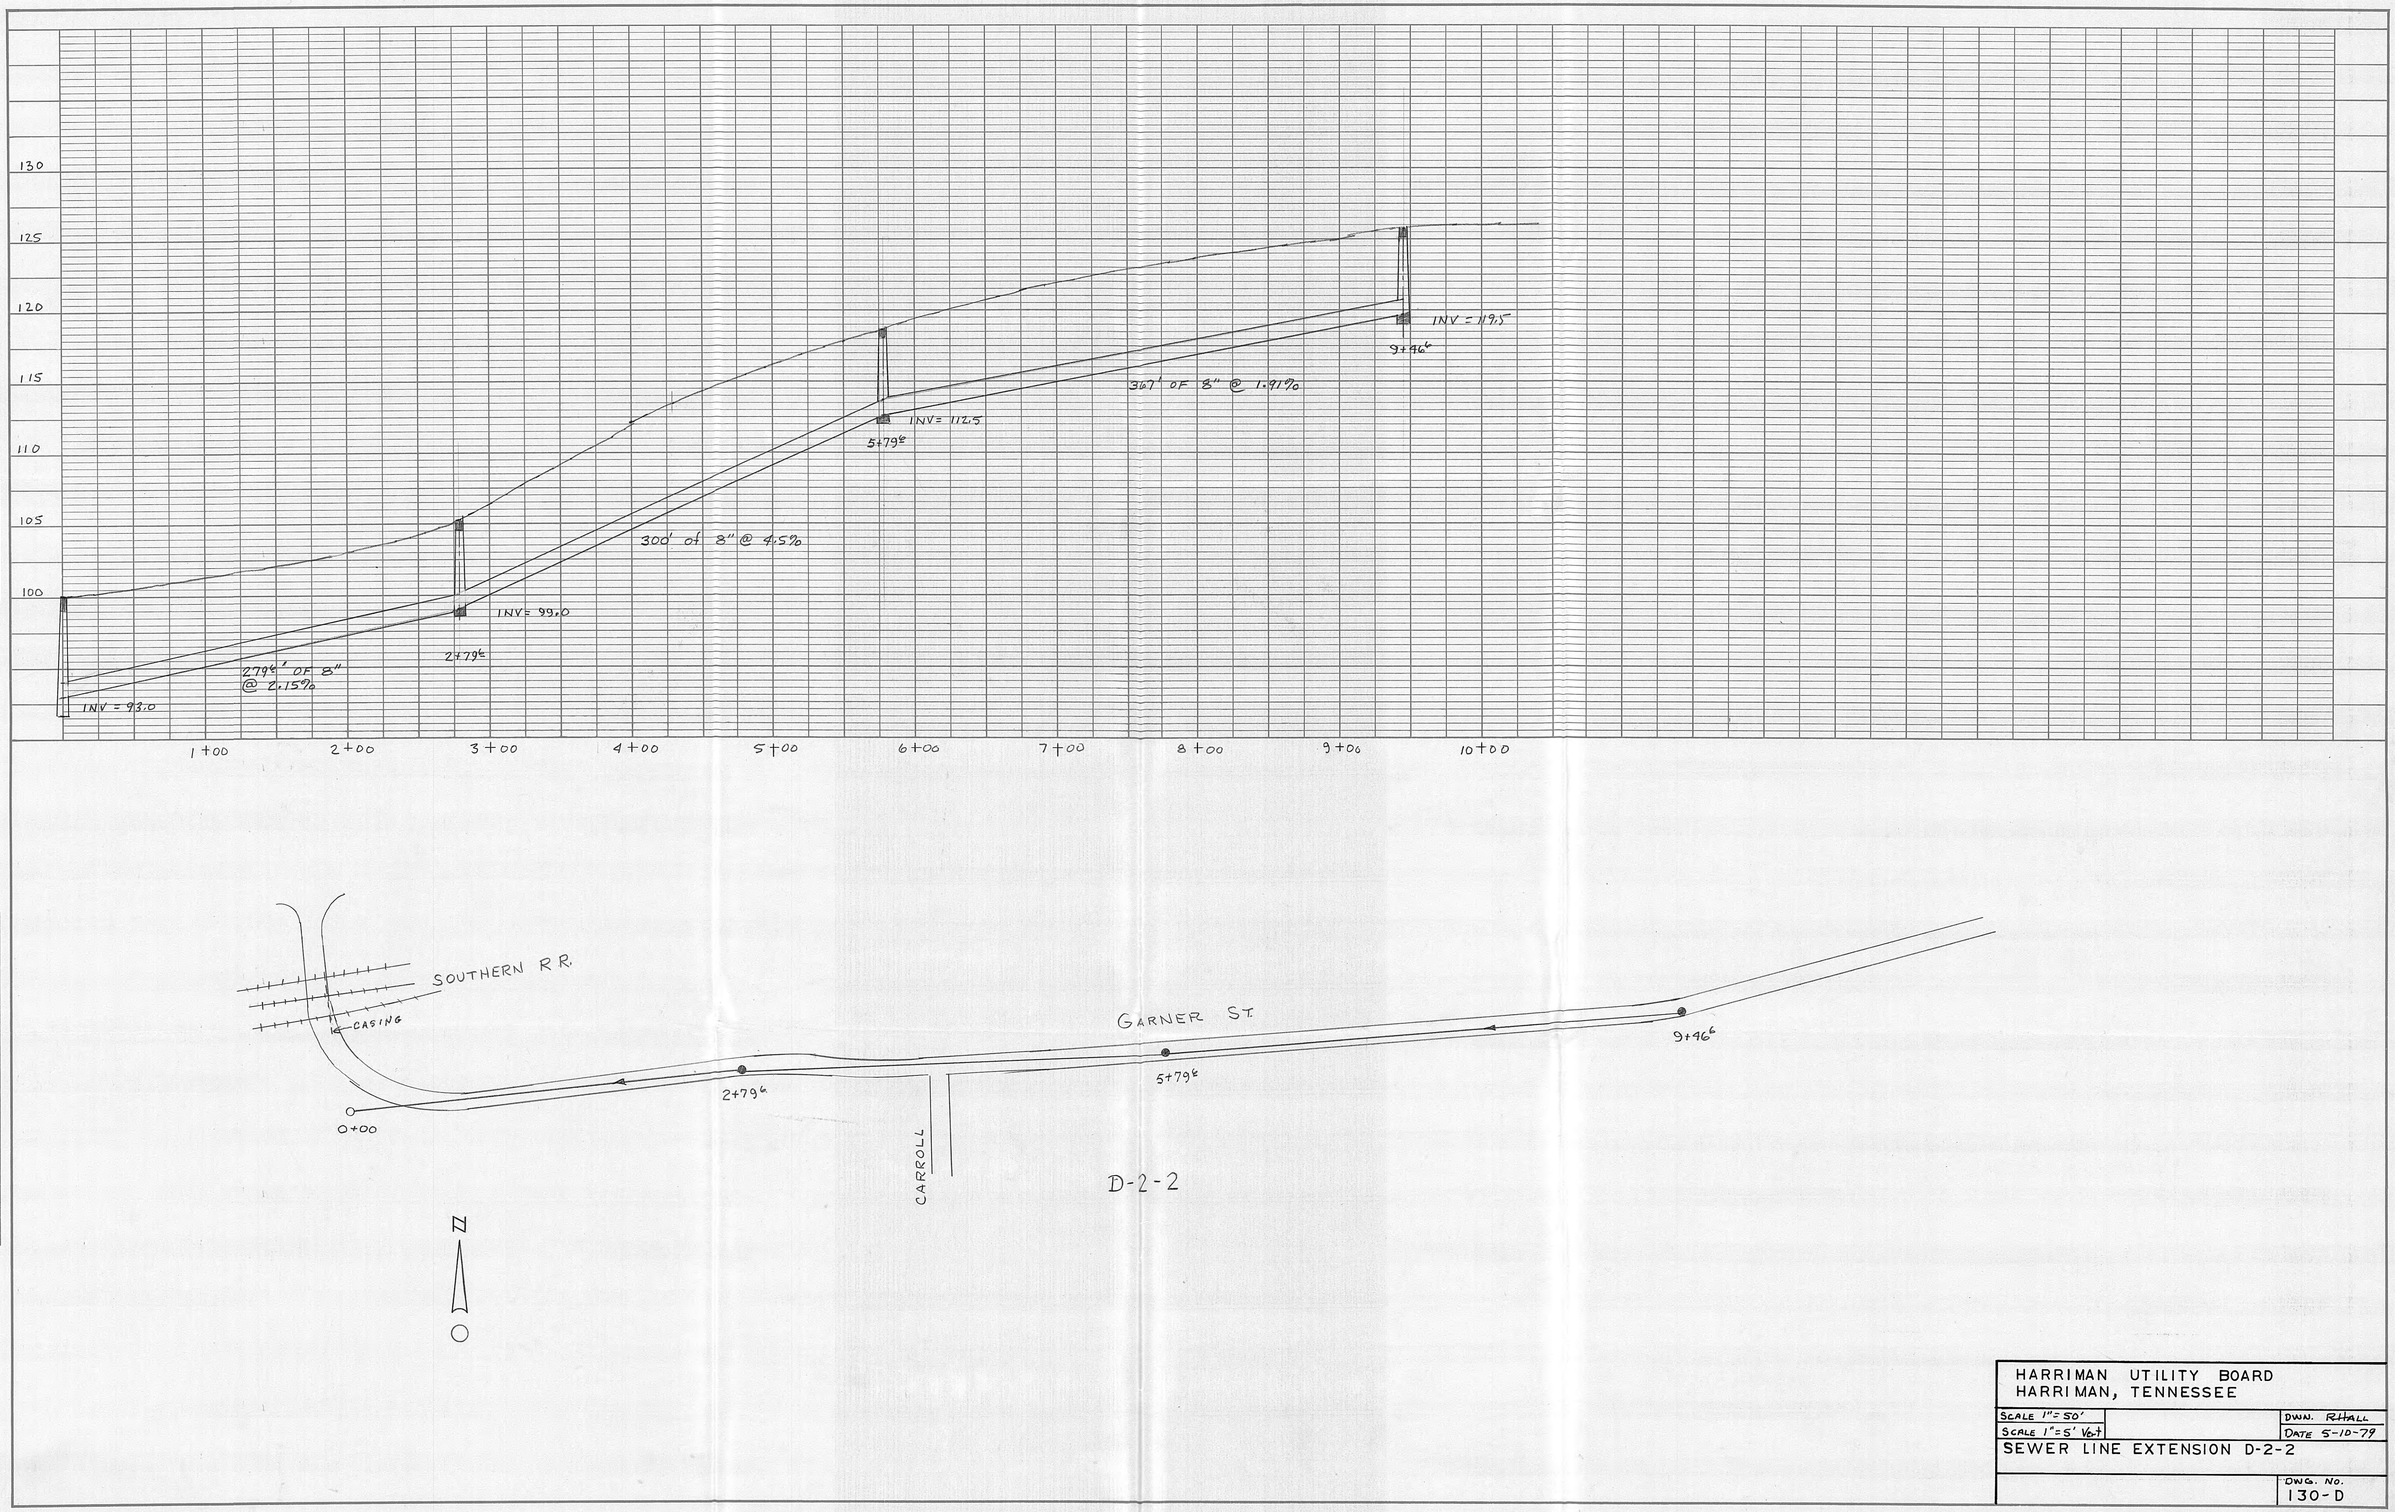

PROFILE
NOTE BOOK
DESIGNED
DRAWN
TRACED
QUANTITIES
CHECKED
DATE
NO.
REVISIONS
DESCRIPTION
APPROVED
DATE

PLAN
NOTE BOOK
DESIGNED
DRAWN
TRACED
QUANTITIES
CHECKED
DATE
NO.
REVISIONS
DESCRIPTION
APPROVED
DATE

D-2-2

HARRIMAN UTILITY BOARD
HARRIMAN, TENNESSEE

SCALE 1"=50'	DWN. RHALL
SCALE 1"=5' Vert	DATE 5-10-79

SEWER LINE EXTENSION D-2-2

DWG. NO. 130-D