TRASCO 100 12-78 MC 8878*

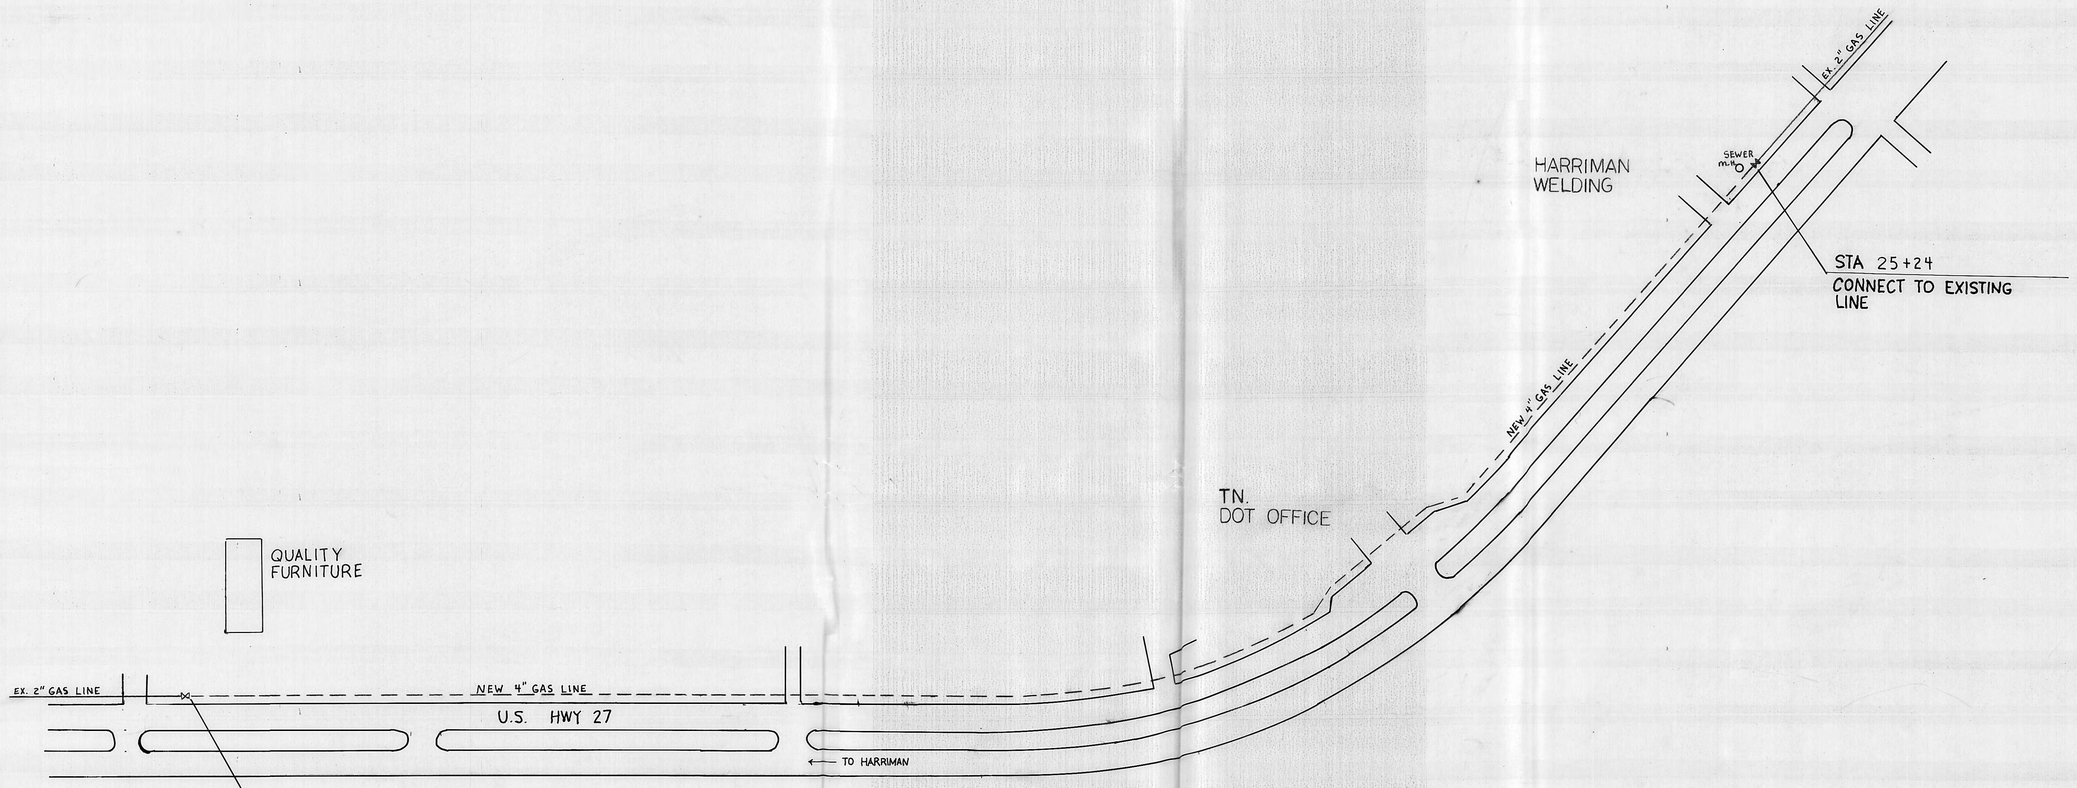

LEGEND

————	PROPOSED 4" LINE
EX. 2" ————	EXISTING GAS LINE
⋈	GAS VALVE
O	MANHOLE

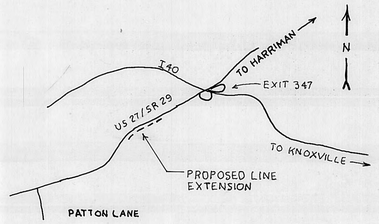

LOCATION MAP

HARRIMAN UTILITY BOARD
HARRIMAN, TENNESSEE

SCALE: 1"=100'	APPROVED BY	DRAWN BY
DATE: 2-14-97		R. BLEVINS

HWY 27 4" GAS LINE EXTENSION

DRAWING NUMBER 1 of 1

G-250 -D