
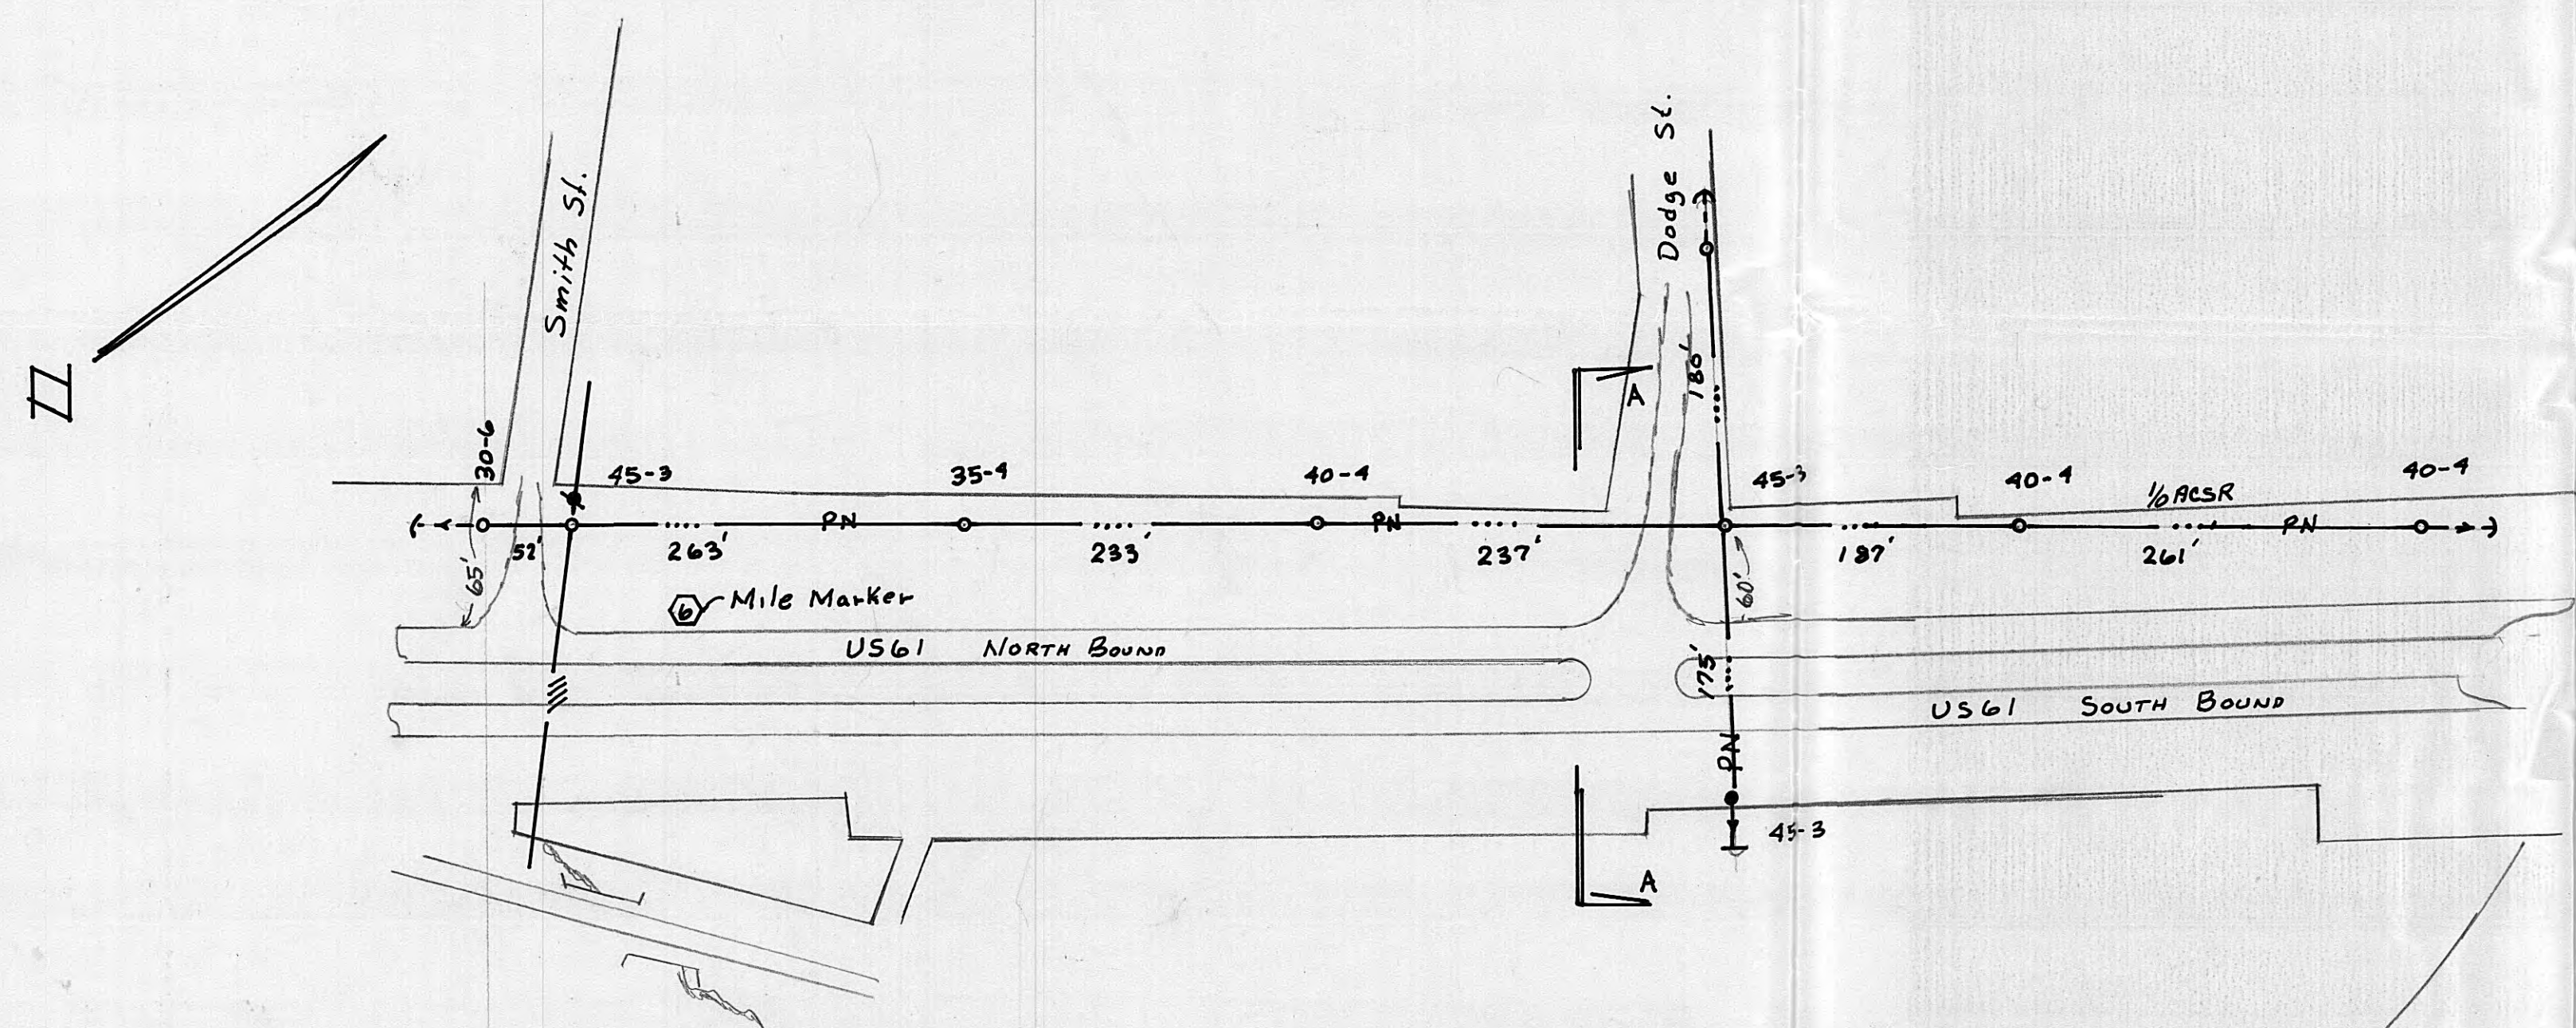


PROFILE		DATE
NO.	REVISIONS	
DATE	BY	
NO.	REVISIONS	
DATE	BY	

PLAN		DATE
NO.	REVISIONS	
DATE	BY	
NO.	REVISIONS	
DATE	BY	

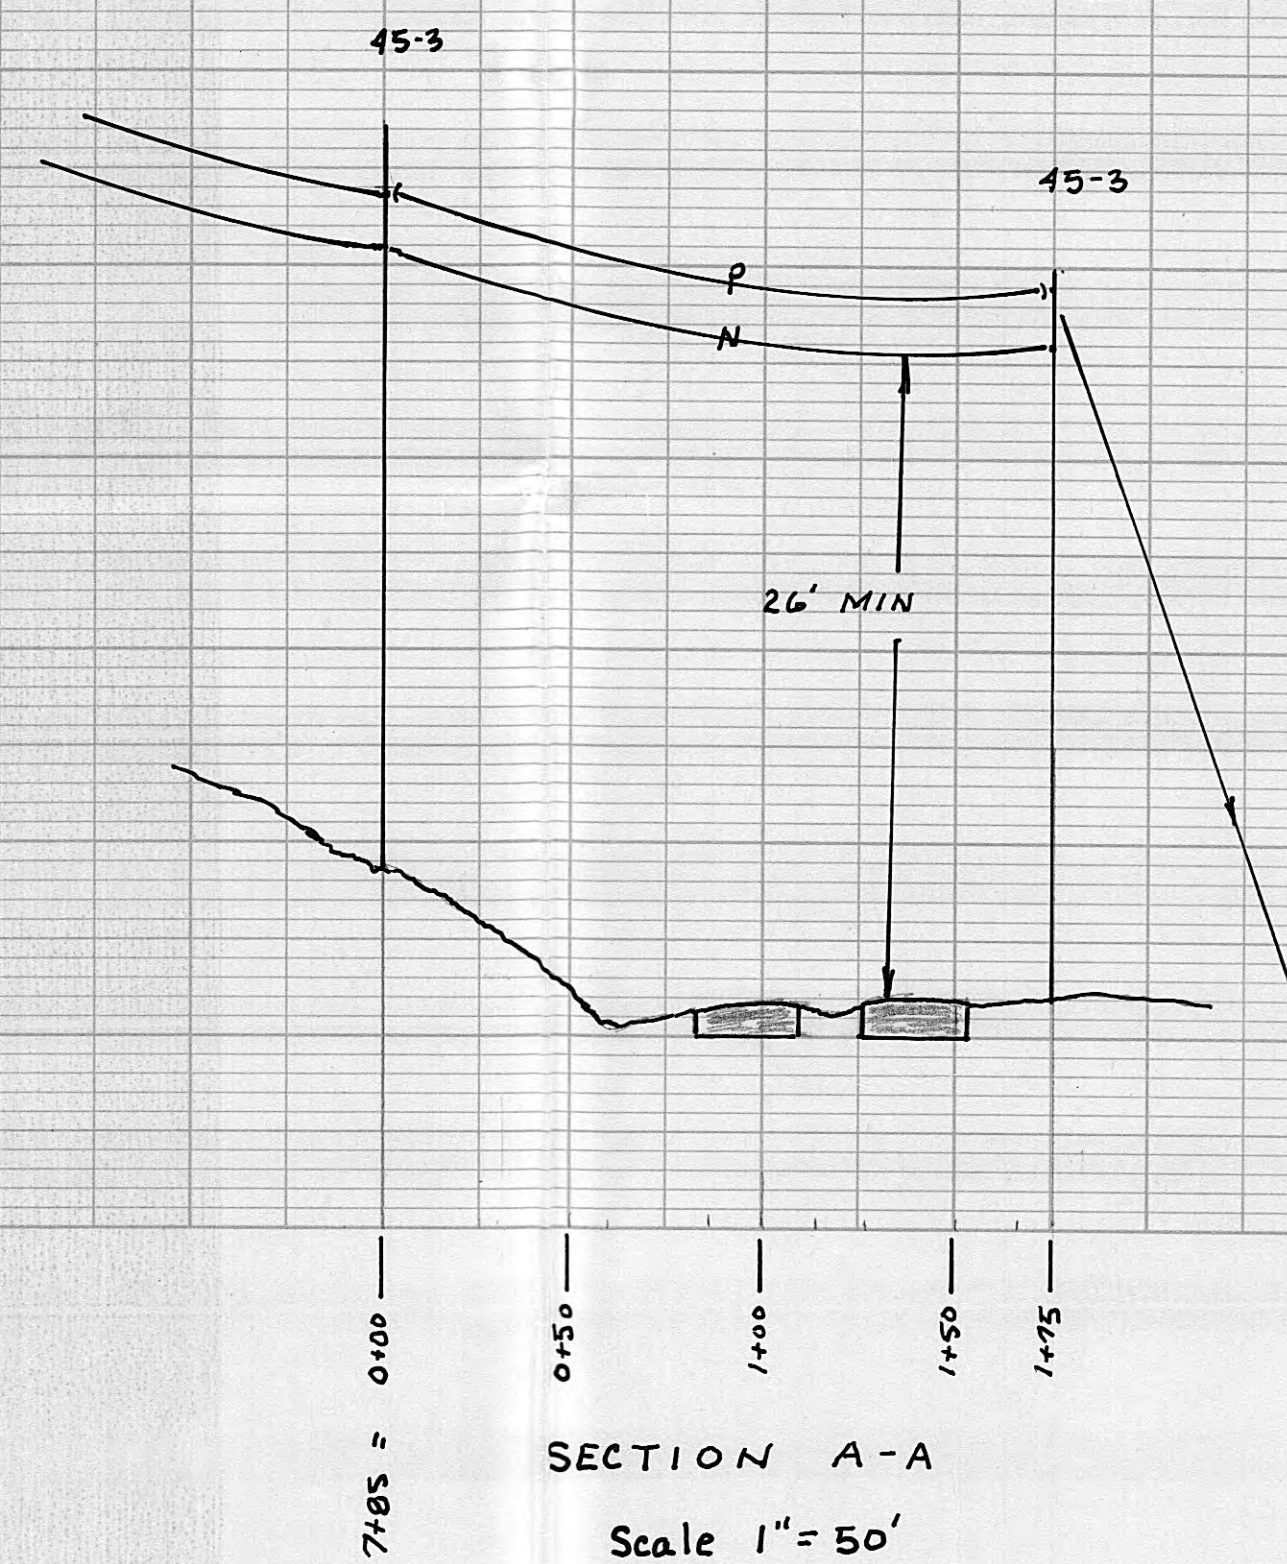

HARRIMAN UTILITY BOARD	
HARRIMAN, TENNESSEE	
7-3-88	US 61 MILE 6
R. Hall	ROANE COUNTY
TACO BELL LINE EXTENSION	
1400' OF 13.2 KV ELECTRIC DISTRIBUTION LINE	E-183-S