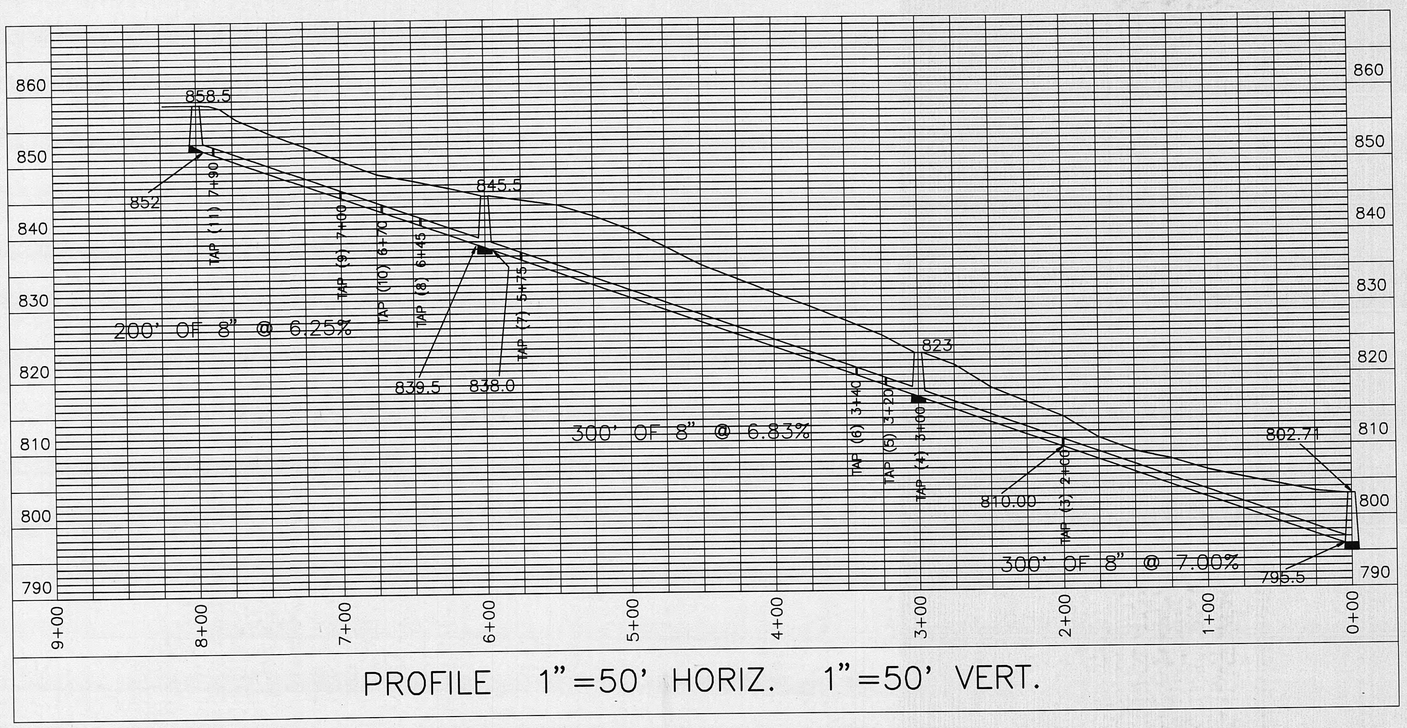

PROFILE 1"=50' HORIZ. 1"=50' VERT.

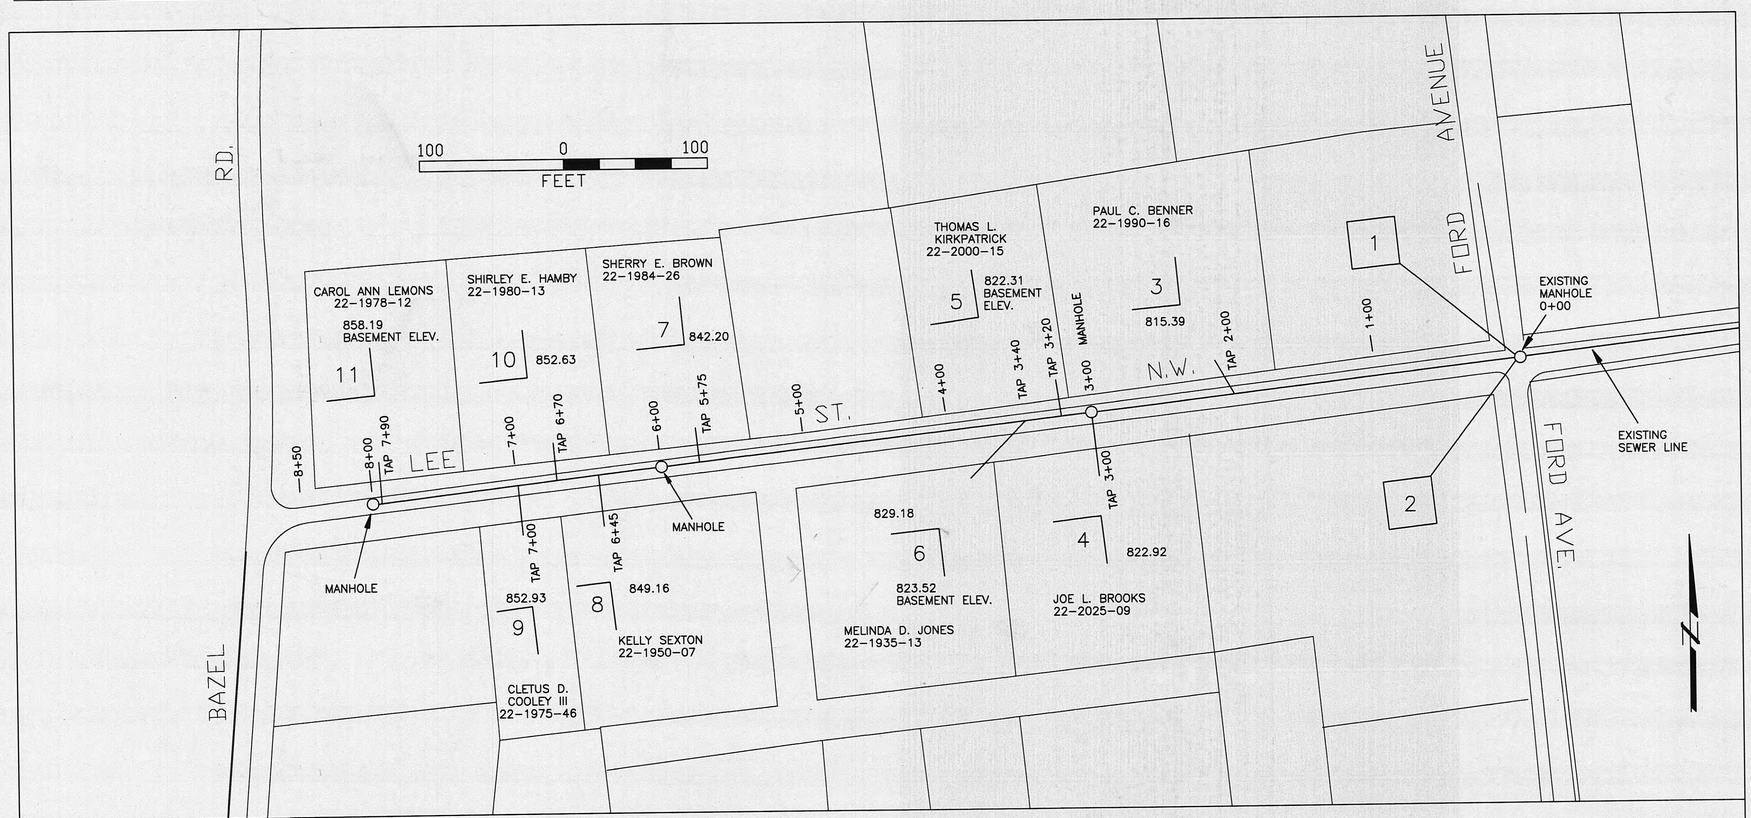

PLAN VIEW 1" = 50'

Return to Engineering
Flat File Drawer 4

HARRIMAN UTILITY BOARD
HARRIMAN, TENNESSEE

SCALE: AS NOTED	APPROVED BY:	DRAWN BY:
DATE: 5/19/94		GM-DESIGN

LEE ROAD SEWER EXTENSION

800 FEET OF GRAVITY LINE AND 3 MANHOLES TO SERVE 9 CUSTOMERS.

DRAWING NUMBER S-224-D