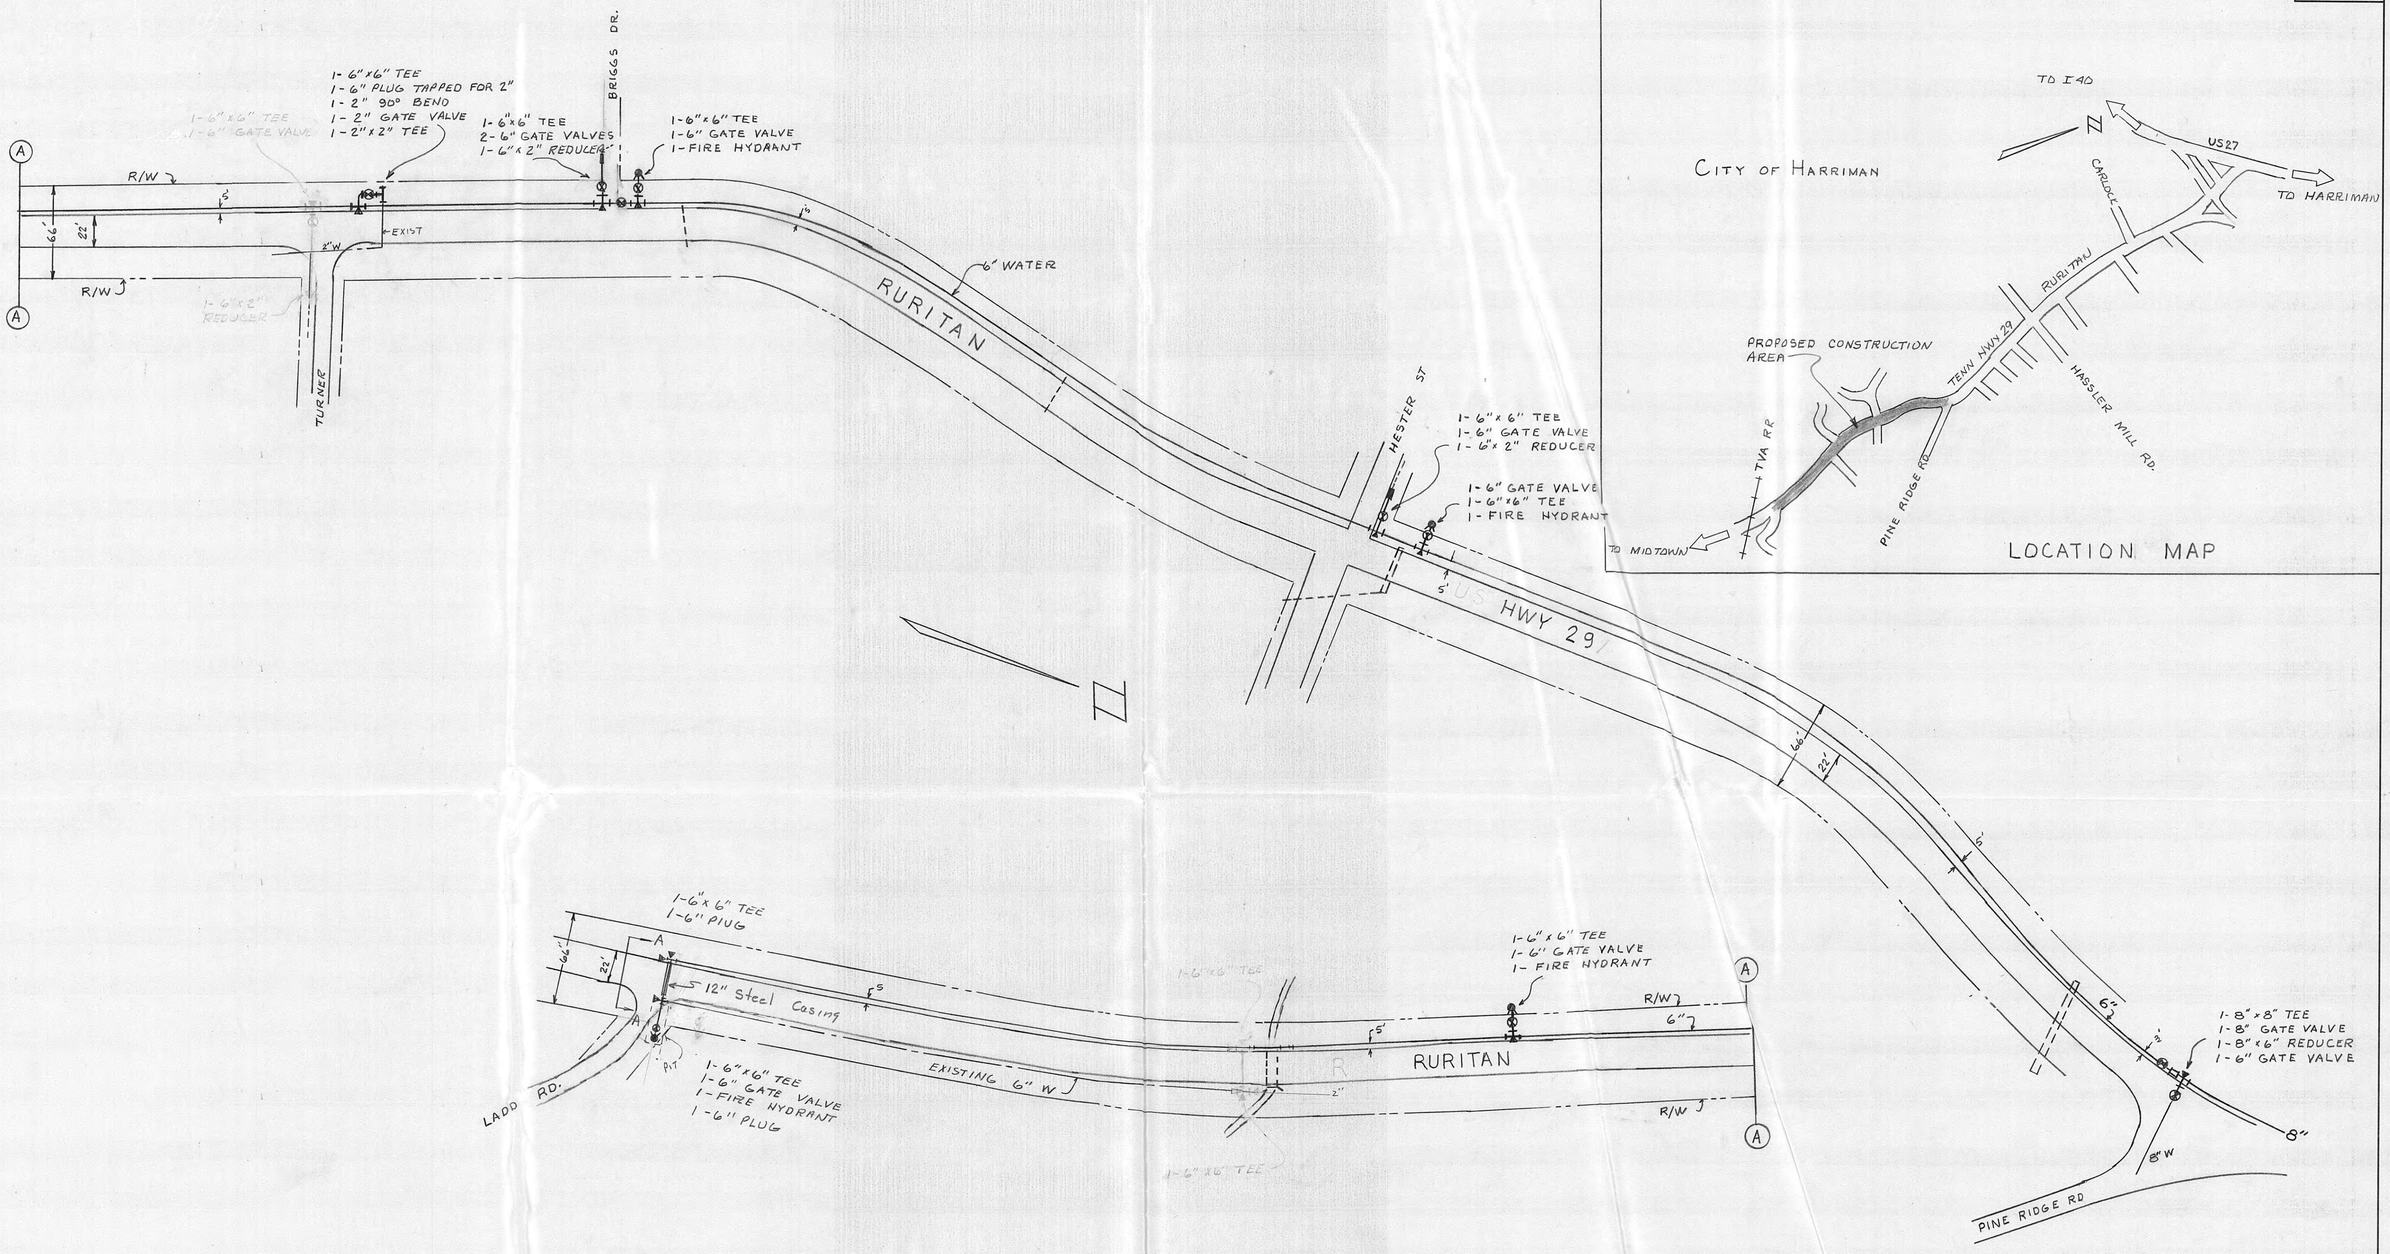

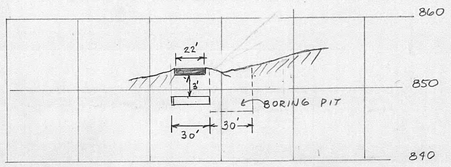

SECTION A-A

HARRIMAN UTILITY BOARD		
SCALE: 1" = 50 DATE: 8-9-77	APPROVED BY	DRAWN BY RHALL
WATER LINE EXTENSION TO DISTRIBUTION SYSTEM HWY 29 - FROM PINE RIDGE RD.		DRAWING NUMBER 103-D

DIETZGEN MASTER FORM 198MF PRINTED ON DIETZGEN 198M AGEPROOF VELLUM