PLATE 1, PLAN-PROFILE
K&E KEUFFEL & ESSER CO.
48 7008 MADE IN U.S.A.

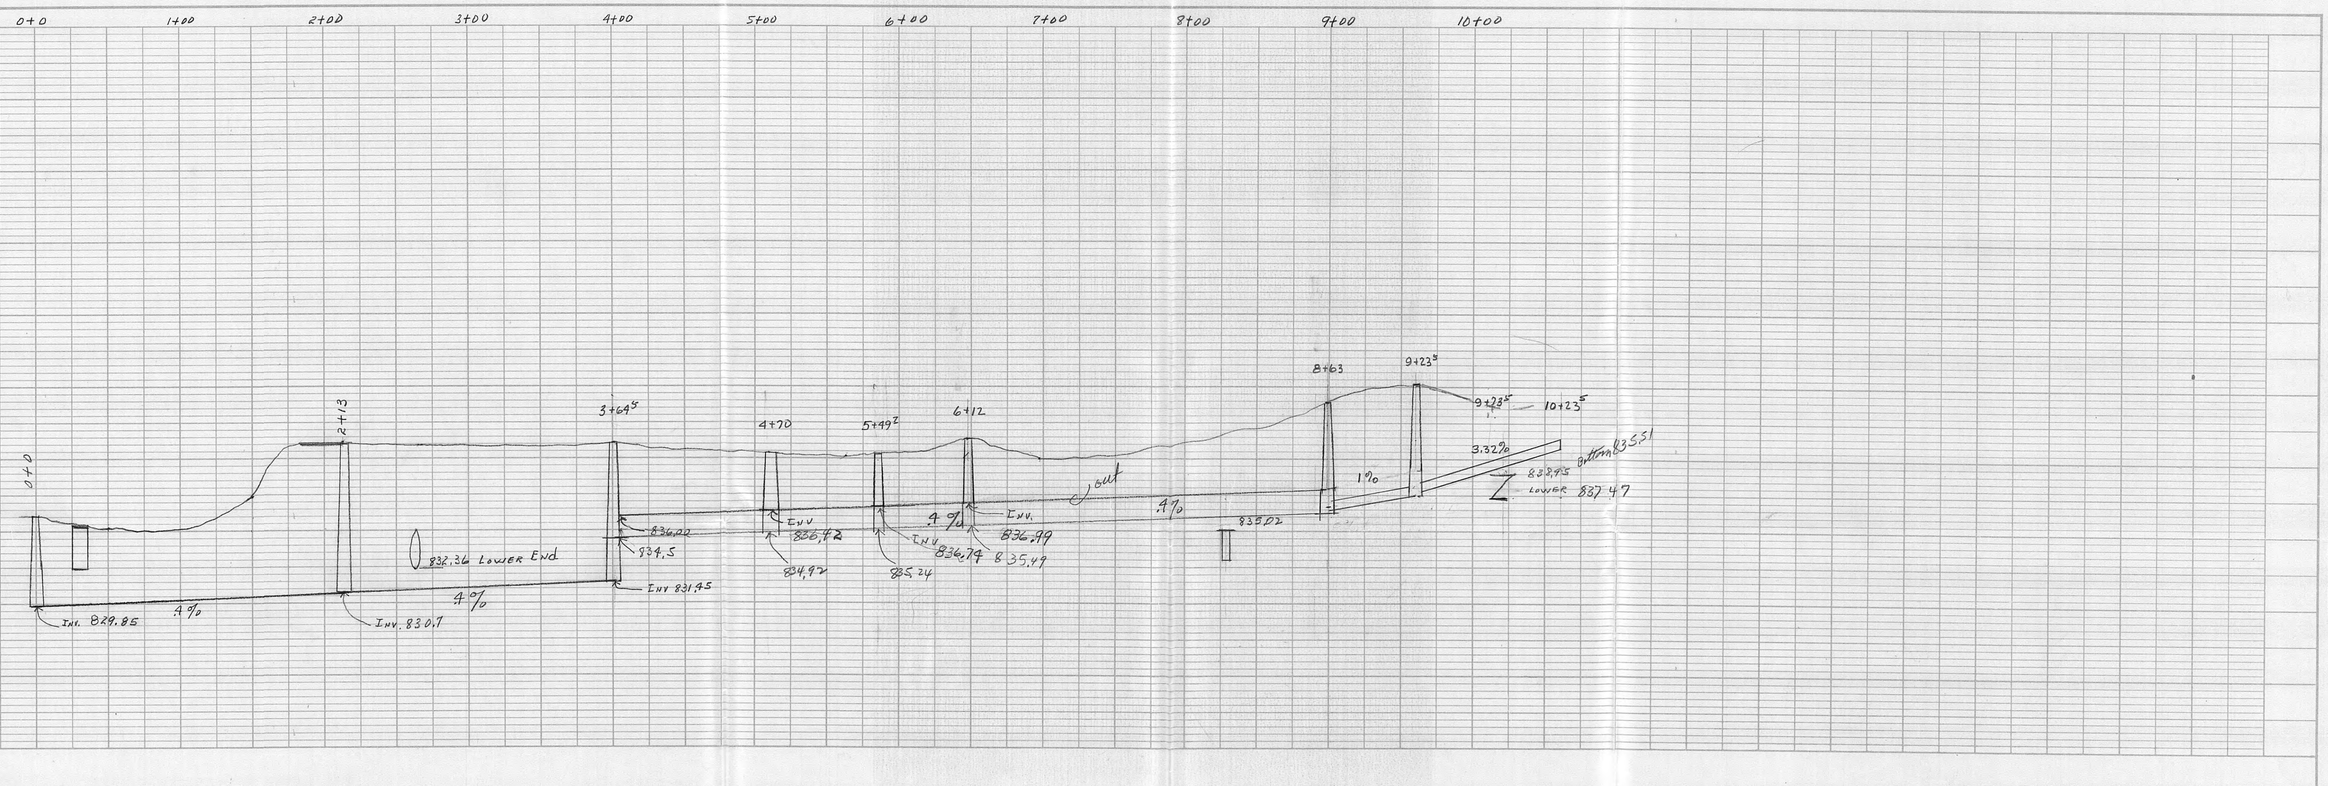

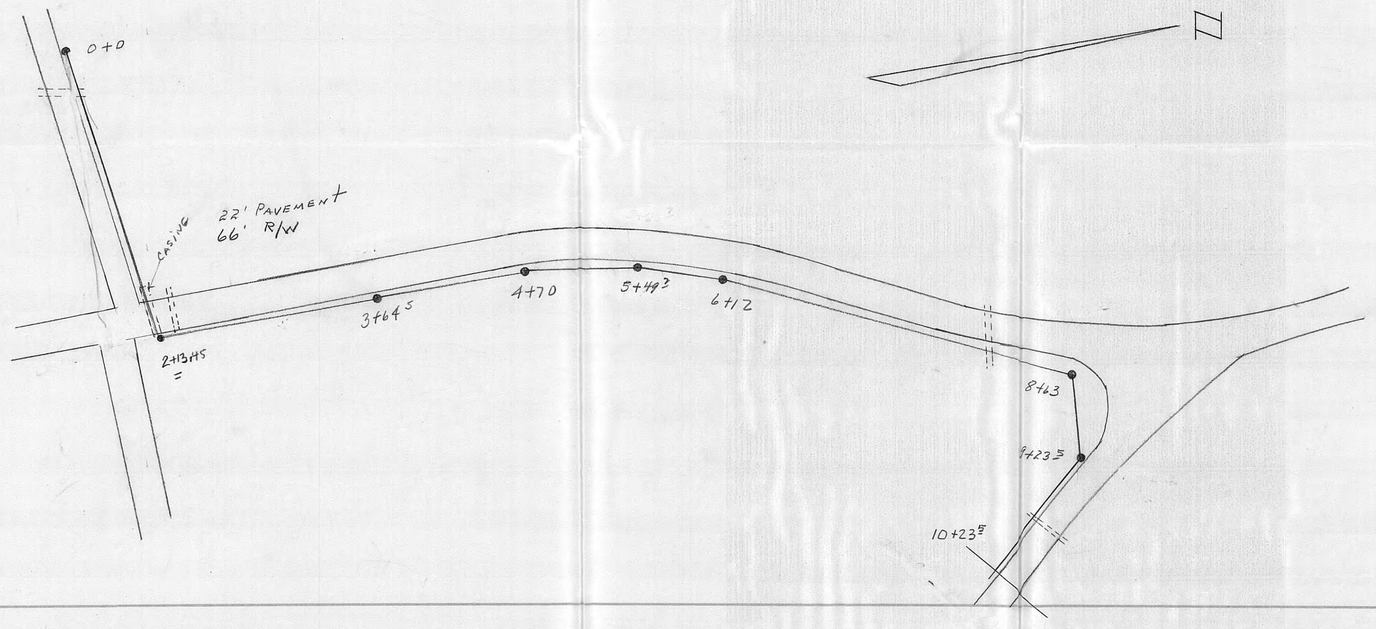

HARRIMAN UTILITY BOARD
HARRIMAN, TENNESSEE

SCALE 1"=50'		DWG. A.G.S.
SEWER EXTENSION B-3-2 STA. 0+00 TO 9+60		
		S-121-D

PROFILE
NOTE BOOK
No.
SURVEYED
PLOTTED
DRAWN
CHECKED
QUANTITIES
R. W.'s NOTED
STRUCTURE NOTATIONS CHECKED
BY
DATE

PLAN
NOTE BOOK
No.
SURVEYED
PLOTTED
DRAWN
CHECKED
QUANTITIES
R/W CHECKED
BY
DATE