


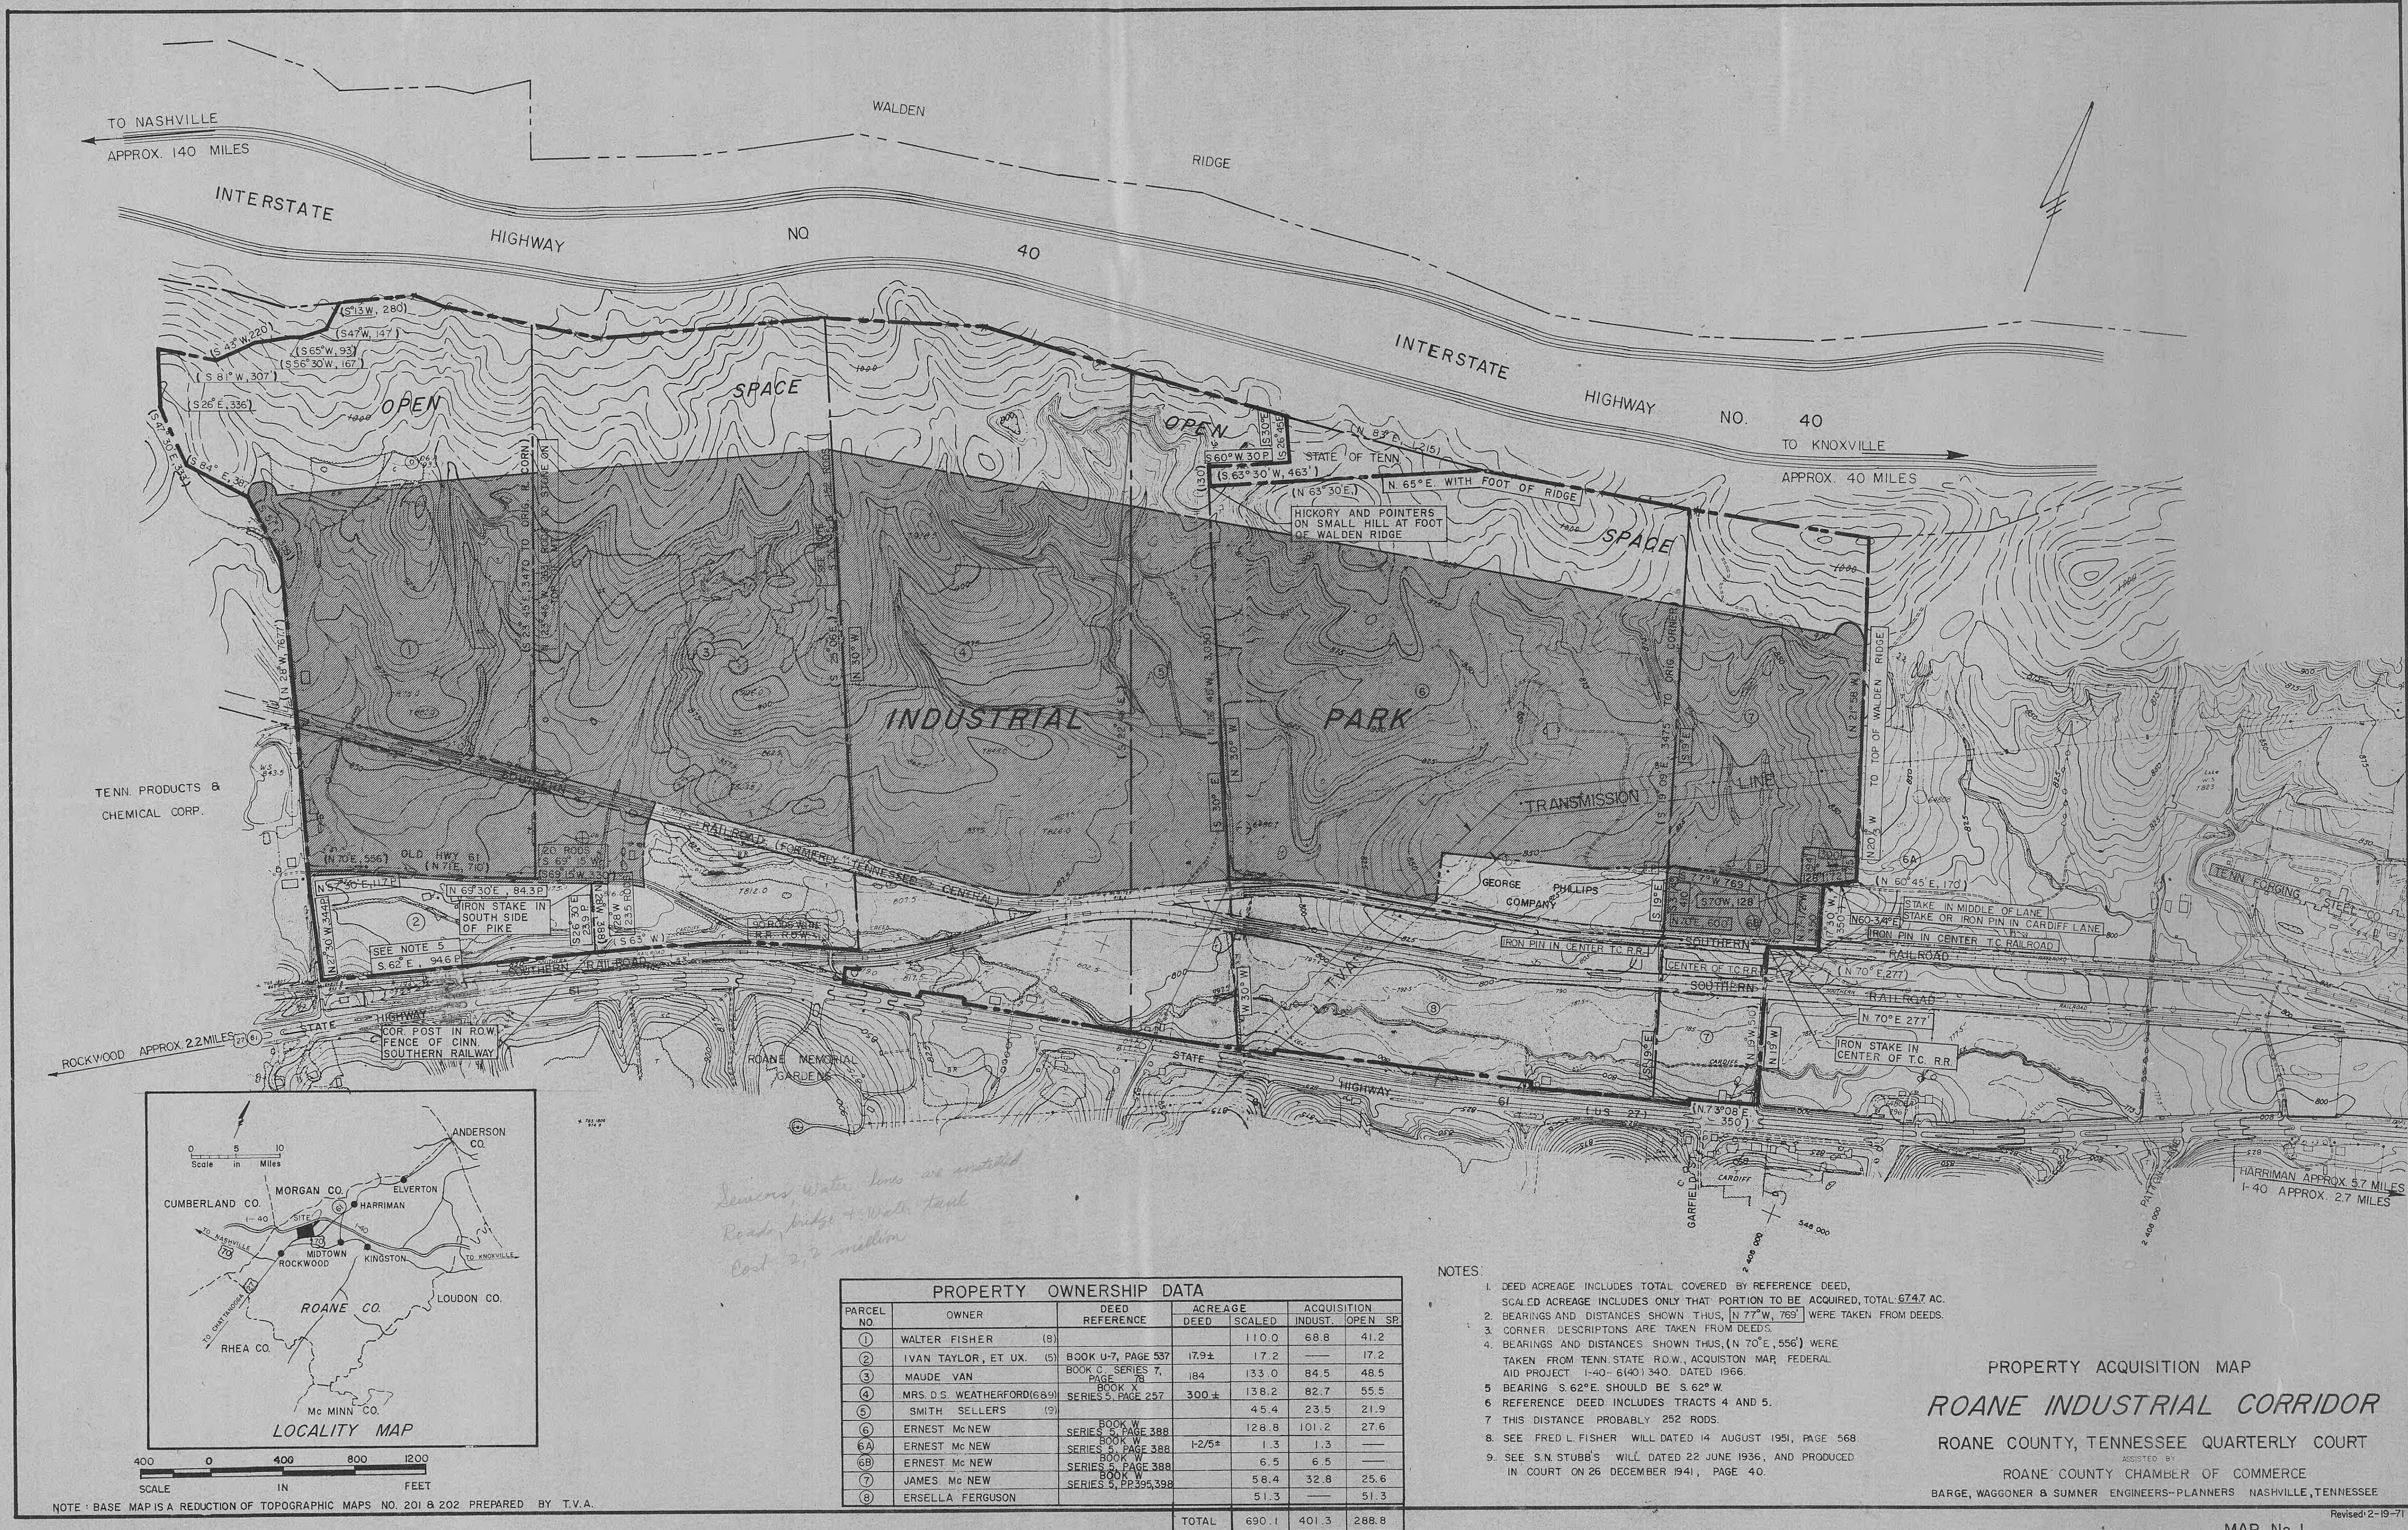




PROPERTY OWNERSHIP DATA						
PARCEL NO.	OWNER	DEED REFERENCE	ACREAGE		ACQUISITION	
			DEED	SCALED	INDUST.	OPEN SP.
①	WALTER FISHER (8)			110.0	68.8	41.2
②	IVAN TAYLOR, ET UX. (5)	BOOK U-7, PAGE 537	17.9±	17.2	—	17.2
③	MAUDE VAN	BOOK C, SERIES 7, PAGE 78	184	133.0	84.5	48.5
④	MRS. D.S. WEATHERFORD (689)	SERIES 5, PAGE 257	300±	138.2	82.7	55.5
⑤	SMITH SELLERS (9)	BOOK X		45.4	23.5	21.9
⑥	ERNEST Mc NEW	BOOK W, SERIES 3, PAGE 388		128.8	101.2	27.6
⑥A	ERNEST Mc NEW	BOOK W, SERIES 3, PAGE 388	1-2/5±	1.3	1.3	—
⑥B	ERNEST Mc NEW	BOOK W, SERIES 3, PAGE 388		6.5	6.5	—
⑦	JAMES Mc NEW	BOOK V, SERIES 5, PAGE 388		58.4	32.8	25.6
⑧	ERSELLA FERGUSON	SERIES 3, PP. 395, 398		51.3	—	51.3
TOTAL			690.1	401.3	288.8	

- NOTES:
- DEED ACREAGE INCLUDES TOTAL COVERED BY REFERENCE DEED, SCALED ACREAGE INCLUDES ONLY THAT PORTION TO BE ACQUIRED, TOTAL: 674.7 AC.
 - BEARINGS AND DISTANCES SHOWN THUS, [N 77° W, 769'] WERE TAKEN FROM DEEDS.
 - CORNER DESCRIPTIONS ARE TAKEN FROM DEEDS.
 - BEARINGS AND DISTANCES SHOWN THUS, (N 70° E, 556') WERE TAKEN FROM TENN. STATE R.O.W., ACQUISITION MAP, FEDERAL AID PROJECT 1-40- 6(40) 340, DATED 1966.
 - BEARING S 62° E. SHOULD BE S 62° W.
 - REFERENCE DEED INCLUDES TRACTS 4 AND 5.
 - THIS DISTANCE PROBABLY 252 RODS.
 - SEE FRED L. FISHER WILL DATED 14 AUGUST 1951, PAGE 568.
 - SEE S.N. STUBBS' WILL DATED 22 JUNE 1936, AND PRODUCED IN COURT ON 26 DECEMBER 1941, PAGE 40.


PROPERTY ACQUISITION MAP
ROANE INDUSTRIAL CORRIDOR
ROANE COUNTY, TENNESSEE QUARTERLY COURT
ASSISTED BY
ROANE COUNTY CHAMBER OF COMMERCE
BARGE, WAGGONER & SUMNER ENGINEERS-PLANNERS NASHVILLE, TENNESSEE



LOTS	ACRES
1	12
2	10
3	13
4	44
5	28
6	37
7	49
8	26
9	28
10	21
11	23
12	9
13	5
14	19
15	14
16	13
17	22
FOR DISPOSITION	
OPEN SPACE	37.4
ROAD R.O.W.	2.7
TOTAL	
	690

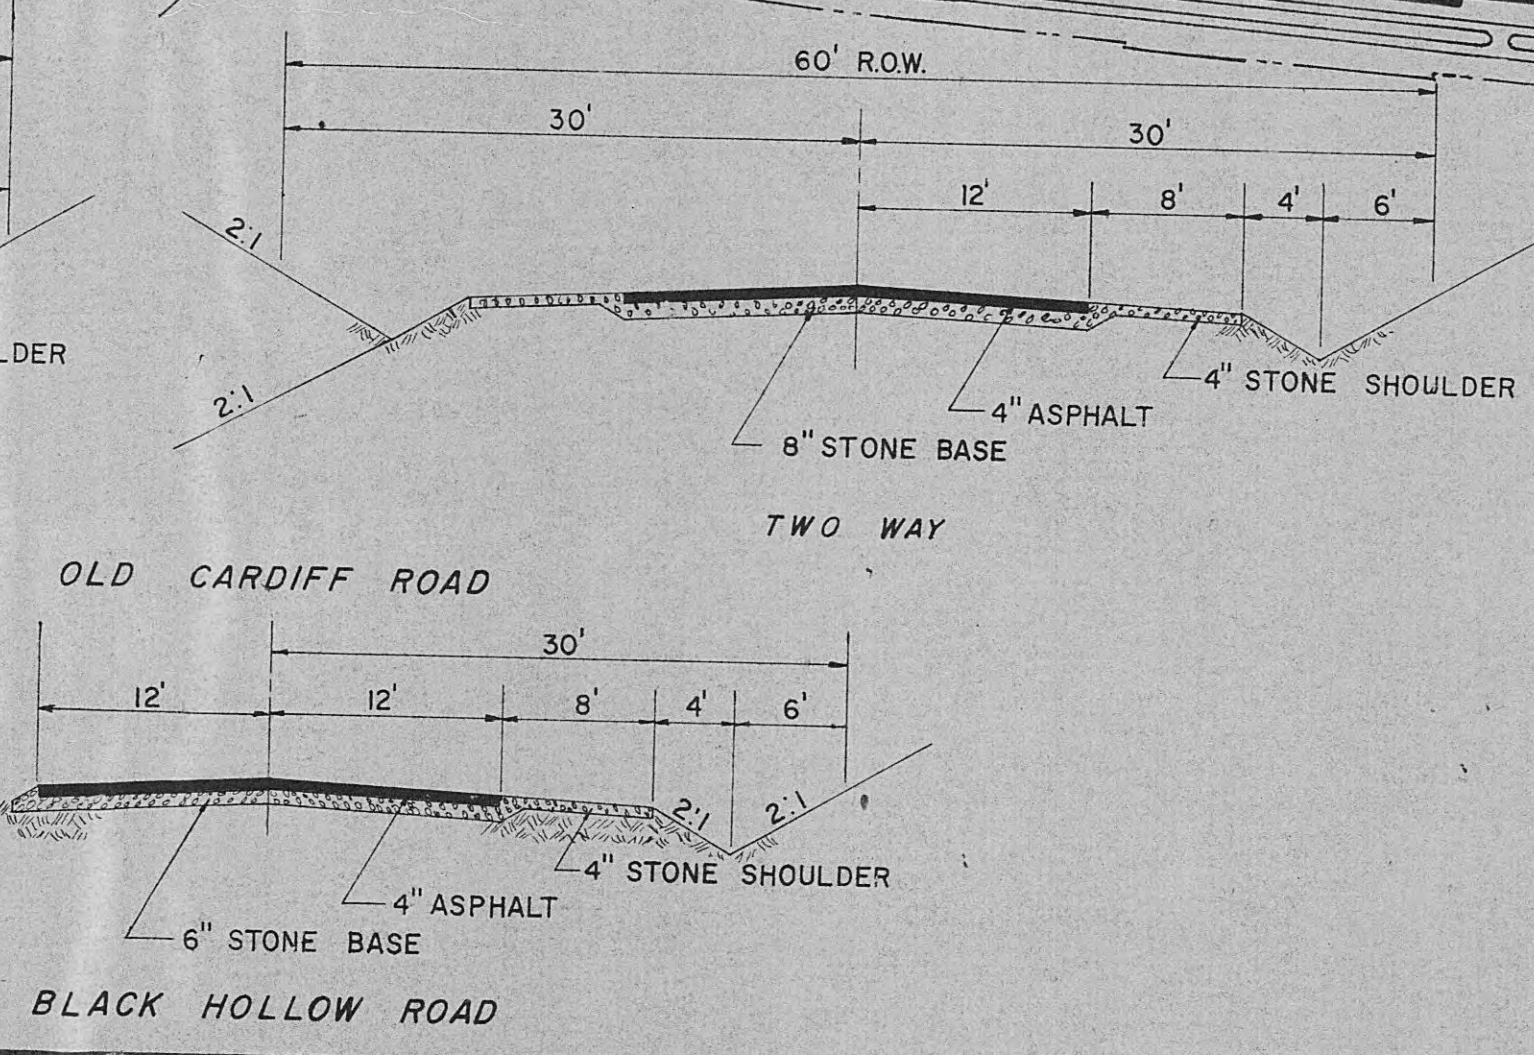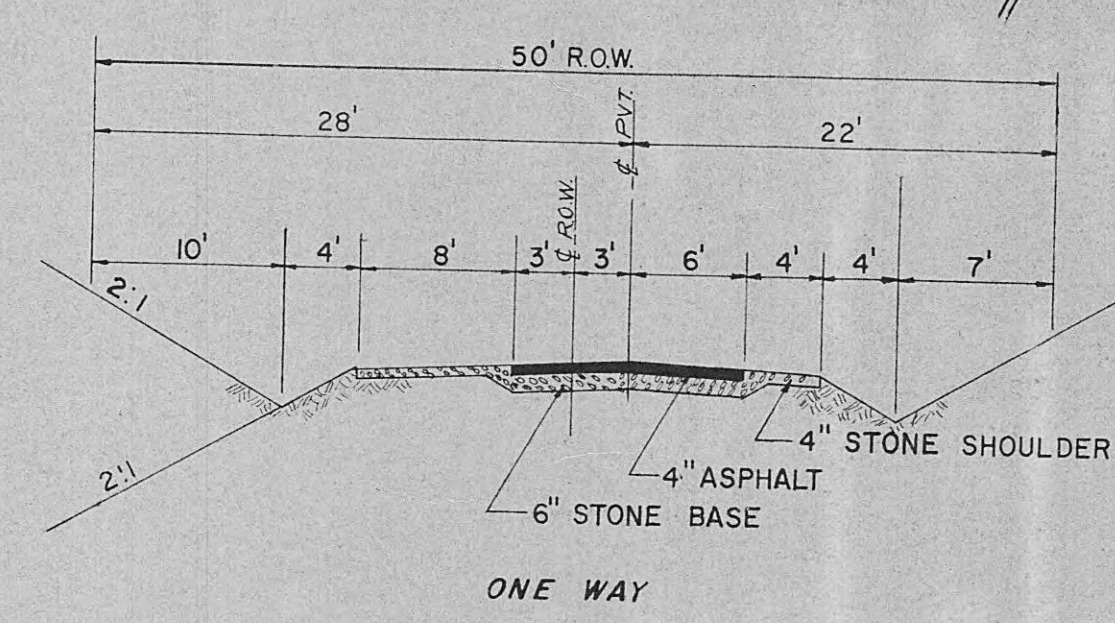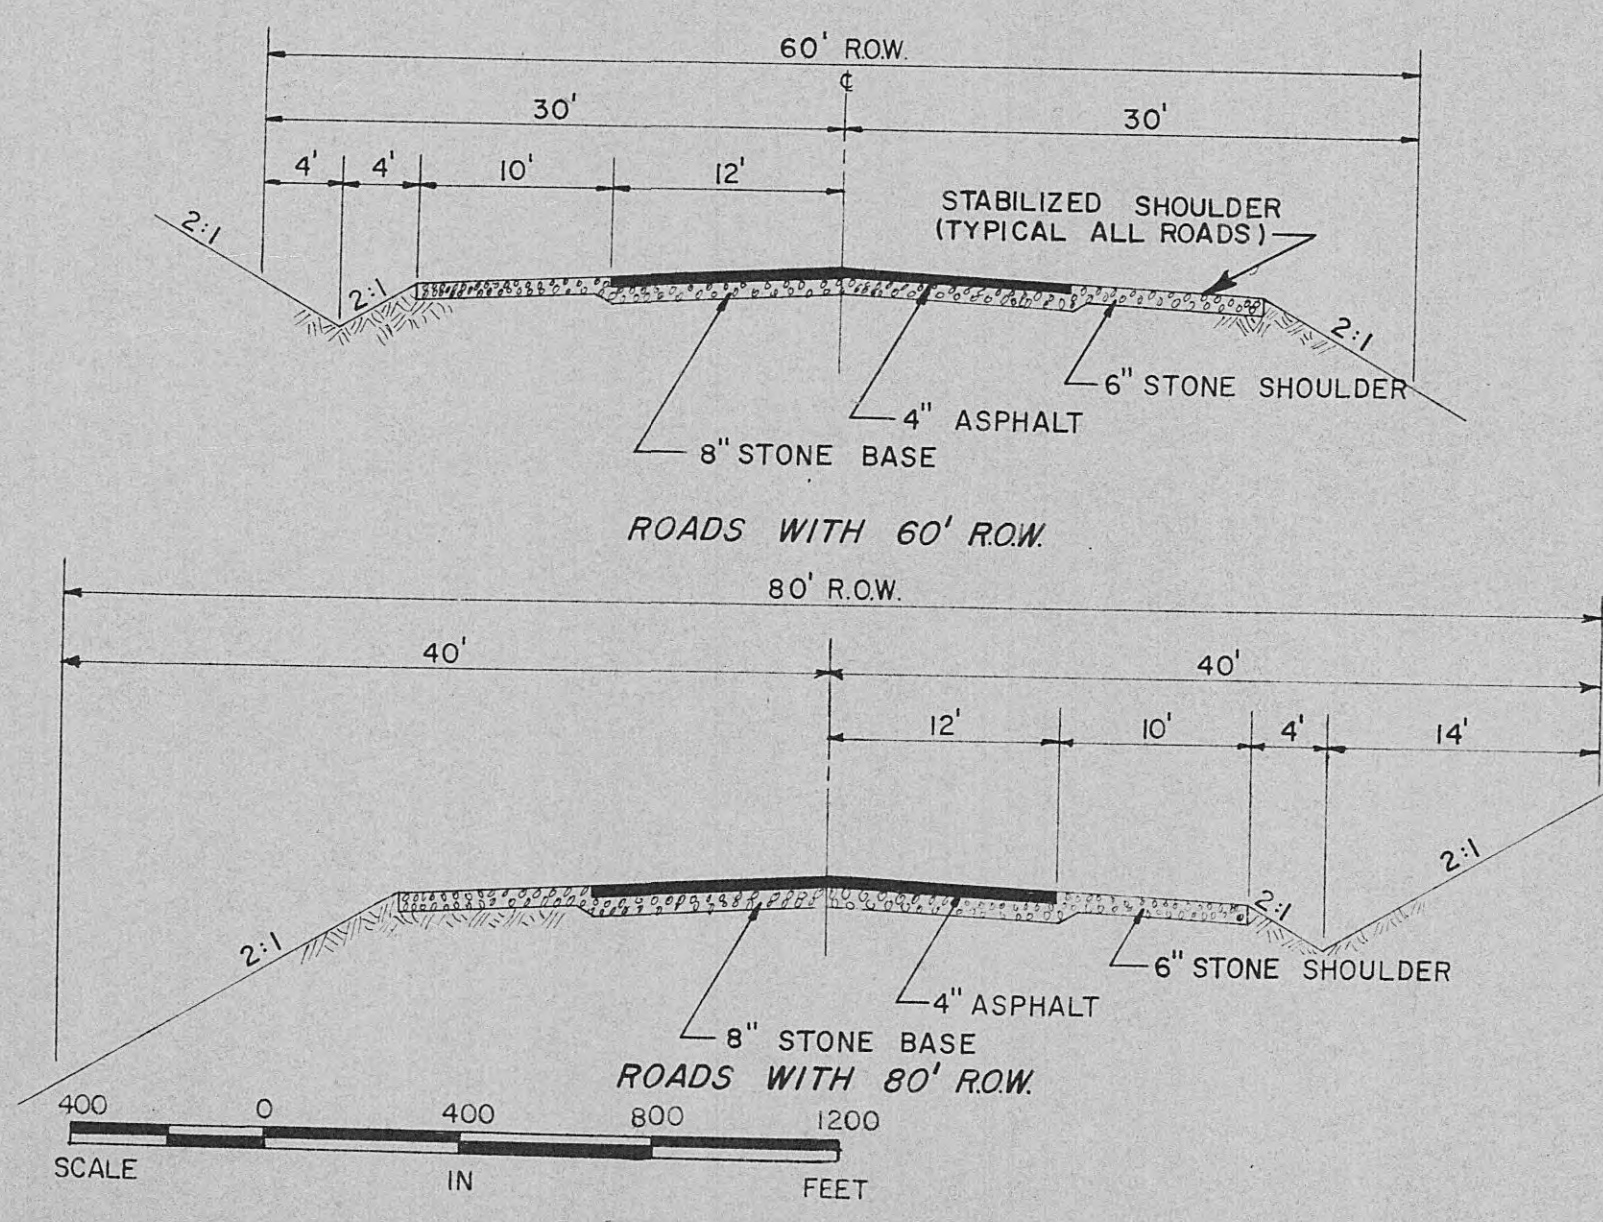

PRELIMINARY SUBDIVISION PLAN
ROANE INDUSTRIAL CORRIDOR
 ROANE COUNTY, TENNESSEE QUARTERLY COURT
 ASSISTED BY
 ROANE COUNTY CHAMBER OF COMMERCE
 BARGE, WAGGONER & SUMNER ENGINEERS-PLANNERS NASHVILLE, TENNESSEE

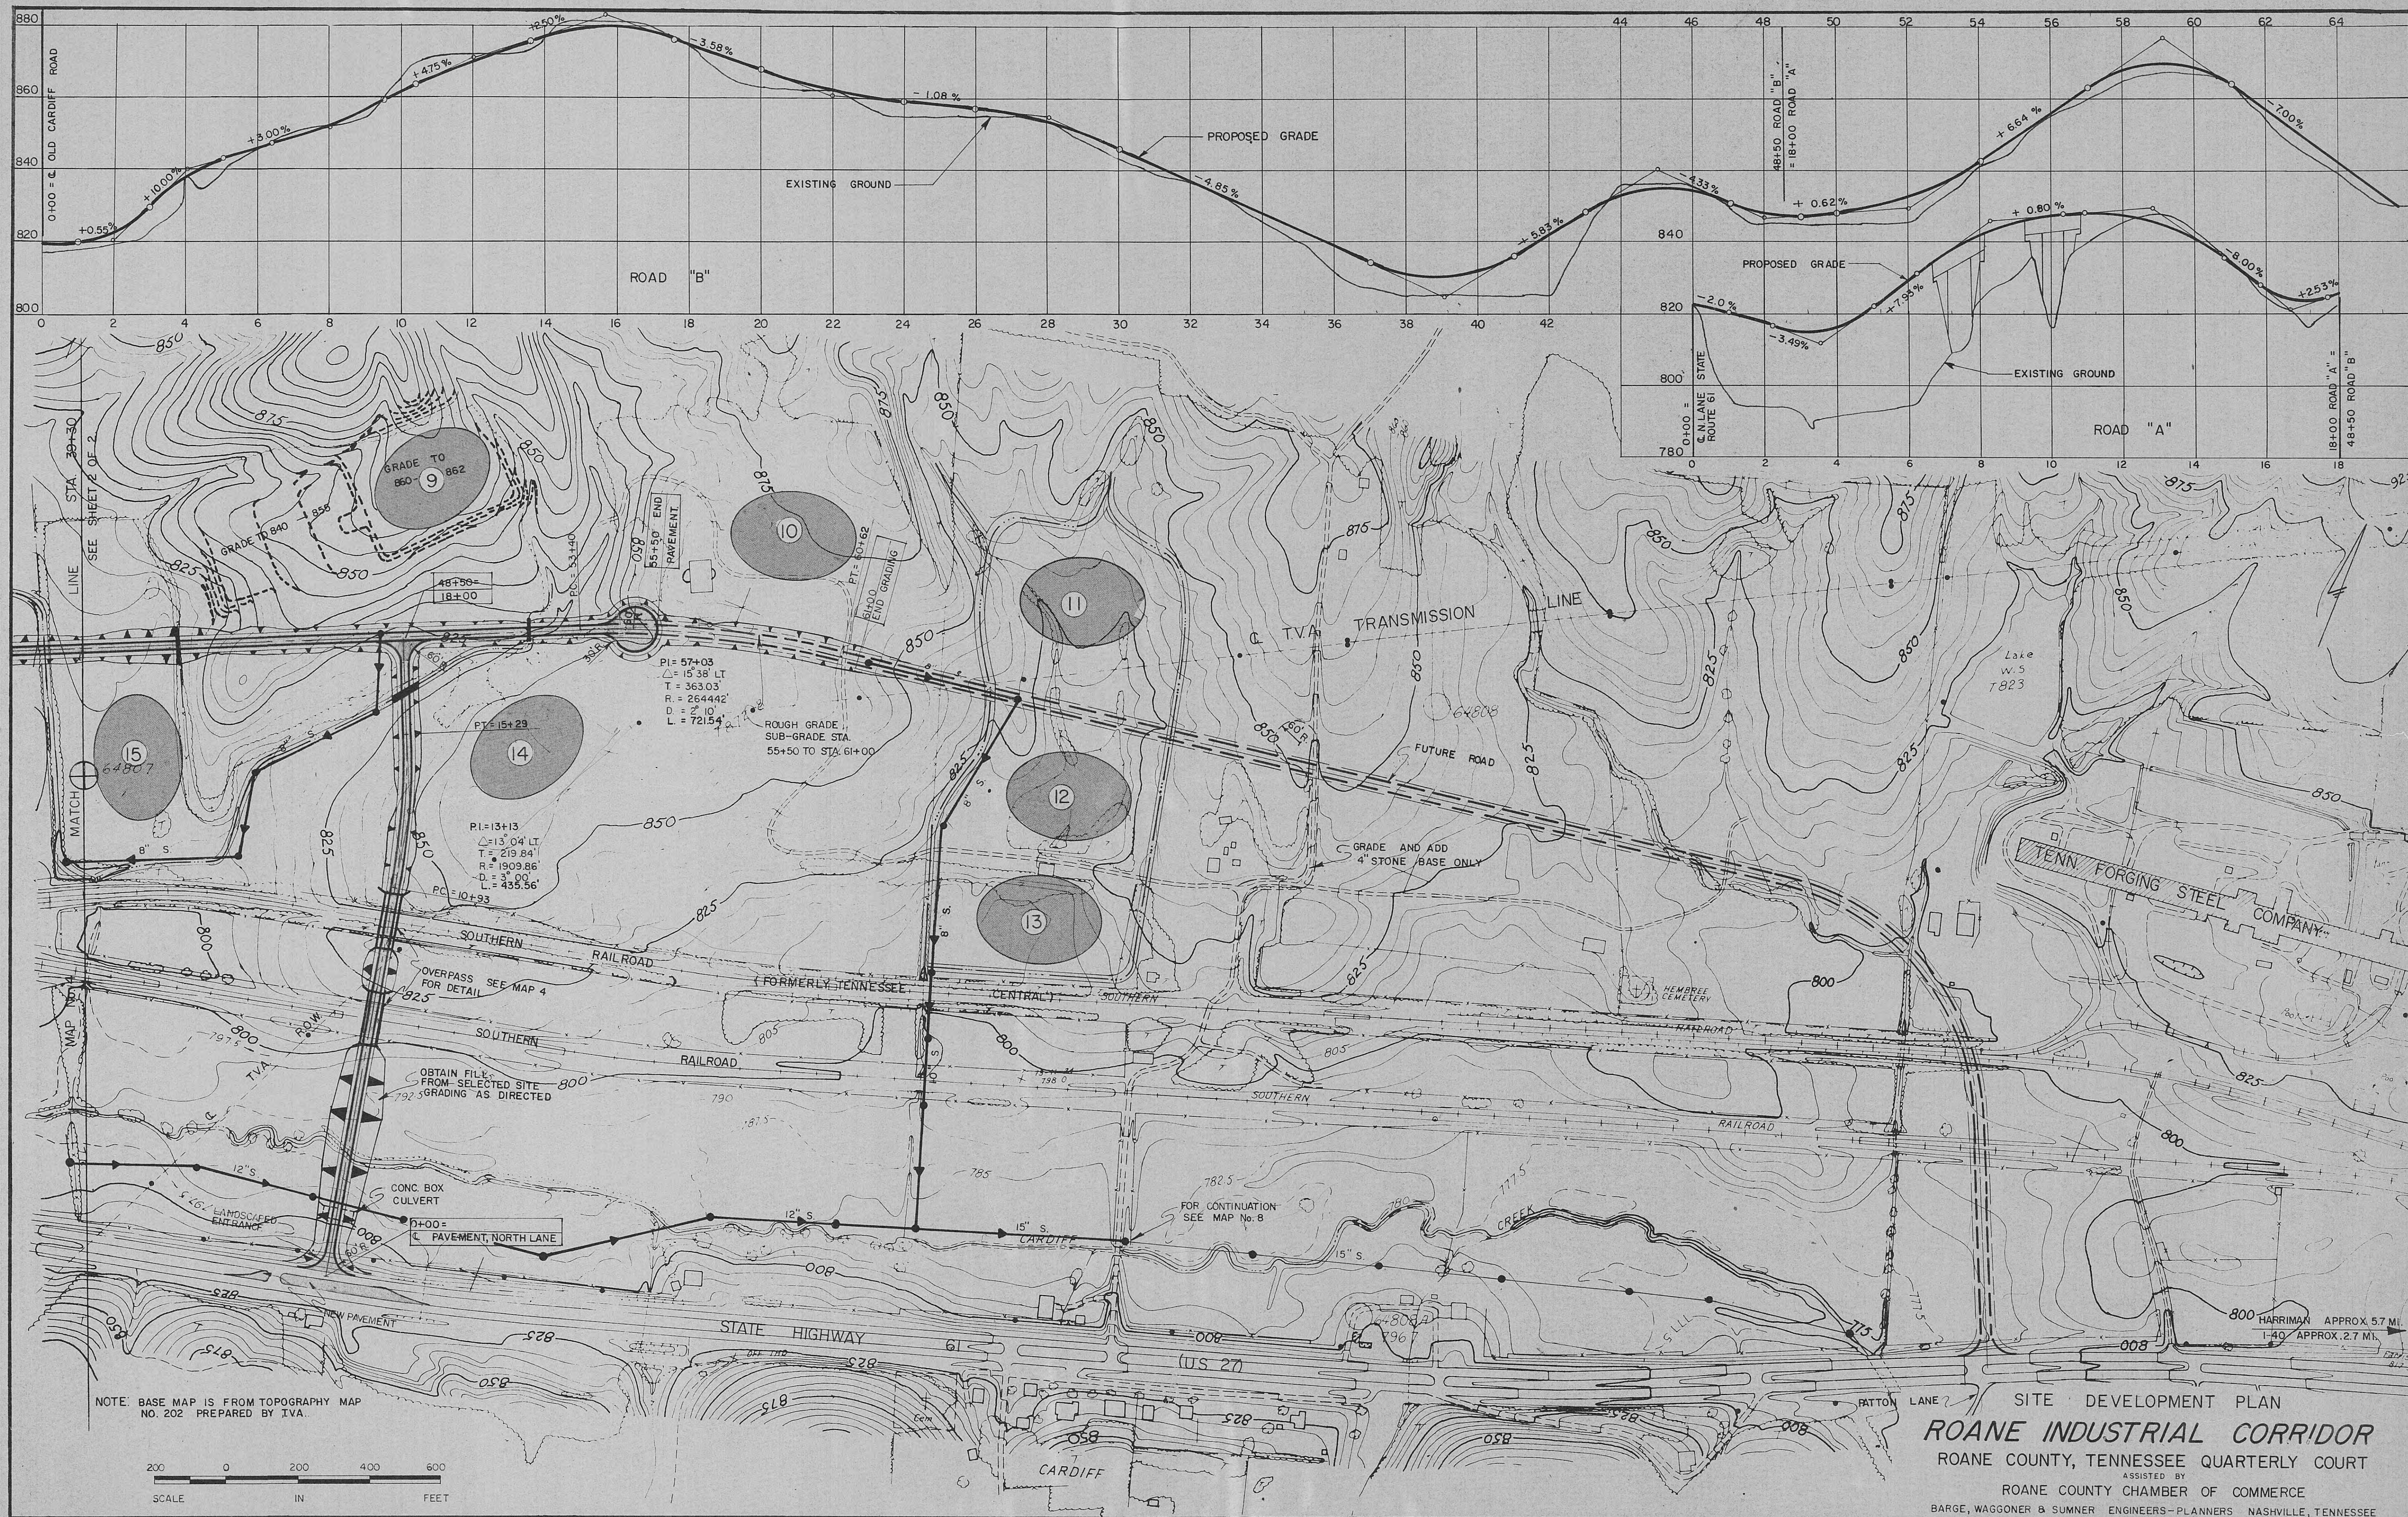



FOR CONTINUATION
SEE INSERT THIS
SHEET

400 0 400 800 1200
SCALE IN FEET

NOTE: BASE MAP IS A REDUCTION OF TOPOGRAPHY MAPS 201, 202, & 208 PREPARED BY T.V.A.

INSERT

MATCH LINE THIS SHEET

PROPOSED WATER FACILITIES PLAN
ROANE INDUSTRIAL CORRIDOR
ROANE COUNTY, TENNESSEE QUARTERLY COURT
ASSISTED BY
ROANE COUNTY CHAMBER OF COMMERCE
BARGE, WAGGONER & SUMNER ENGINEERS-PLANNERS NASHVILLE, TENNESSEE