K+E PLATE: L.PLAN-PROFILE
KEUFFEL & ESSER CO.
46 7008 MADE IN U.S.A.

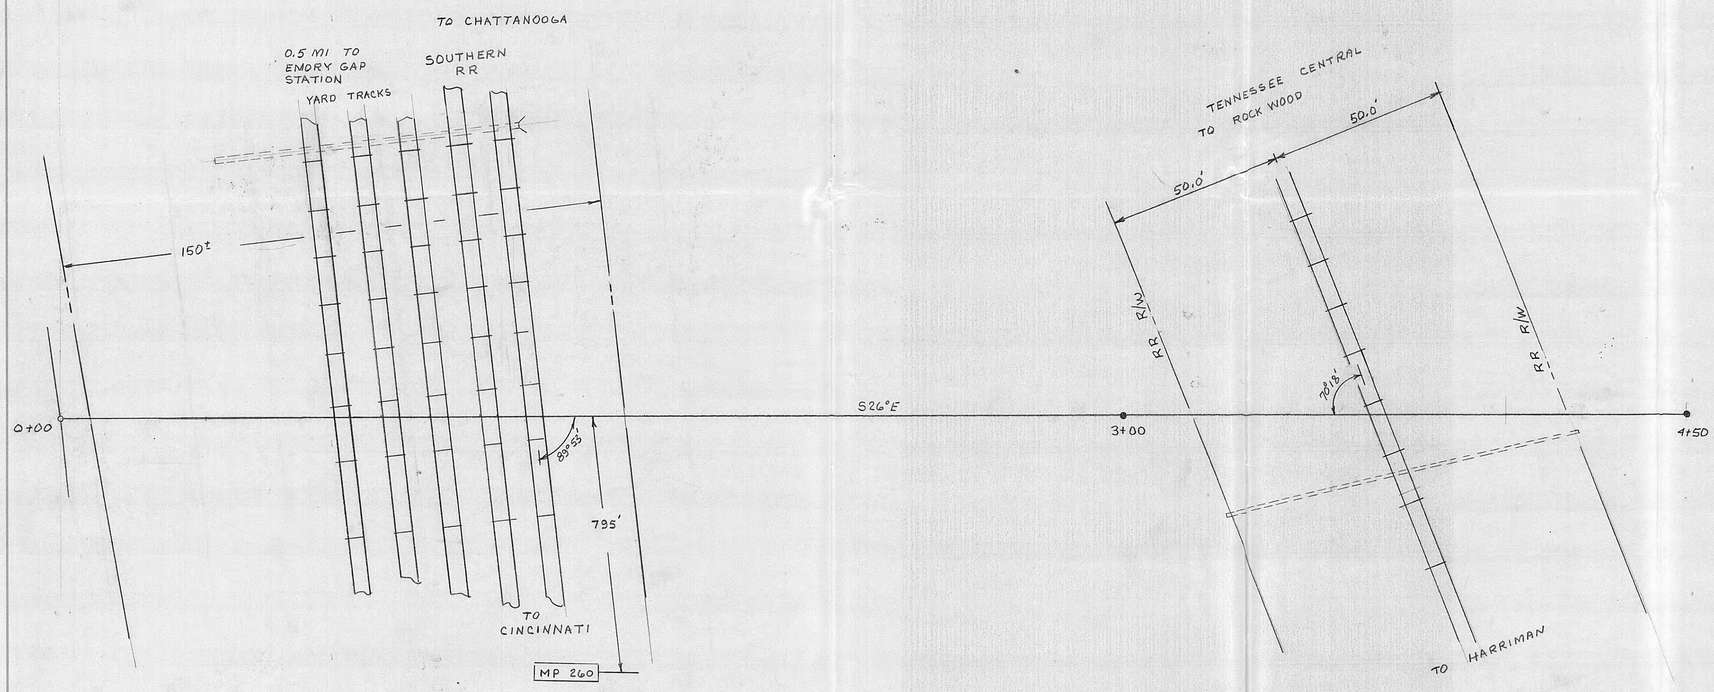

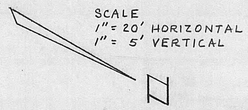

PROFILE
NOTE BOOK
No.
SURVEYED
PLOTTED
GRADES CHECKED
R. R.'s NOTED
STRUCTURE NOTATIONS CHECKED
BY
DATE

PLAN
NOTE BOOK
No.
SURVEYED
PLOTTED
ALIGNMENT CHECKED
R.E. OF WAY CHECKED
BY
DATE

HARRIMAN UTILITY BOARD

CROSSING PERMIT REQUIREMENT
SOUTHERN RAILWAY SYSTEMS
NEAR EMORY GAP TERMINAL &
MP-260 HARRIMAN, TENNESSEE

DWN. BY: RHALL	DATE 11-2-76	DWG. NO. 72-D

S-72-D