20-D

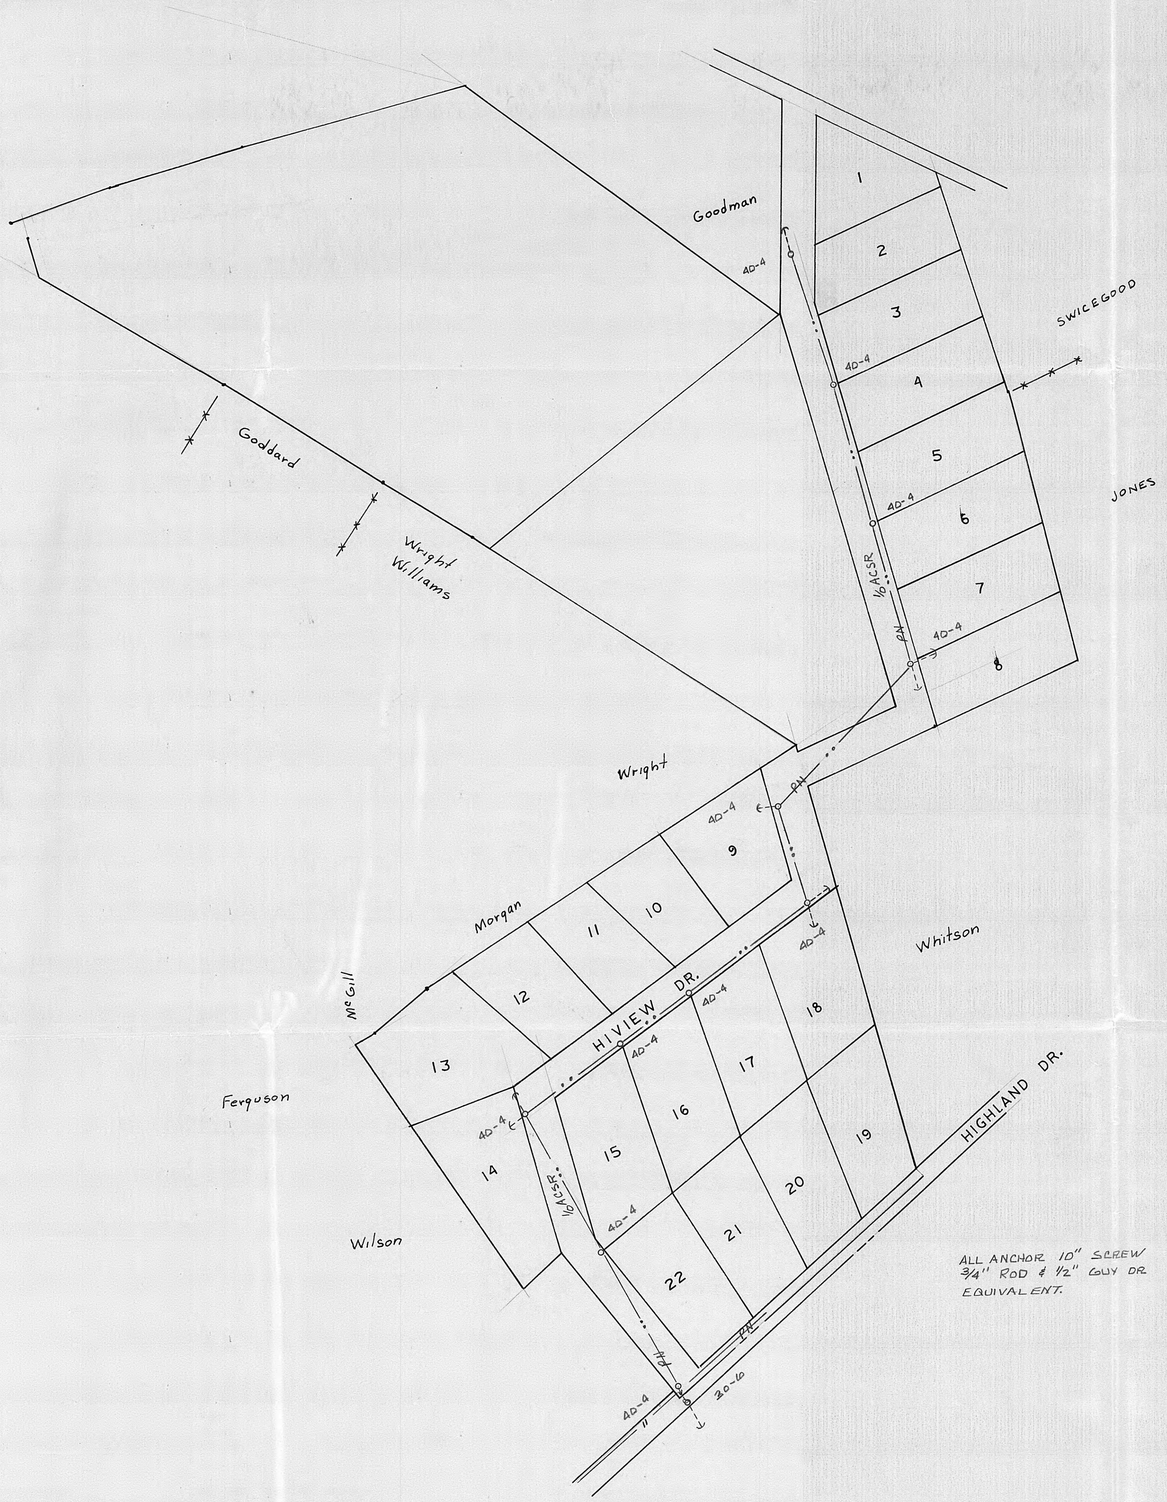

REQUEST SCBT TO
SET JOINT USE POLES

ALL ANCHOR 10" SCREW
3/4" ROD & 1/2" GUY DR
EQUIVALENT.

HARRIMAN UTILITY BOARD
HARRIMAN, TENNESSEE

SCALE: 1" = 100'
DATE: 7-2-73
APPROVED BY
DRAWN BY RHALL

HIGHLAND VIEW SUBDIVISION
PINE RIDGE COMMUNITY

DRAWING NUMBER
20-D

DIETZGEN MASTER FORM 188MF PRINTED ON DIETZGEN 188M AGEPROOF VELLUM