



LEGEND

- ROADS
- RAILROADS
- RIVERS
- CREEKS
- APPROXIMATE CORPORATE LIMITS
- EXISTING SEWERS
- PROPOSED SEWERS
- DEFERRED CONSTRUCTION

NOTE:
ALL SEWERS 8" UNLESS OTHERWISE SHOWN

CITY OF HARRIMAN, TENNESSEE
SANITARY SEWERAGE SYSTEM IMPROVEMENT

REPORT MAP
TO ACCOMPANY
WIEDEMAN AND SINGLETON REPORT DATED JULY 1979

SCALE 1" = 800'	WIEDEMAN AND SINGLETON ENGINEERS	SH
DATE JULY 1979	ATLANTA	GEORGIA
		OF



LEGEND

- ROADS
- RAILROADS
- RIVERS
- CREEKS
- APPROXIMATE CORPORATE LIMITS
- EXISTING SEWERS
- PROPOSED SEWERS
- DEFERRED CONSTRUCTION

NOTE:
ALL SEWERS 8" UNLESS OTHERWISE SHOWN

CITY OF HARRIMAN, TENNESSEE
SANITARY SEWERAGE SYSTEM IMPROVEMENT

REPORT MAP
TO ACCOMPANY
WIEDEMAN AND SINGLETON REPORT DATED JULY

SCALE 1" = 800'	WIEDEMAN AND SINGLETON ENGINEERS	SHEET OF
DATE JULY 1979	ATLANTA GEORGIA	



CITY OF HARRIMAN, TENNESSEE
SANITARY SEWERAGE SYSTEM IMPROVEMENT
PORT MAP
ACCOMPANY
NGLETON REPORT DATED JU
DEMAN AND SINGLETON
ENGINEERS
GEORGIA



LEGEND

ROADS	—
RAILROADS	—+—
RIVERS	—
CREEKS	—
APPROXIMATE CORPORATE LIMITS	---
EXISTING SEWERS	—
PROPOSED SEWERS	- - -
DEFERRED CONSTRUCTION	—


NOTE:
ALL SEWERS 8" UNLESS OTHERWISE SHOWN

CITY OF HARRIMAN, TENNESSEE
SANITARY SEWERAGE SYSTEM IMPROVEMENTS

PORT MAP
ACCOMPANY
NGLETON REPORT DATED JULY 197

DEMAN AND SINGLETON
ENGINEERS
GEORGIA

SHEET
OF 1

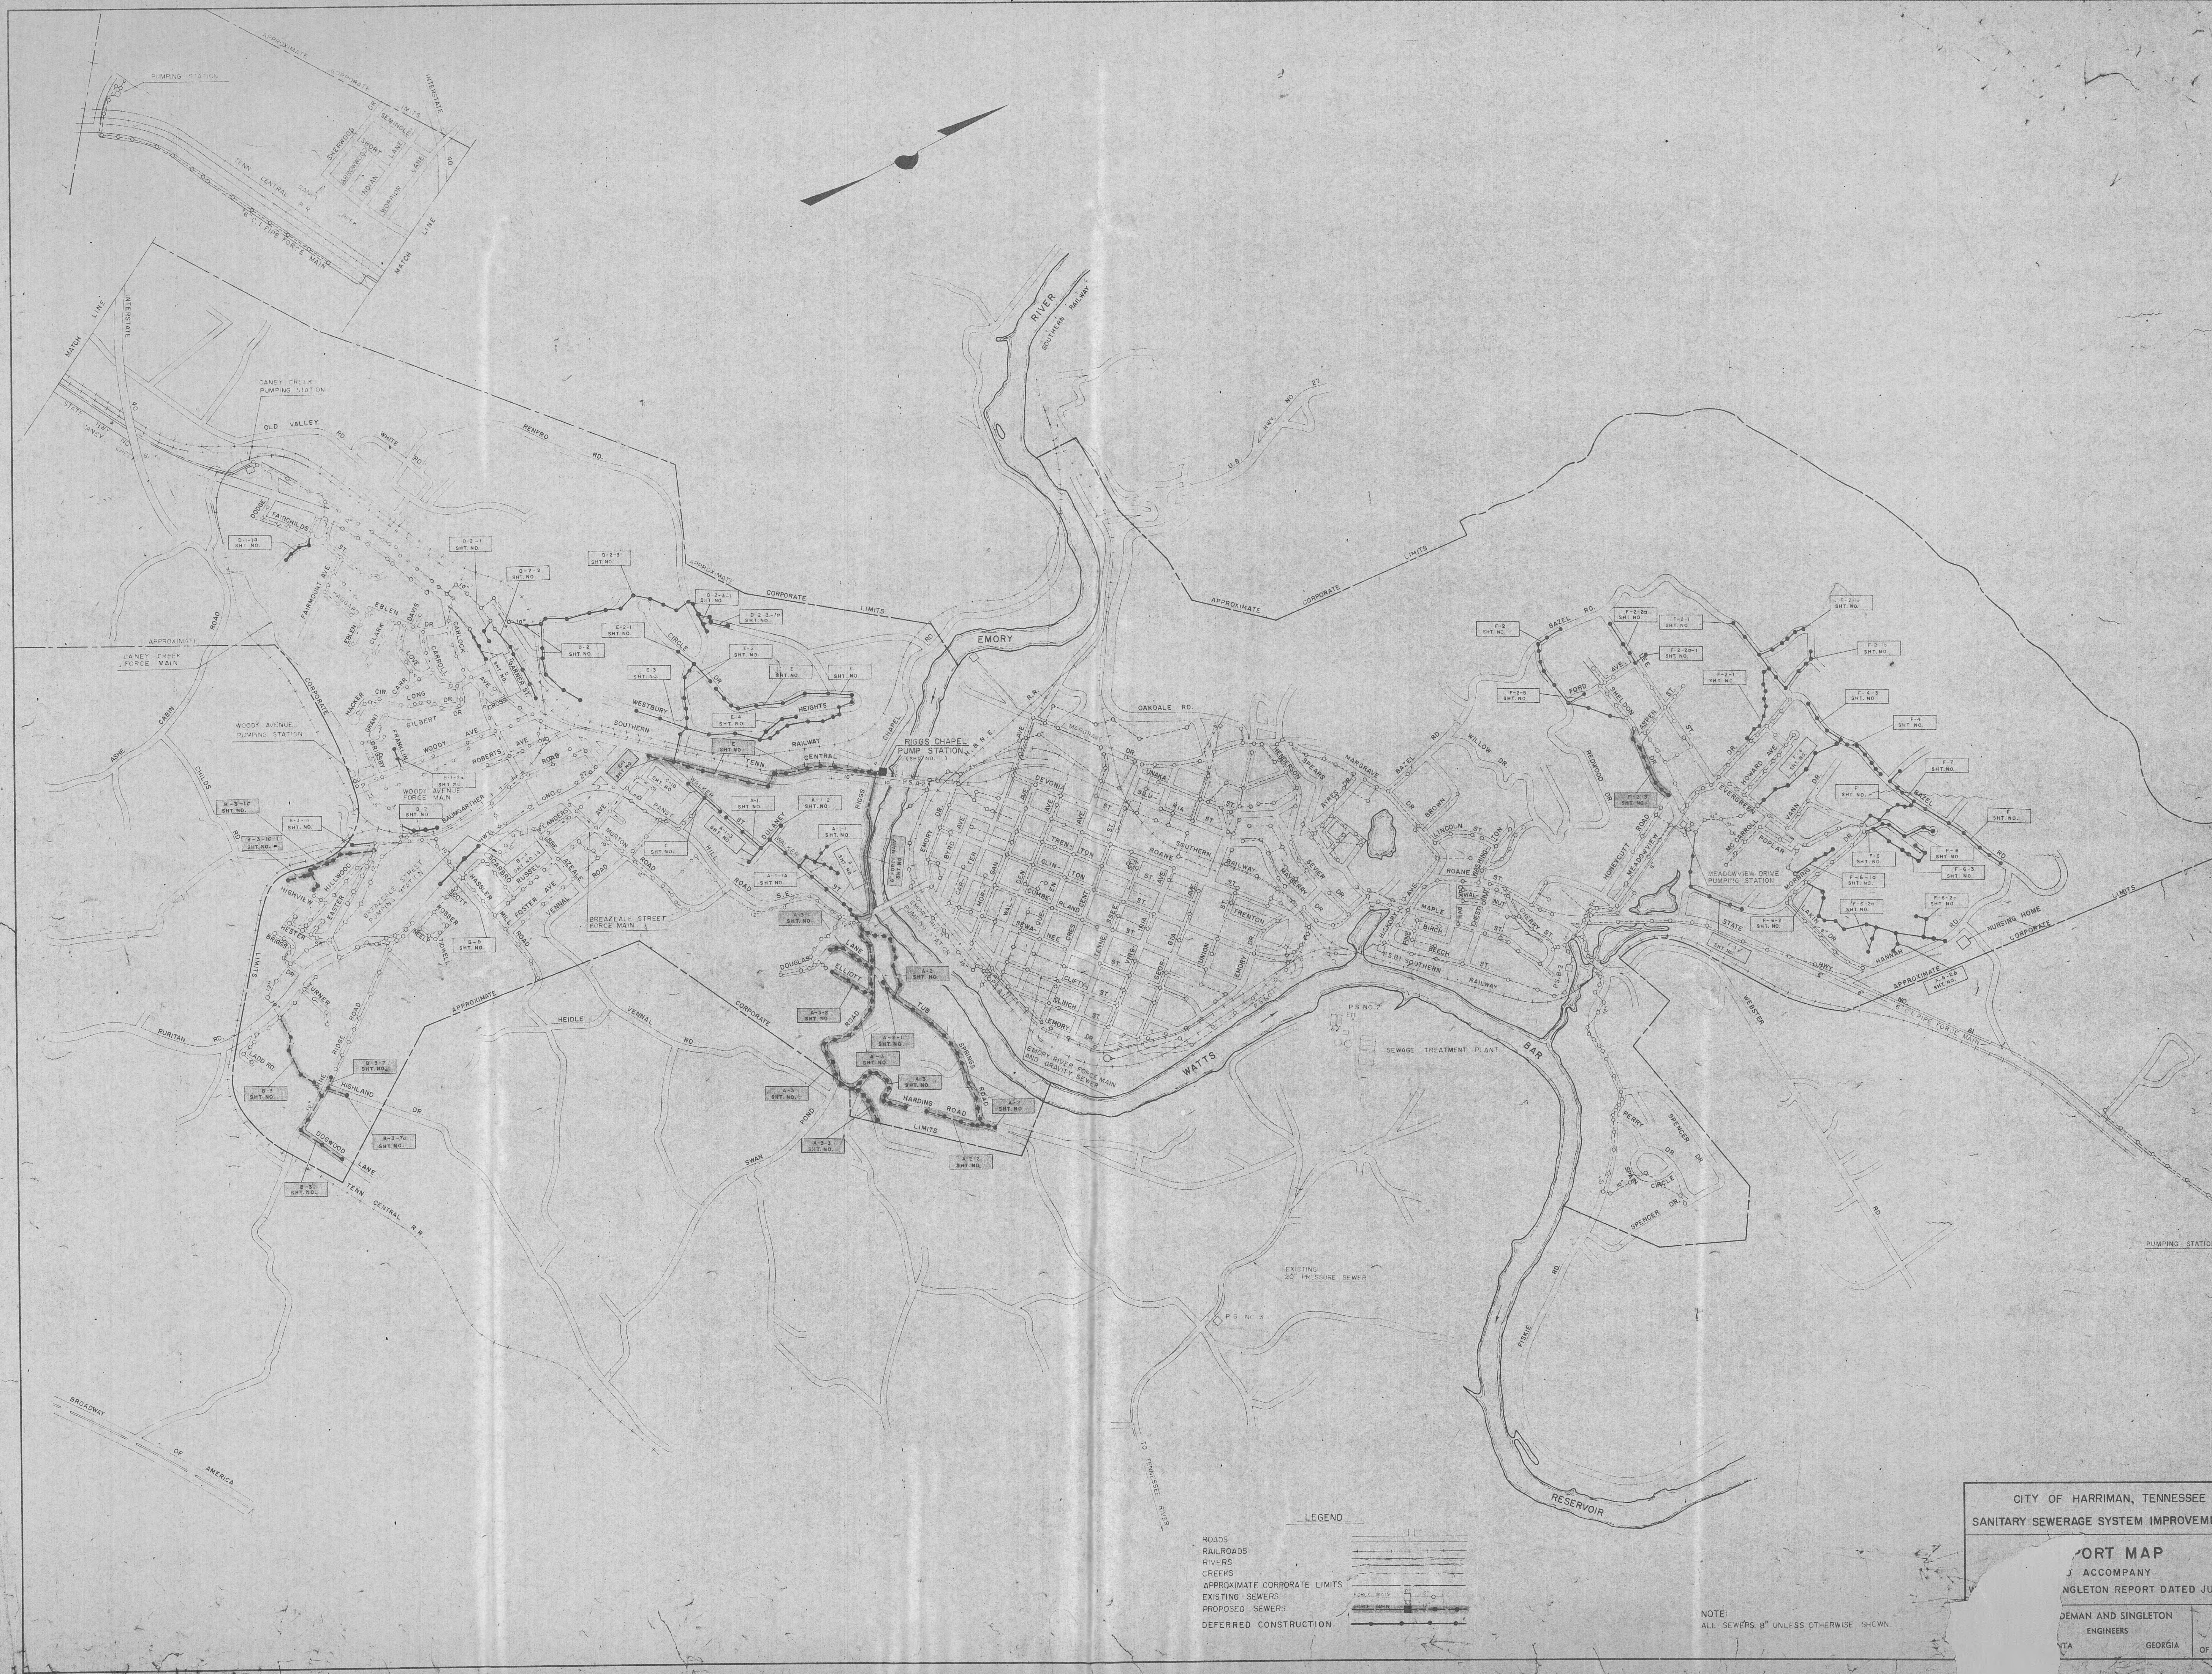

CITY OF HARRIMAN, TENNESSEE
 SANITARY SEWERAGE SYSTEM IMPROVEMENT

PORT MAP
 ACCOMPANY
 NGLETON REPORT DATED JULY

DEMAN AND SINGLETON
 ENGINEERS
 VTA GEORGIA OF