



HARRIMAN UTILITY BOARD


NATURAL GAS SERVICE TO MIDTOWN

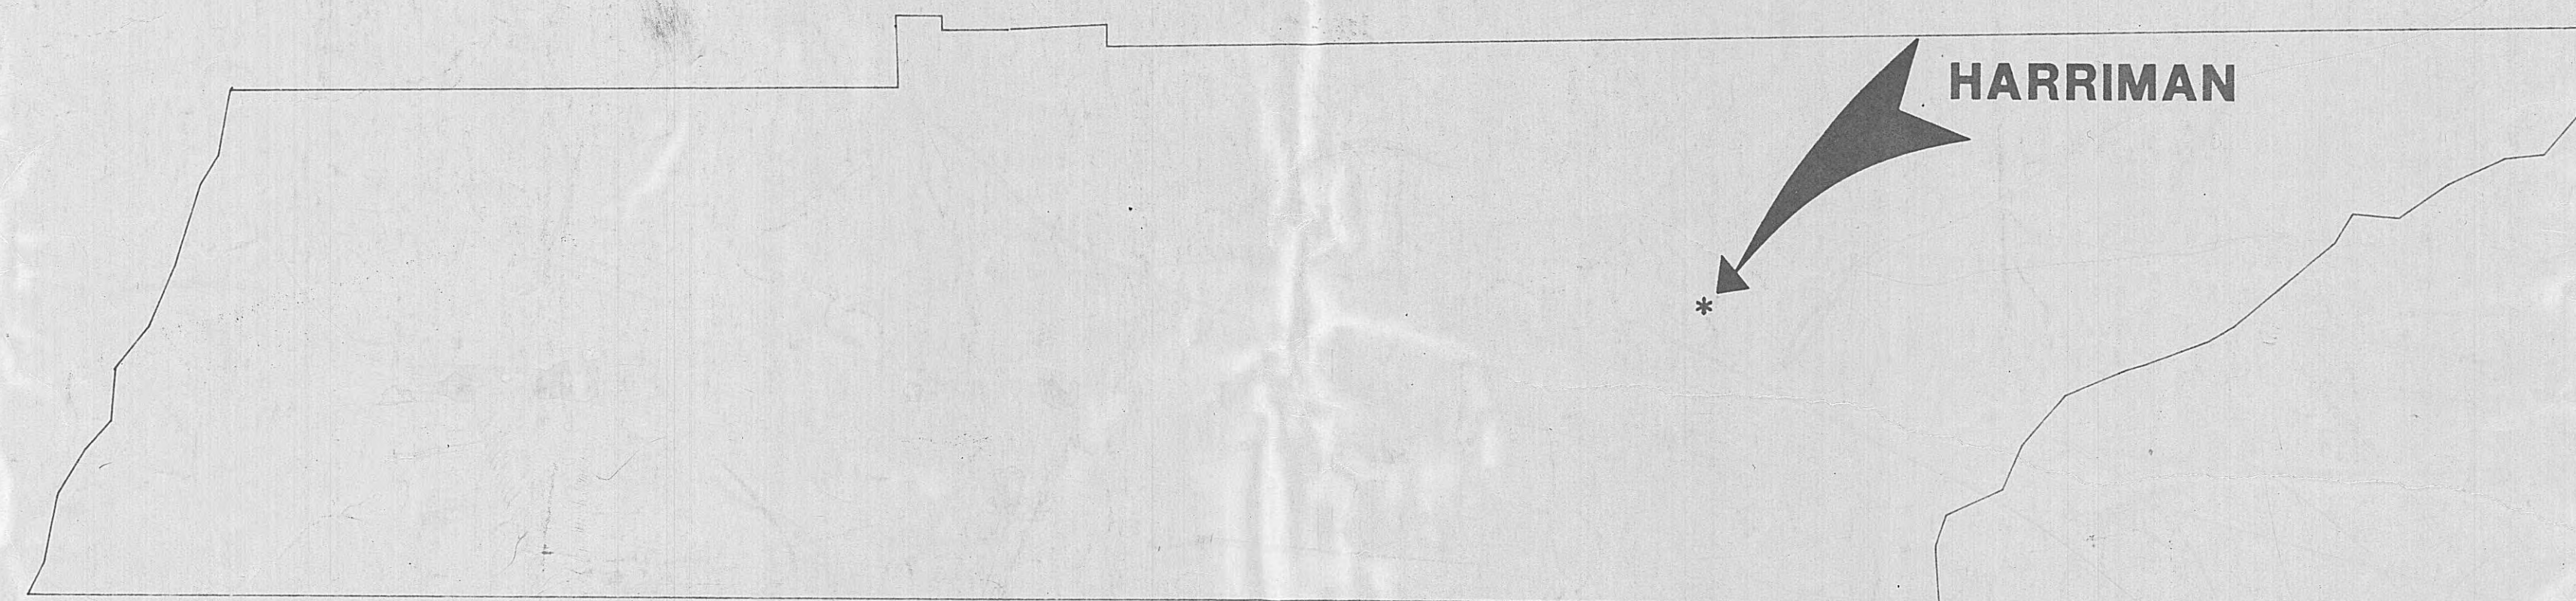

Lamar Dunn & Associates
Knoxville, Tennessee

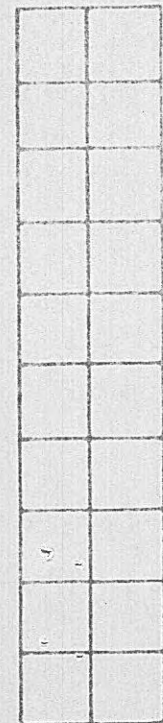


DESIGNED BY GSB	CHECKED BY	SCALE: 1" = 100'	SHEET NO. 9
DRAWN BY	DATE MAY 90	FILE NO. HM-04-D	

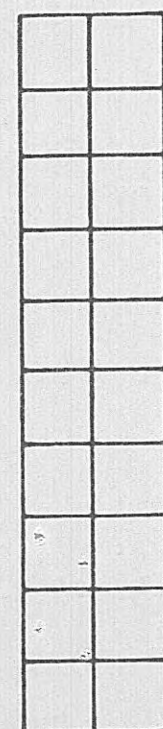

NO. 13 SH






NO.	DATE	DESCRIPTION	BY	CHKD.

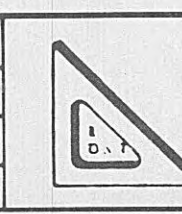
Lamar Dunn & Associates, Inc.
 Knoxville, TN 37919


HARRIMAN UTILITY BOARD

NATURAL GAS SERVICE TO MIDTOWN

DESIGNED BY GSB	CHECKED BY	SCALE: 1" = 100'	SHEET 15
DRAWN BY	DATE MAY 90	FILE NO. HM-04-D	OF SHEETS

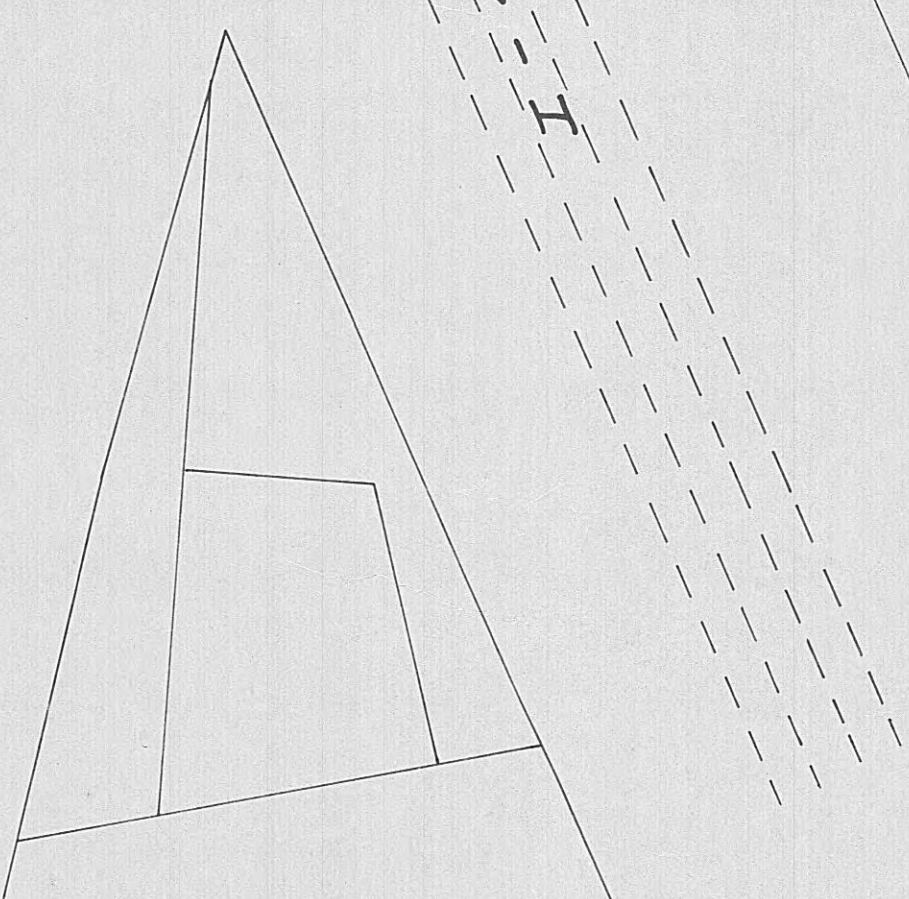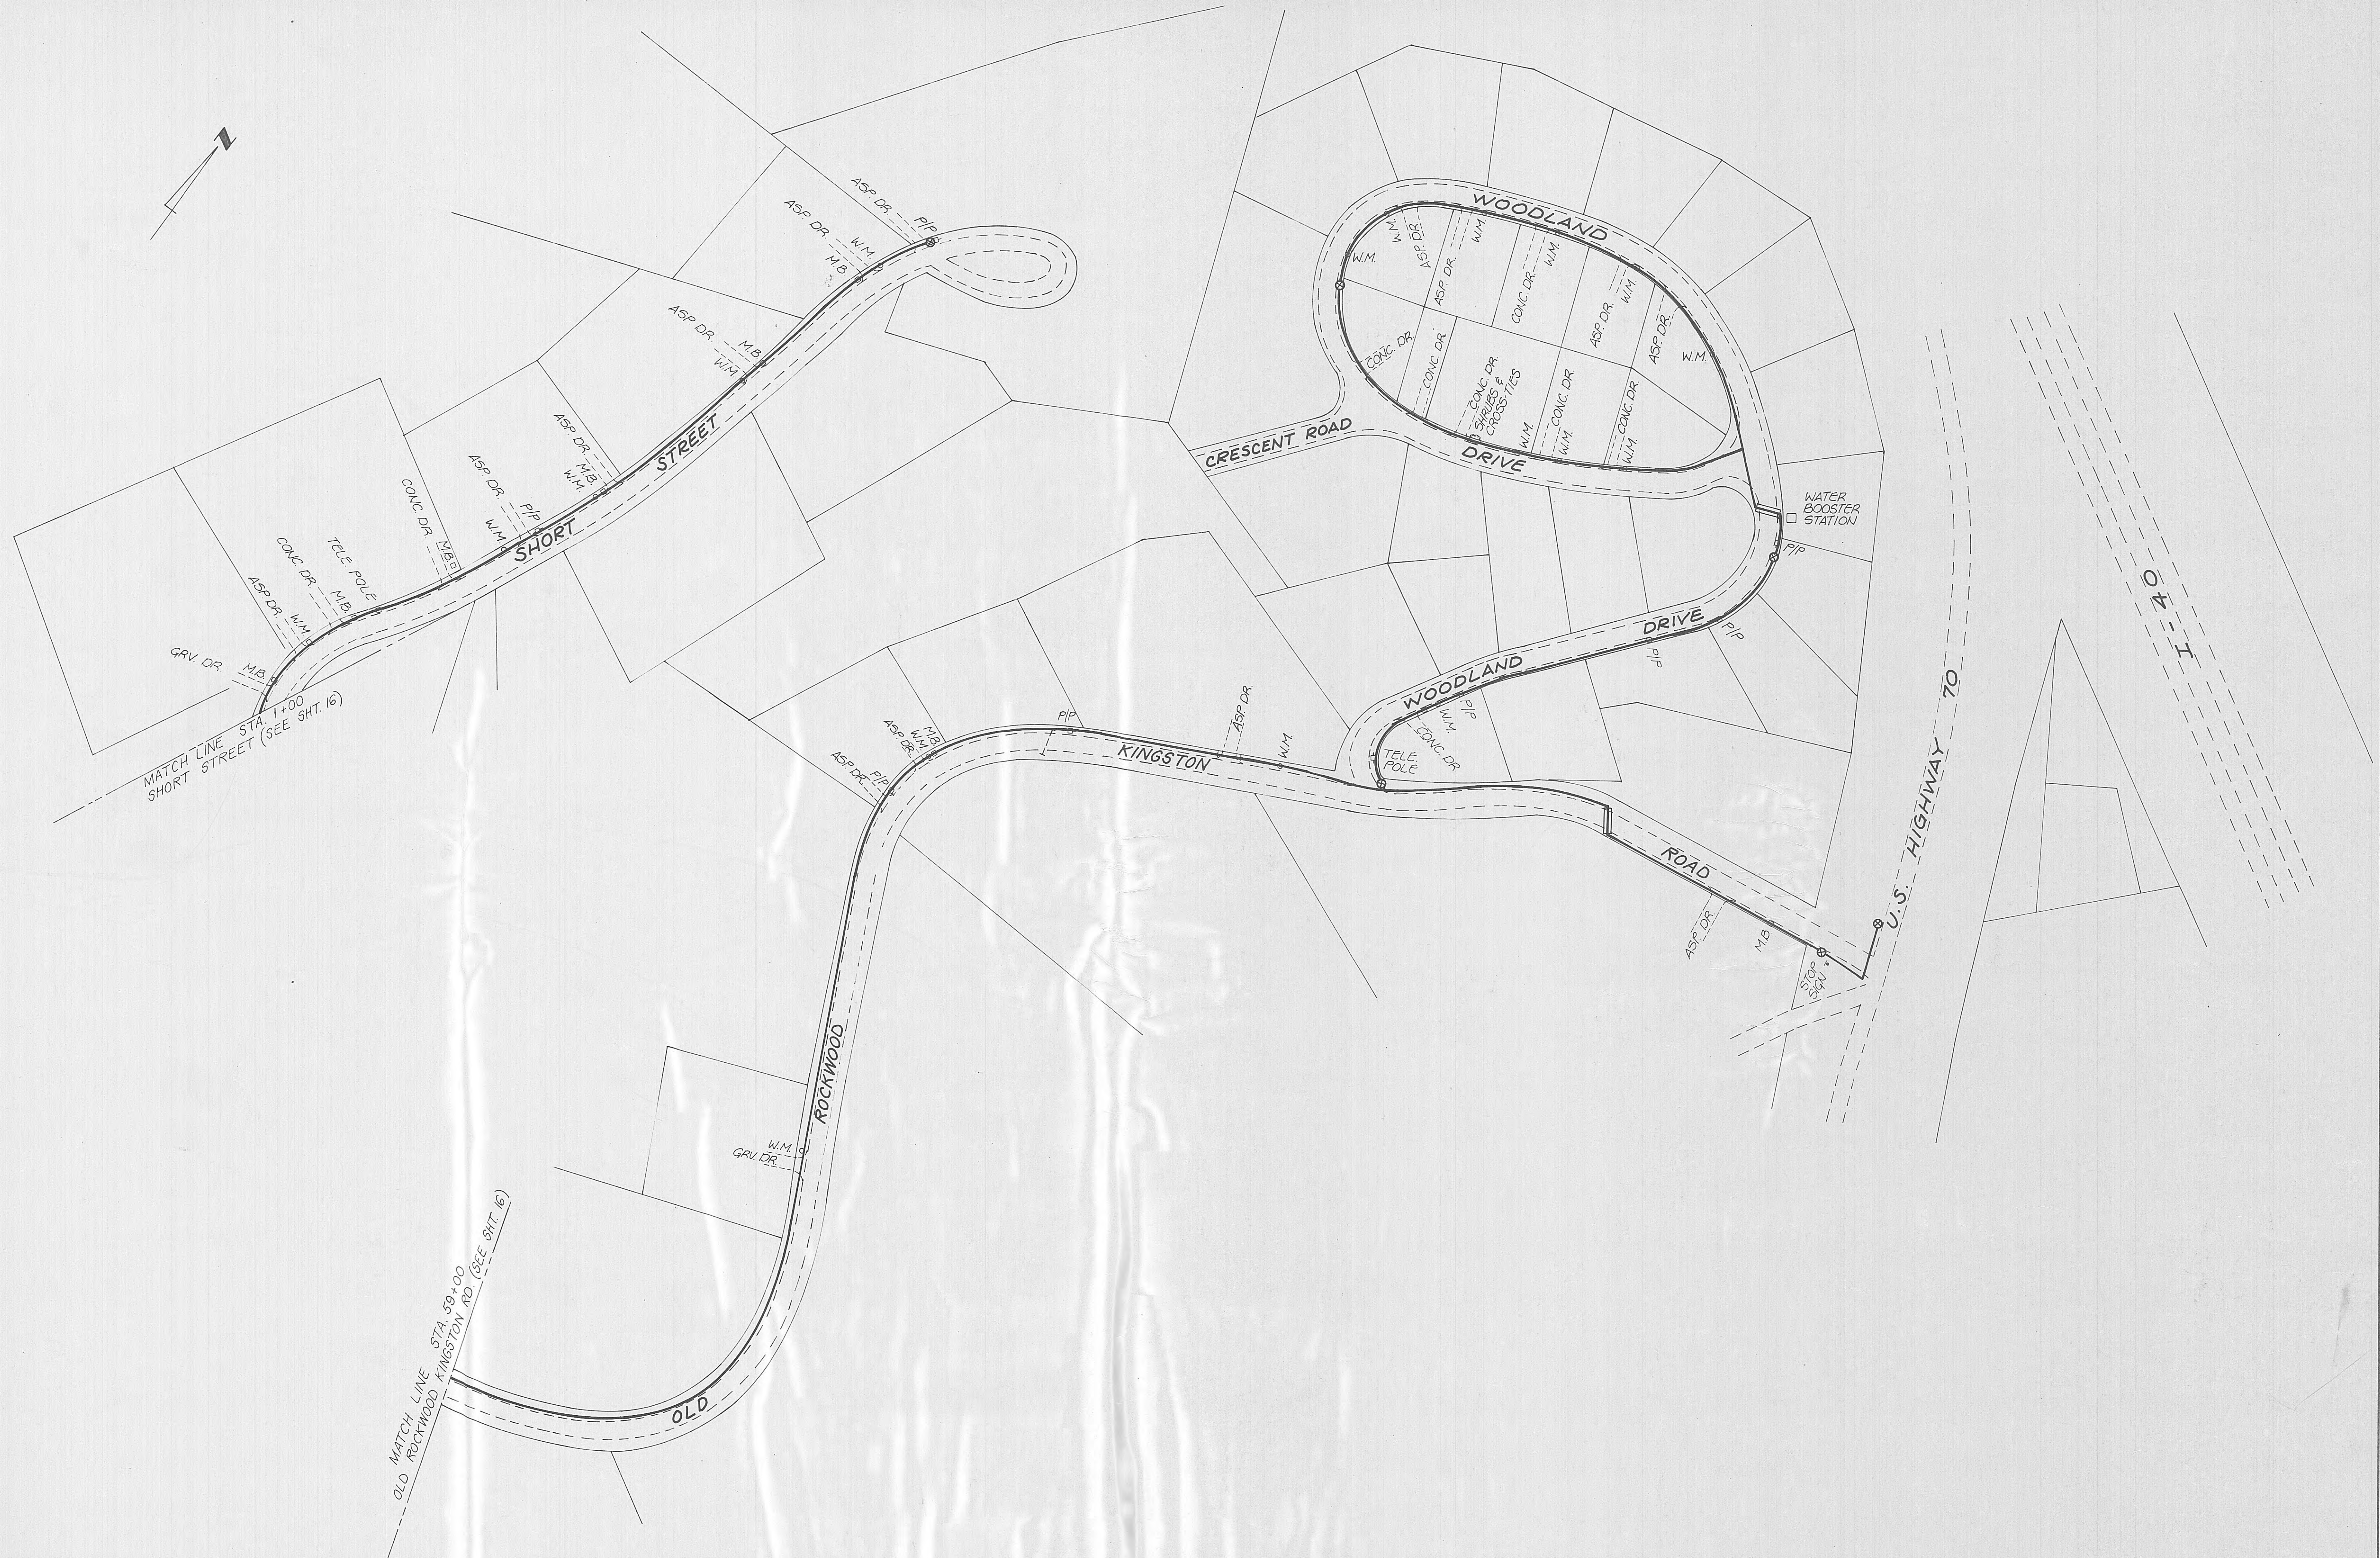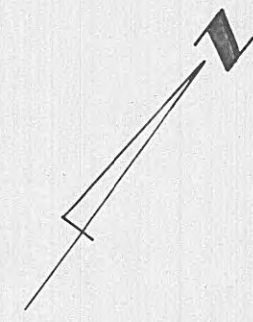

NO.	DATE	DESCRIPTION	BY	CKD

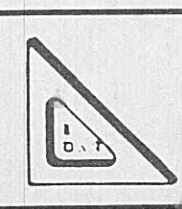


Lamar Dunn & Associates, Inc.
Knoxville, TN 37919

HARRIMAM UTILITY BOARD

NATURAL GAS SERVICE TO MIDTOWN

DESIGNED BY GSB	CHECKED BY	SCALE: 1" = 100'	SHEET NO. 18
DRAWN BY	DATE MAY 90	FILE NO. HM-04-D	OF

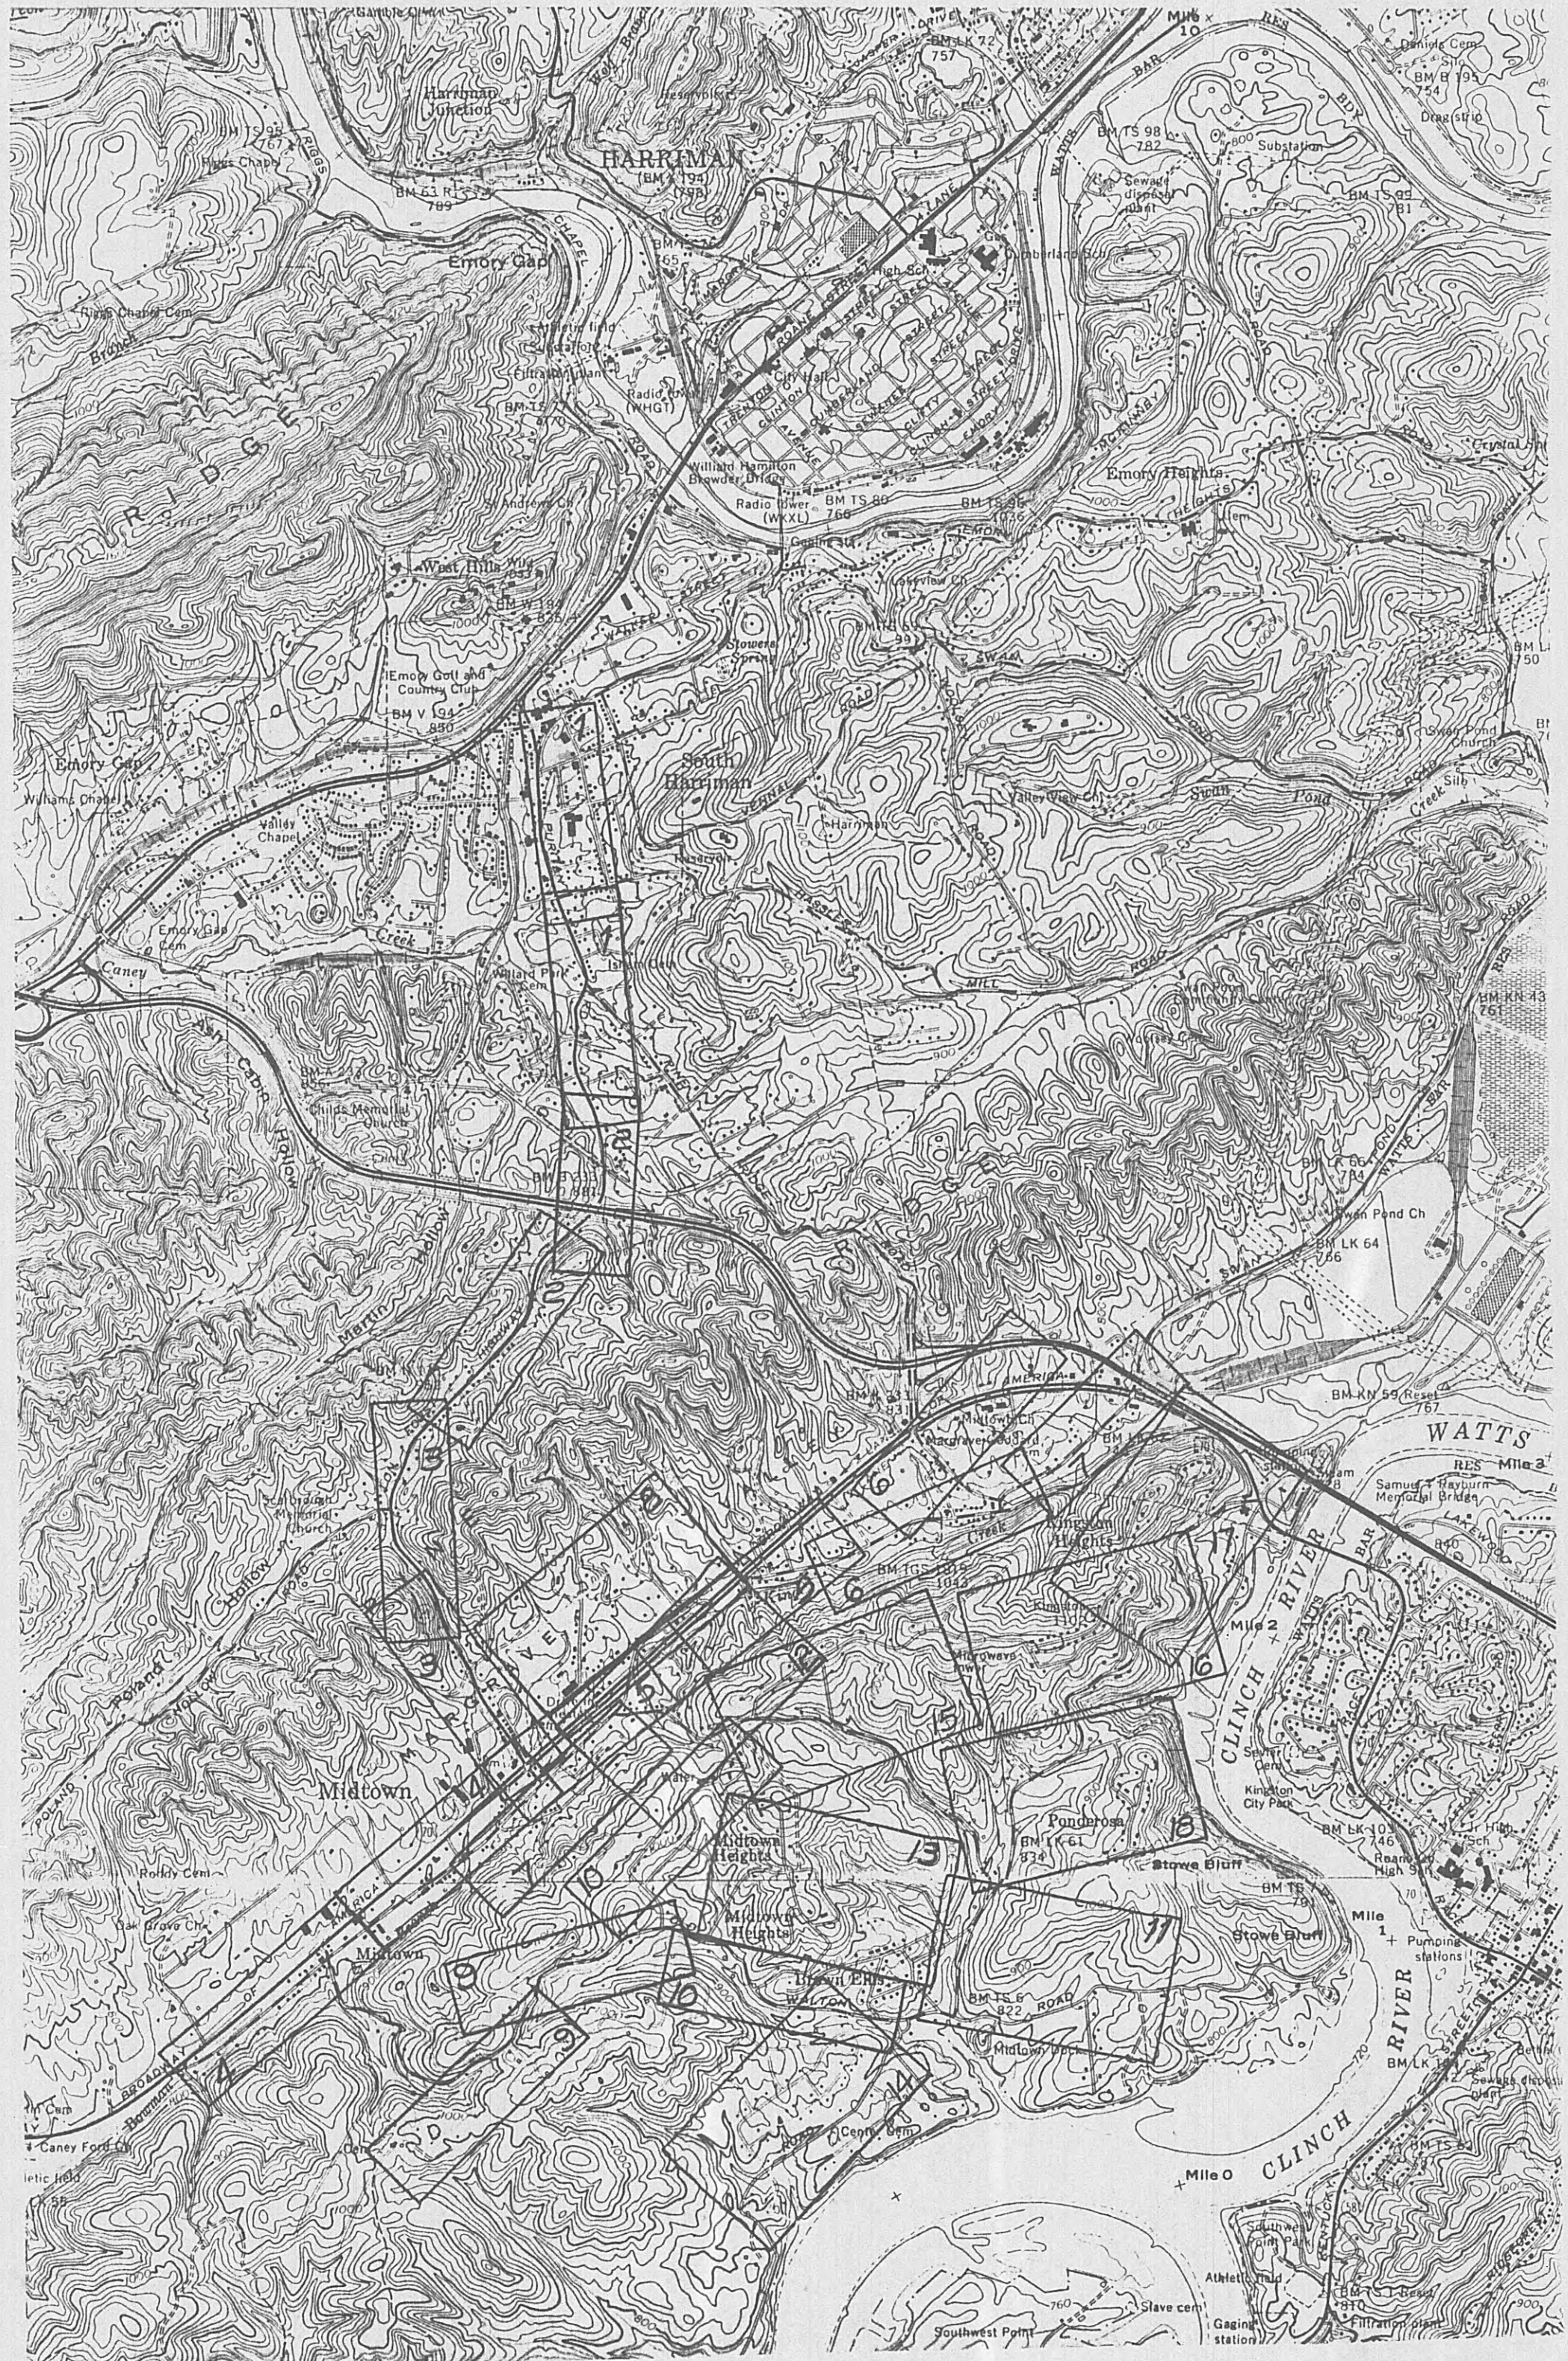

KEY MAP

DRAWING INDEX

Sht. No.	DESCRIPTION
1	KEY MAP AND DRAWING INDEX
2	GAS DISTRIBUTION LINES
3	GAS DISTRIBUTION LINES
4	GAS DISTRIBUTION LINES
5	GAS DISTRIBUTION LINES
6	GAS DISTRIBUTION LINES
7	GAS DISTRIBUTION LINES
8	GAS DISTRIBUTION LINES
9	GAS DISTRIBUTION LINES
10	GAS DISTRIBUTION LINES
11	GAS DISTRIBUTION LINES
12	GAS DISTRIBUTION LINES
13	GAS DISTRIBUTION LINES
14	GAS DISTRIBUTION LINES
15	GAS DISTRIBUTION LINES
16	GAS DISTRIBUTION LINES
17	GAS DISTRIBUTION LINES
18	GAS DISTRIBUTION LINES
19	GAS DISTRIBUTION LINES

NO.	DATE	DESCRIPTION	BY	CHK.
		REVISIONS		





Lamar Dunn & Associates, Inc.
Knoxville, TN 37919

HARRIMAN UTILITY BOARD

KEY MAP AND DRAWING INDEX

DESIGNED BY LDA	CHECKED BY	SCALE: NONE	SHEET 1
DRAWN BY JAT	DATE MAY 1990	FILE NO. HM-04-D	OF 19 NO. 1 SHEETS

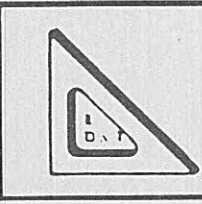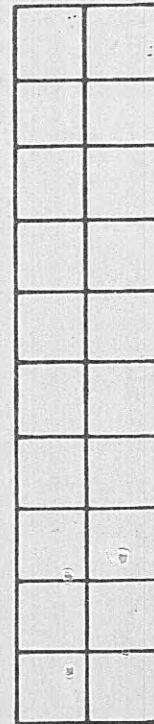


DESIGNED BY GSB	CHECKED BY	SCALE: 1" = 100'	SHEET NO. 4
DRAWN BY	DATE MAR. 90	FILE NO. HM-04 D	
			OF SHEETS


ROANE COUNTY
VOCATIONAL CENTER

ROANE COUNTY
CENTRAL SERVICES


CO-OP

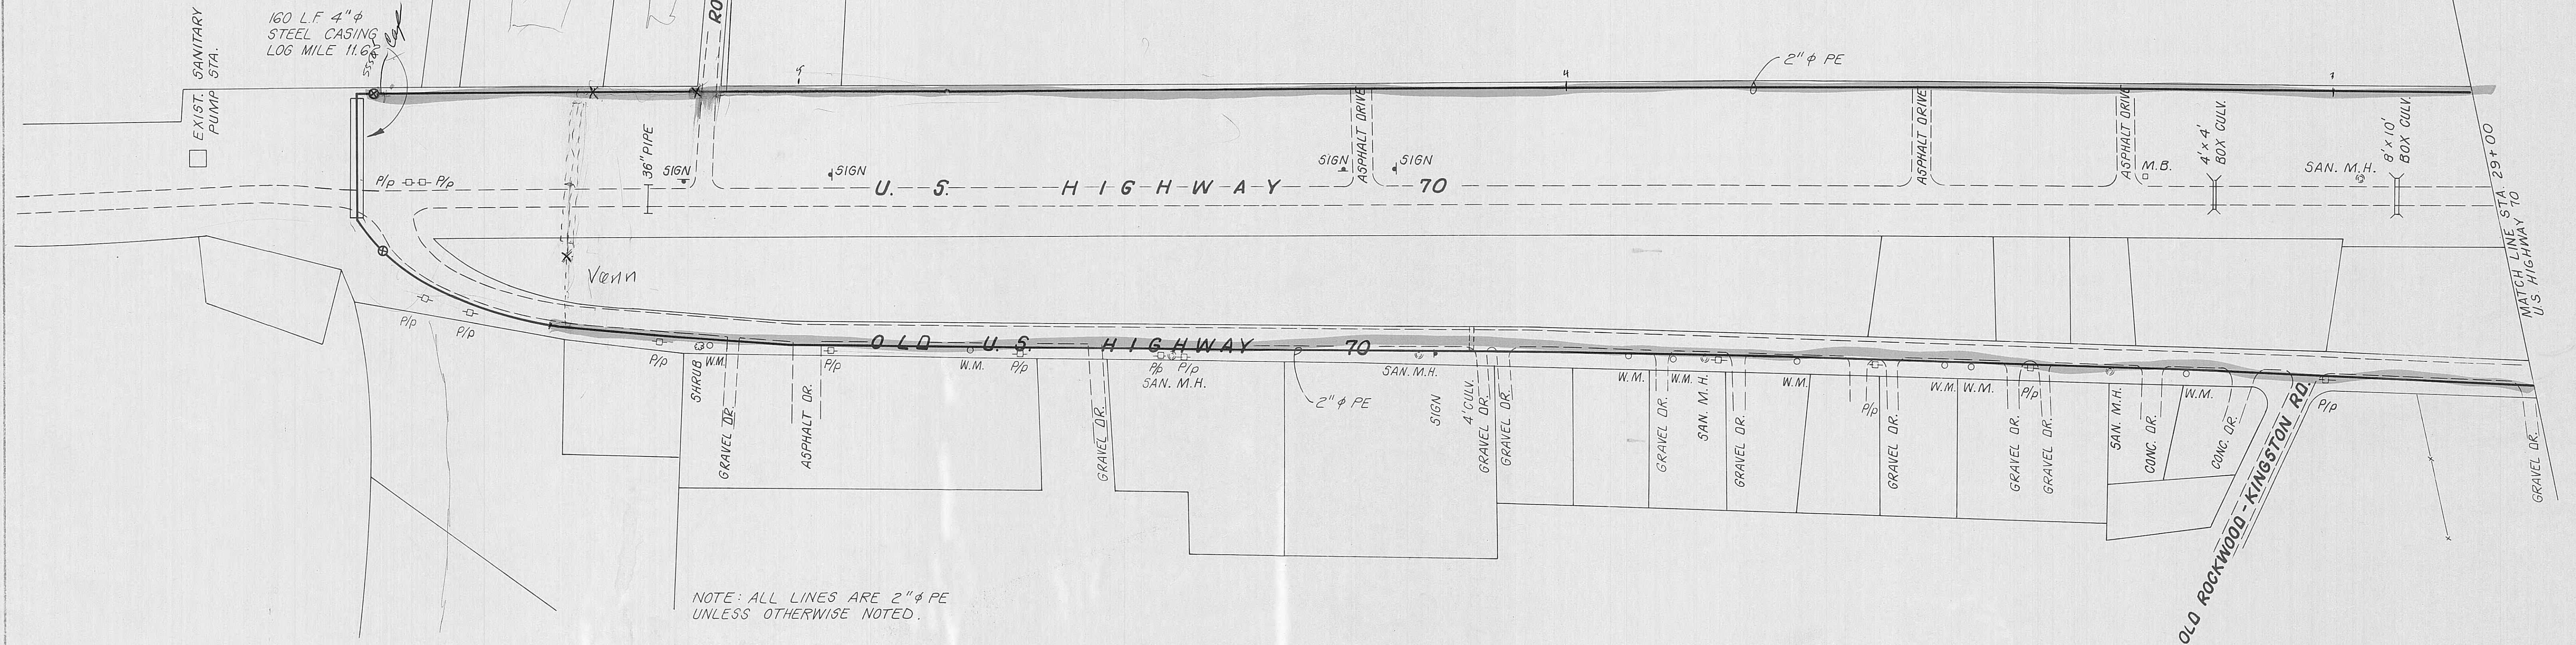

NOTE: ALL LINES ARE 2" ϕ PE
UNLESS OTHERWISE NOTED.

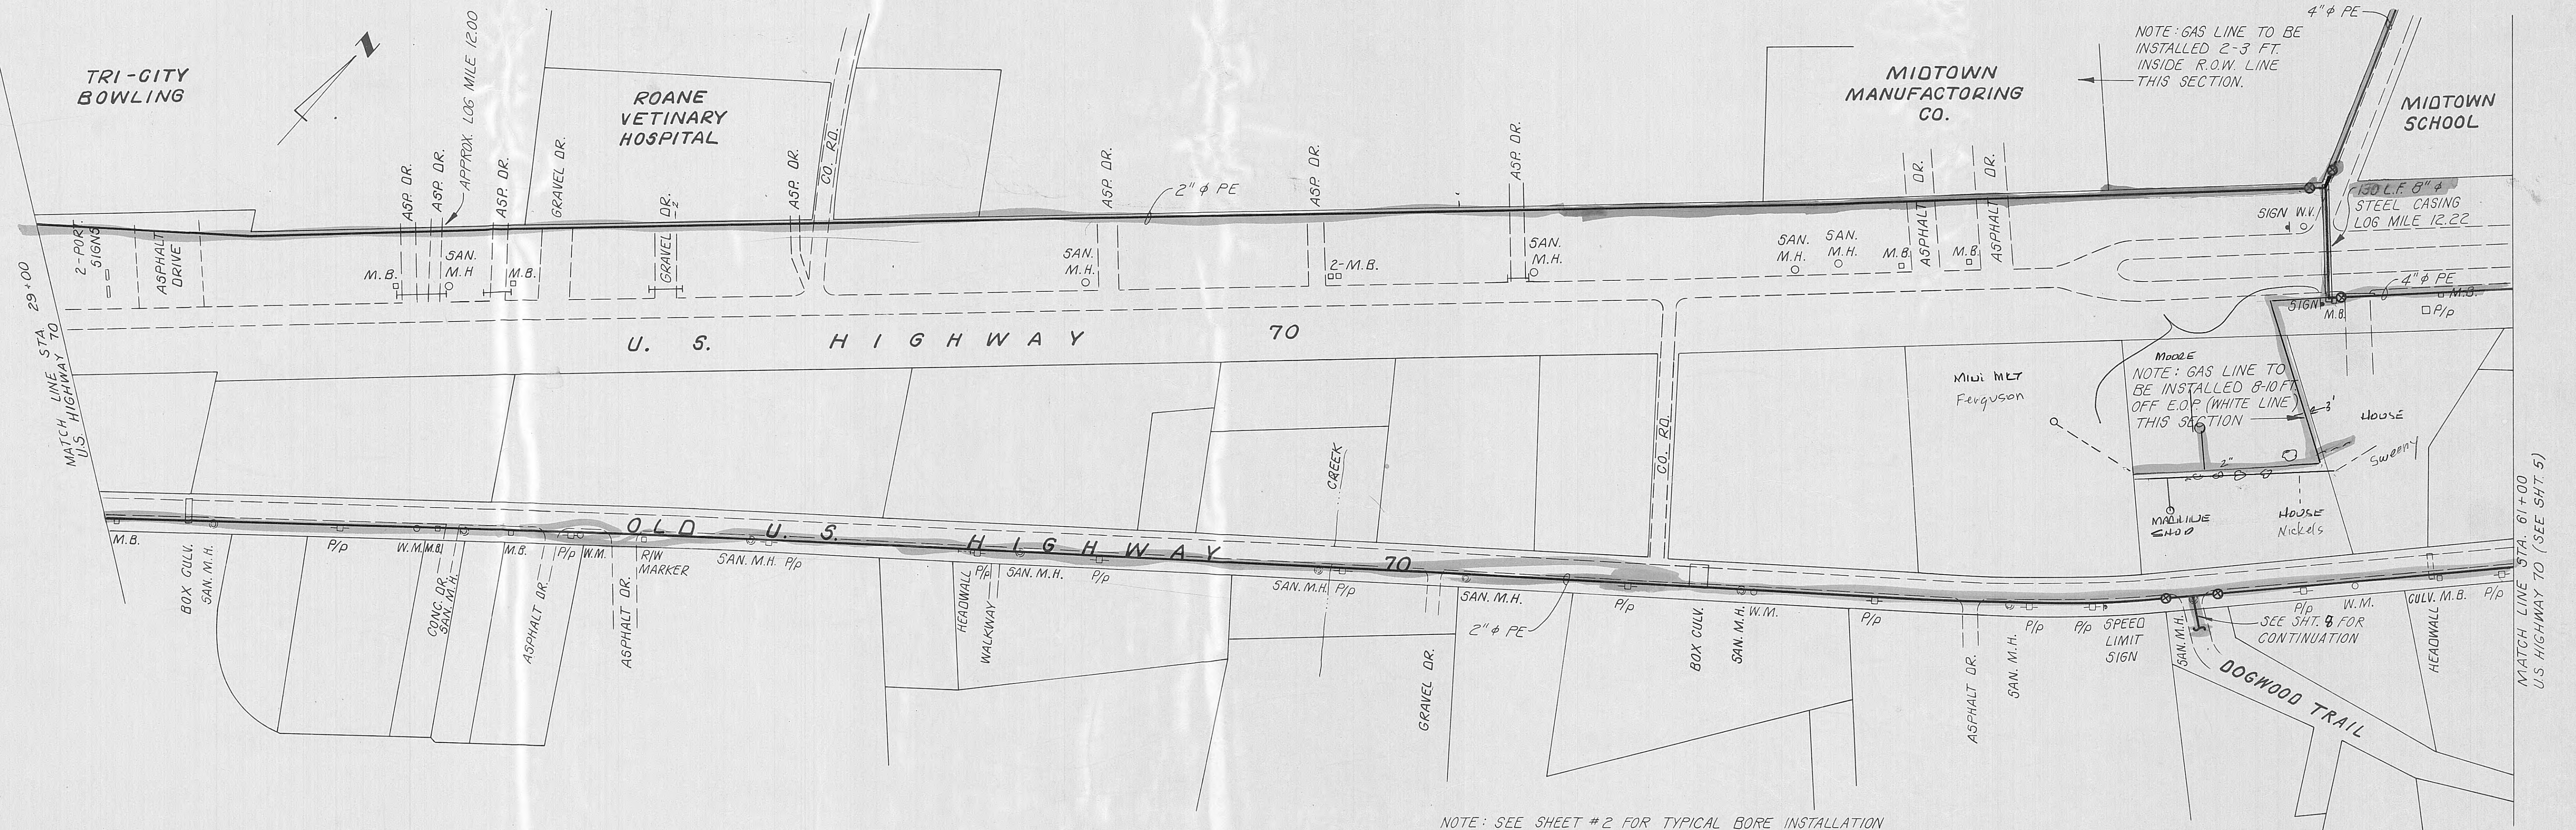

NOTE: SEE SHEET #2 FOR TYPICAL BORE INSTALLATION

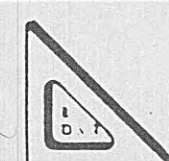

Lamar Dunn & Associates, Inc.
Knoxville, TN 37919

HARRIMAN UTILITY BOARD

NATURAL GAS SERVICE TO MIDTOWN

DESIGNED BY GSB	CHECKED BY	SCALE: 1" = 100'	SHEET
DRAWN BY	DATE MAY 90	FILE NO. HM-04-D	OF
			NO. 5 SHEETS



 Lamar Dunn & Associates, Inc. Knoxville, TN 37919	HARRIMAN UTILITY BOARD	NATURAL GAS SERVICE TO MIDTOWN	DESIGNED BY GSB	CHECKED BY	SCALE: 1" = 100'	SHEET NO. 7 OF SHEETS
			DRAWN BY	DATE MAY 90	FILE NO. HM-04-D	

