



**HARRIMAN UTILITY BOARD**  
300 ROANE STREET  
HARRIMAN, TENNESSEE  
RICHARD HALL, MGR.

**LEGEND**

- \*1=MANHOLE COVERED
- \*2=LAST MANHOLE ON LINE
- \*3=CONNECTION TO MANHOLE
- \*4=MANHOLE NOT FOUND

**MANHOLE**

MANHOLE NUMBER  
MANHOLE TOP ELEVATION  
INVERT ELEVATION-IN  
INVERT ELEVATION-OUT

**SEWER LINE AND DIRECTION OF FLOW**

TOTAL PIPE LENGTH  
SIZE & MATERIAL  
PERCENT GRADE


PC = PLAIN CONCRETE  
RC = REINFORCED CONCRETE  
CI = CAST IRON  
DI = DUCTILE IRON  
C = CLAY  
P = PLASTIC

| HUB SEWER SYSTEM MAP<br>HARRIMAN AREA |           |
|---------------------------------------|-----------|
| SCALE: 1" = 200 FT.                   | REVISIONS |
| DATE: 9/17/1997                       |           |
| DRAWN BY: GJM                         |           |
| PROJECT NO.                           |           |

**MAP  
NUMBER**

2



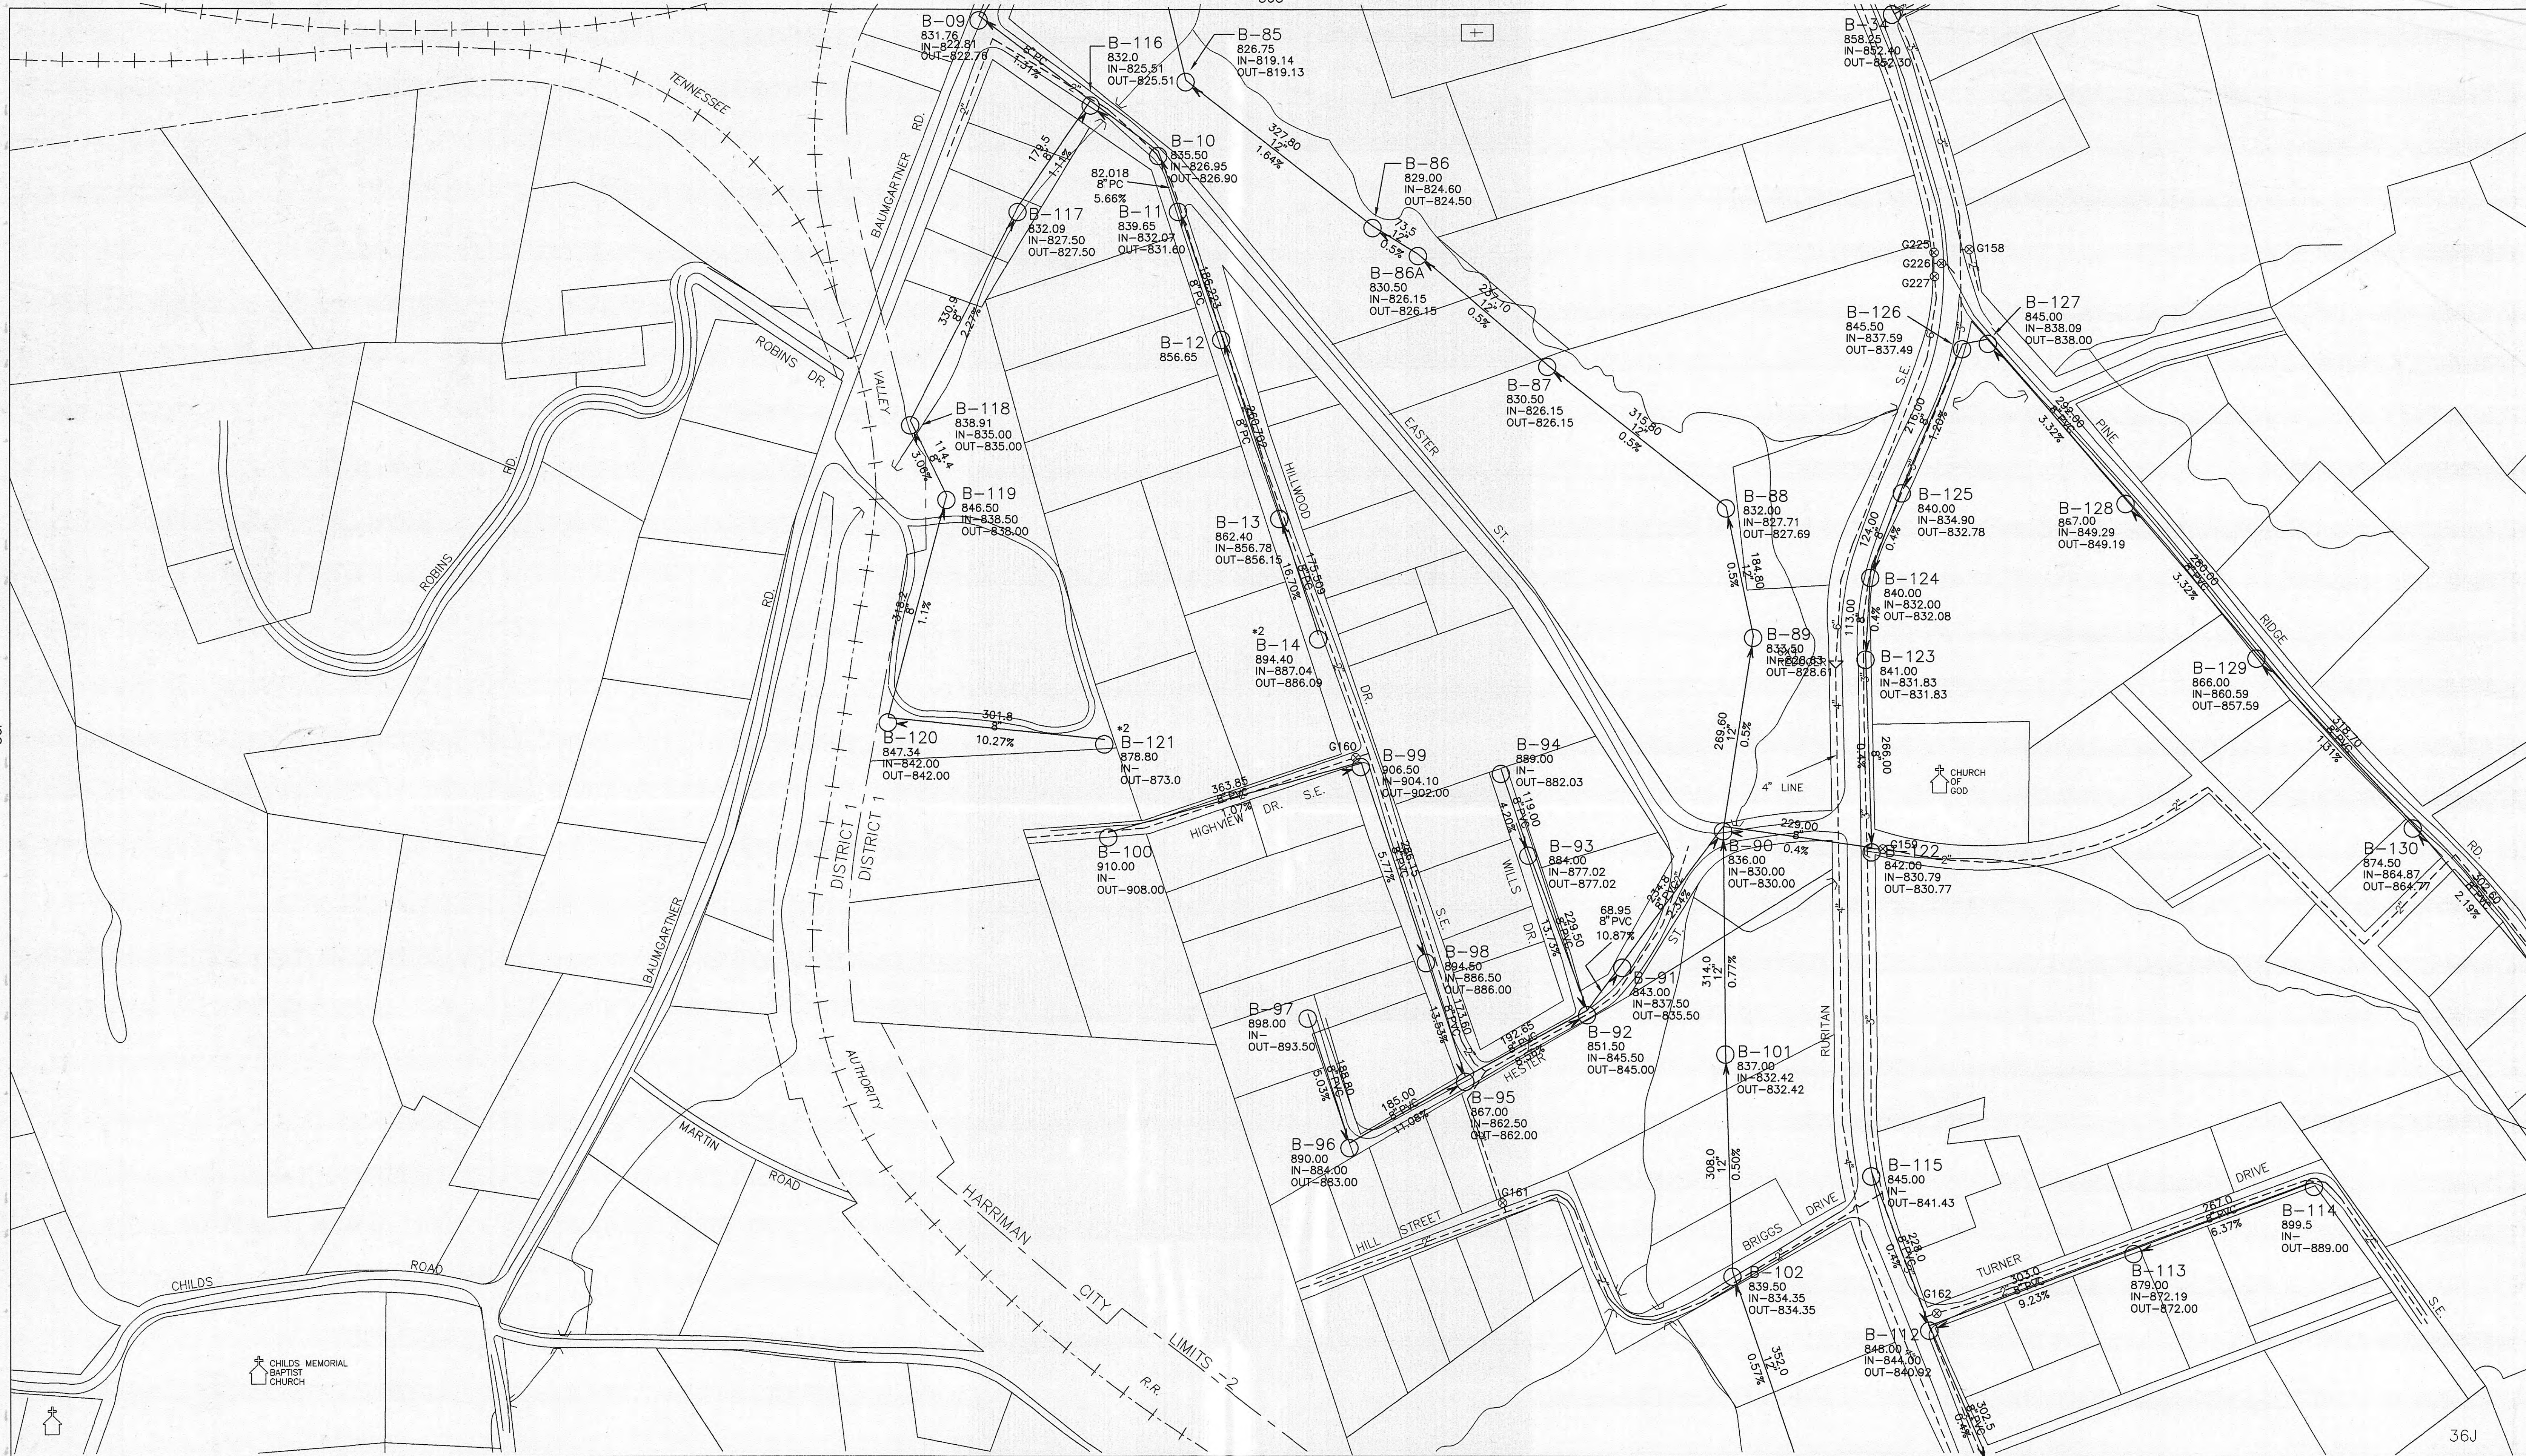

HARRIMAN UTILITY BOARD  
300 ROANE STREET  
HARRIMAN, TENNESSEE  
RICHARD HALL, MGR.

| HUB SYSTEM MAP<br>DETAIL PINE RIDGE ROAD |           |
|------------------------------------------|-----------|
| SCALE: 1" = 100FT                        | REVISIONS |
| DATE: 12/06/1998                         |           |
| DRAWN BY: GJM                            |           |
| PROJECT NO.                              |           |

MAP  
NUMBER  
**36J**



36F

36J

36L

36N

36K

HARRIMAN UTILITY BOARD  
300 ROANE STREET  
HARRIMAN, TENNESSEE  
RICHARD HALL, MGR.

© 1998 GARRY MARLOW DESIGN

HUB SYSTEM MAP  
DETAIL PINE RIDGE ROAD

SCALE: 1" = 100FT

REVISIONS

DATE: 12/06/1998

DRAWN BY: GJM


PROJECT NO.

MAP  
NUMBER

36K





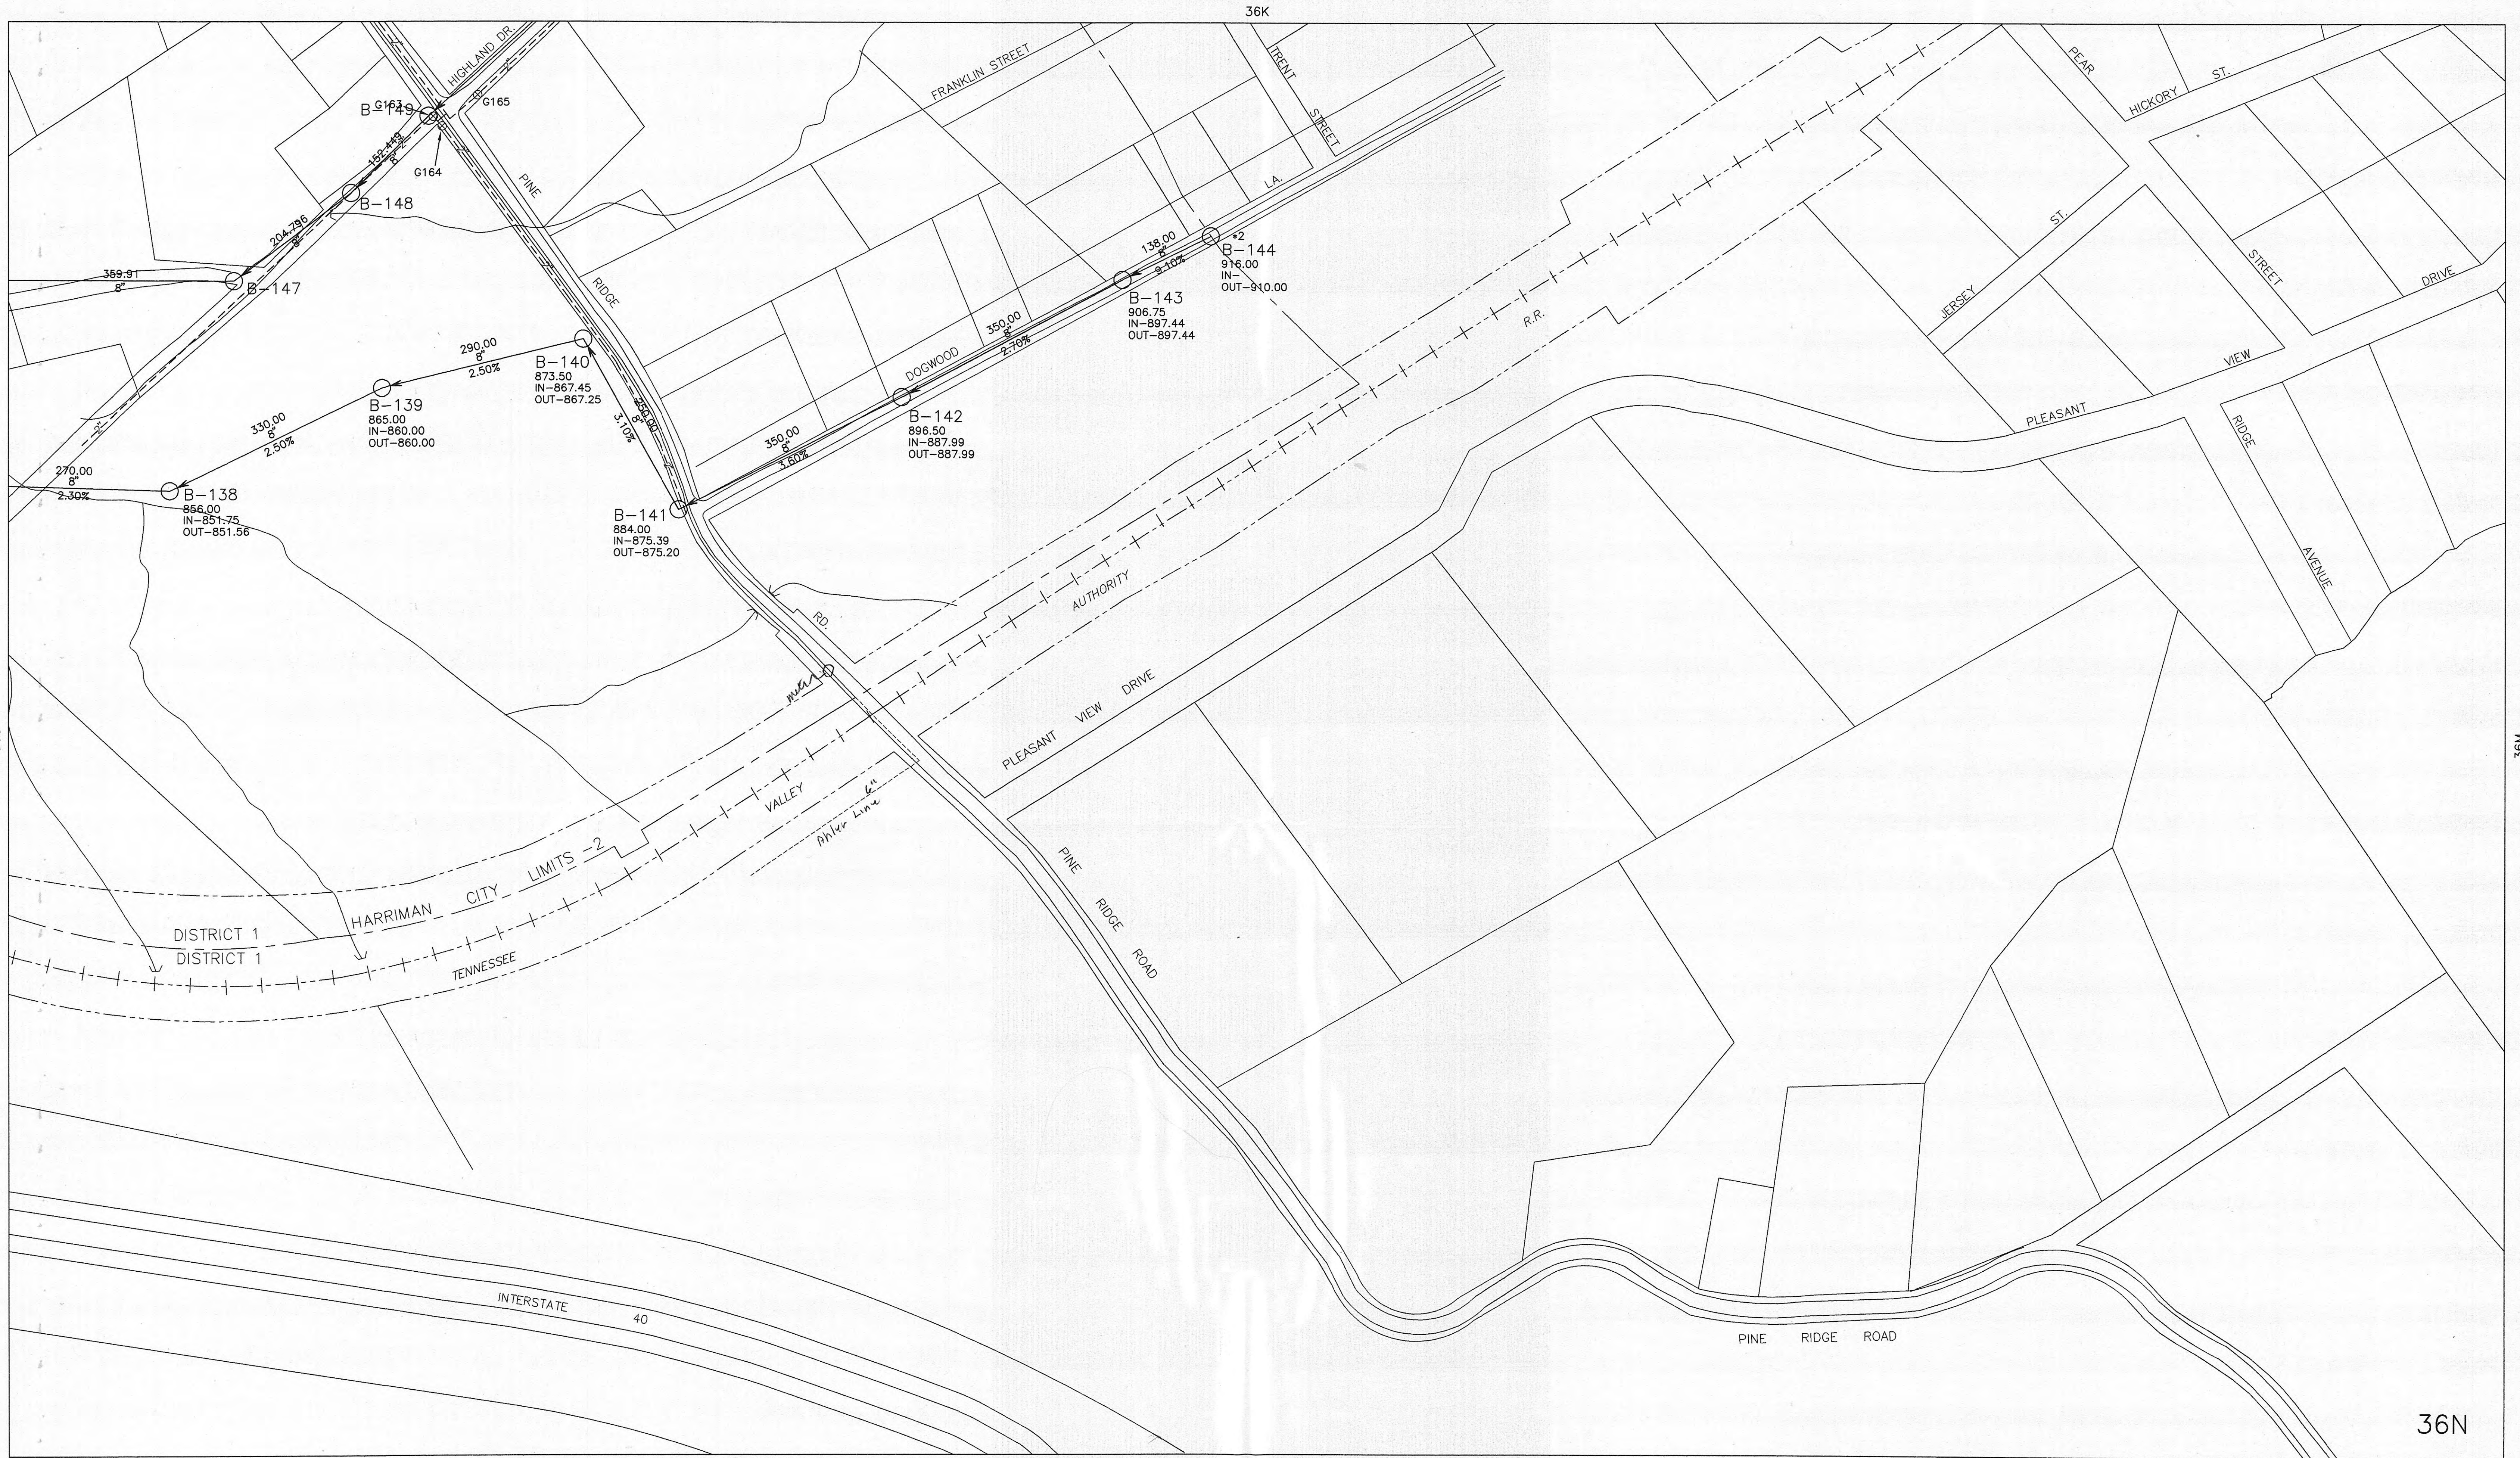


HARRIMAN UTILITY BOARD  
300 ROANE STREET  
HARRIMAN, TENNESSEE  
RICHARD HALL, MGR.

| HUB SYSTEM MAP<br>DETAIL PINE RIDGE ROAD |           |
|------------------------------------------|-----------|
| SCALE: 1" = 100FT                        | REVISIONS |
| DATE: 12/06/1998                         |           |
| DRAWN BY: GJM                            |           |
| PROJECT NO.                              |           |

MAP  
NUMBER  
**36N**



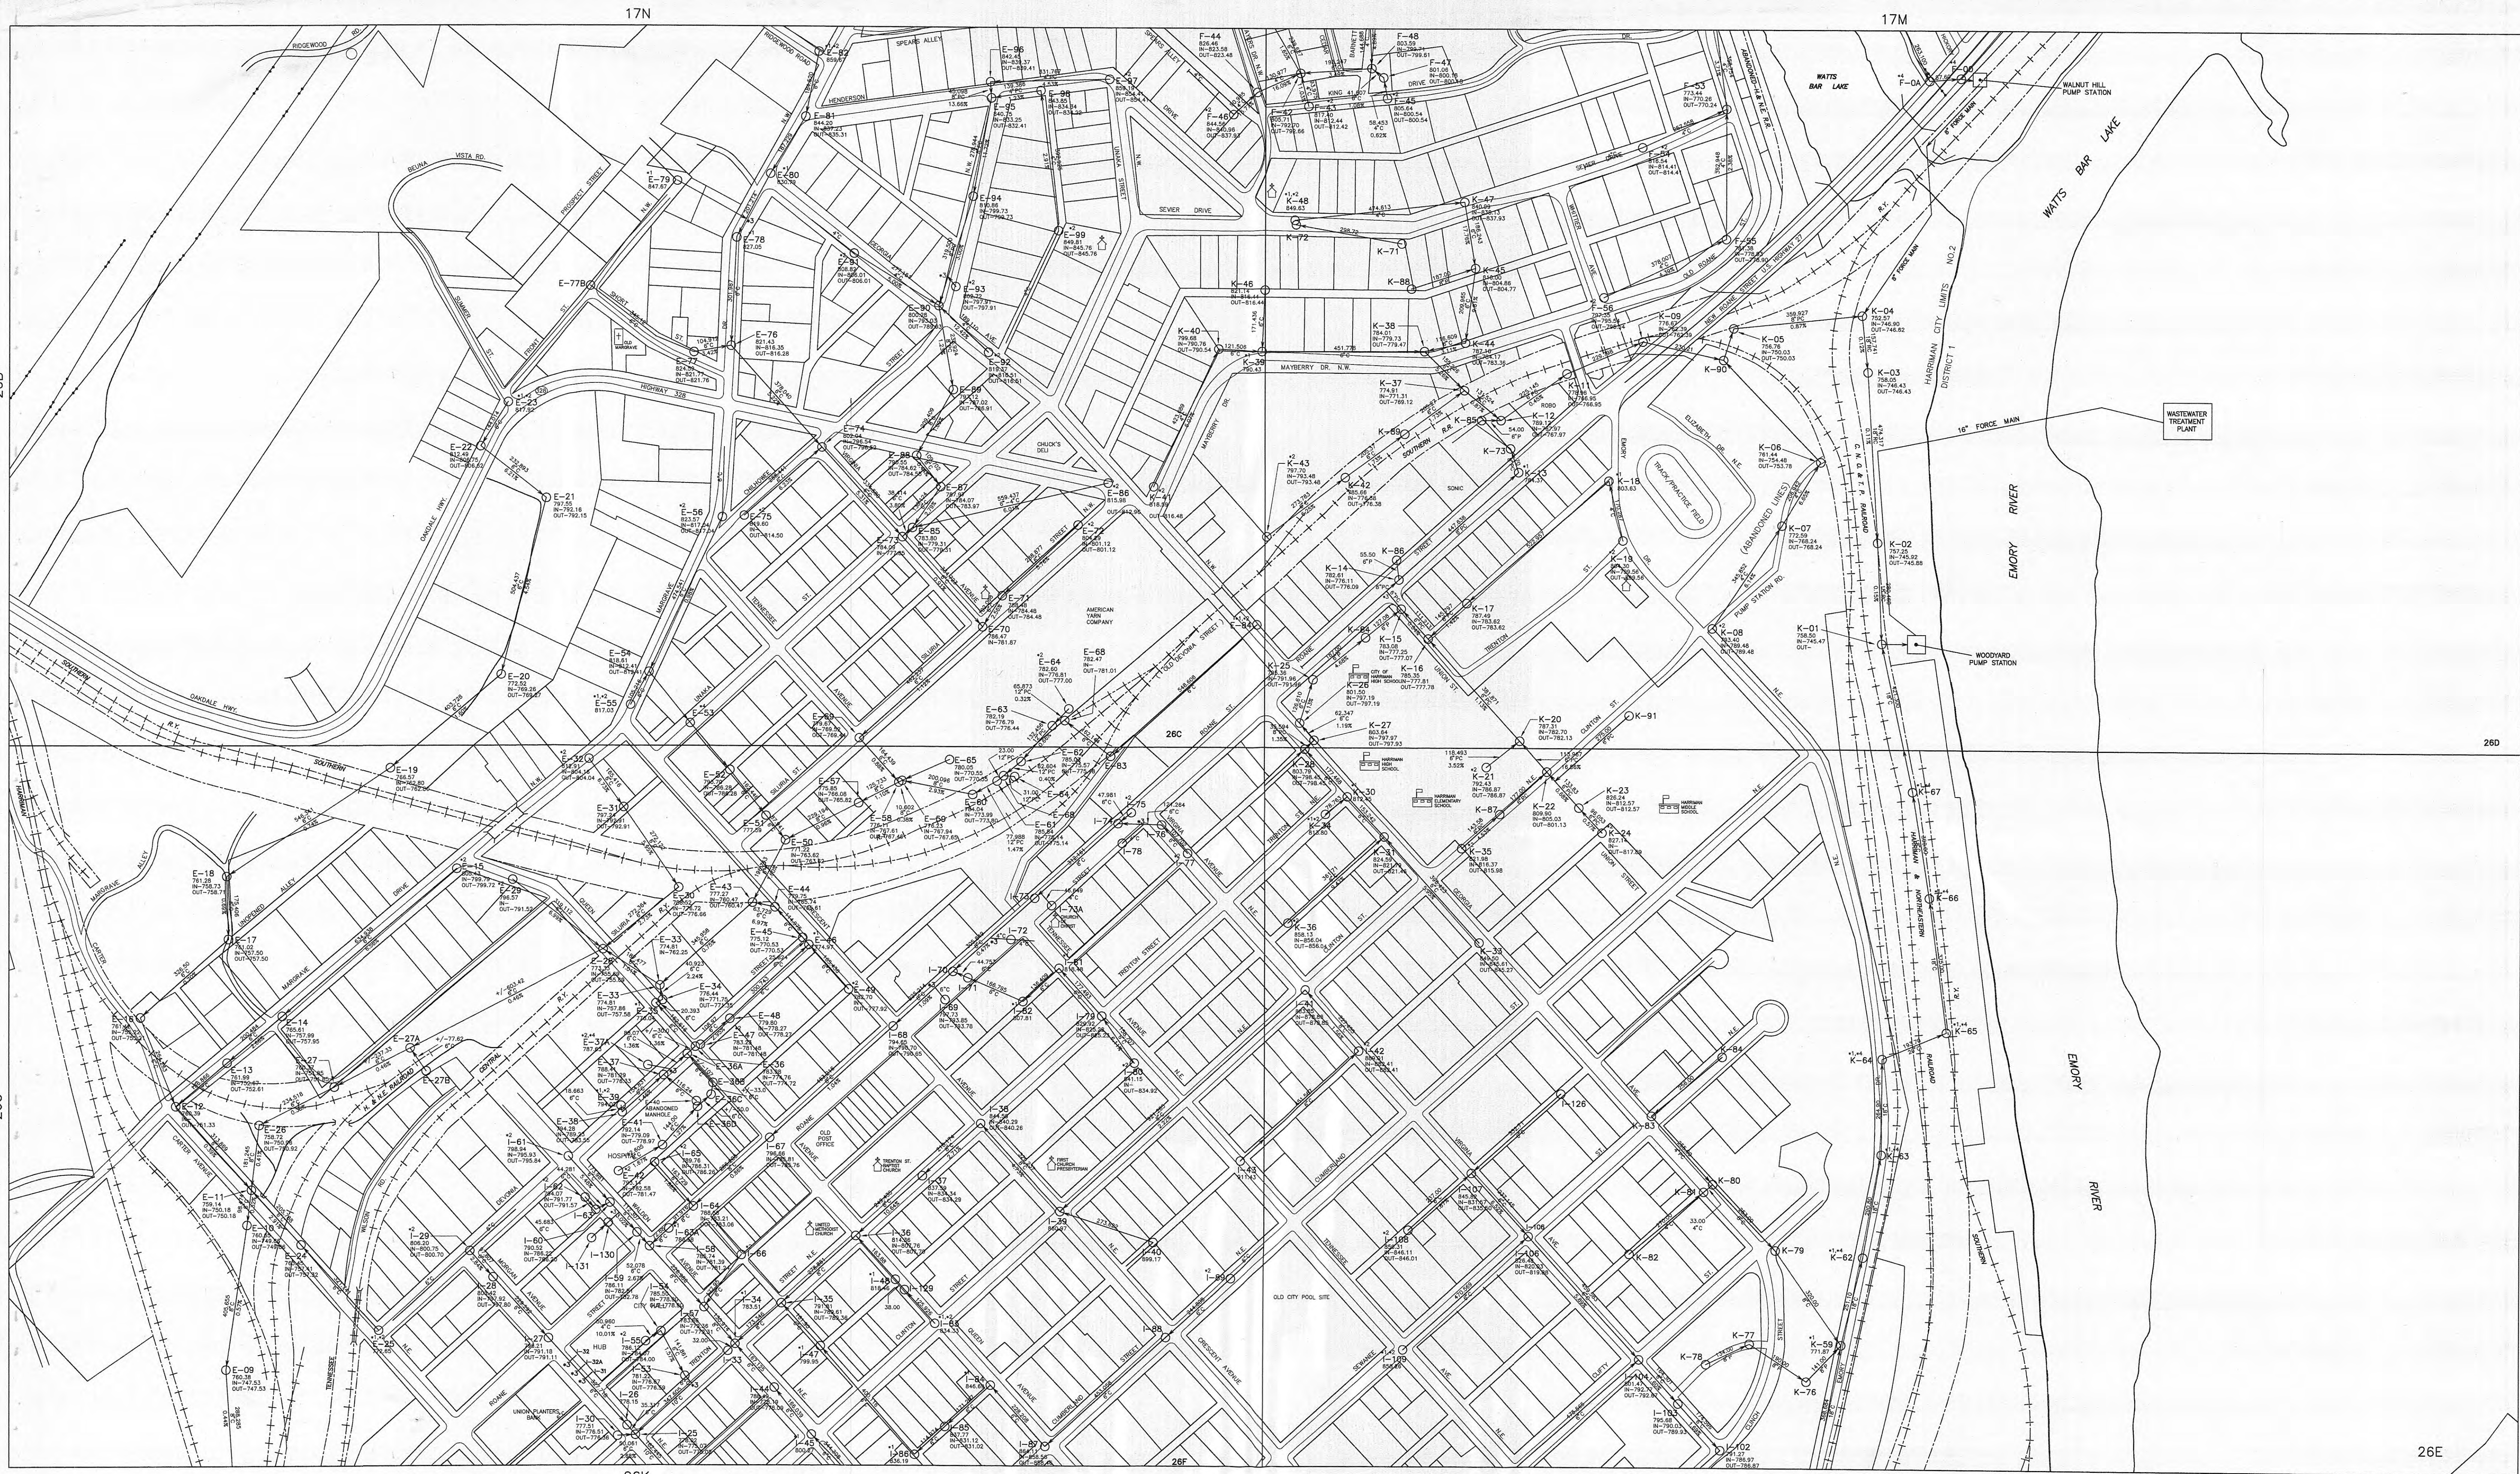


**HARRIMAN UTILITY BOARD**  
300 ROANE STREET  
HARRIMAN, TENNESSEE  
RICHARD HALL, MGR.

| HUB SEWER SYSTEM MAP<br>DETAIL RC26 C, D |           |
|------------------------------------------|-----------|
| SCALE: 1" = 200FT                        | REVISIONS |
| DATE: 2/11/1998                          |           |
| DRAWN BY: GJM                            |           |
| PROJECT NO.                              |           |

**MAP  
NUMBER**  
  
1



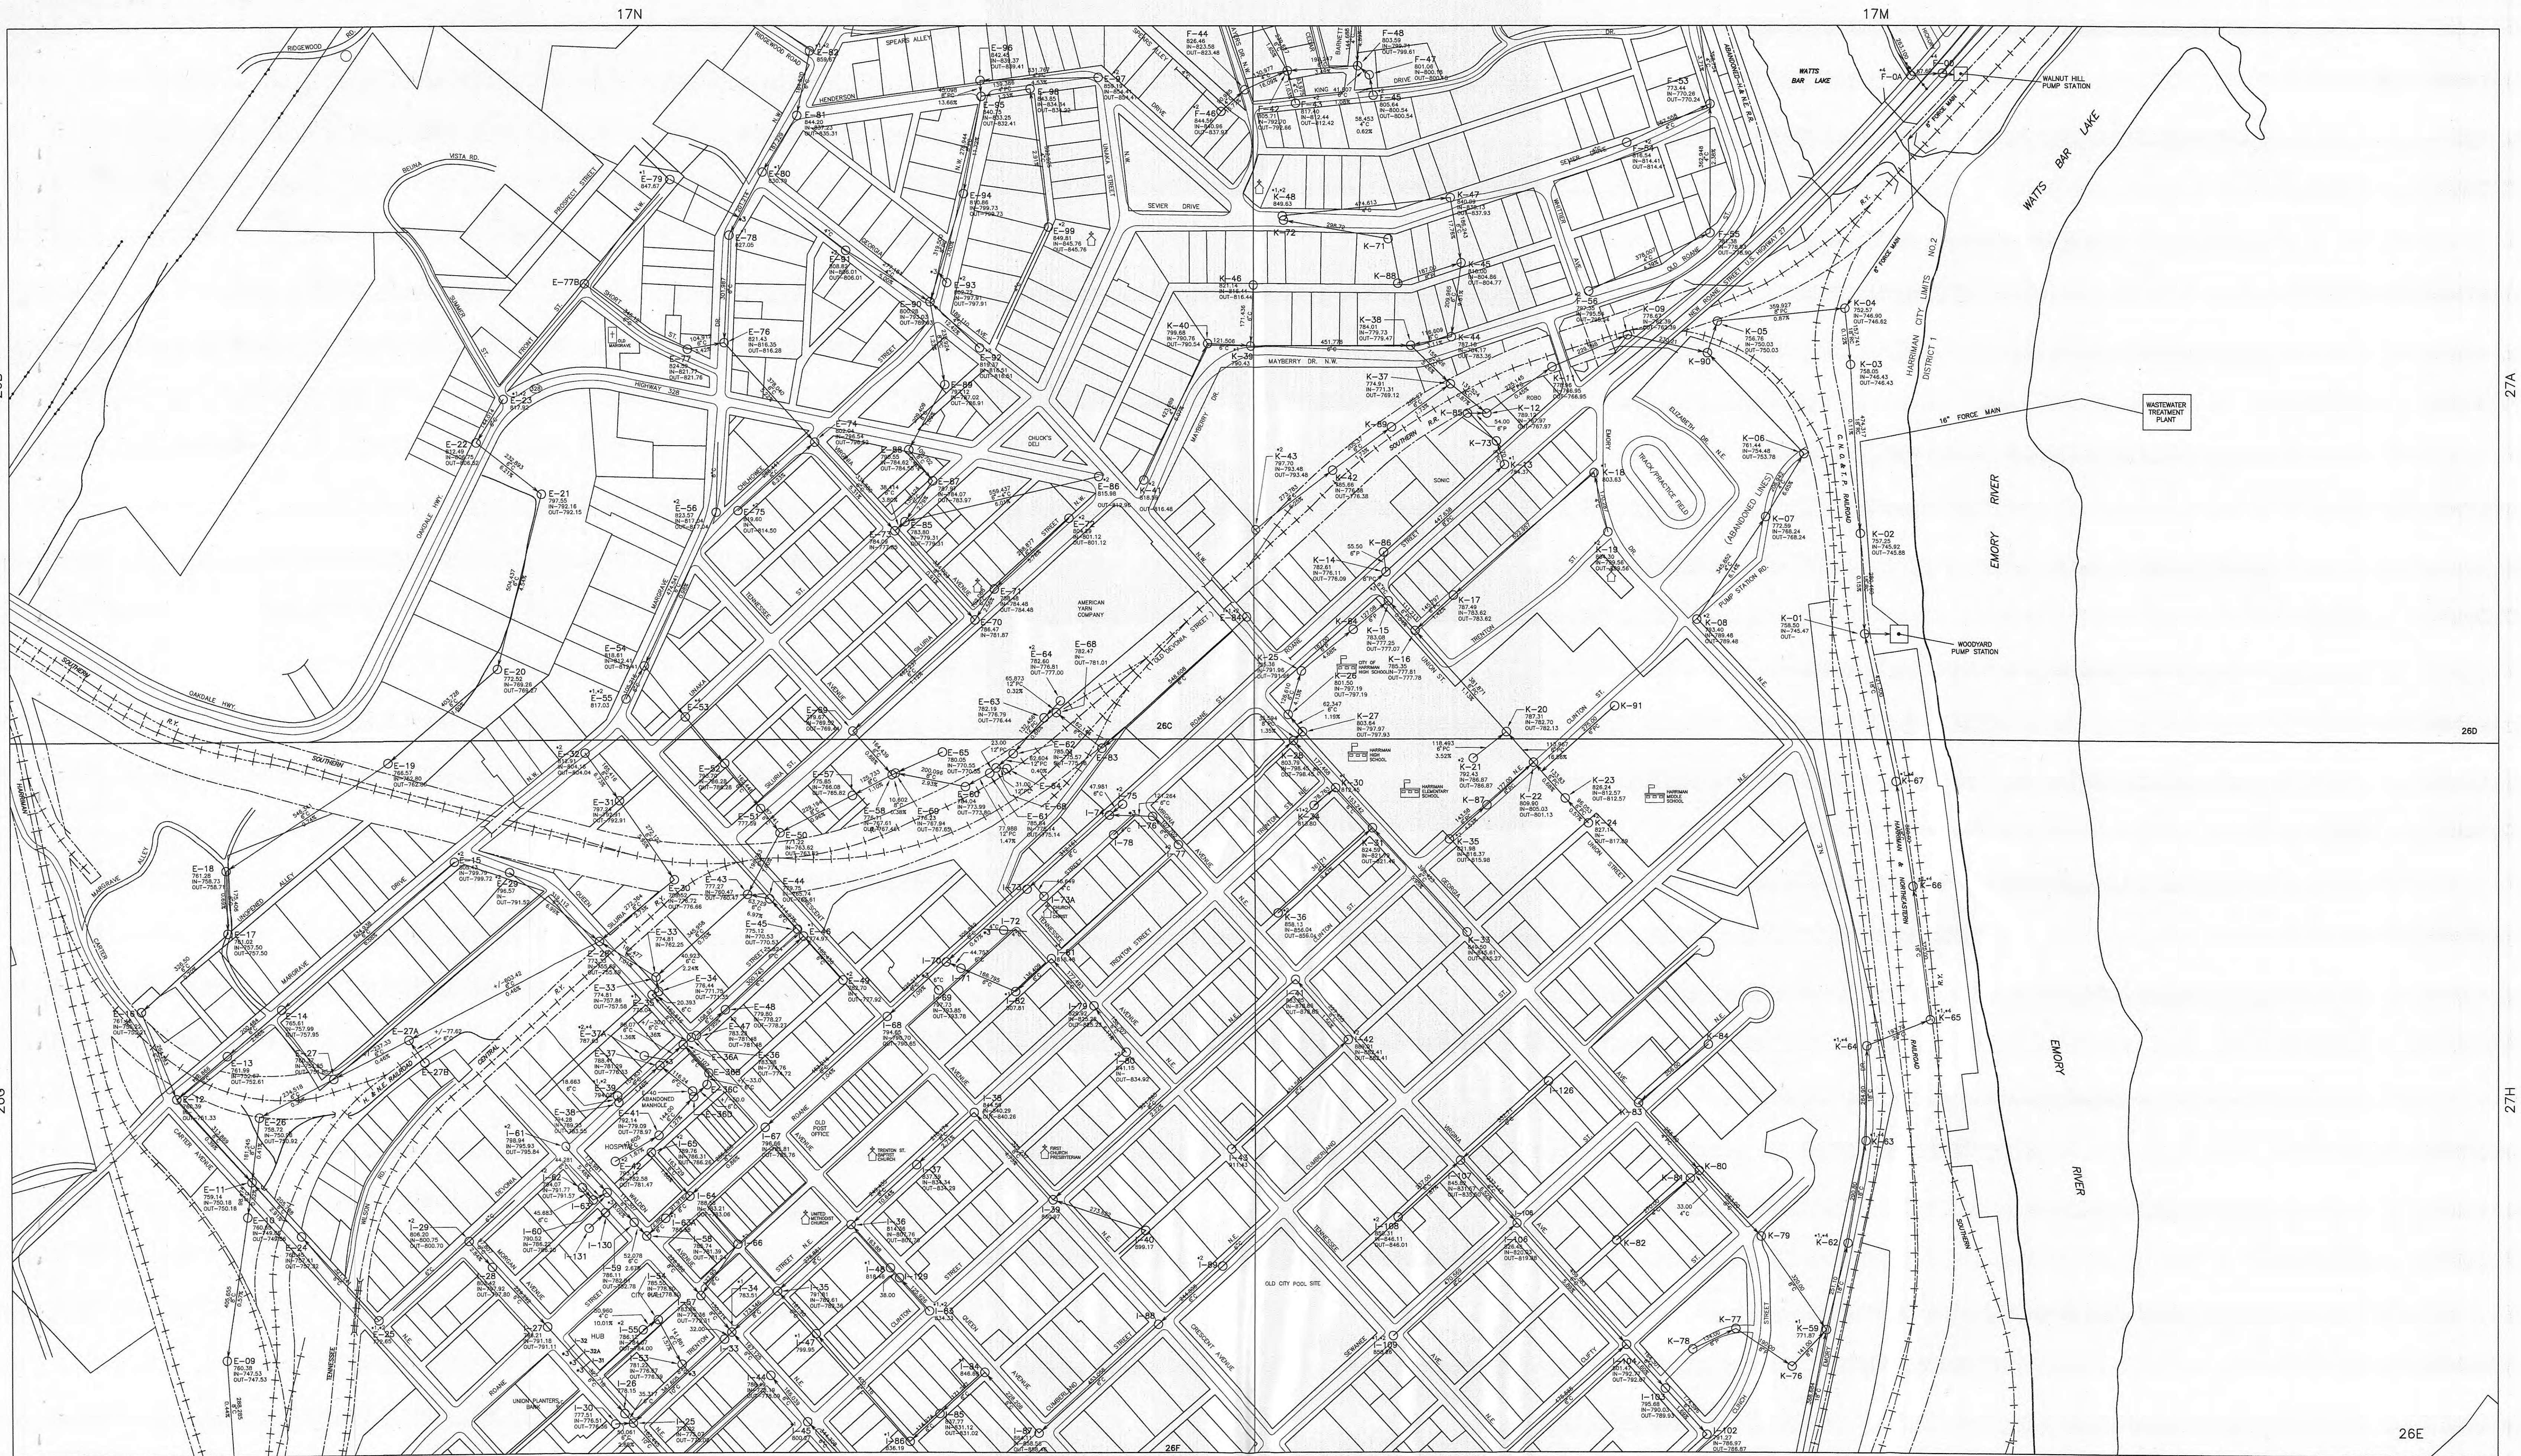

**HARRIMAN UTILITY BOARD**  
300 ROANE STREET  
HARRIMAN, TENNESSEE  
RICHARD HALL, MGR.


**HUB SEWER SYSTEM MAP**  
DETAIL RC26 C, D

SCALE: 1" = 200FT  
DATE: 2/11/1998  
DRAWN BY: GJM  
PROJECT NO.

**MAP  
NUMBER**

**1**



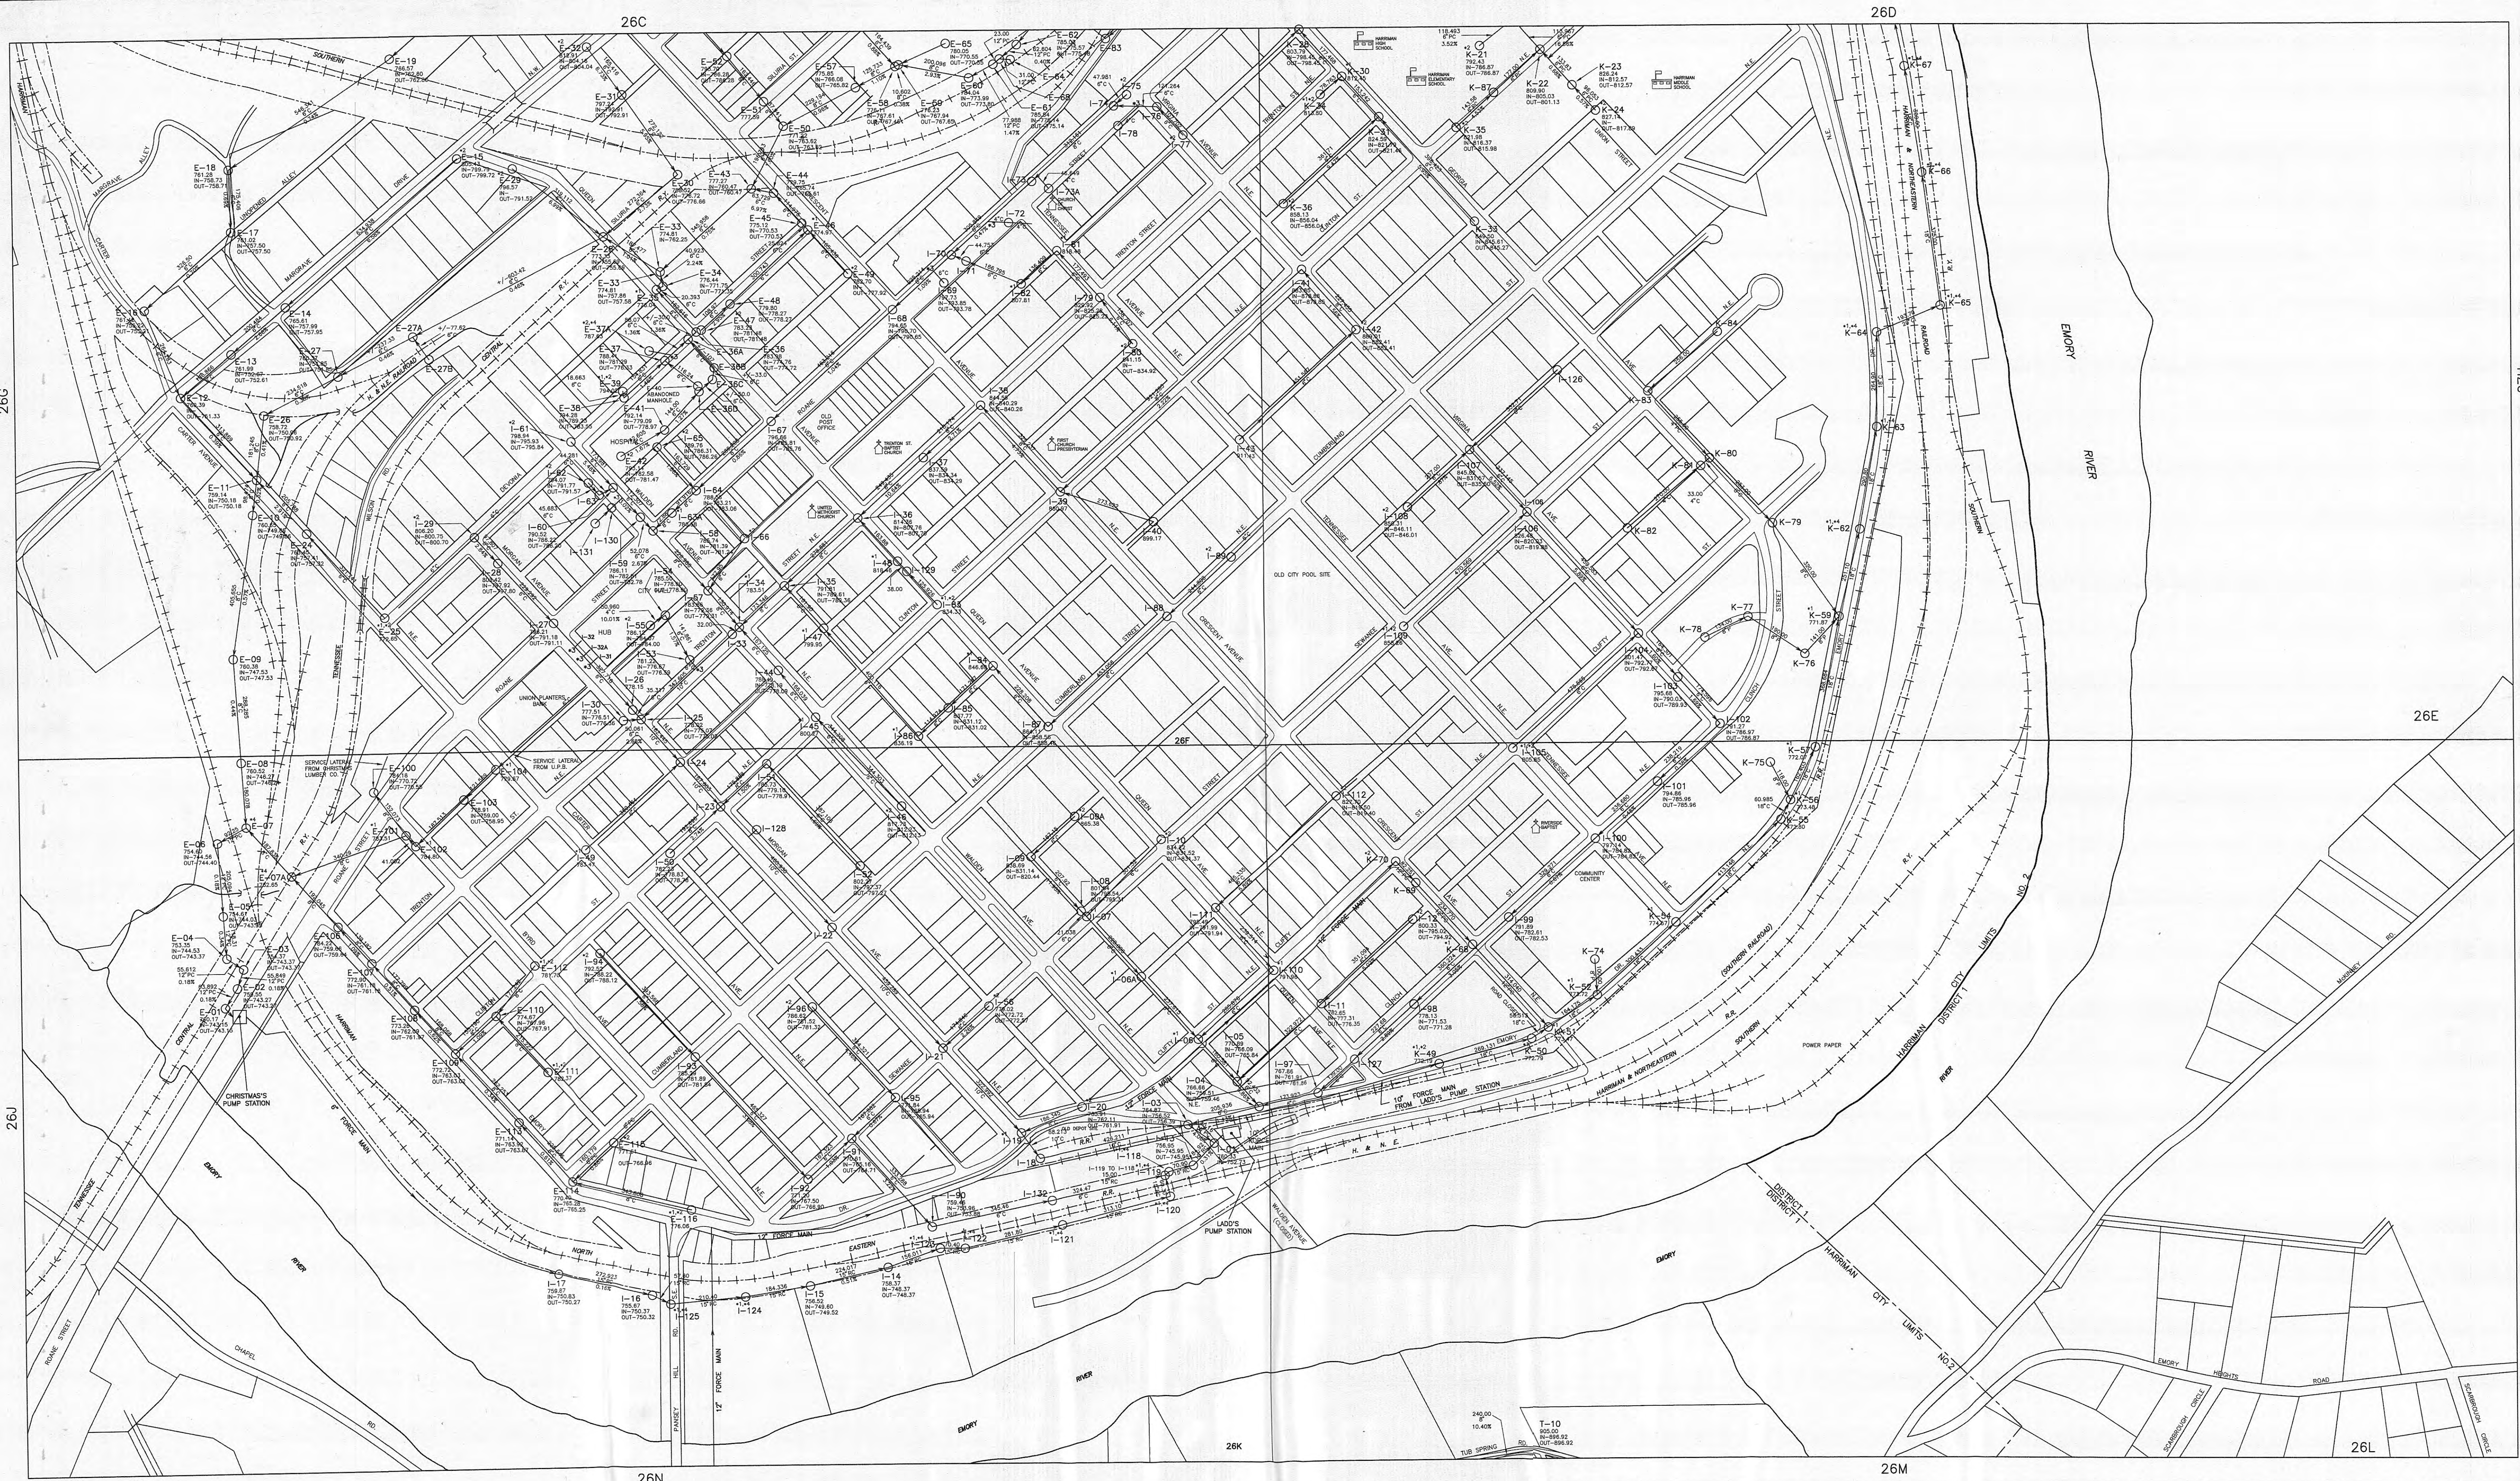

**HARRIMAN UTILITY BOARD**  
300 ROANE STREET  
HARRIMAN, TENNESSEE  
RICHARD HALL, MGR.

| HUB SEWER SYSTEM MAP<br>DETAIL RC26 E, F, K, L |           |
|------------------------------------------------|-----------|
| SCALE: 1" = 200FT                              | REVISIONS |
| DATE: 2/11/1998                                |           |
| DRAWN BY: GJM                                  |           |
| PROJECT NO.                                    |           |

**MAP  
NUMBER**  
**2**



