


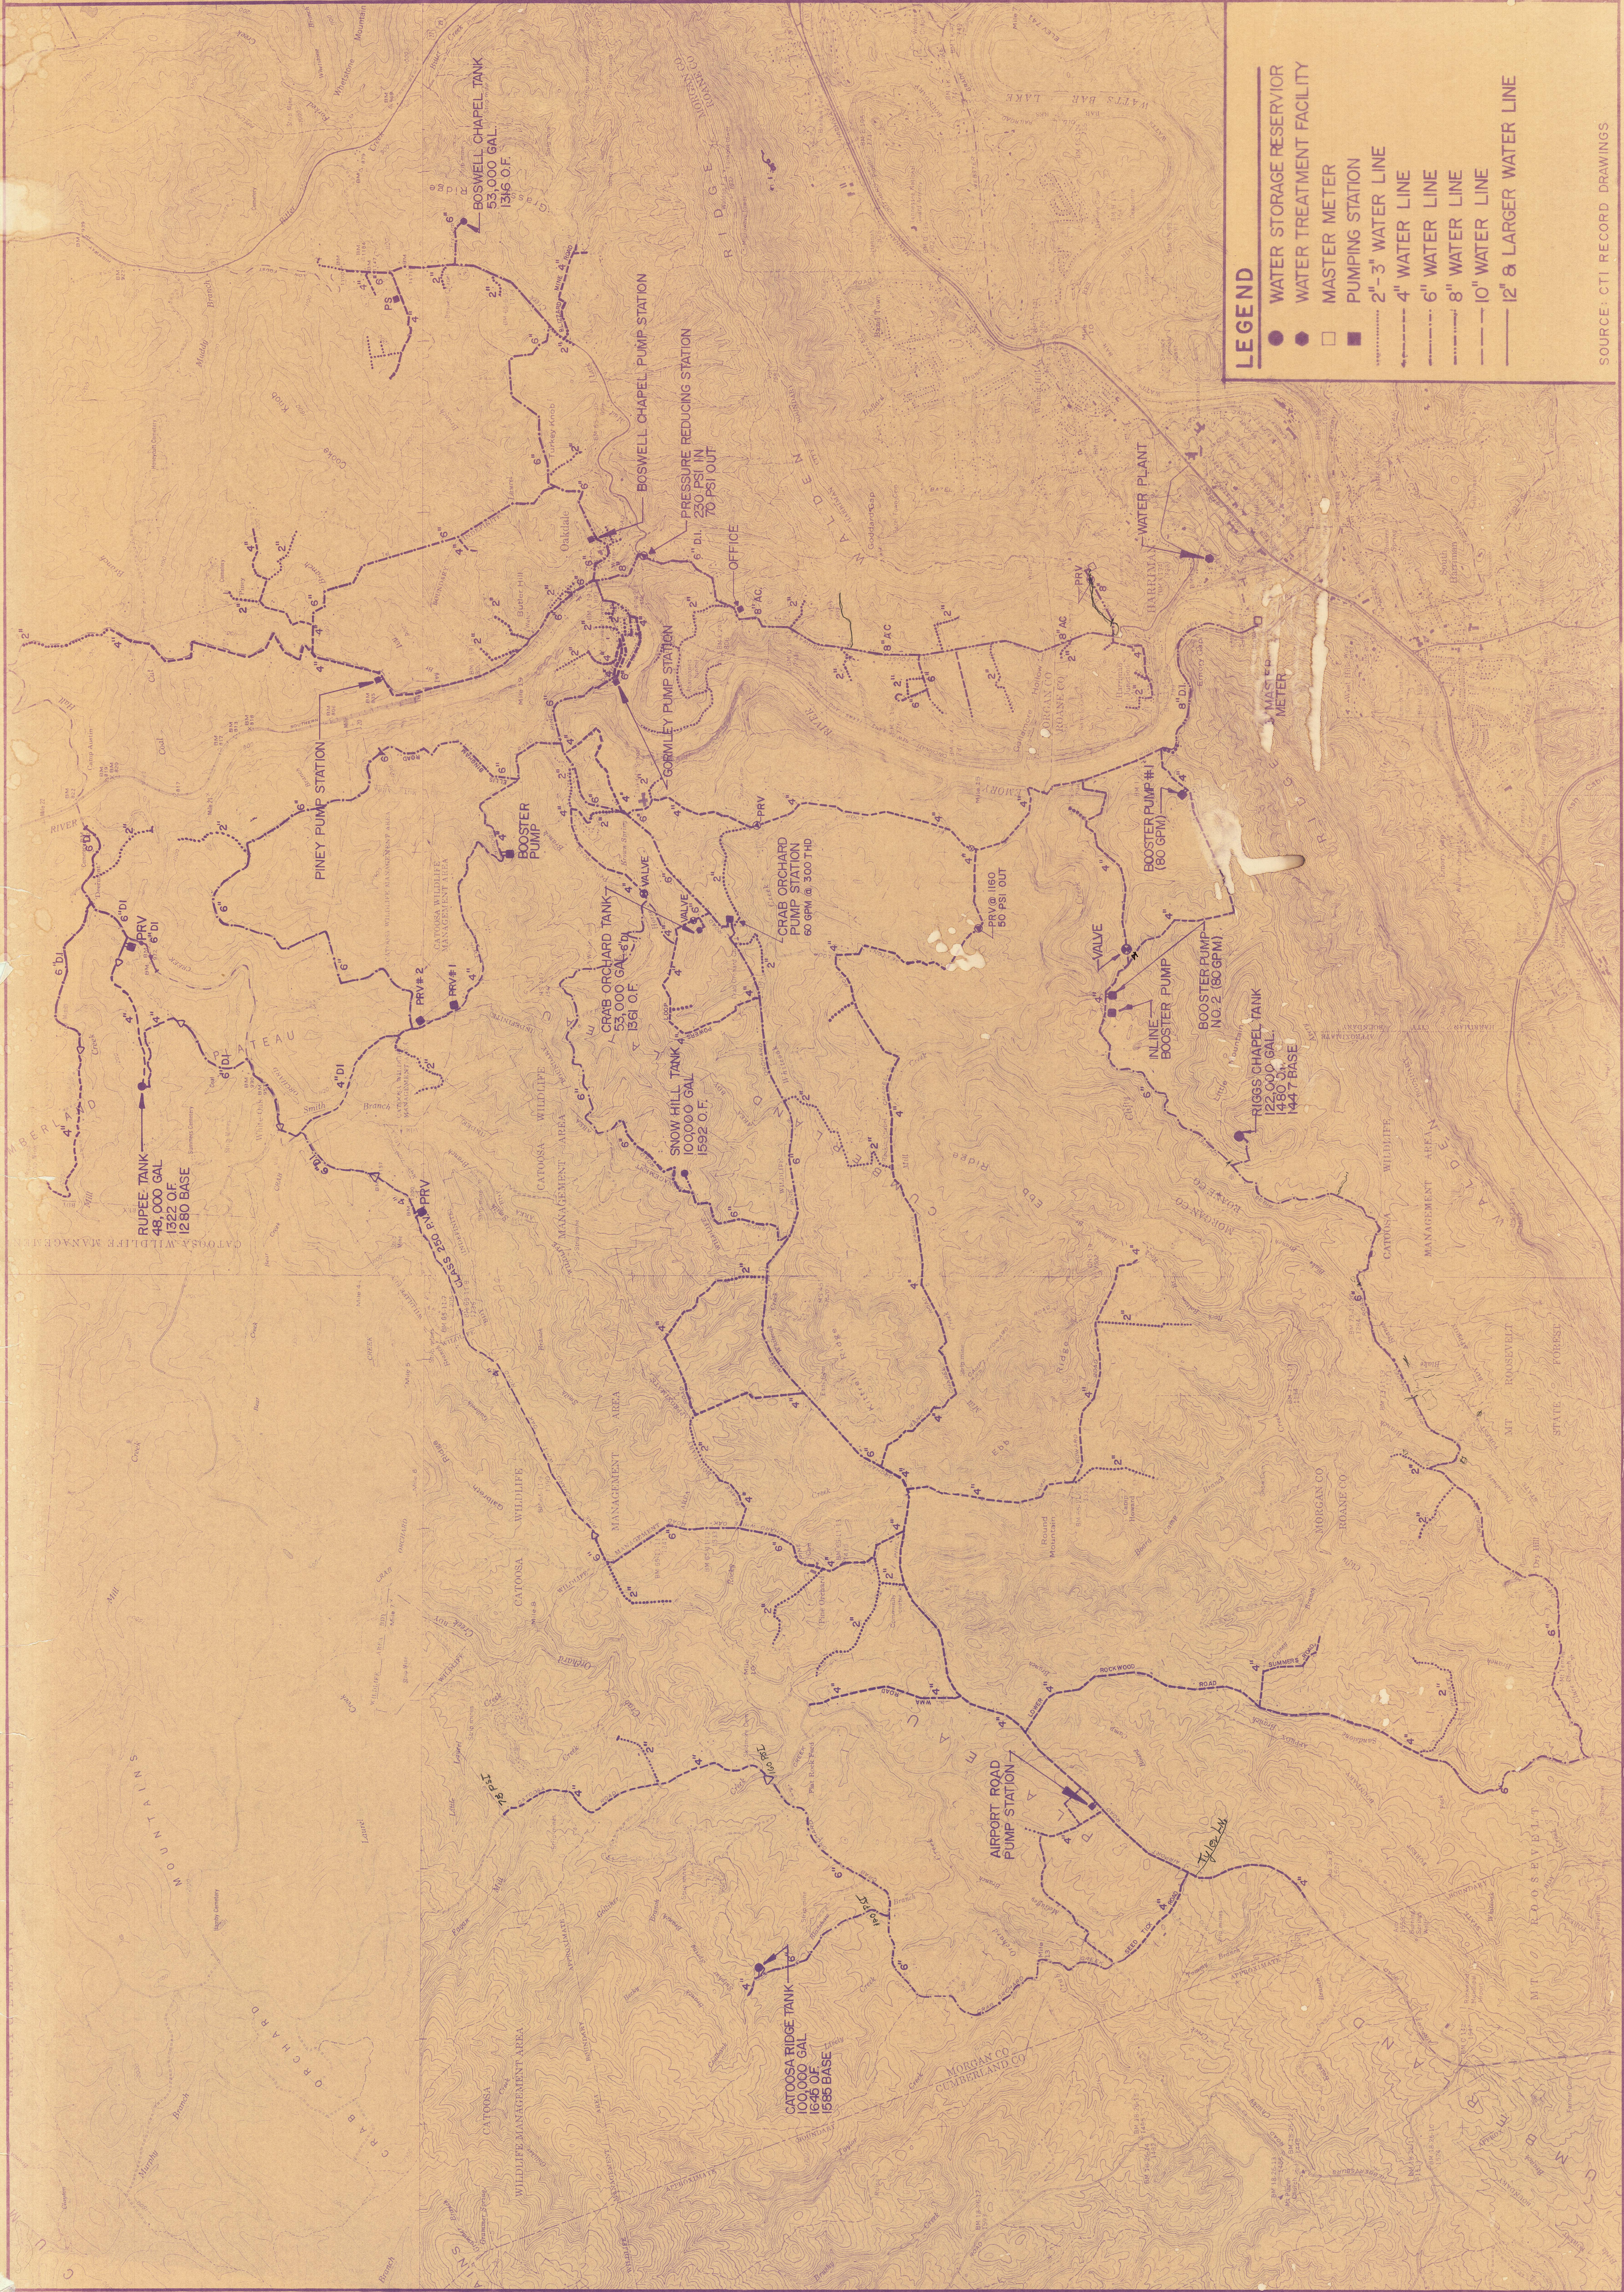

LEGEND

- WATER STORAGE RESERVIOR
- WATER TREATMENT FACILITY
- MASTER METER
- PUMPING STATION
- 2"-3" WATER LINE
- 4" WATER LINE
- 6" WATER LINE
- 8" WATER LINE
- 10" WATER LINE
- 12" & LARGER WATER LINE

SOURCE: CTI RECORD DRAWINGS

JAMES C. HAILEY & CO.
CONSULTING ENGINEERS
NASHVILLE, TENNESSEE



GENERAL LOCATION MAP
WATER SYSTEM

WOLFE BRANCH
UTILITY DISTRICT
Morgan County, Tennessee

T. PUCKETT
C. MASON
T. PUCKETT
DEC 2002
1" = 2000'
98266
SHEET