

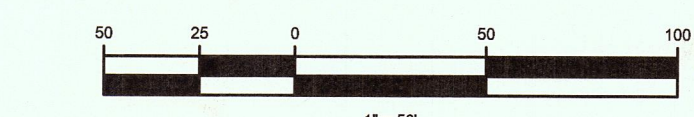


X:\Breck\Roane Medical Center 2011.dwg 2011 RMC - C201.dwg Apr 18, 2011 - 9:18am bbowlin - LDS Copyright 2011

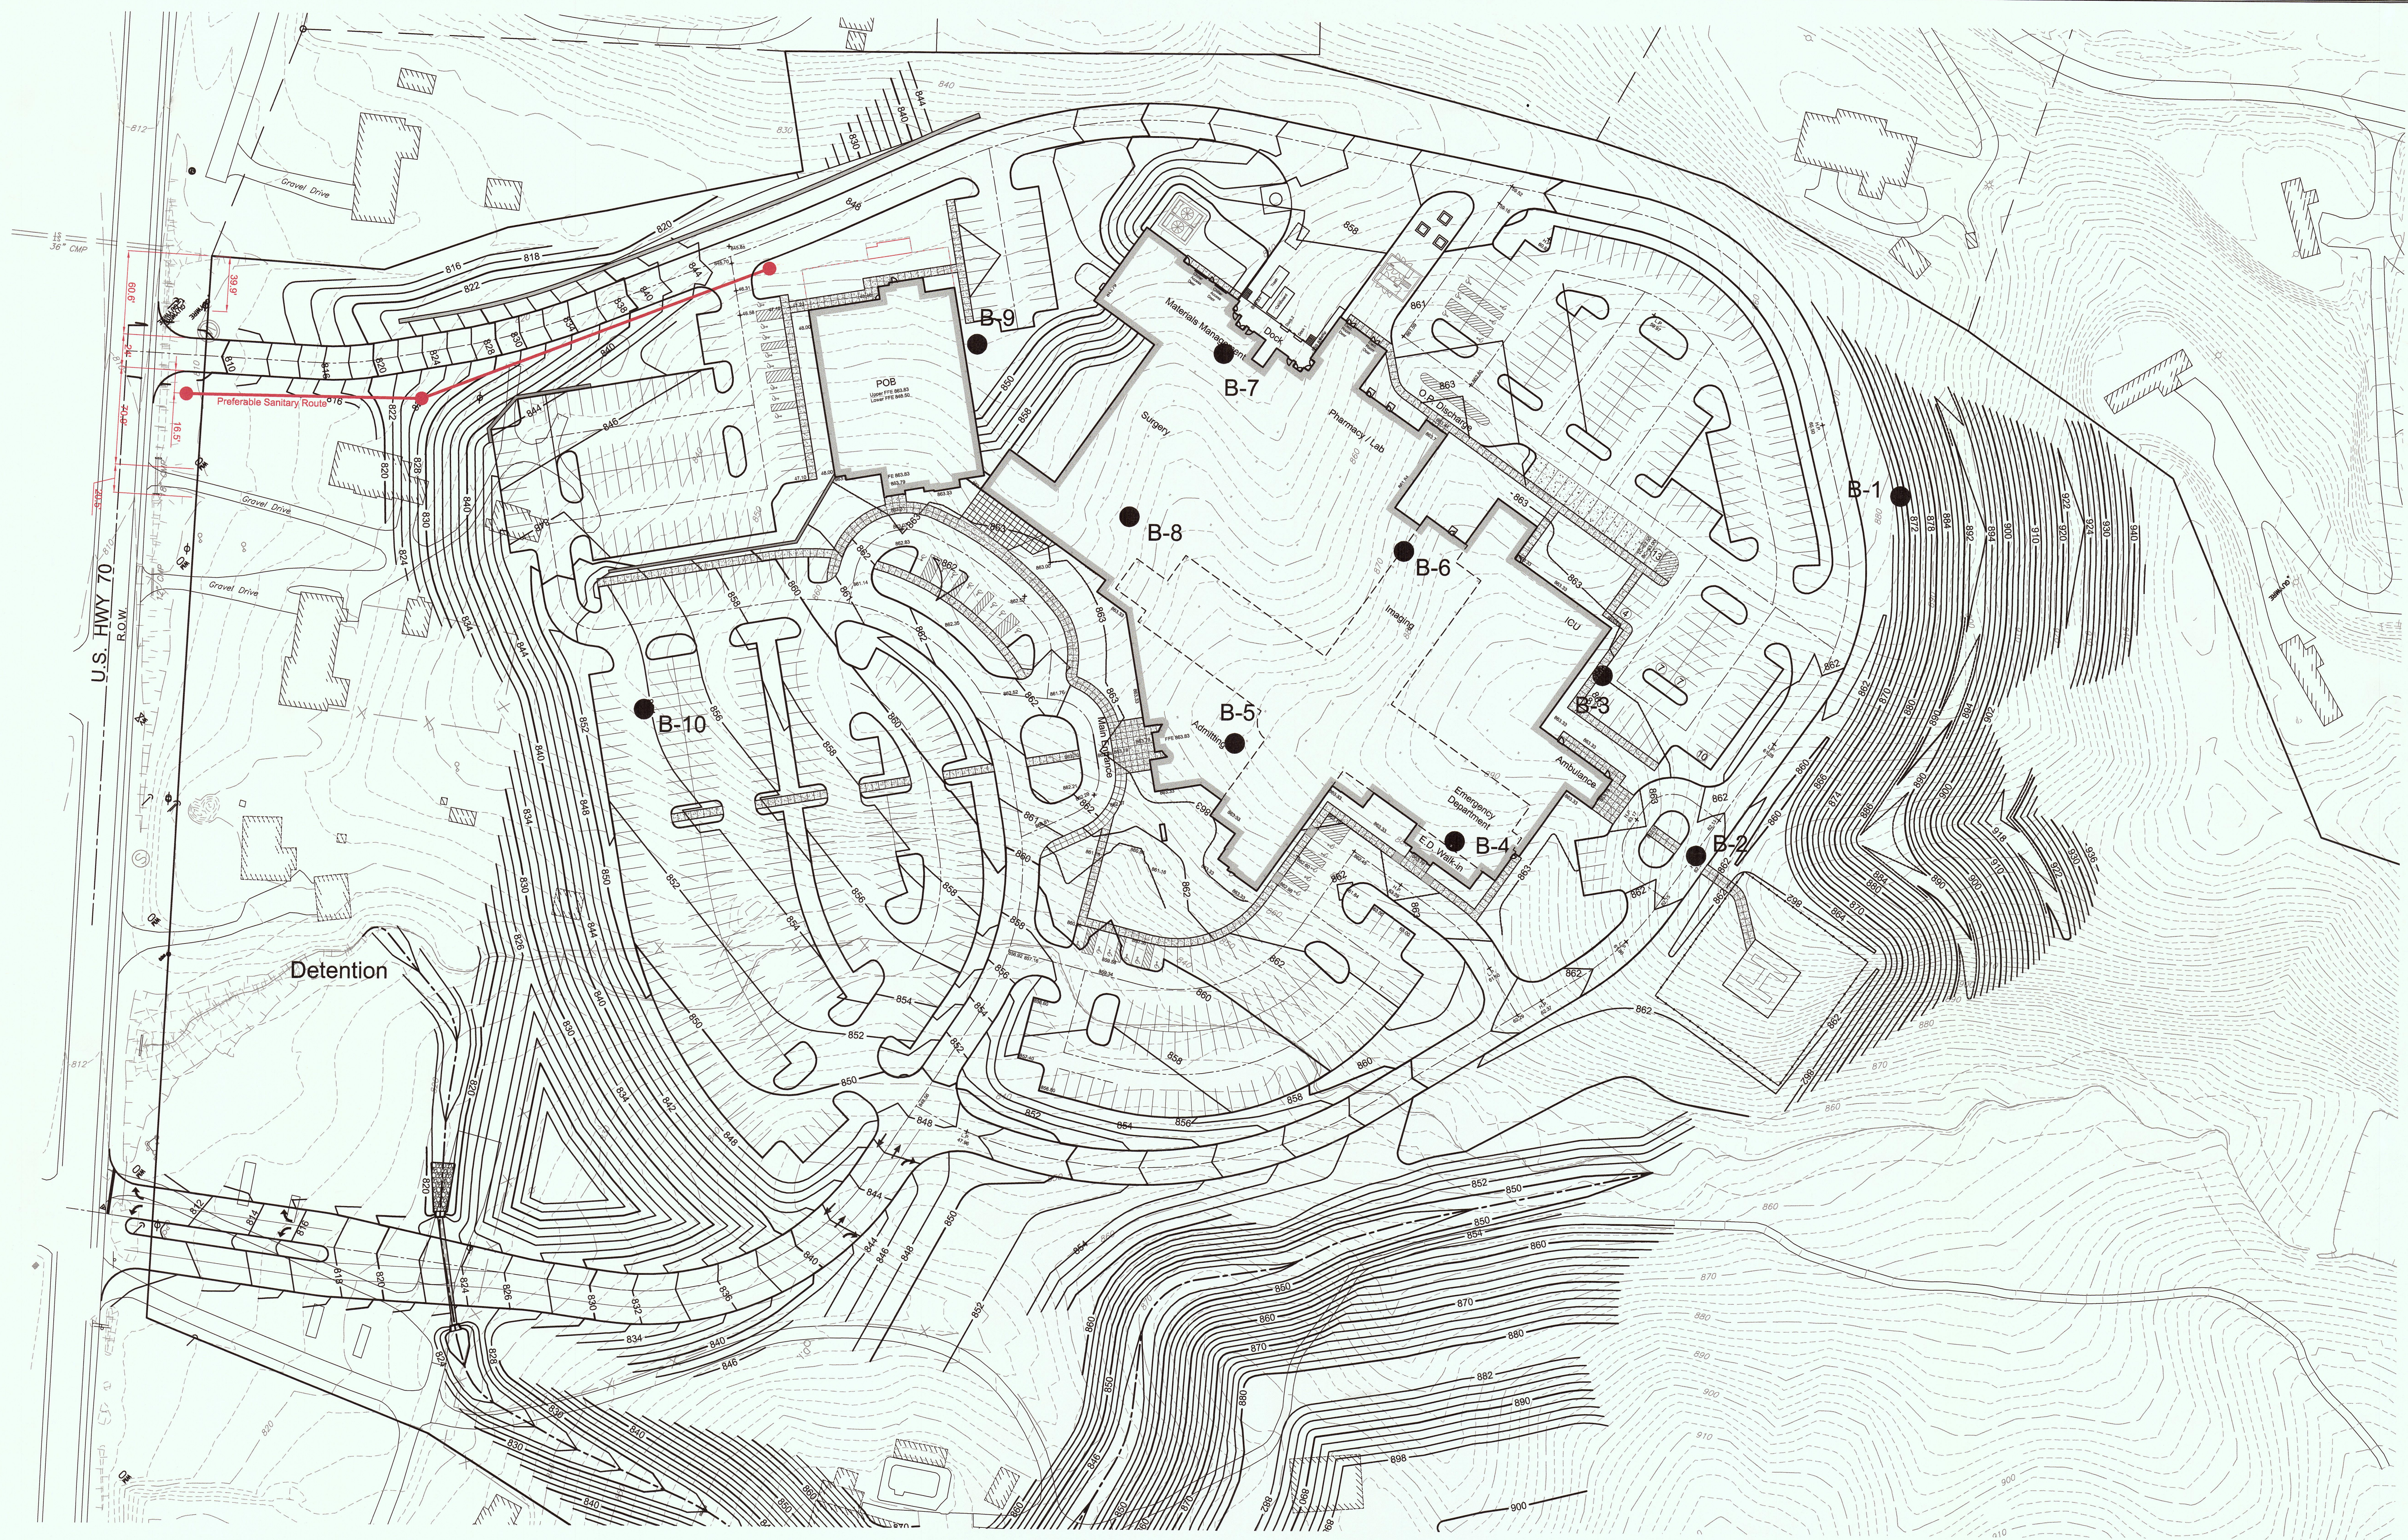

IF YOU DIG TENNESSEE... CALL US FIRST!
1-800-351-1111
615-366-1987
NASHVILLE AREA
TENNESSEE ONE CALL SYSTEM, INC.
IT'S THE LAW

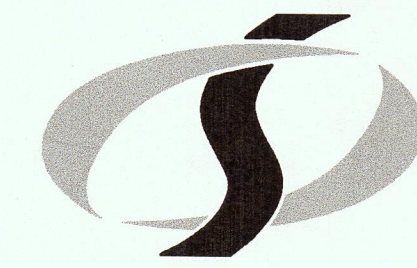


LAND
DEVELOPMENT
SOLUTIONS

310 SIMMONS RD., SUITE K-KNOXVILLE, TENNESSEE 37922
PH. 865-671-2281

Roane Medical Center
Covenant Health
Harriman, Tennessee

A
New
Facility
For:

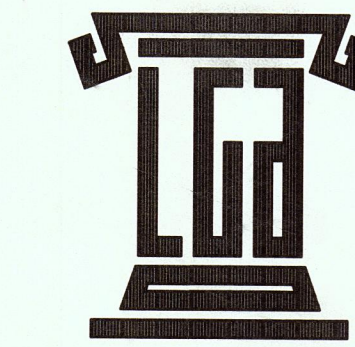


THE LEWIS GROUP
ARCHITECTS
6512 DEANE HILL DRIVE
KNOXVILLE, TENNESSEE
37919
PH. 865.584.5000
FX. 865.588.1272
E. info@lewisgroup.net

PROJECT REVISIONS	
DATE	DESCRIPTION

THIS DRAWING IS THE PROPERTY OF THE LEWIS GROUP ARCHITECTS, INC. AND IS TO BE USED ONLY FOR THE PROJECT AND SITE SPECIFICALLY IDENTIFIED HEREIN. NO PART OF THIS DRAWING IS TO BE REPRODUCED OR TRANSMITTED IN ANY FORM OR BY ANY MEANS, ELECTRONIC OR MECHANICAL, INCLUDING PHOTOCOPYING, RECORDING, OR BY ANY INFORMATION STORAGE AND RETRIEVAL SYSTEM, WITHOUT THE WRITTEN PERMISSION OF THE LEWIS GROUP ARCHITECTS, INC. AND SHALL NOT BE USED FOR ANY OTHER PROJECT OR SITE WITHOUT THE WRITTEN PERMISSION OF THE LEWIS GROUP ARCHITECTS, INC. IT IS TO BE RETURNED UPON REQUEST.

Project Number
10028
4/18/2011
C201

X:\Breck\Roane Medical Center 2011\dwg 2011 RMC - C101.dwg Apr 18, 2011 - 9:22am bbowlin - LDS Copyright 2011

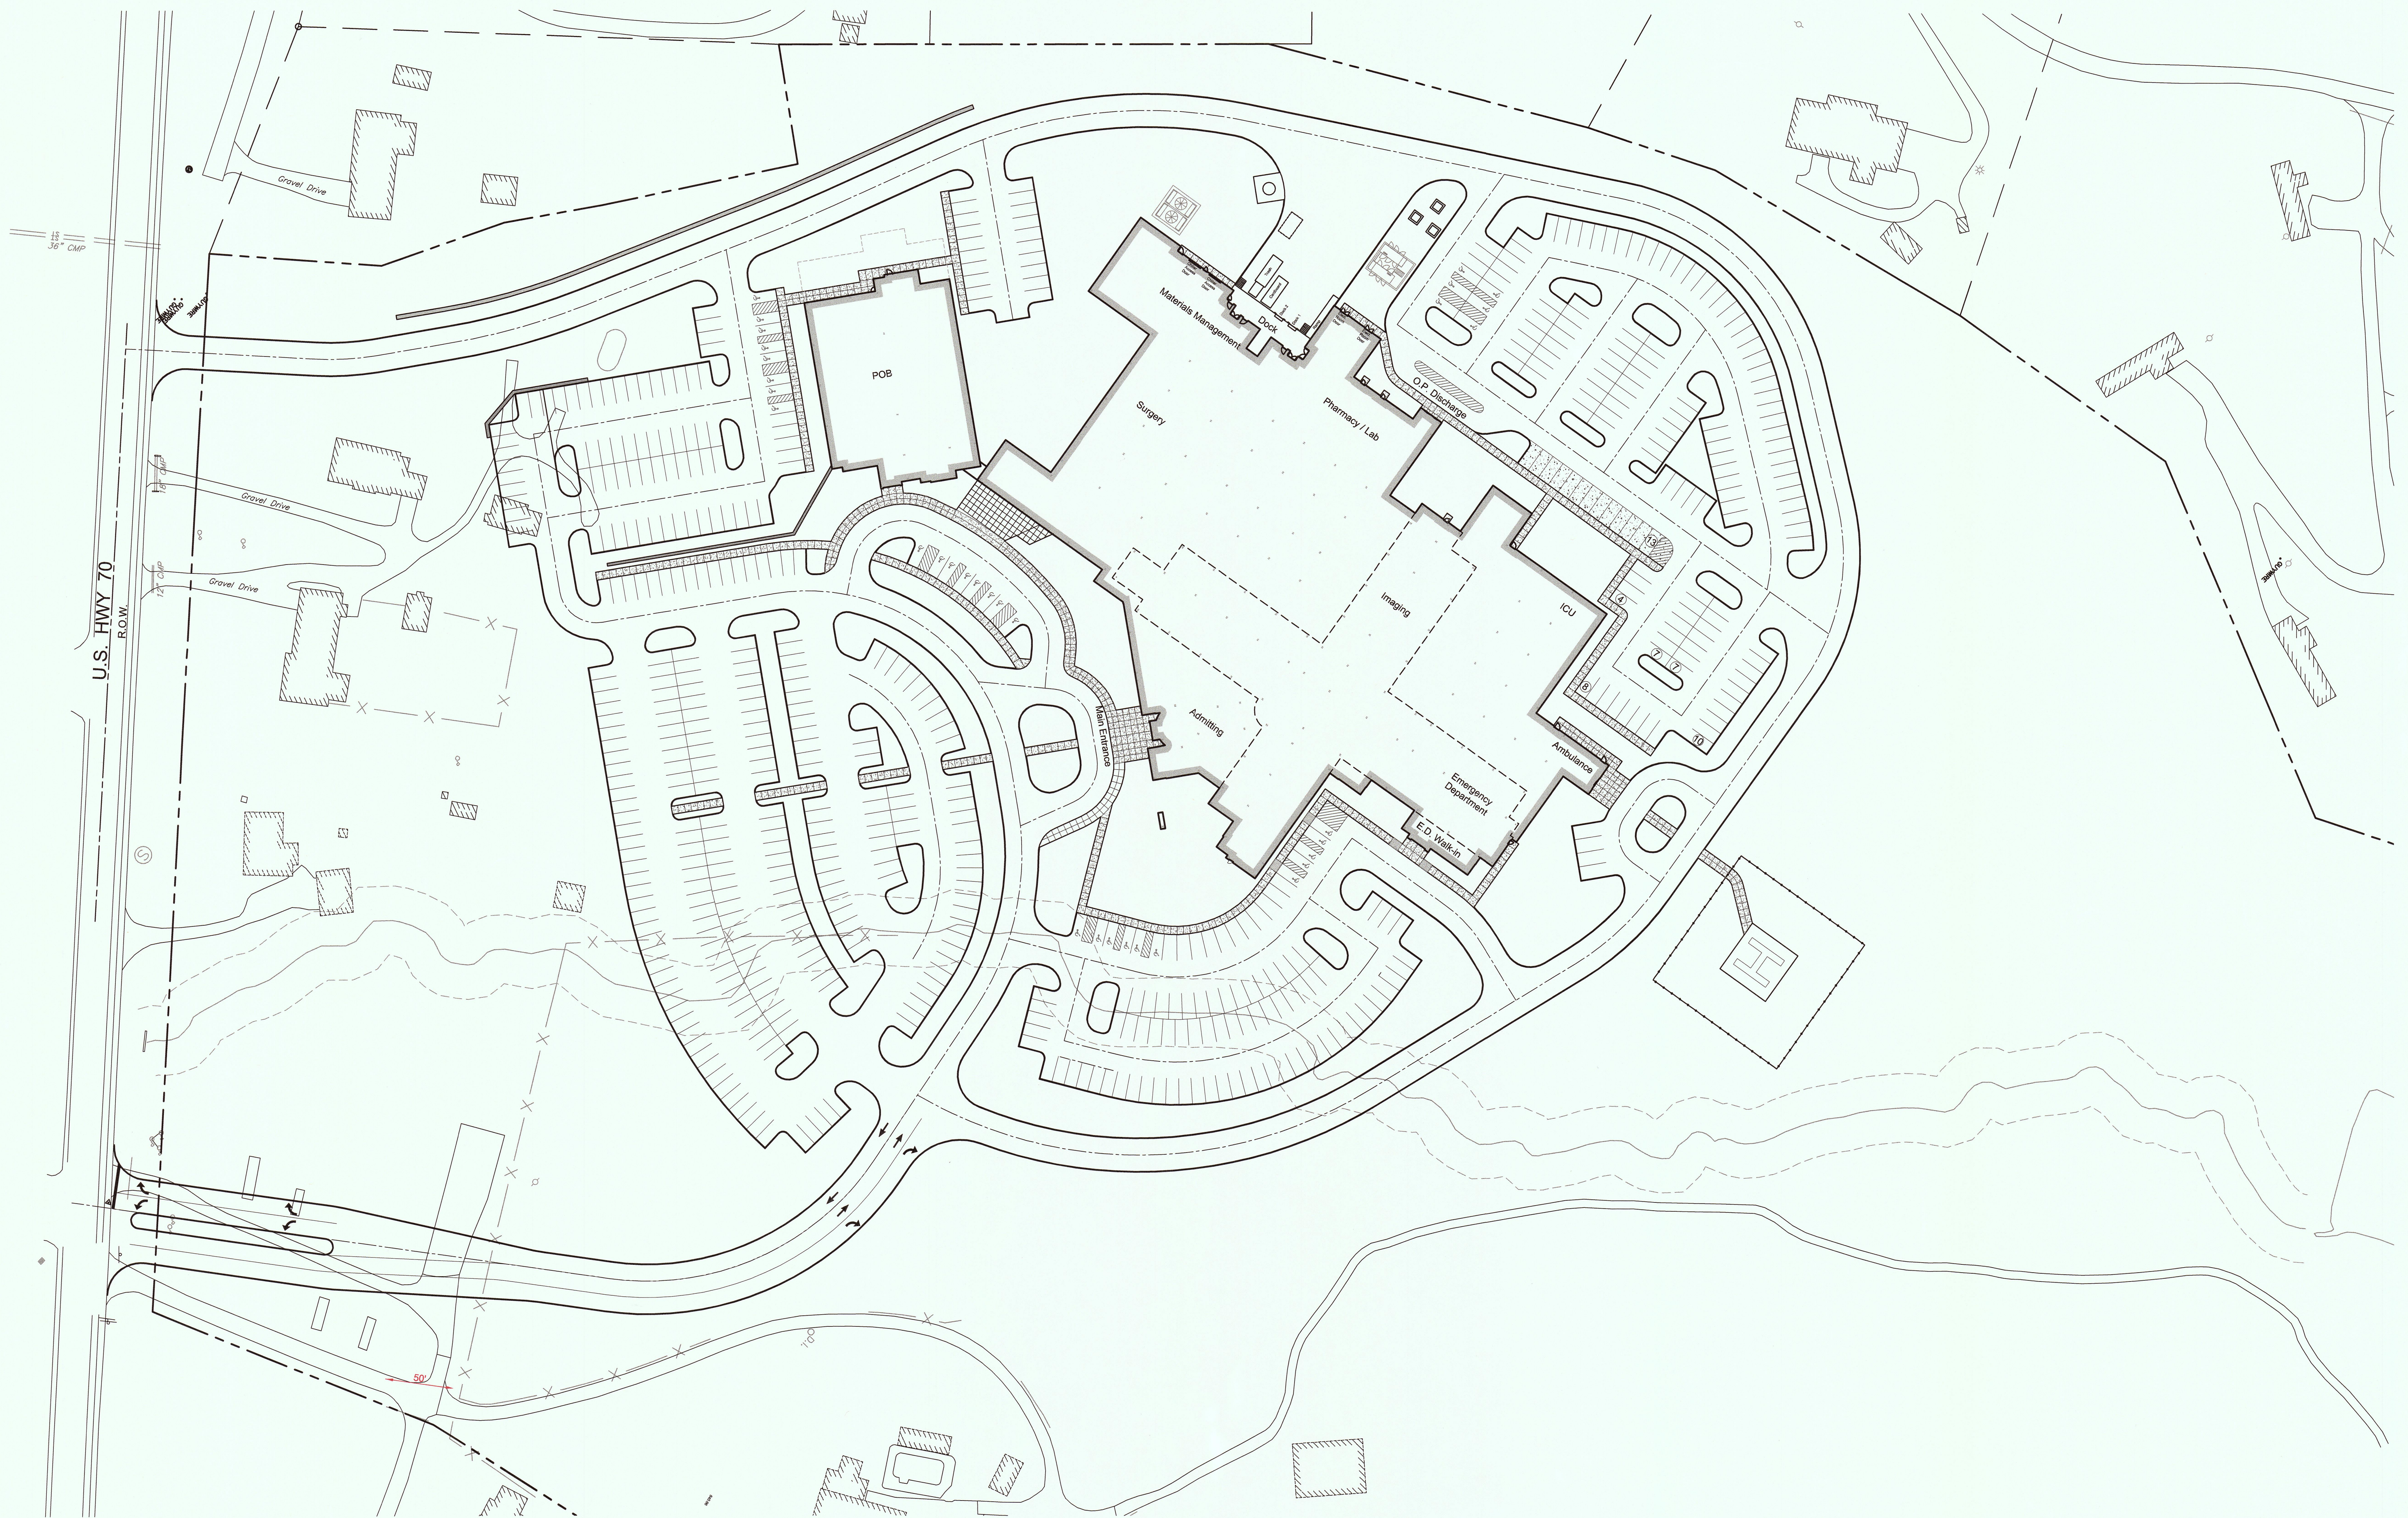

Total Parking Spaces = 581



IF YOU DIG TENNESSEE... CALL
US FIRST!
1-800-351-1111
615-366-1987
NASHVILLE AREA
TENNESSEE ONE CALL SYSTEM, INC.
IT'S THE LAW




LAND
DEVELOPMENT
SOLUTIONS

310 SIMMONS RD., SUITE K-KNOXVILLE, TENNESSEE 37922
PH. 865-671-2281

Roane Medical Center Covenant Health

Harriman, Tennessee

A
New
Facility
For:

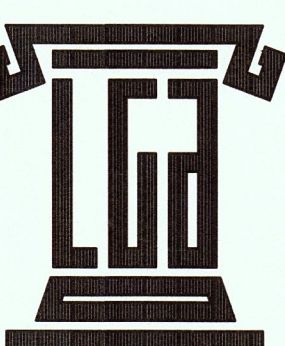

THE LEWIS
GROUP
ARCHITECTS

6512 DEANE HILL DRIVE
KNOXVILLE, TENNESSEE
37918

PH. 865.584.5000
FX. 865.588.1272
E. Info@lewisgroup.net

PROJECT REVISIONS

DATE	DESCRIPTION

THIS DRAWING IS THE PROPERTY OF THE LEWIS GROUP ARCHITECTS, INC. P.C. AND IS TO BE USED ONLY FOR THE PROJECT AND SITE SPECIFICALLY IDENTIFIED HEREIN. THIS DRAWING IS NOT TO BE USED FOR ANY OTHER PROJECT WITHOUT THE WRITTEN PERMISSION OF THE LEWIS GROUP ARCHITECTS, INC. P.C. AND SHALL NOT BE USED FOR ANY OTHER PROJECT WITHOUT THE WRITTEN PERMISSION OF THE LEWIS GROUP ARCHITECTS, INC. P.C.

Project Number

10028

4/18/2011

C101

