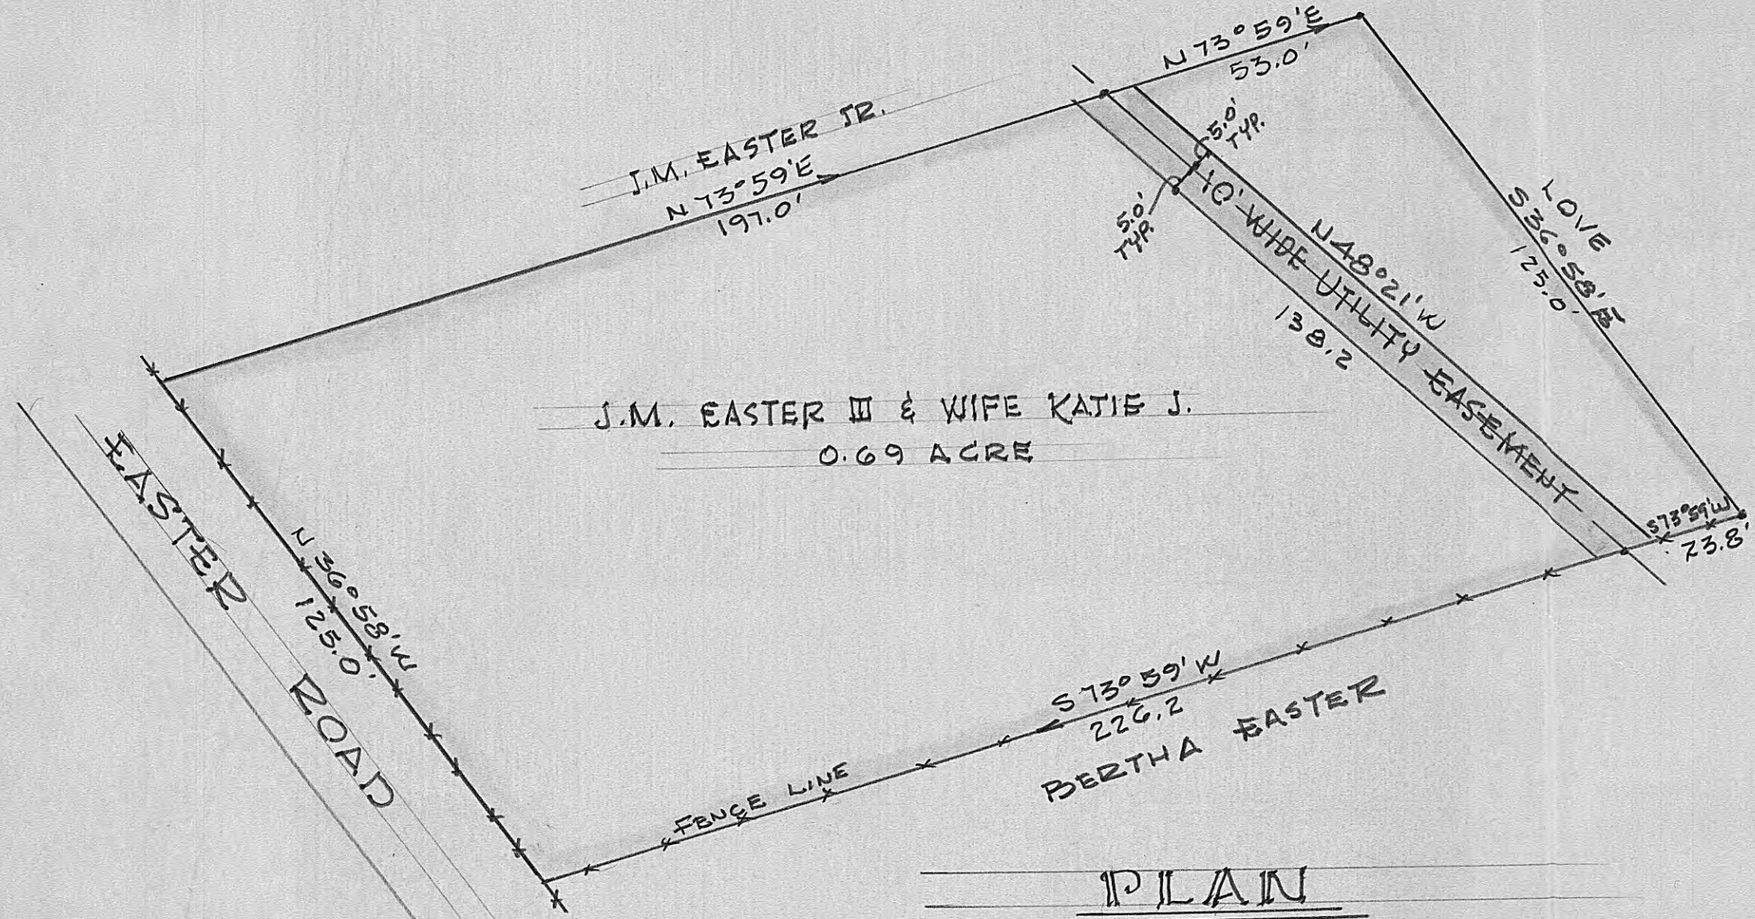

PLAN

SCALE: 1" = 30'

I CERTIFY THAT I HAVE SURVEYED THE PROPERTY DESCRIBED HEREON AND THAT THE SURVEY IS TRUE AND CORRECT AND THAT ALL BUILDINGS, EASEMENTS, AND/OR IMPROVEMENTS ARE LOCATED AS SHOWN HEREON.

FRED MOORE

Sept 21, 1976
DATE

FRED MOORE
REGISTERED LAND SURVEYOR
TENNESSEE NO. 21

TENNESSEE LAND SURVEY LICENSE NO. 21

J.M. & KATIE J. EASTER III
SOUTH HARRIMAN COMMUNITY
CITY of HARRIMAN
FIRST CIVIL DISTRICT
COUNTY of ROANE
STATE of TENNESSEE