




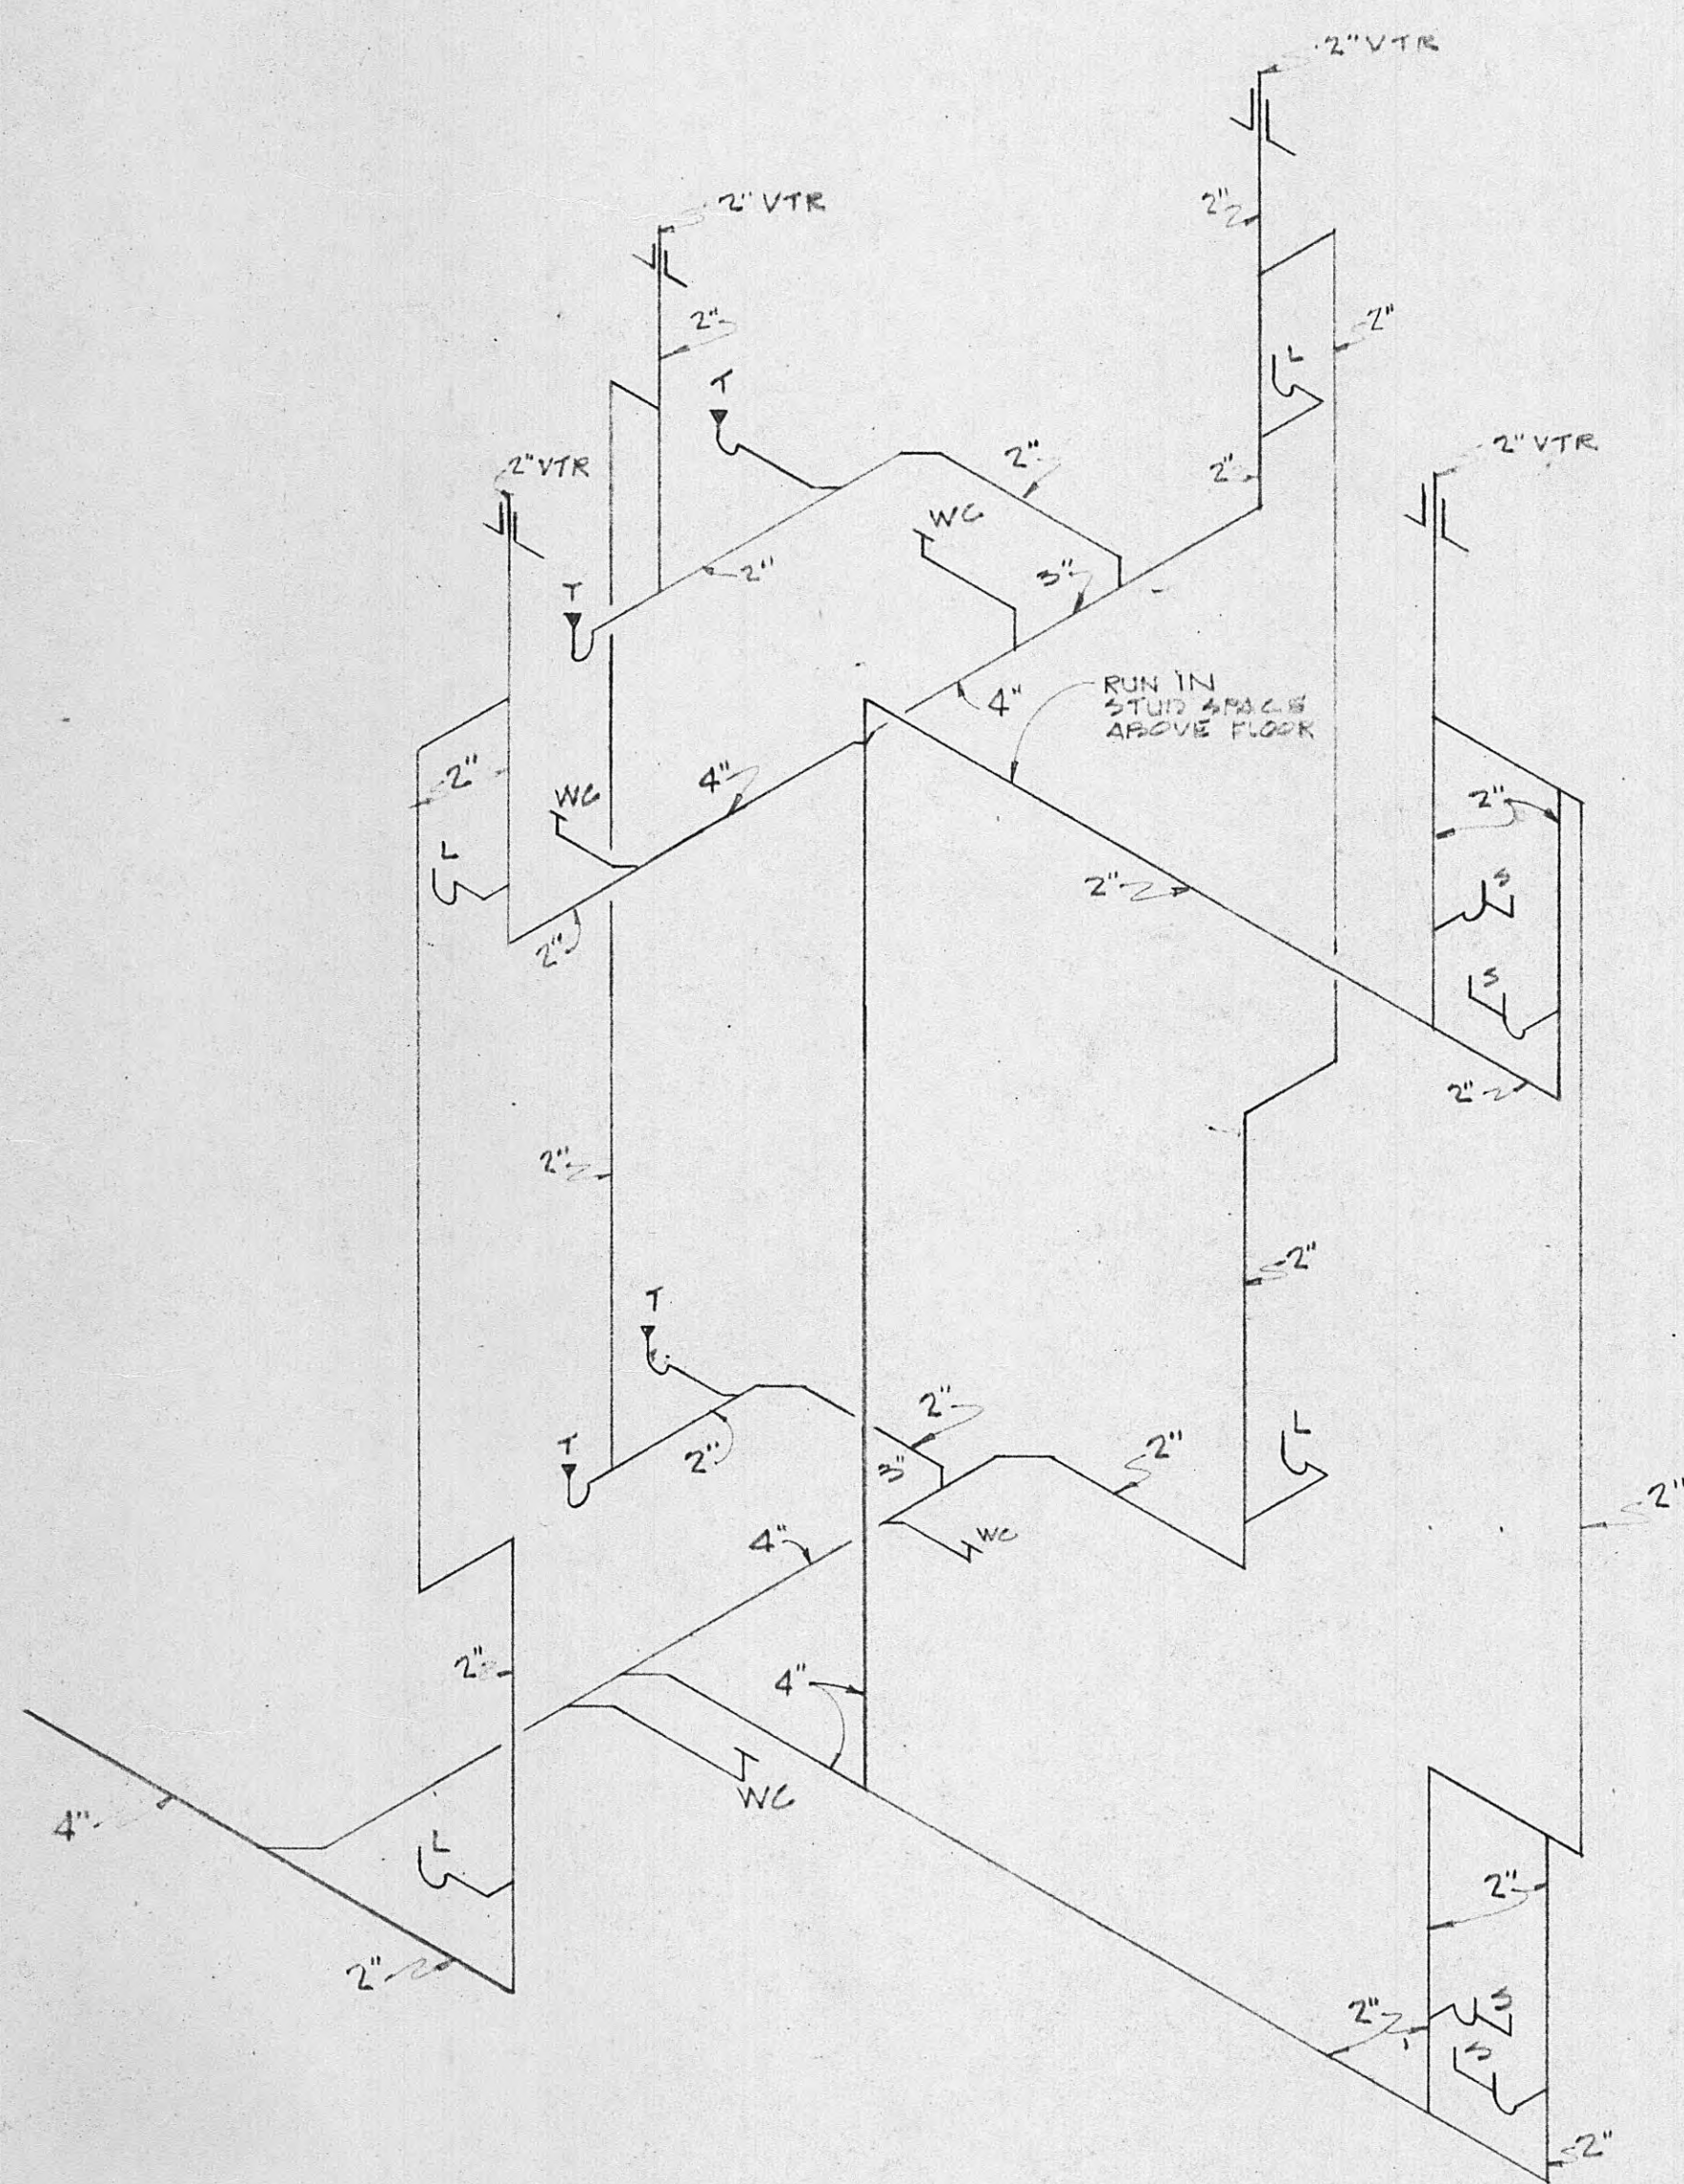


WASTE & VENT PIPING "Q" & "I" UNITS

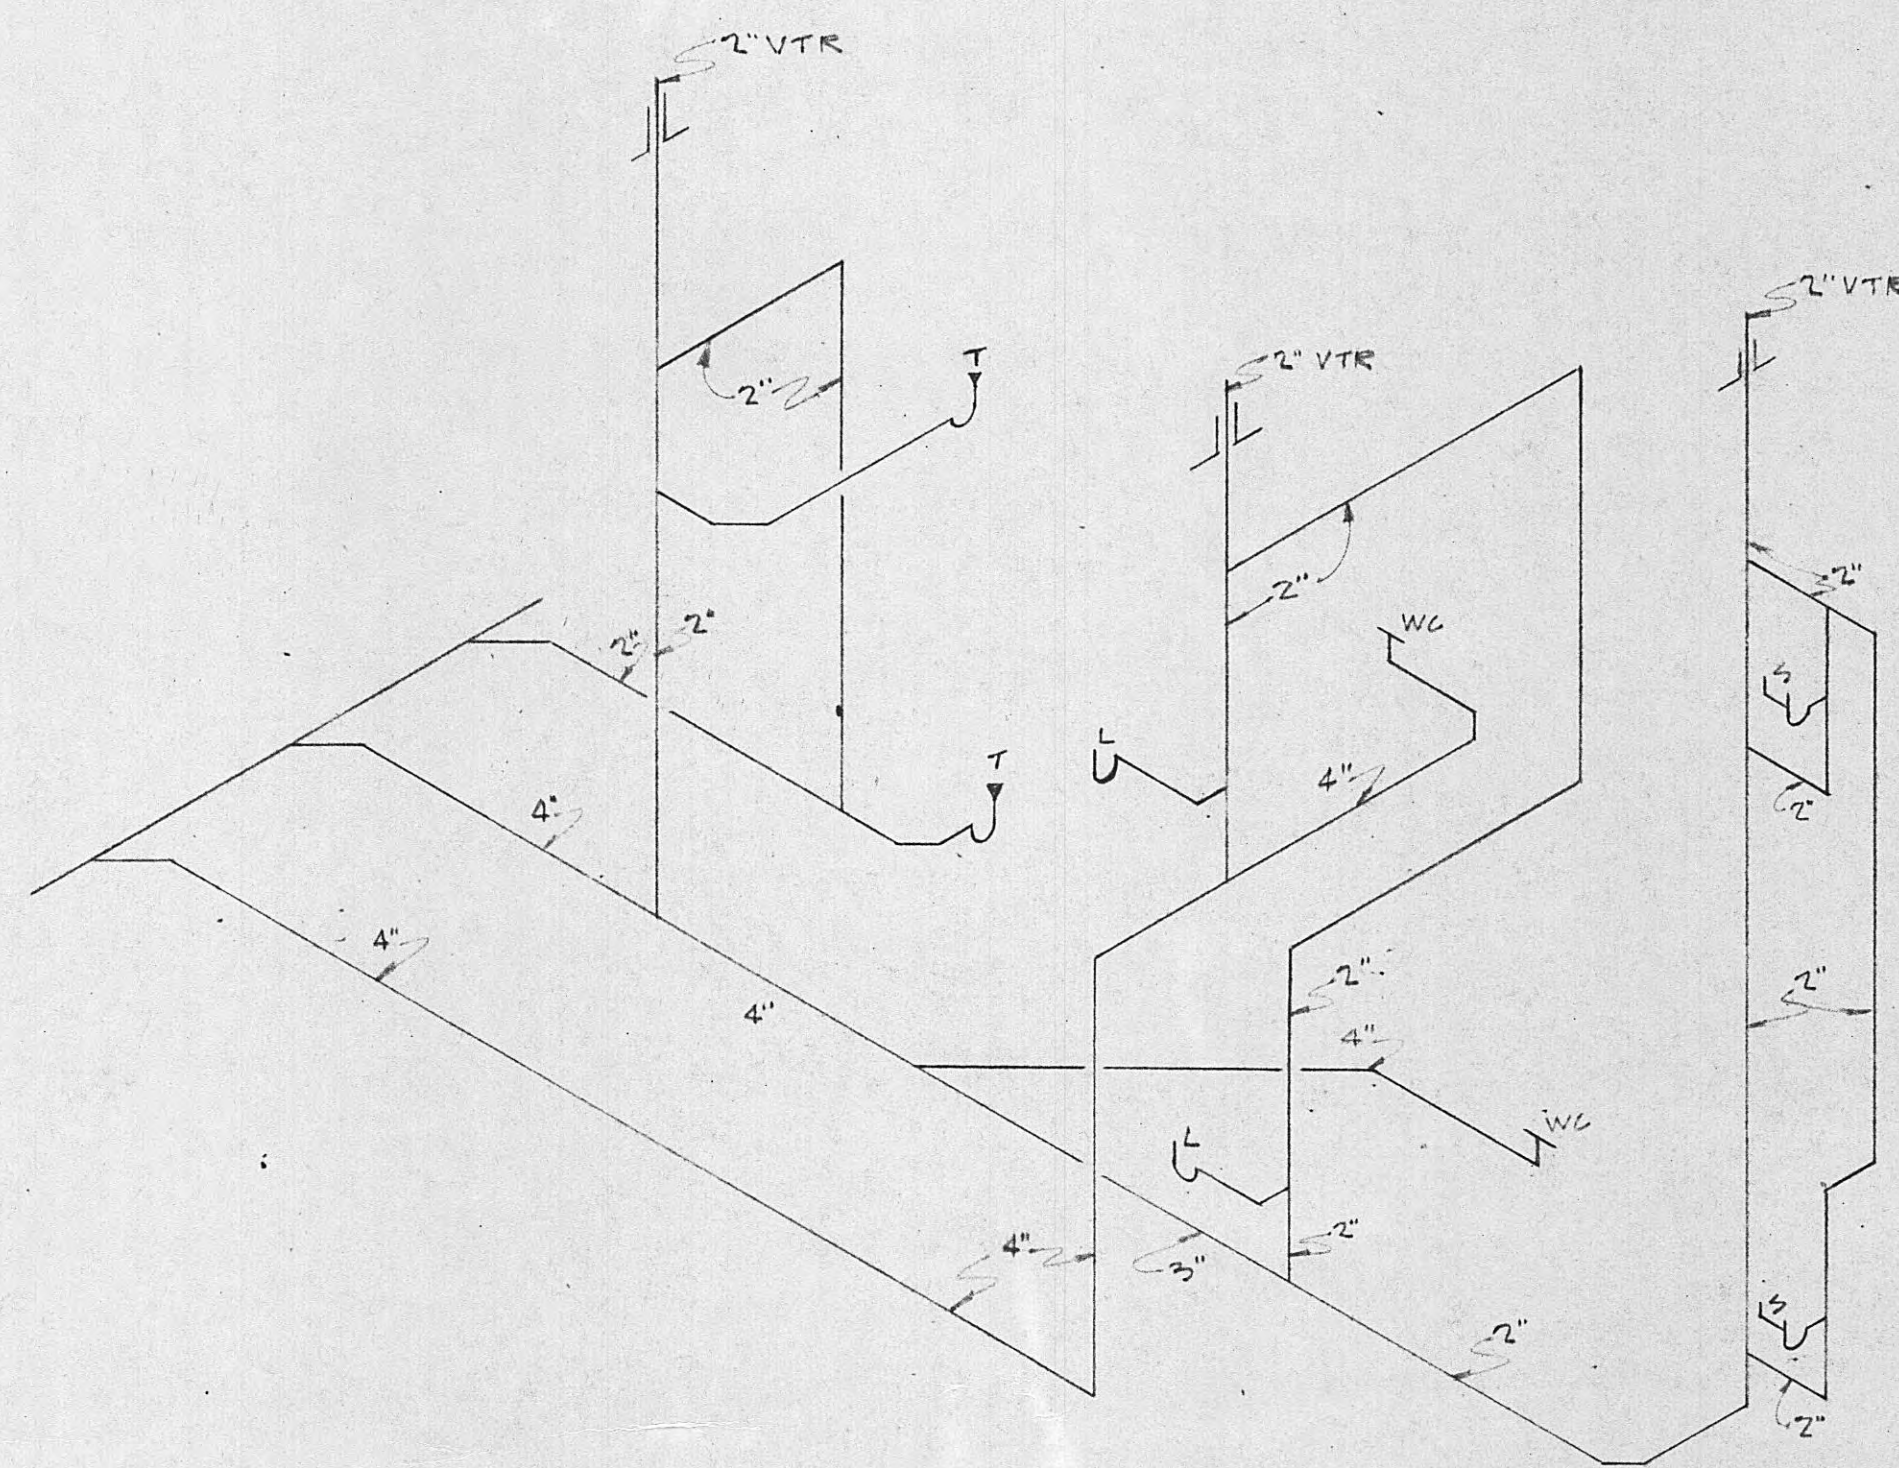


WASTE & VENT PIPING FOR SINGLE "Q" UNIT

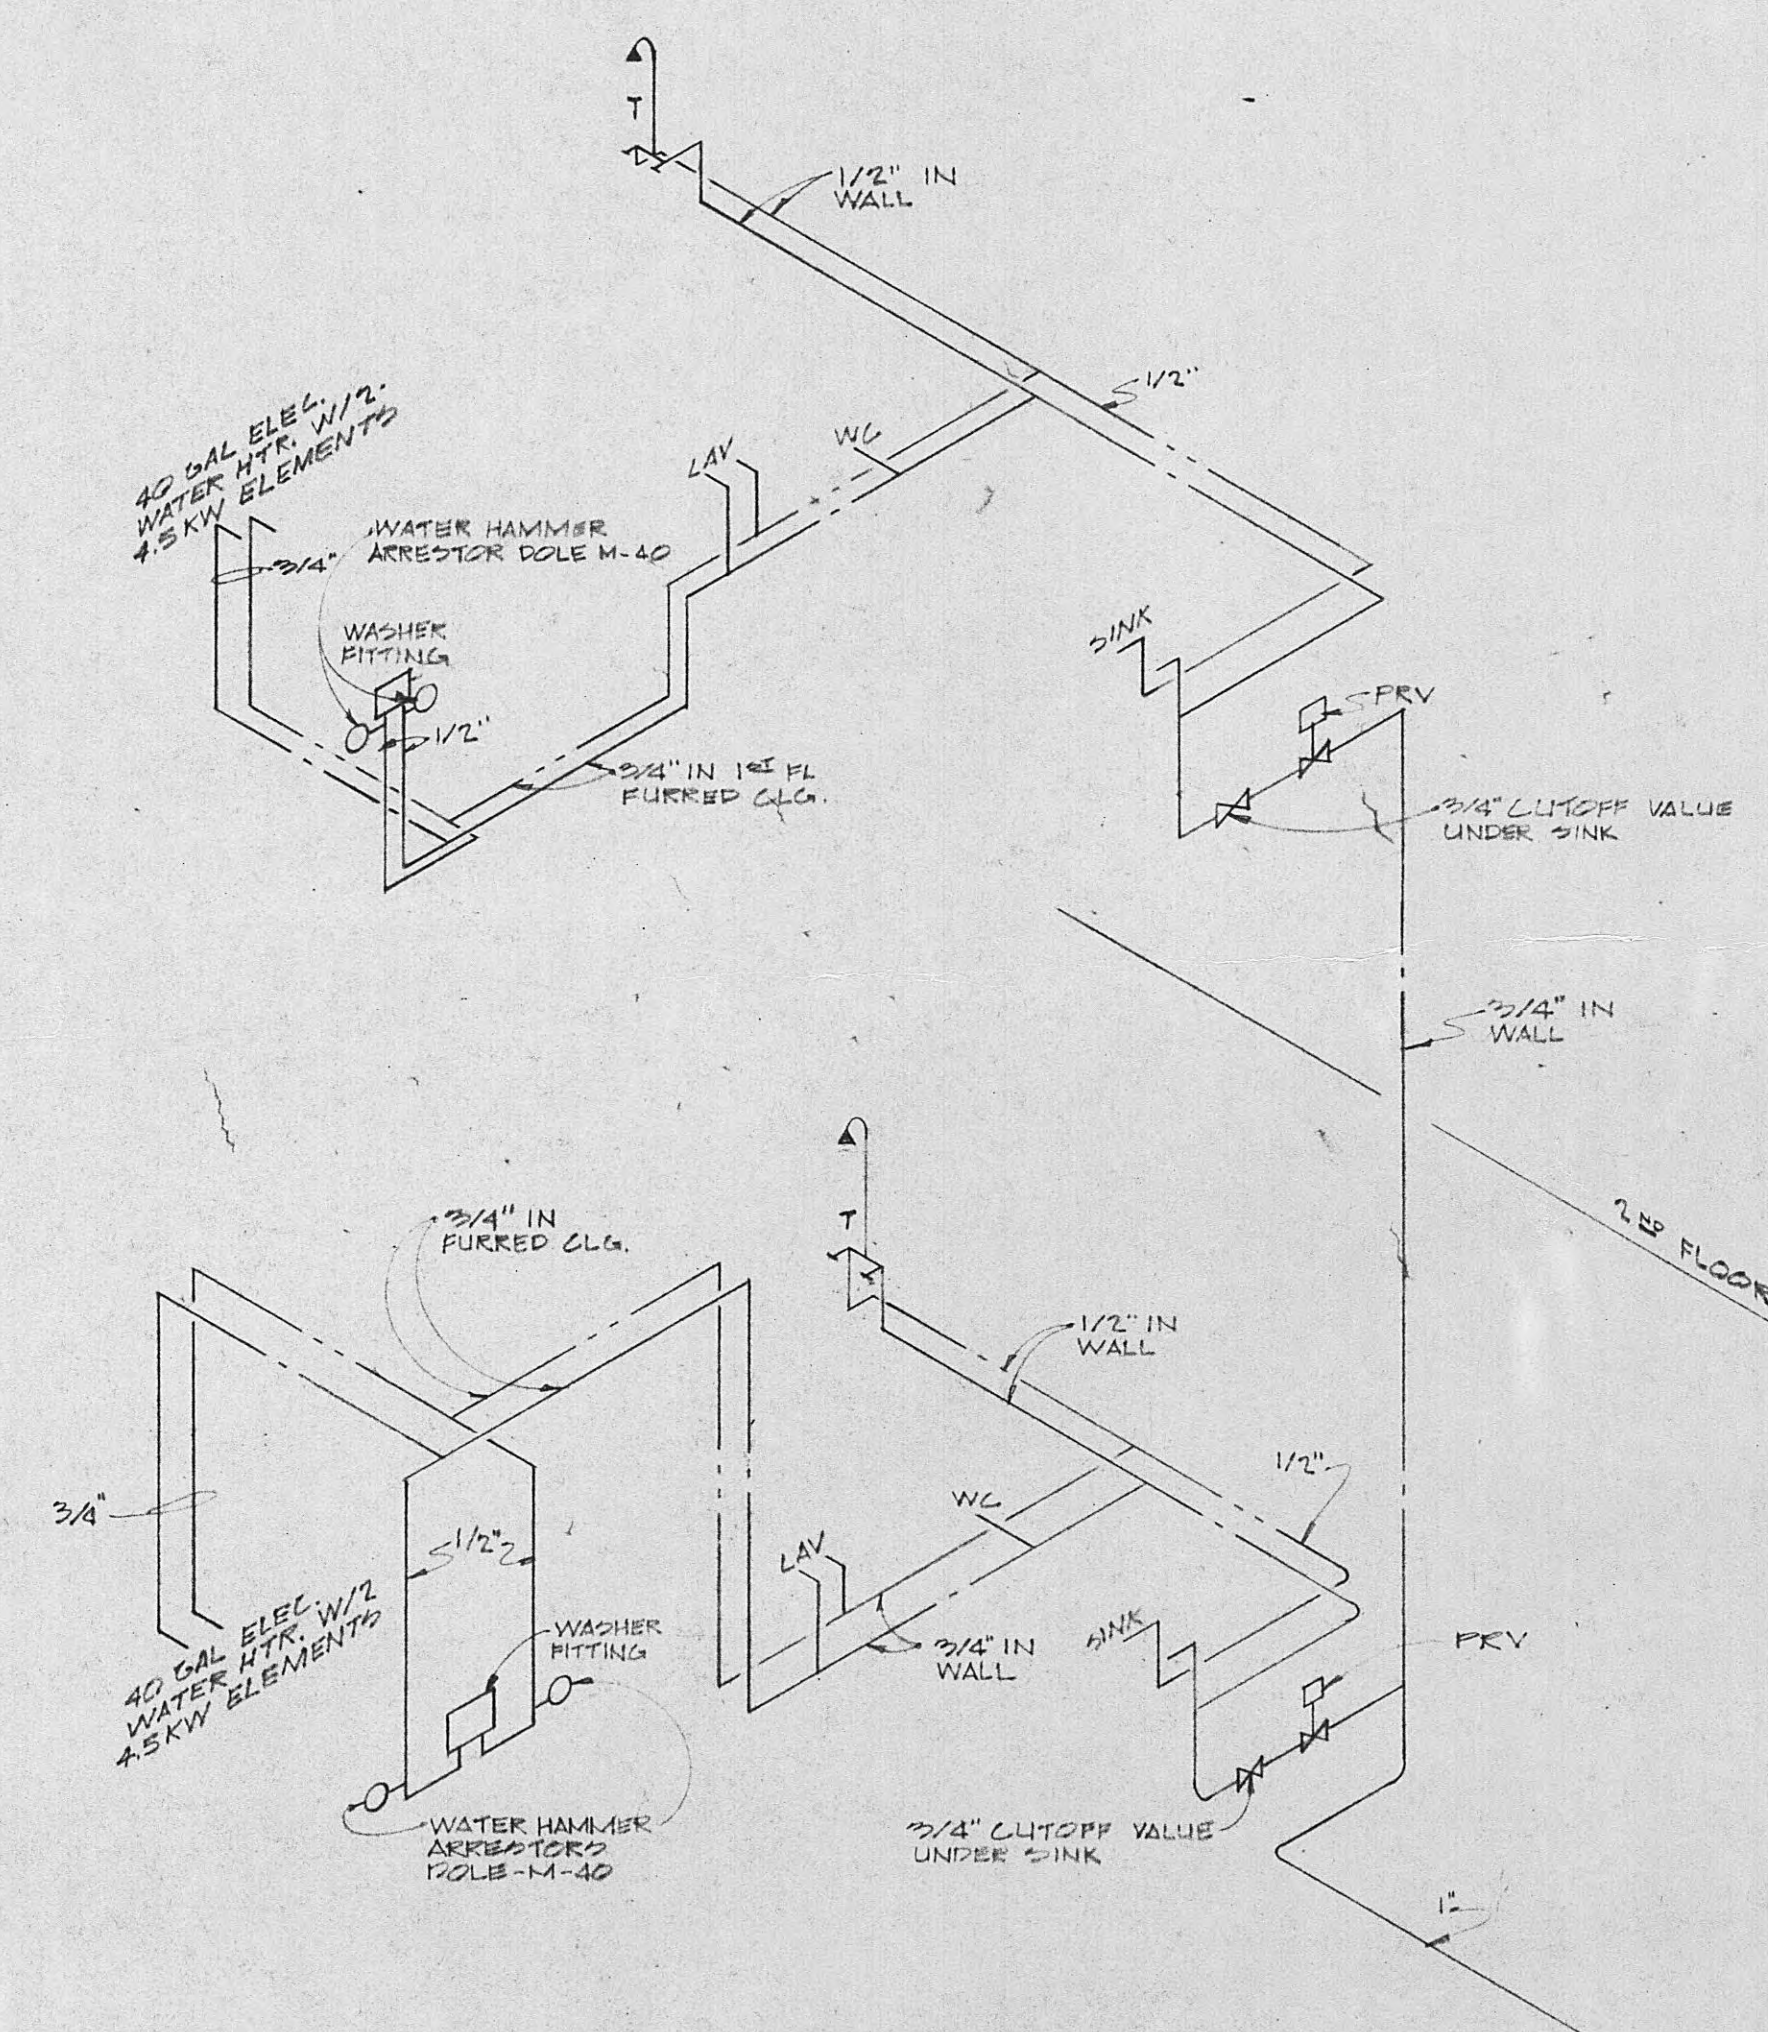

WATER ISOMETRIC - END UNITS "Q" ELDERLY BLDG


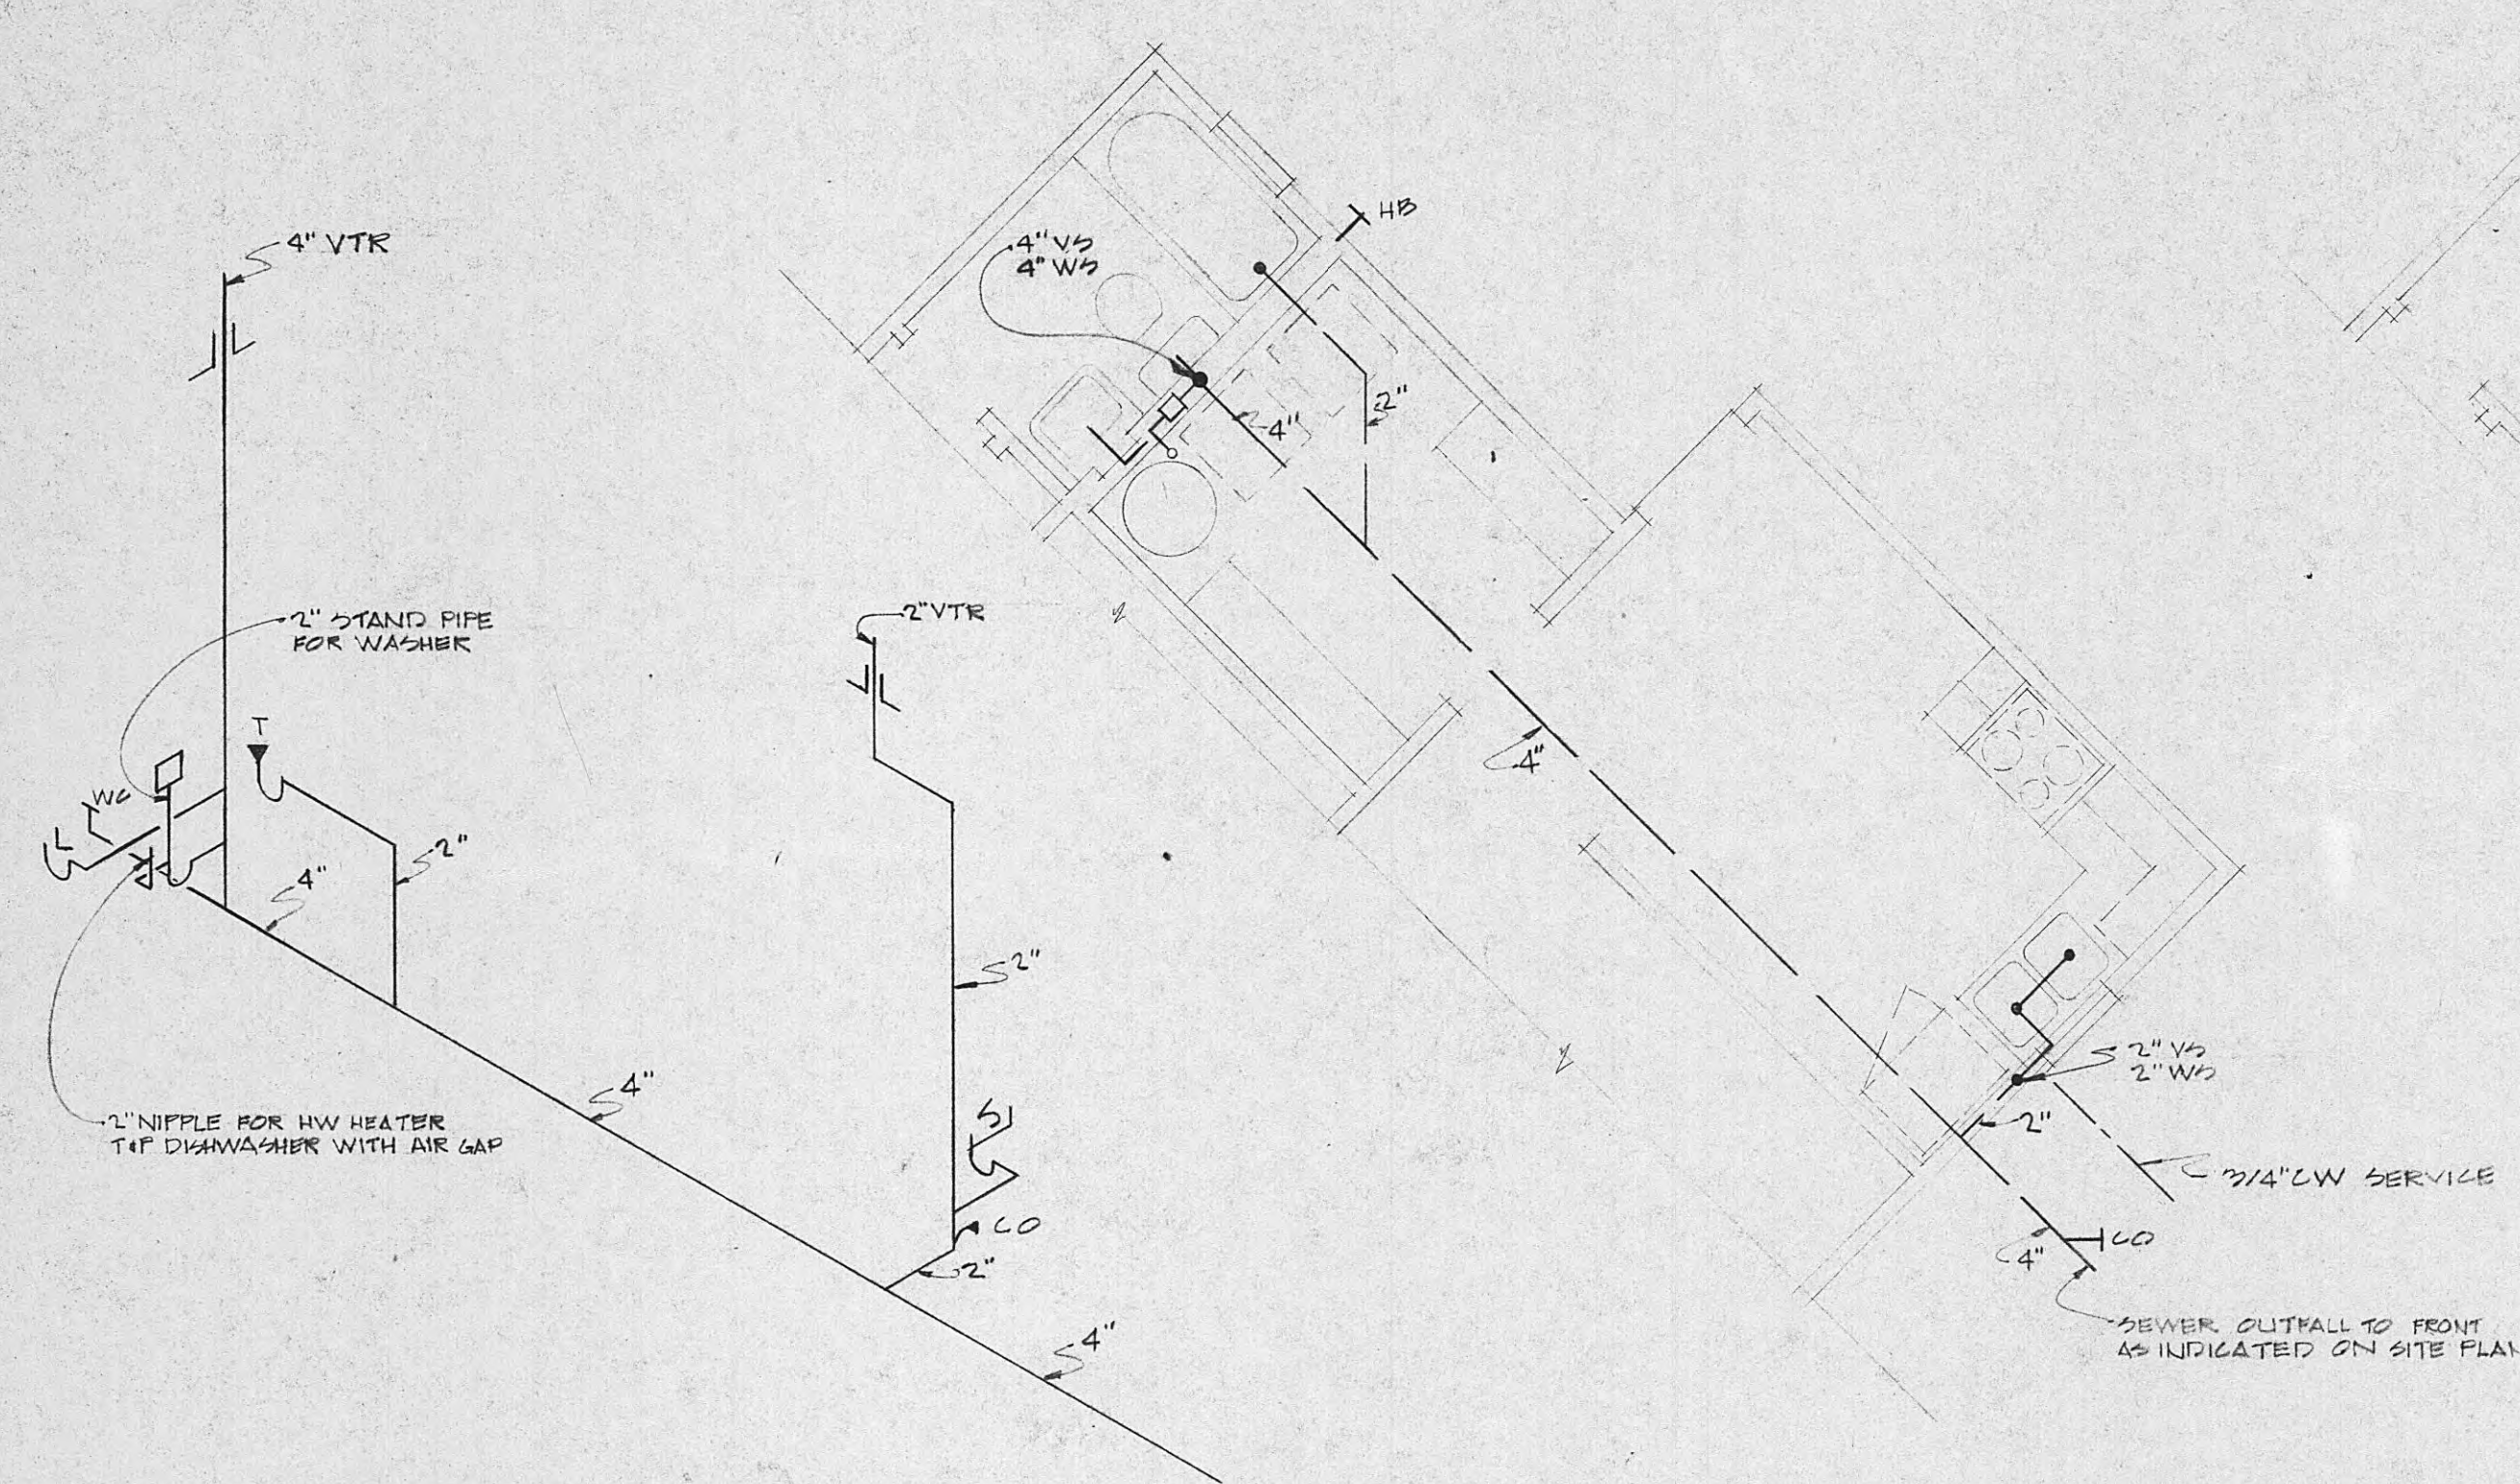


WASTE & VENT PIPING FOR A BLDG
TYPICAL FOR UNIT TYPE 1, 3, 4 & 6
A-R BLDG OPPOSITE HAND

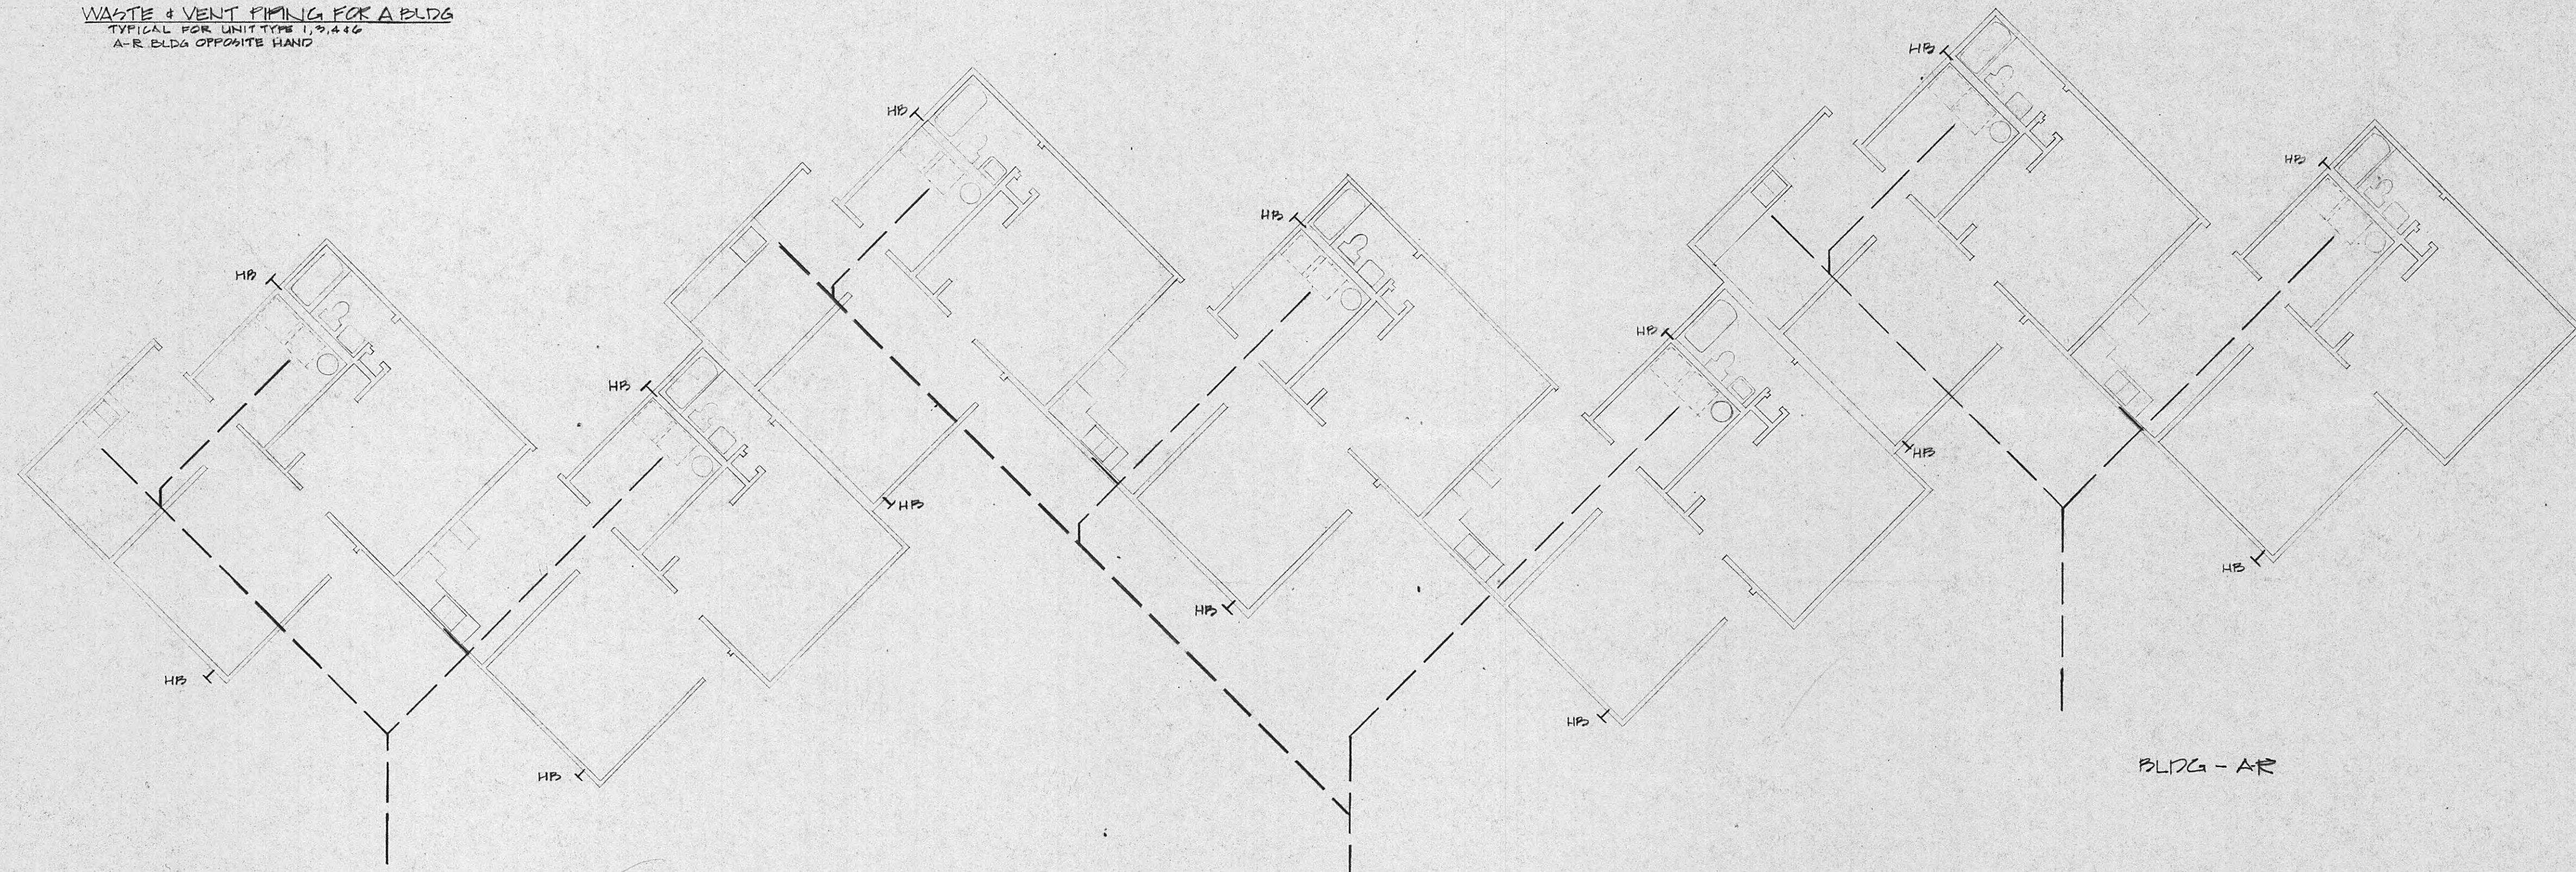


BLDG - A-R

WASTE & VENT PIPING FOR A BLDG
TYPICAL FOR UNIT TYPE 2, 3, 4 & 6
A-R BLDG OPPOSITE HAND

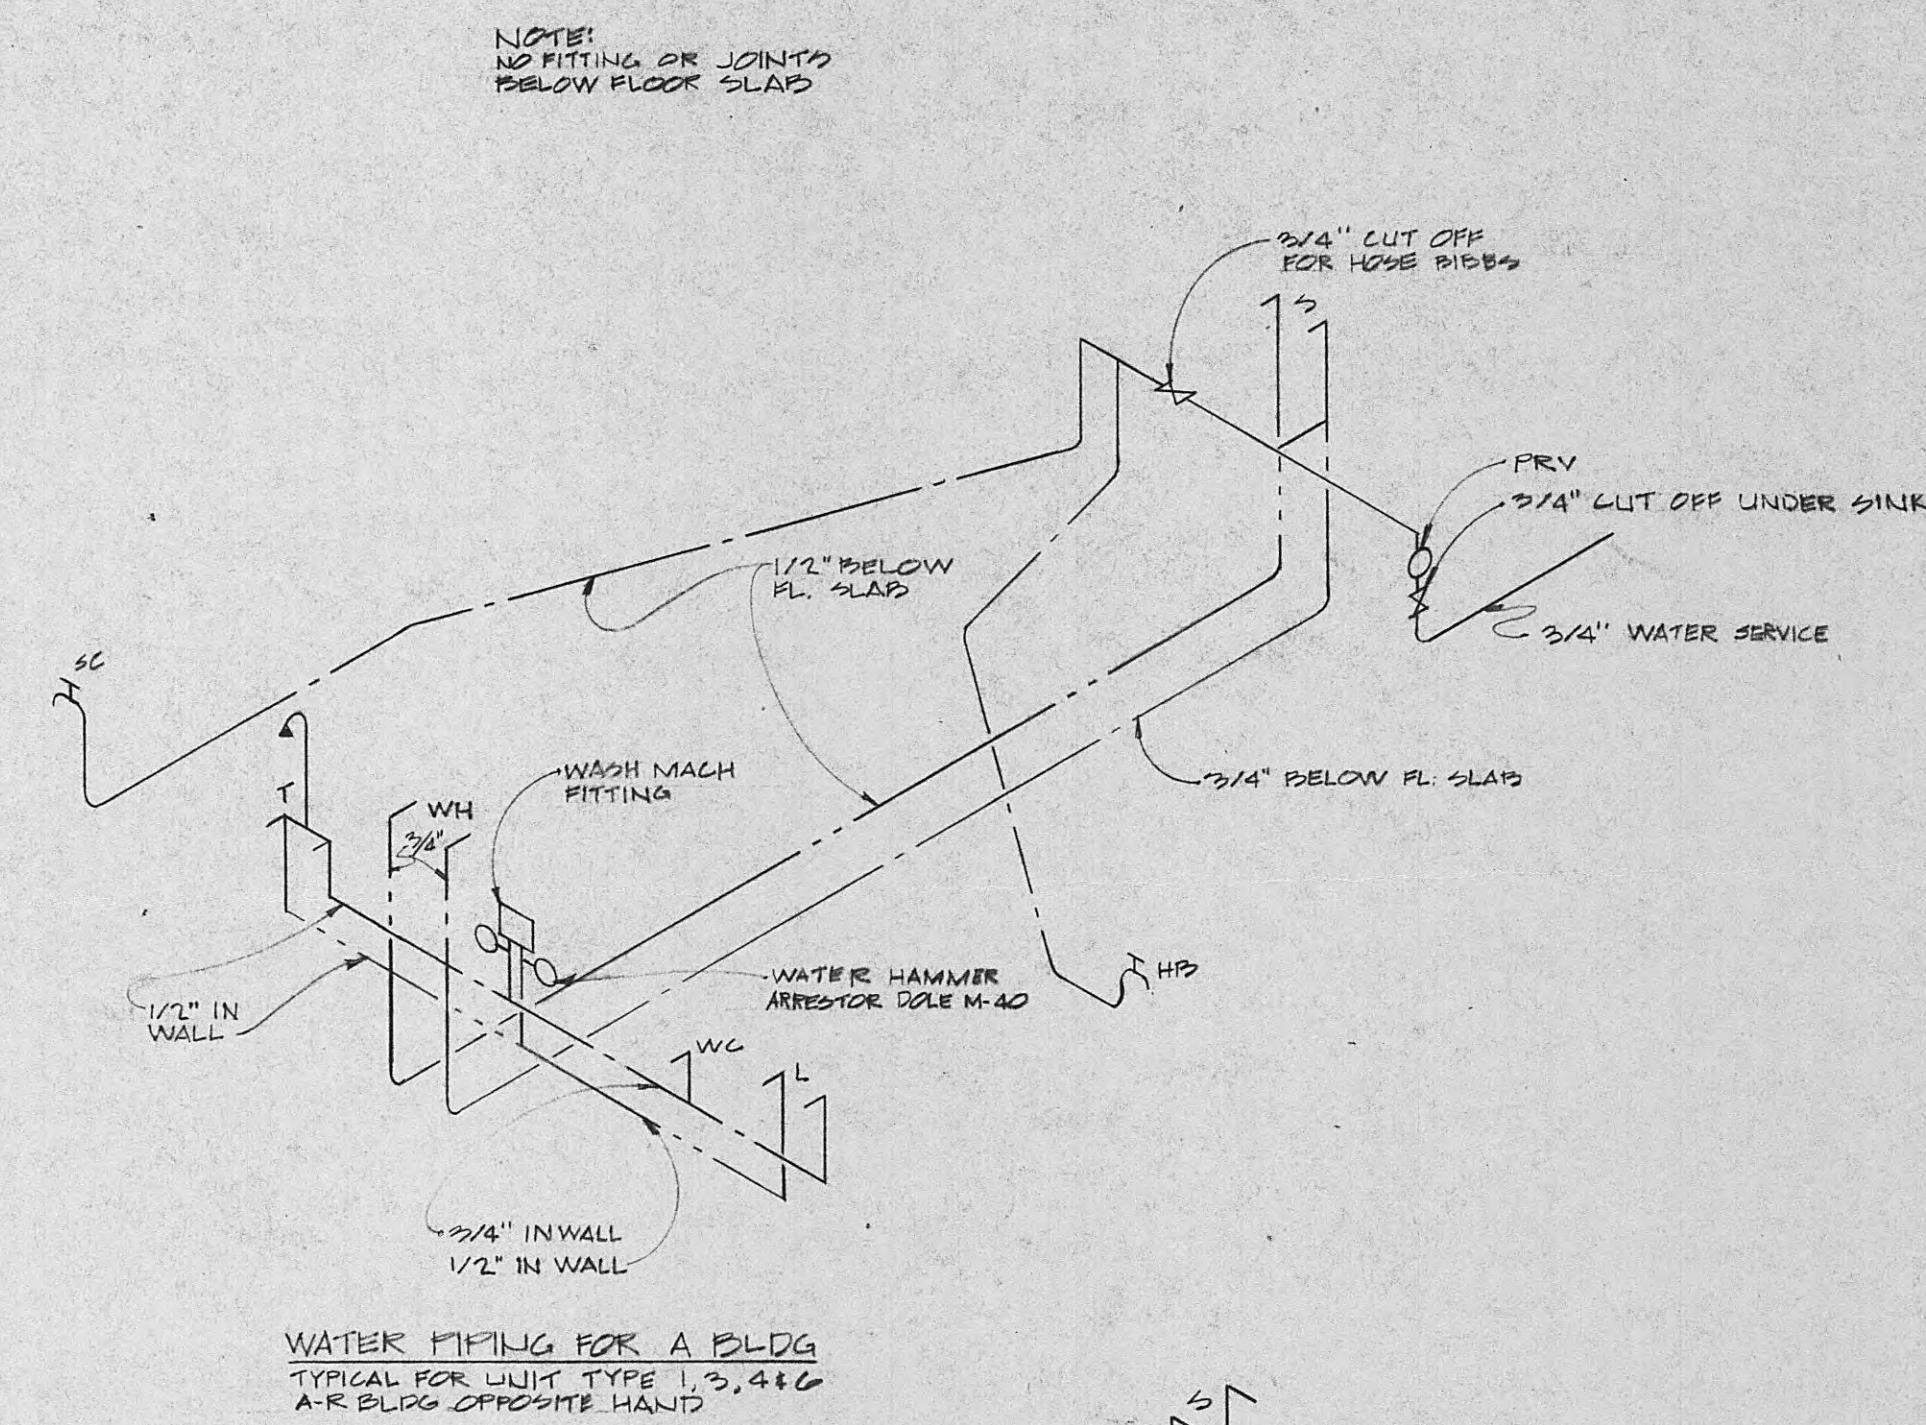
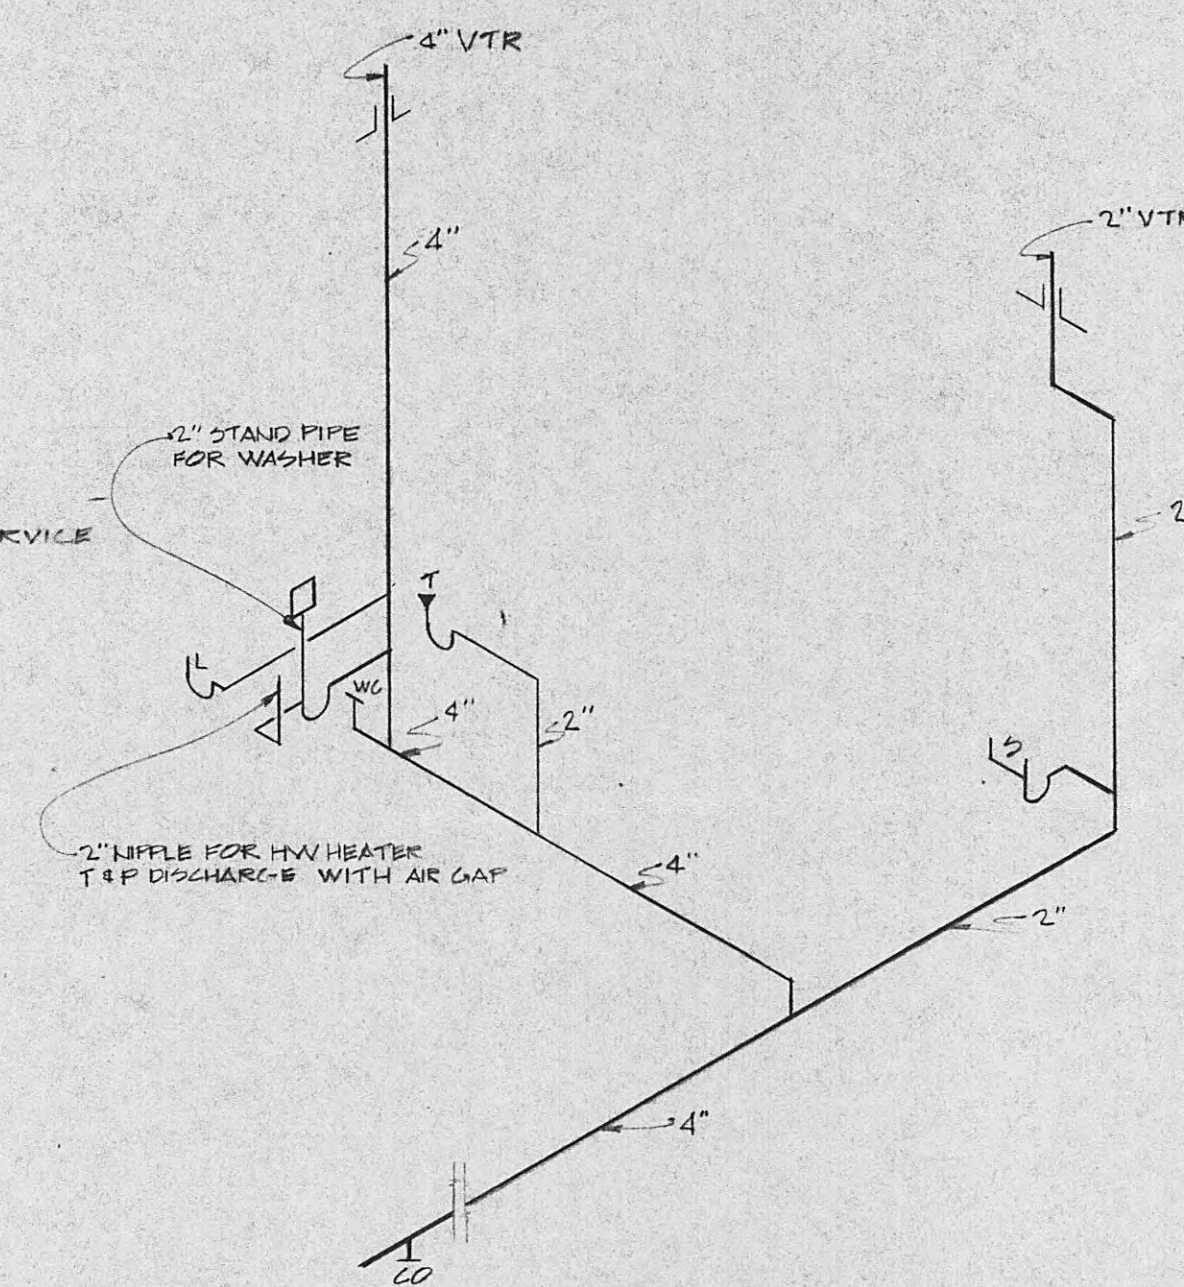


WATER PIPING FOR A BLDG
TYPICAL FOR UNIT TYPE 1, 3, 4 & 6
A-R BLDG OPPOSITE HAND

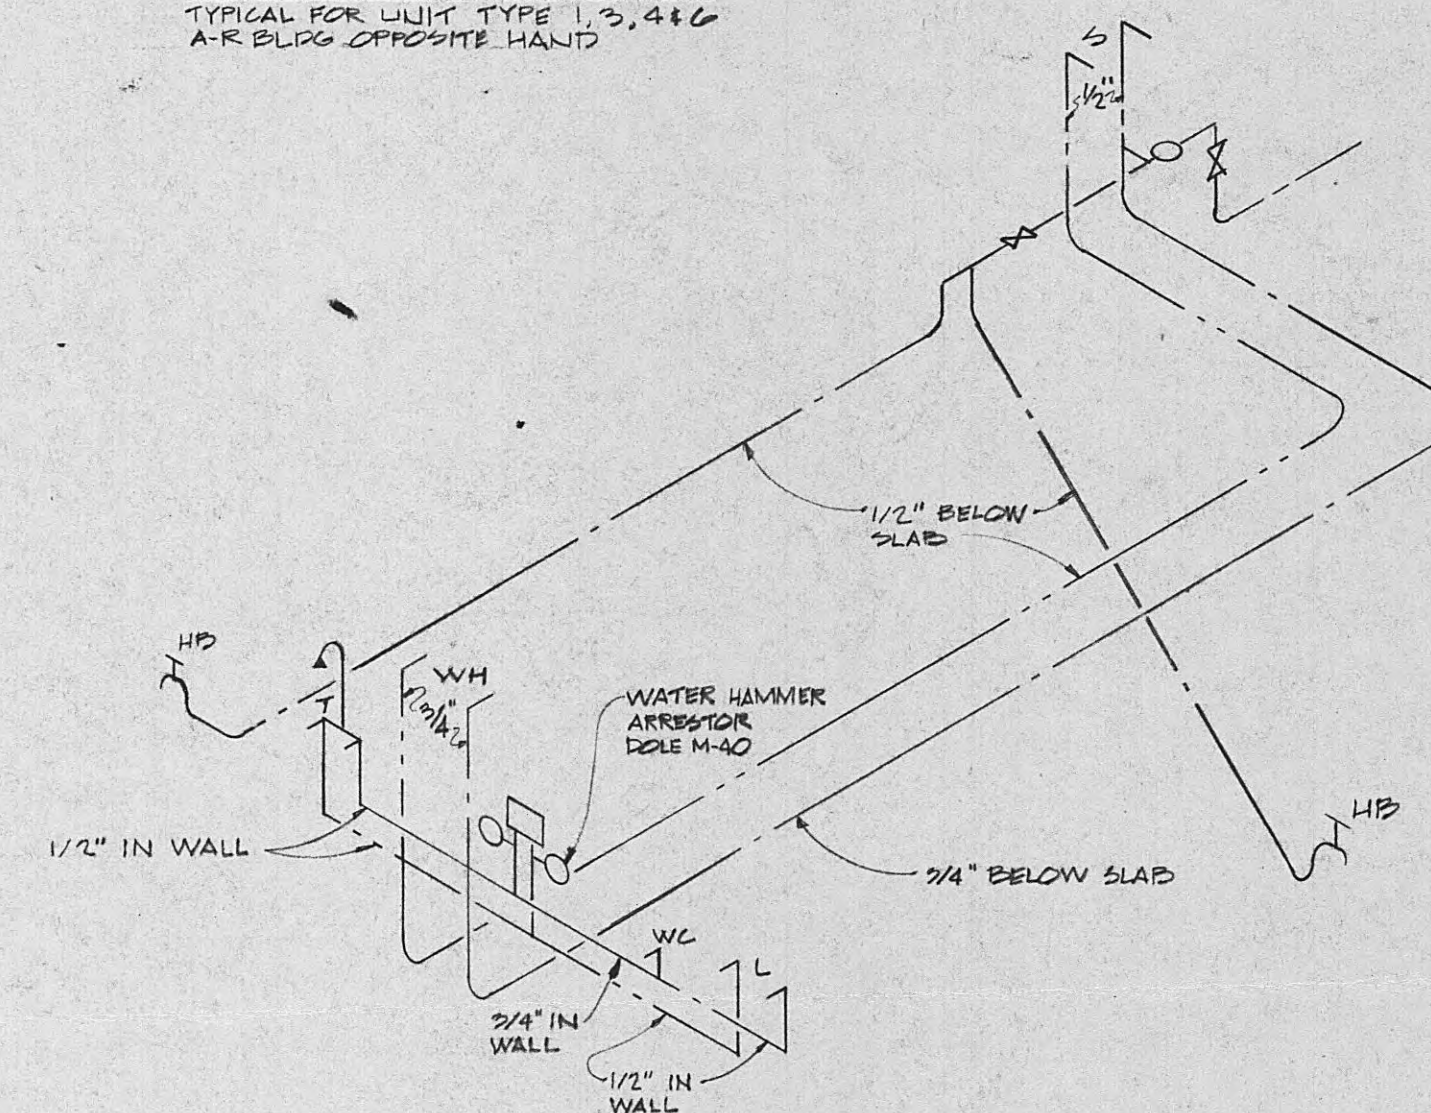




WATER PIPING FOR A BLDG
TYPICAL FOR UNIT TYPE 1, 3, 4 & 6
A-R BLDG OPPOSITE HAND

NOTE:
NO FITTING OR JOINTS
BELOW FLOOR SLAB

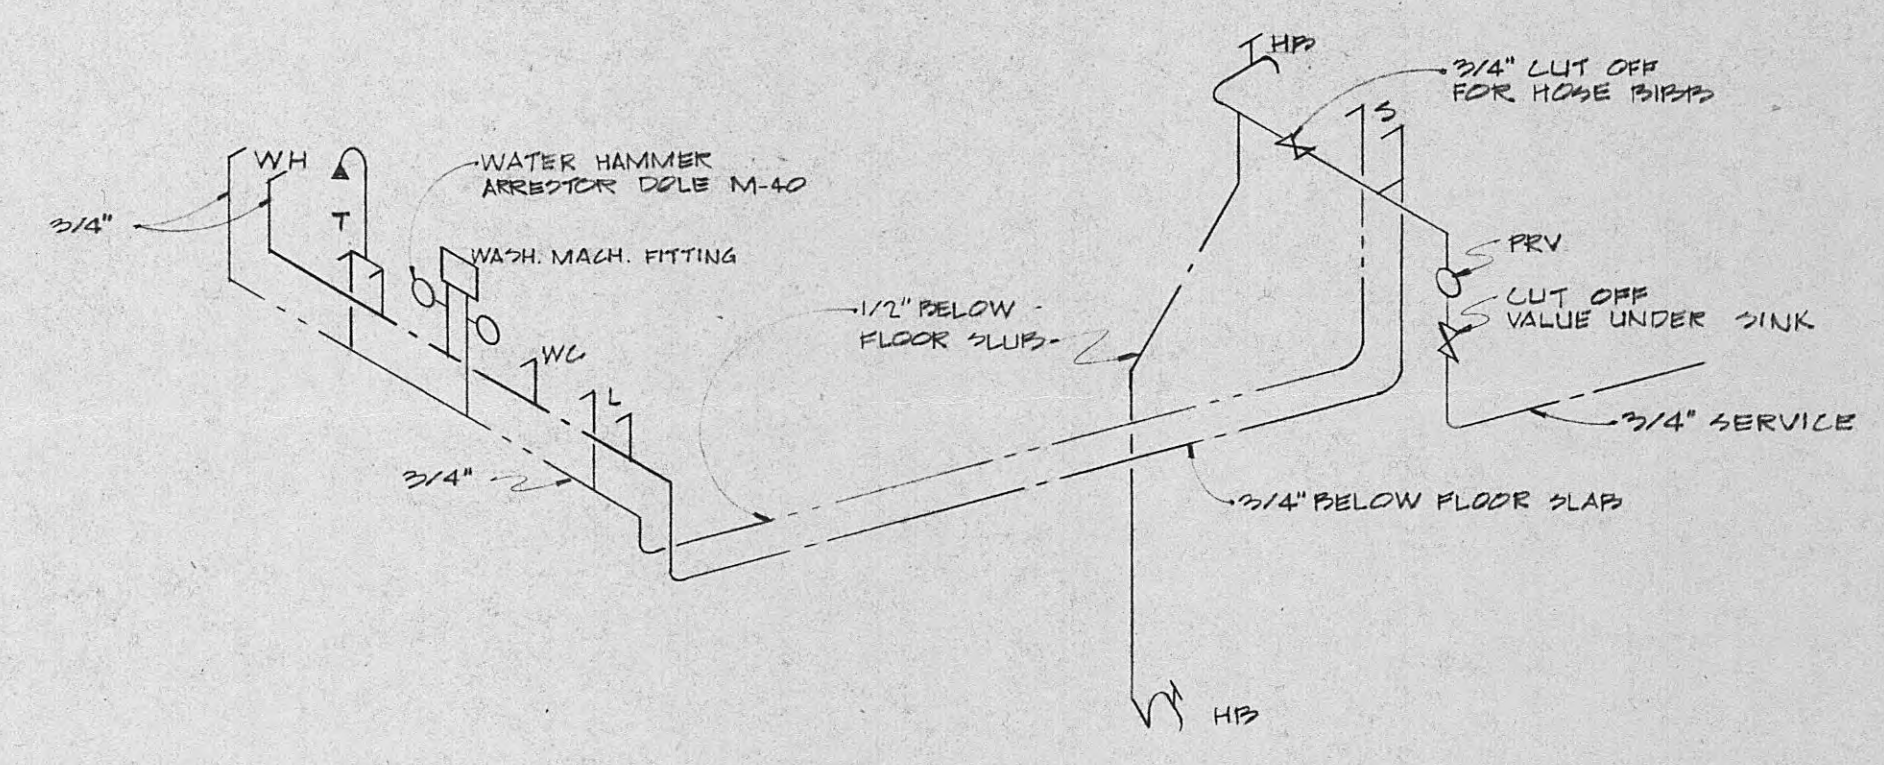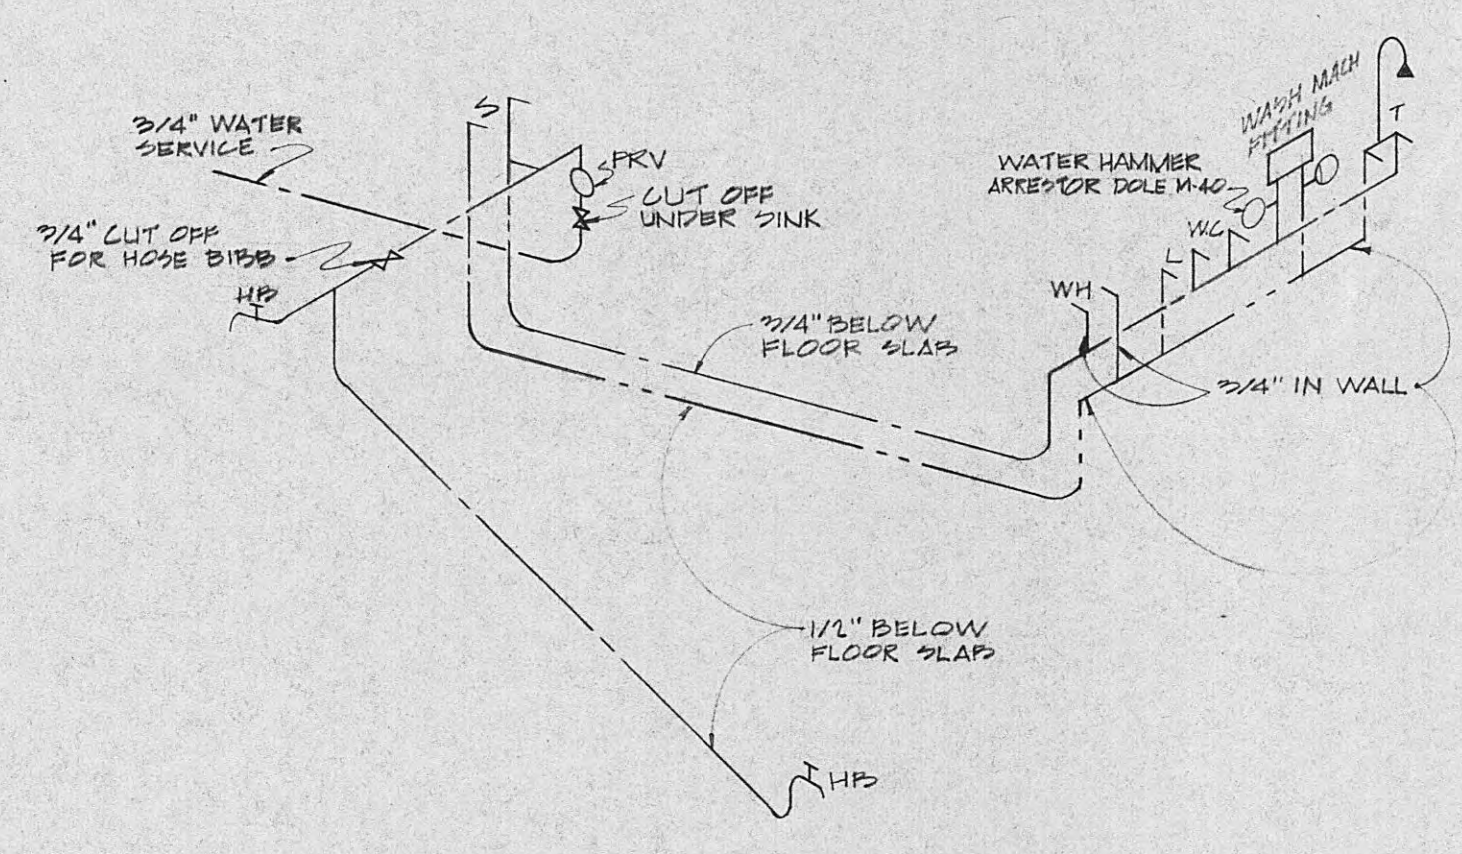

WATER PIPING TYPE C UNIT LEFT END
C-R UNIT OPPOSITE HAND

WATER PIPING TYPE C UNIT RIGHT END
C-R UNIT OPPOSITE HAND

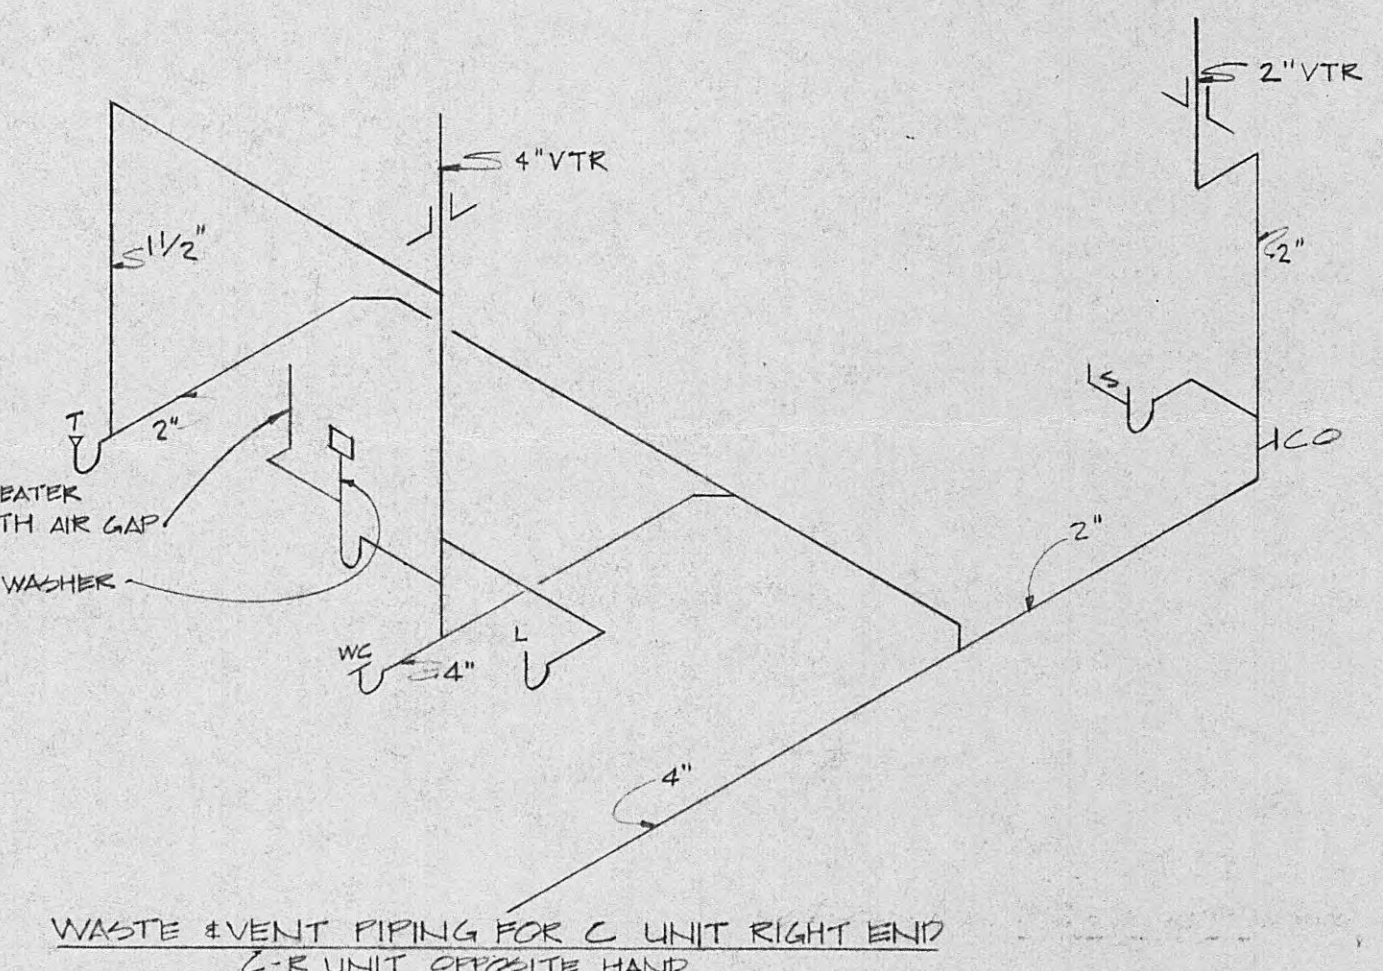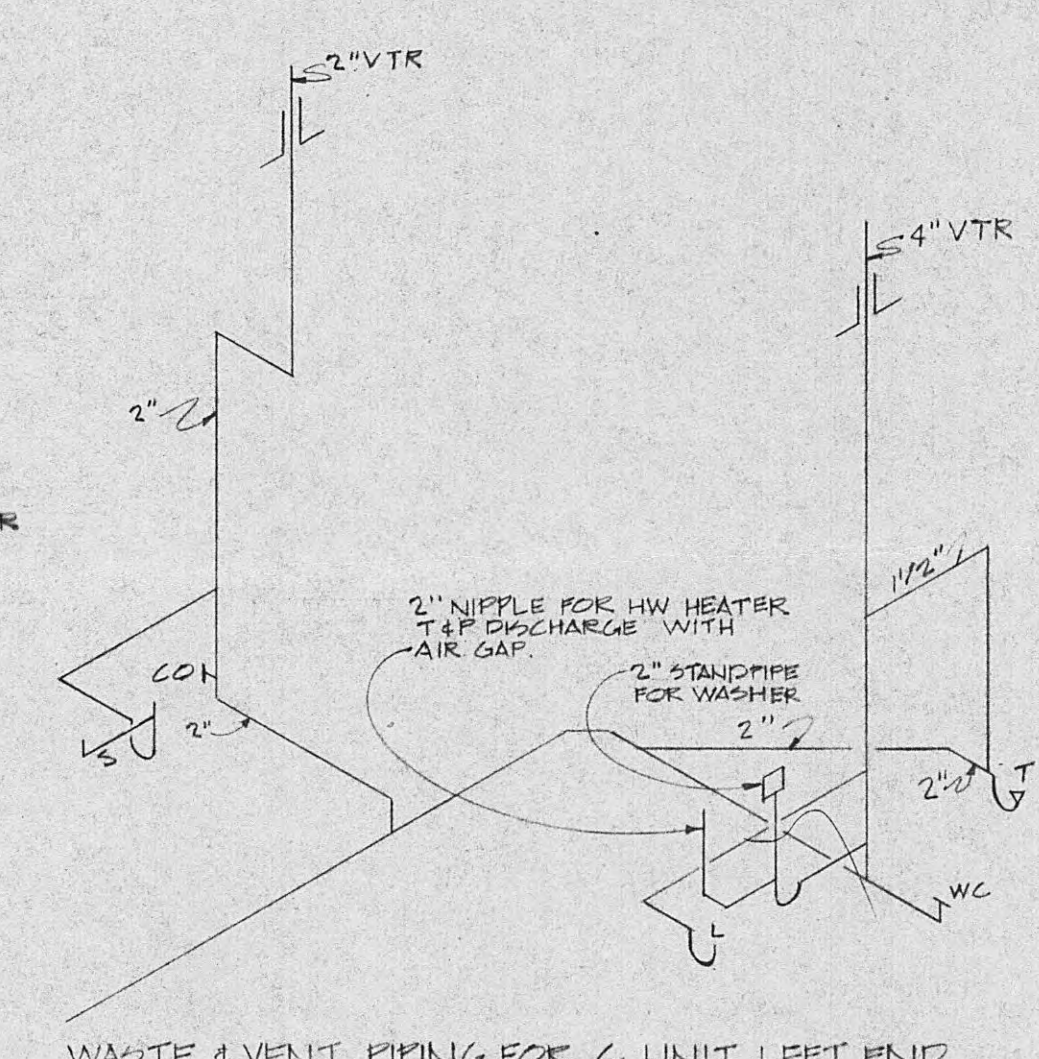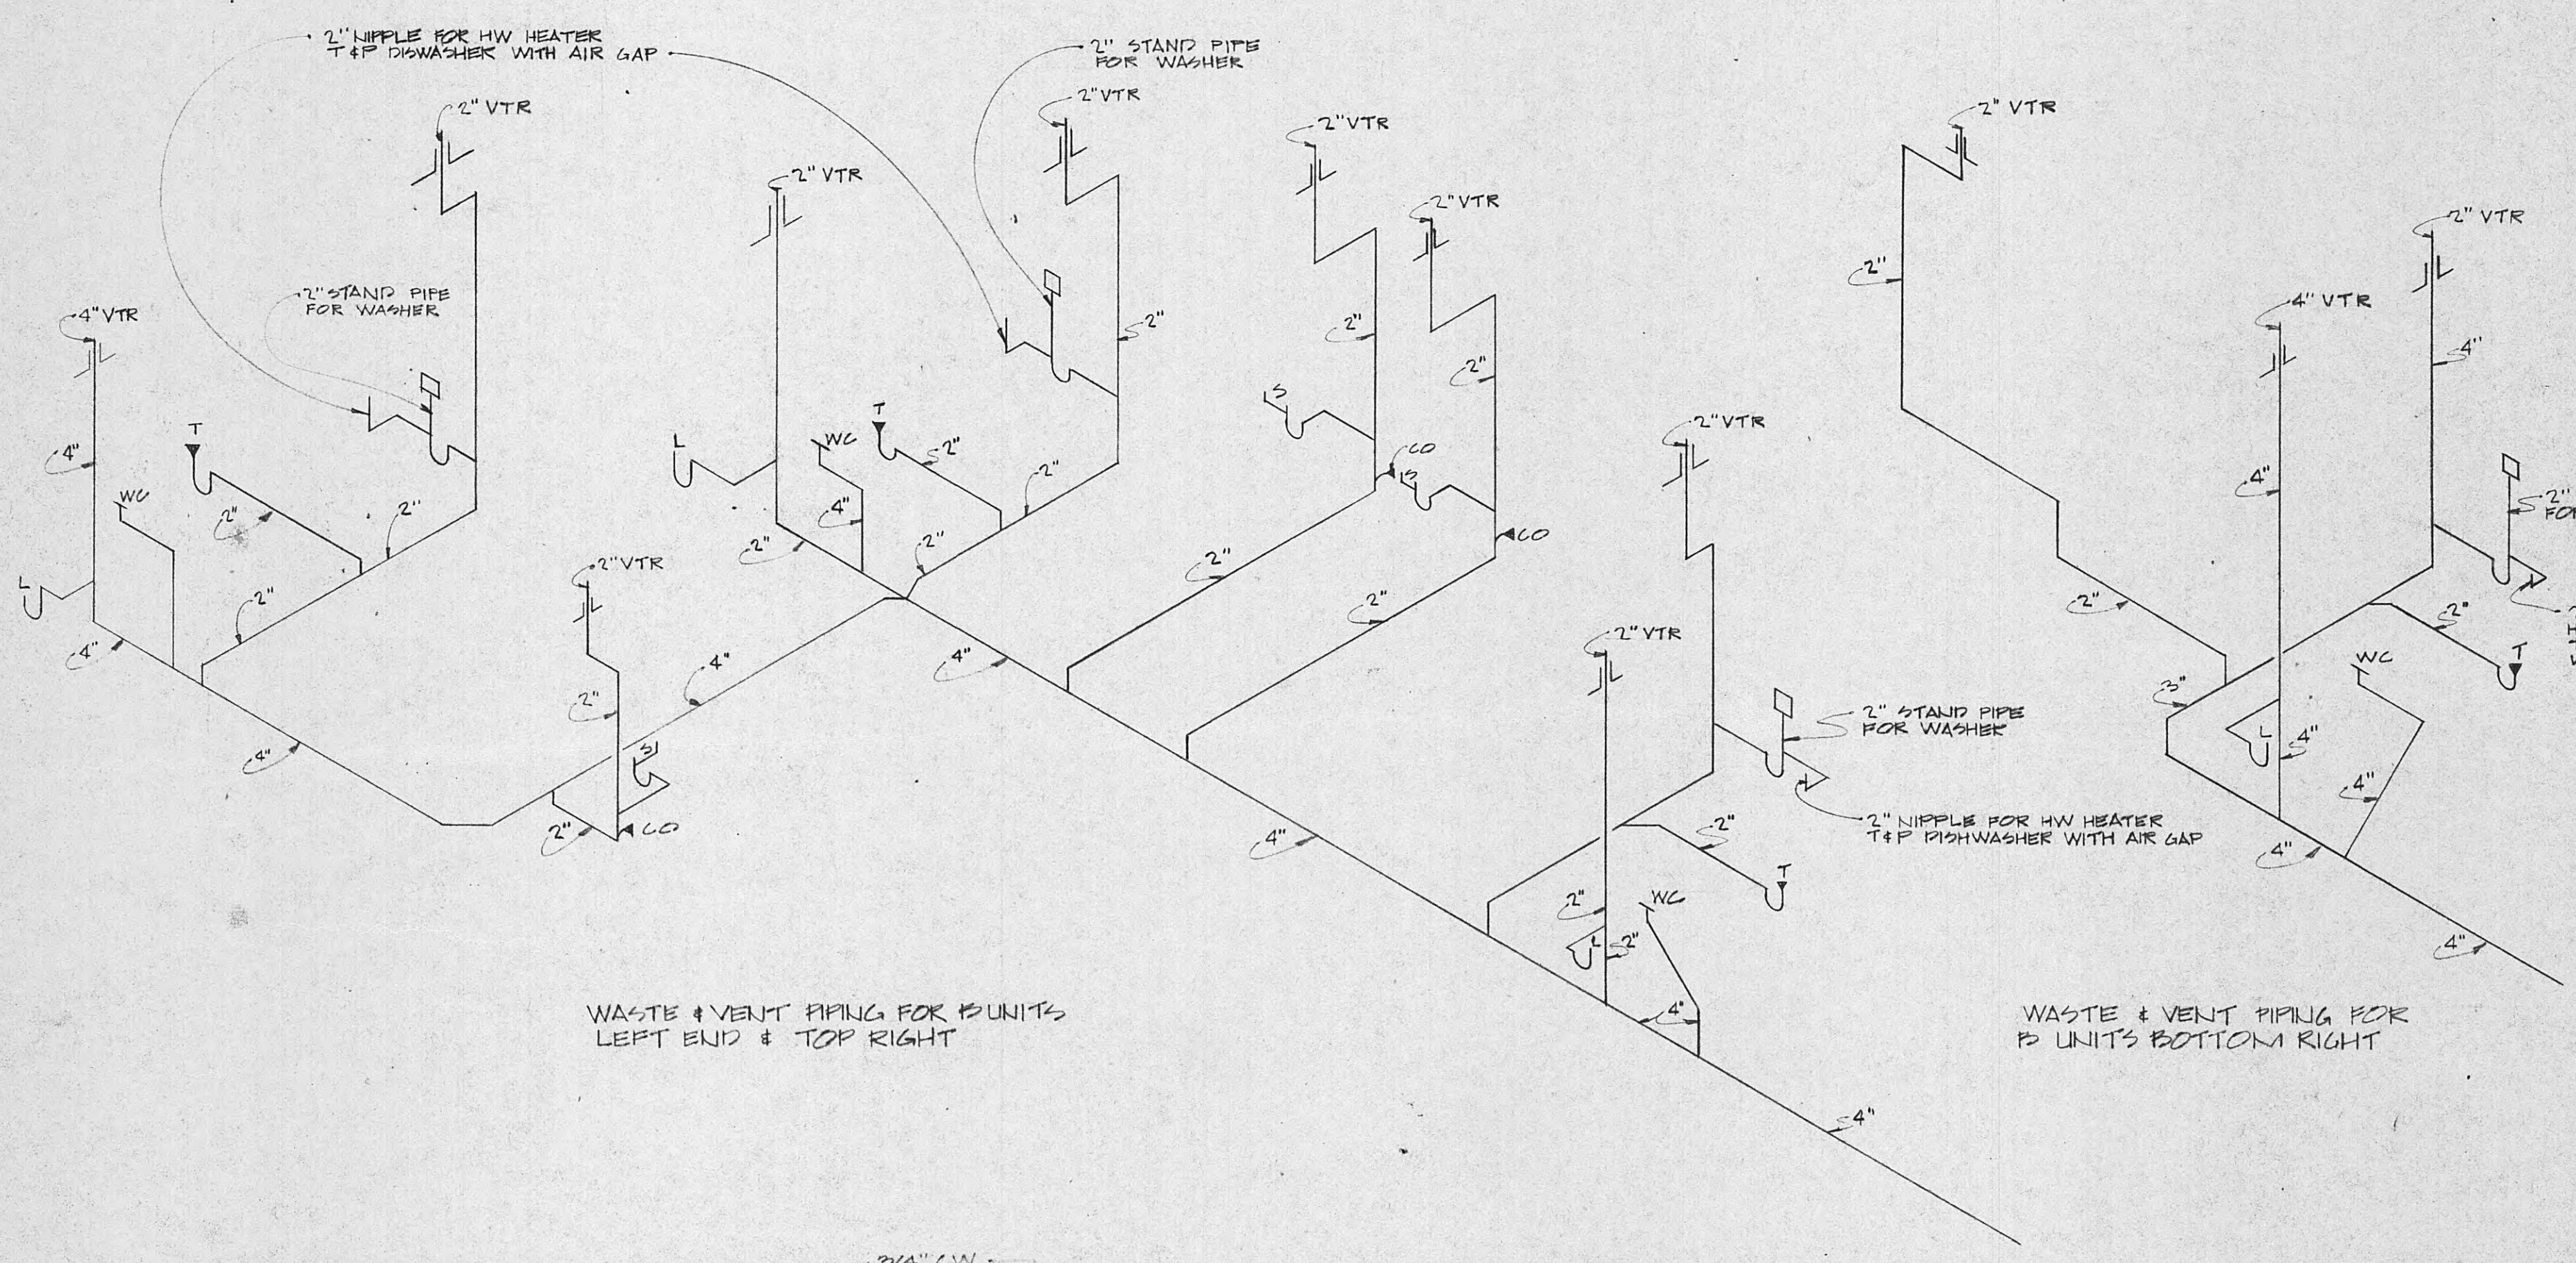


WASTE & VENT PIPING FOR 12 UNITS
LEFT END & TOP RIGHT


WASTE & VENT PIPING FOR
12 UNITS BOTTOM RIGHT

WASTE & VENT PIPING FOR C UNIT LEFT END
C-R UNIT OPPOSITE HAND


WASTE & VENT PIPING FOR C UNIT RIGHT END
C-R UNIT OPPOSITE HAND

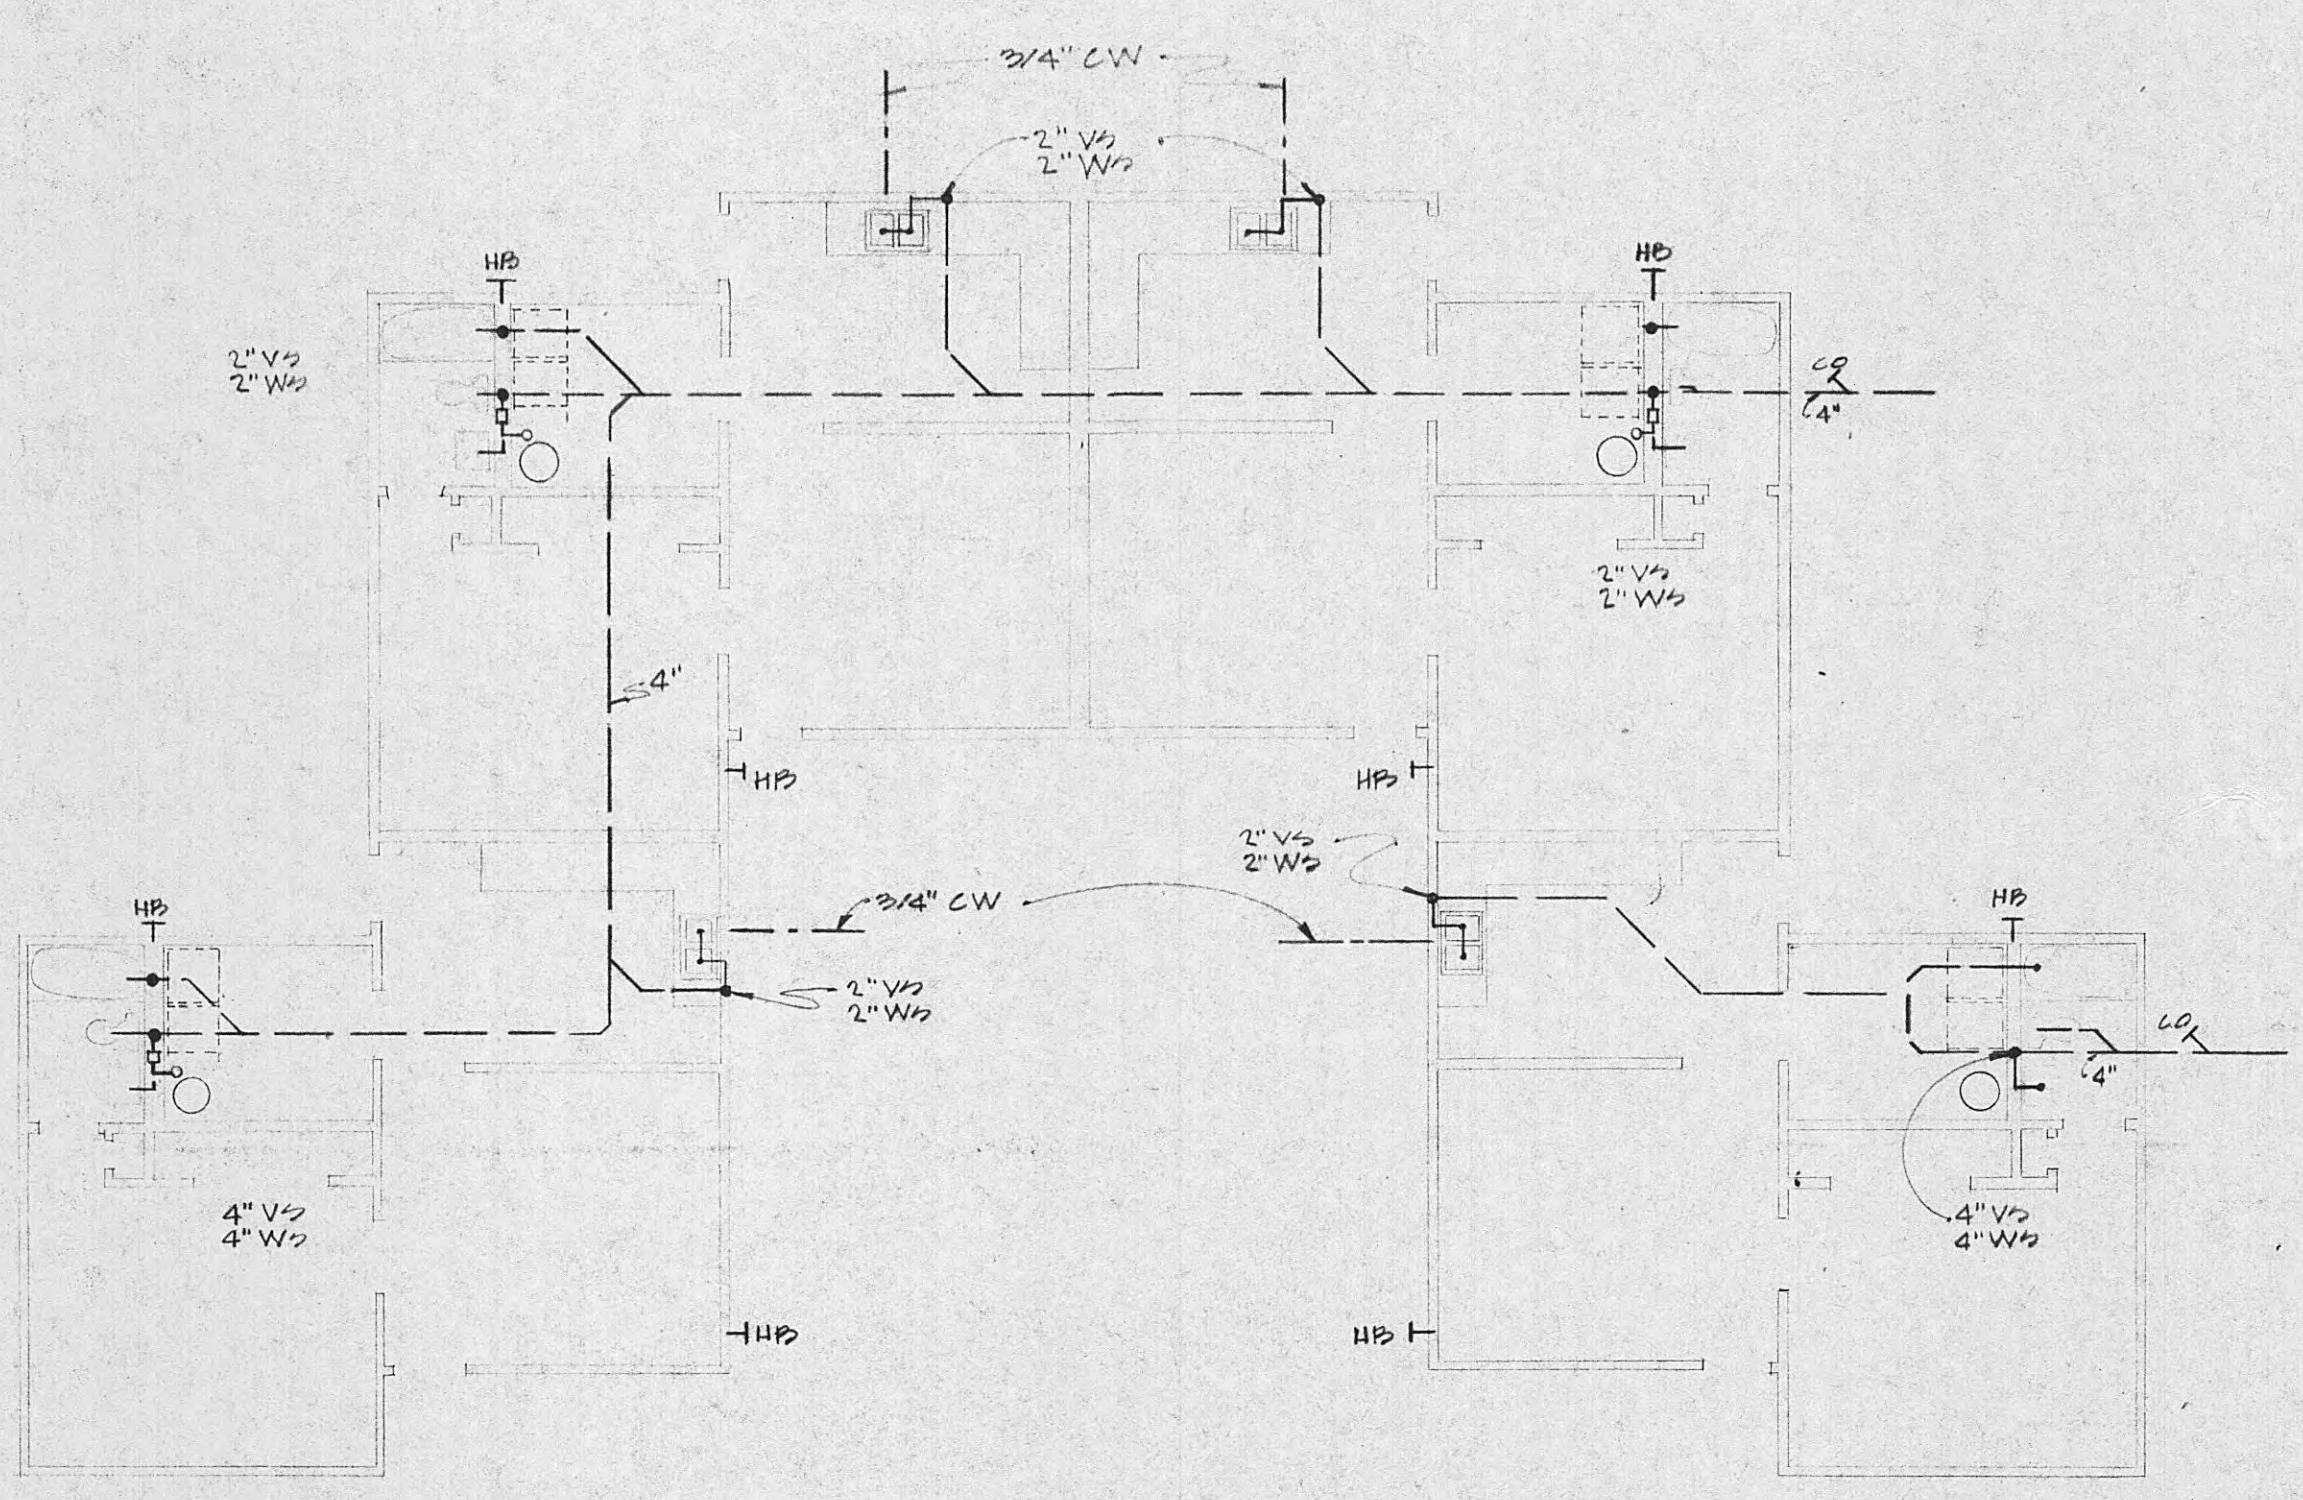

FLOOR PLAN TYPE B
1/8" = 1'-0"

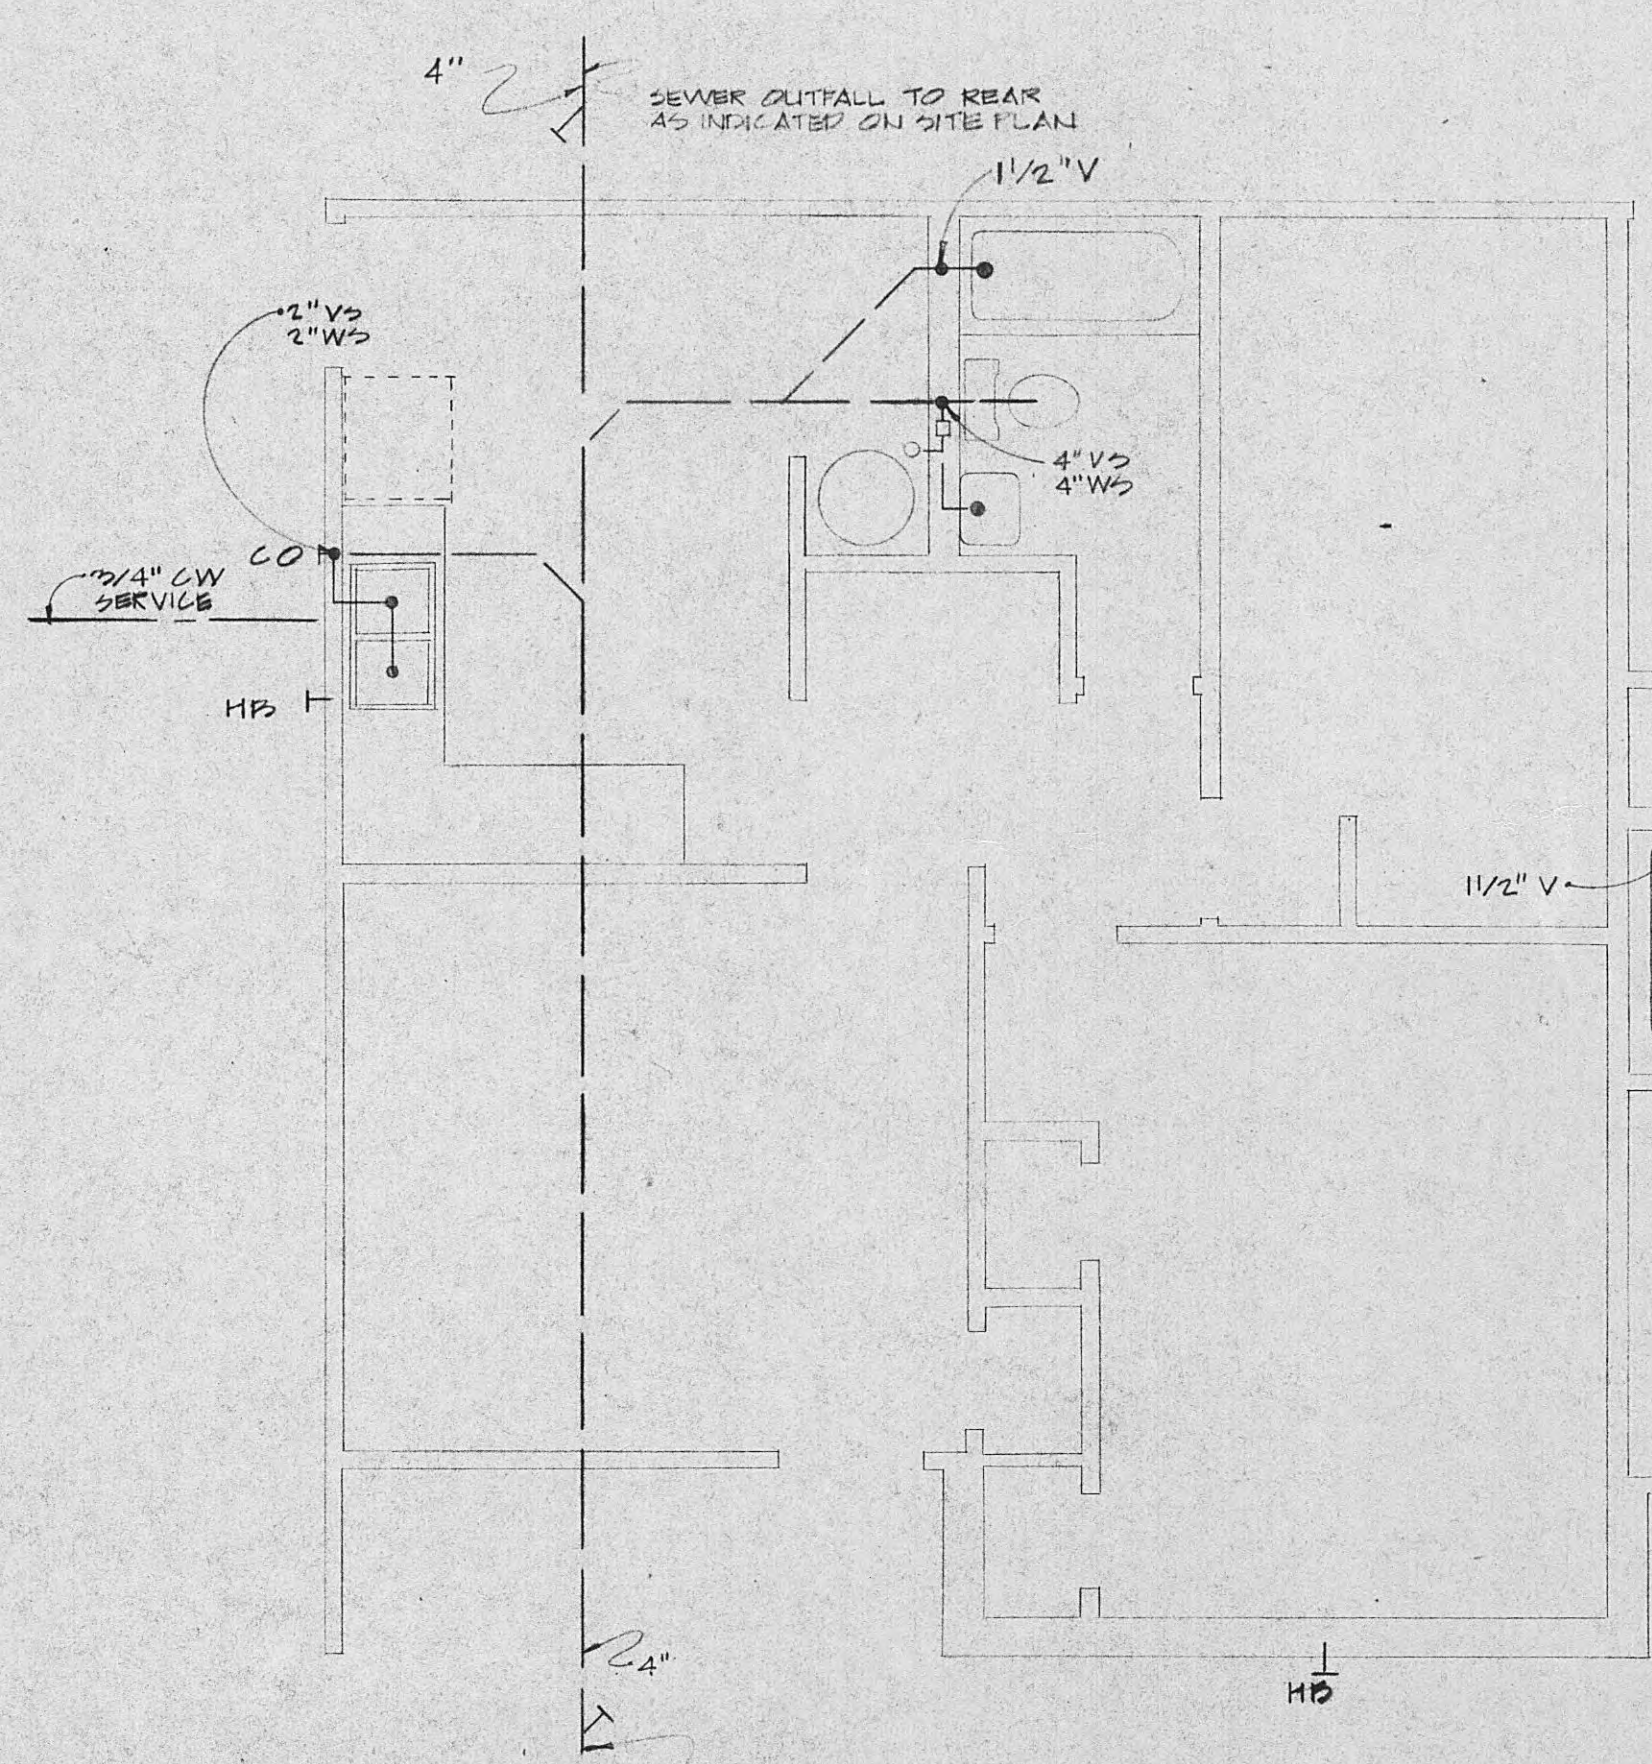


SEWER OUTFALL TO FRONT
AS INDICATED ON SITE PLAN

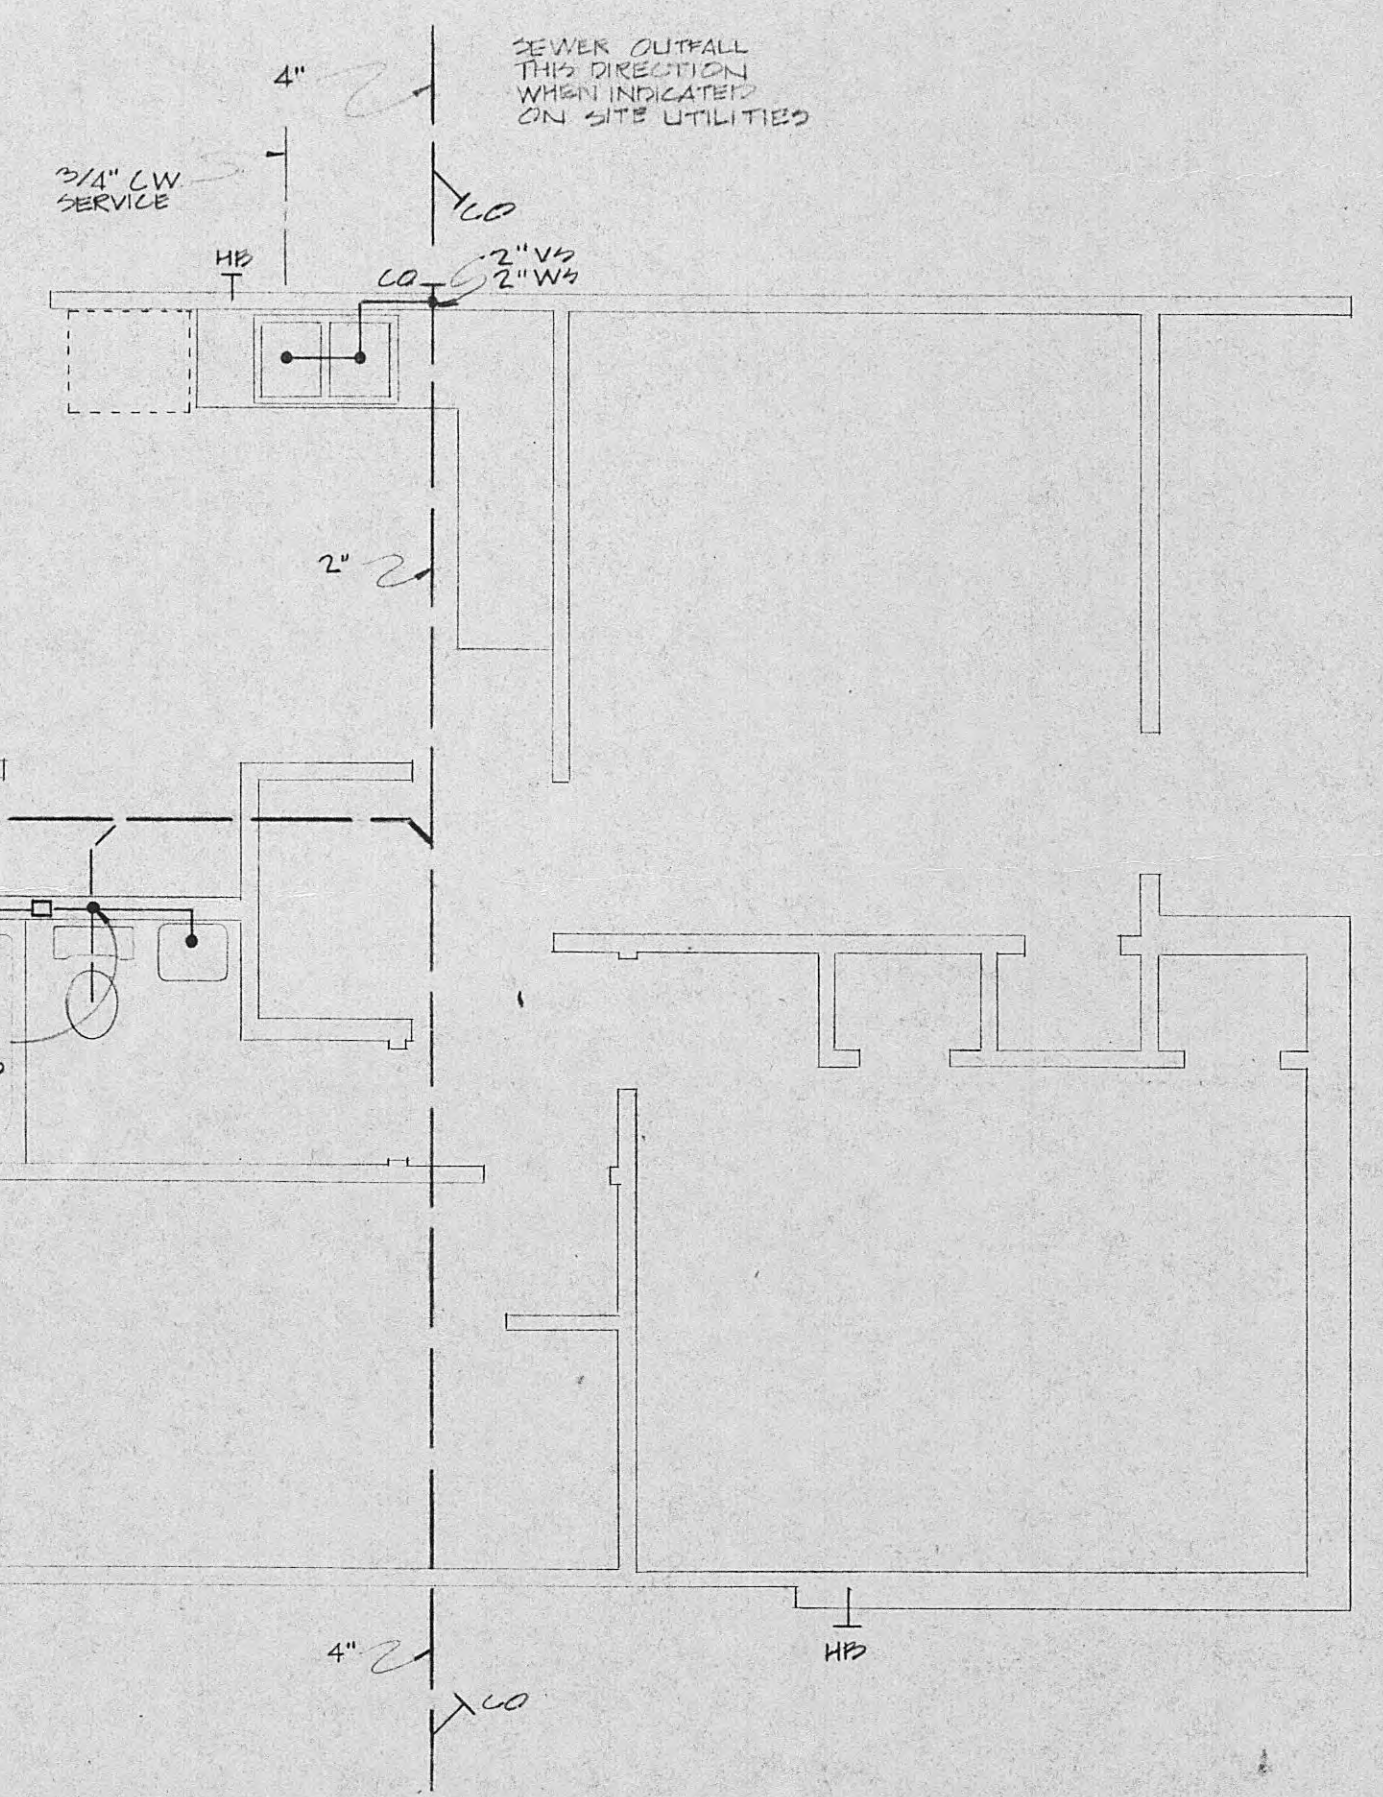


FLOOR PLAN TYPE C
1/8" = 1'-0"


NOTES:
NO FITTINGS OR JOINTS
BELOW FLOOR SLABS

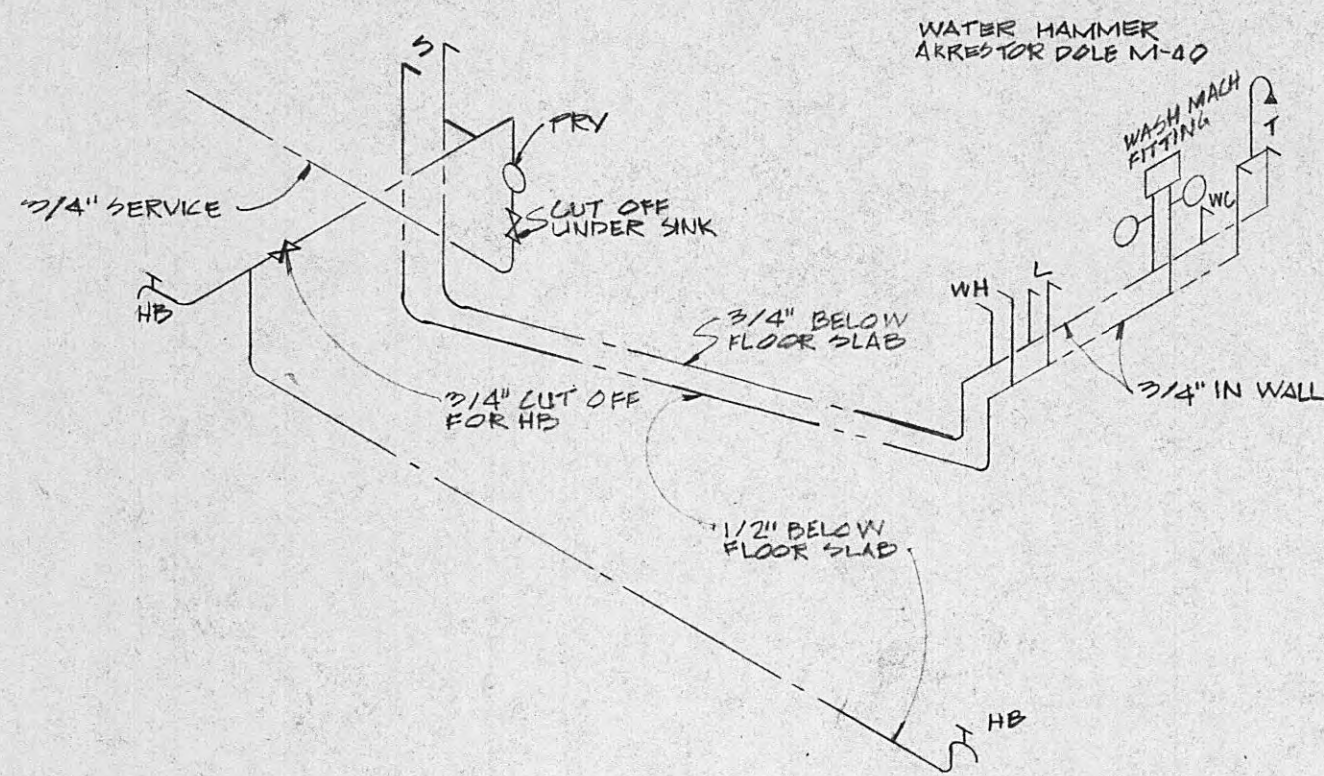


WATER PIPING TYPE D UNIT LEFT END
FOR UNIT OPPOSITE HAND

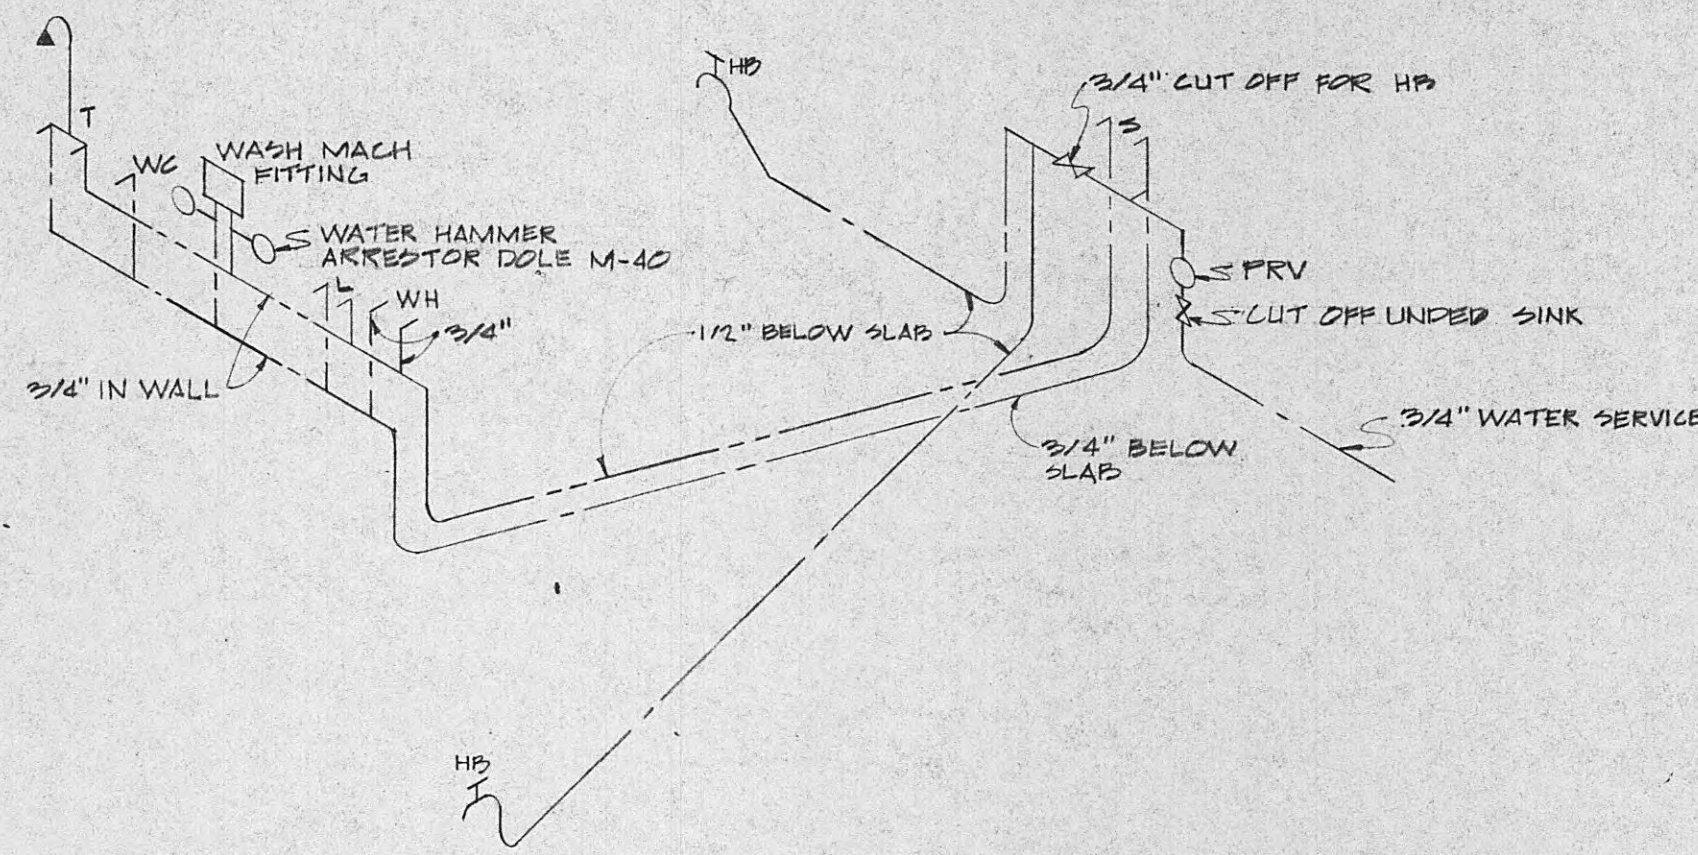


WATER PIPING TYPE D UNIT RIGHT END
FOR UNIT OPPOSITE HAND

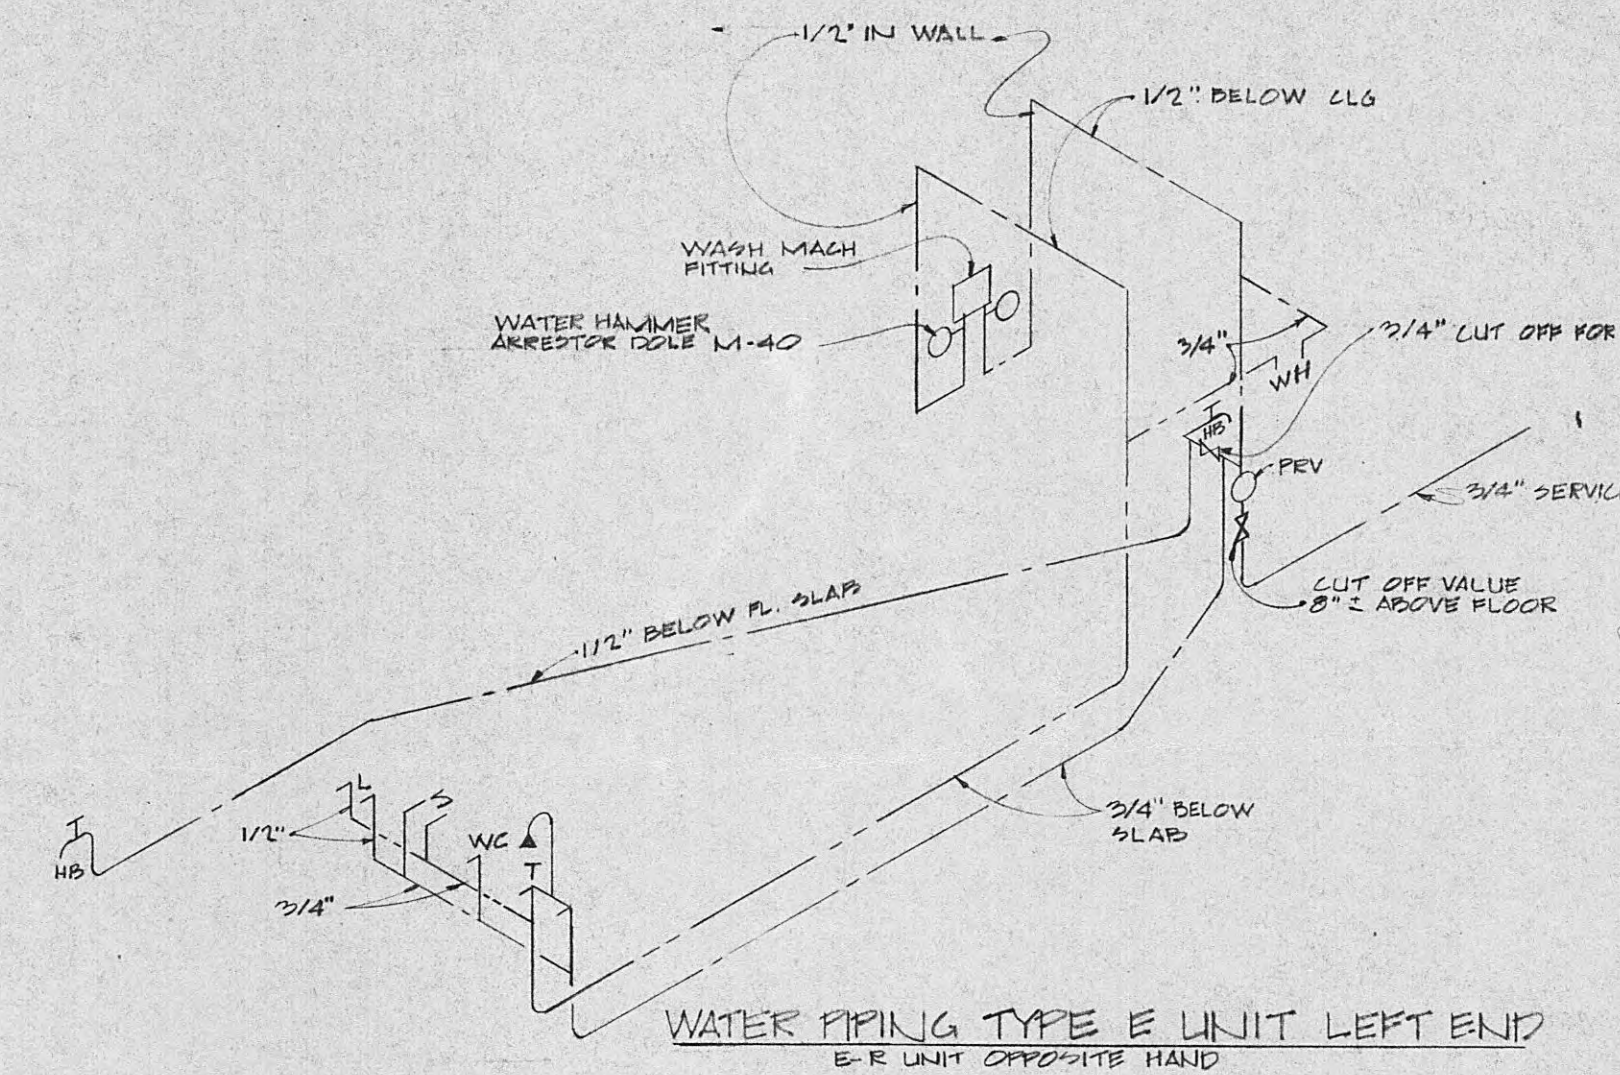


WATER PIPING TYPE E UNIT LEFT END
FOR UNIT OPPOSITE HAND

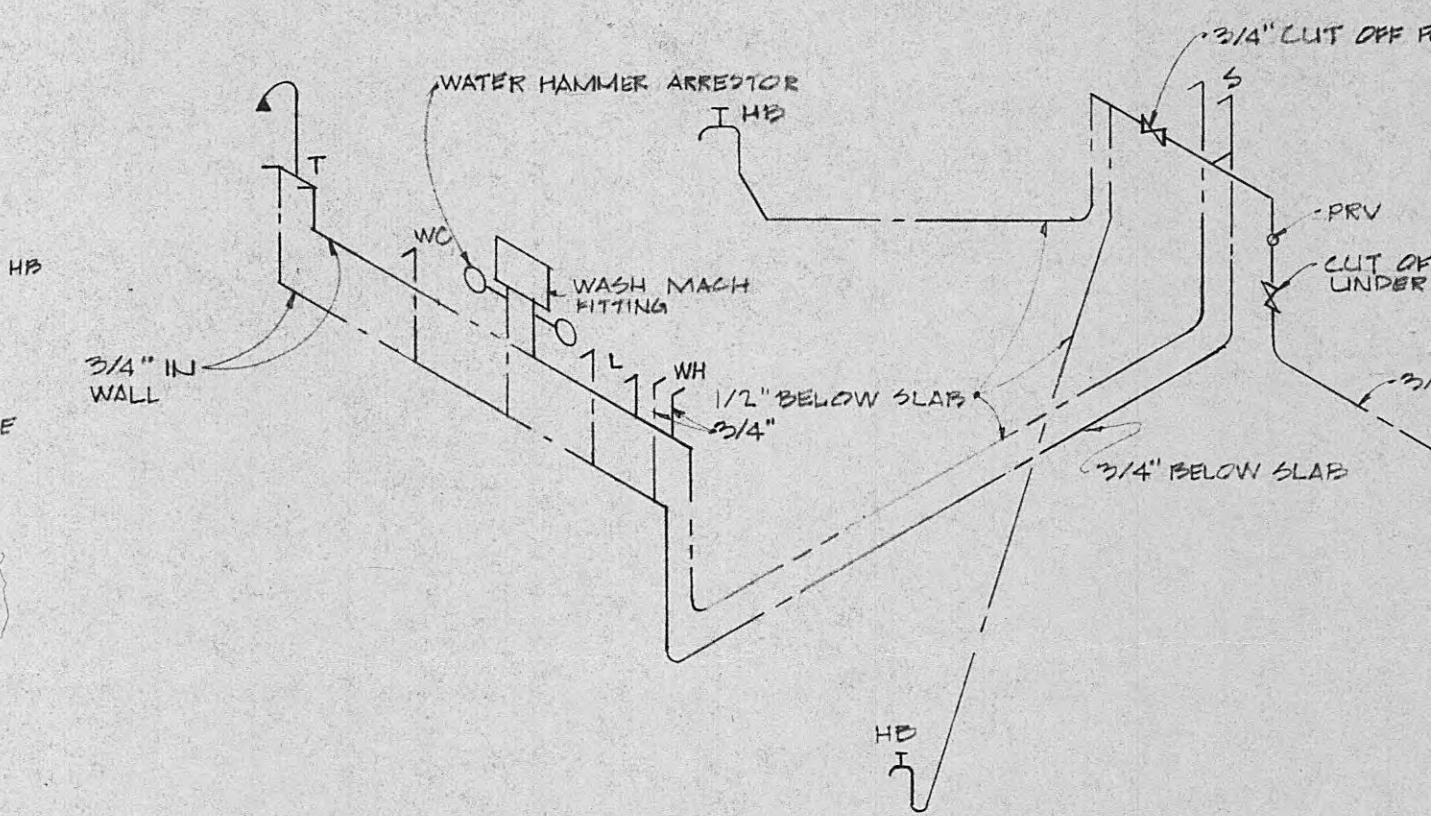


WATER PIPING TYPE E UNIT RIGHT END
FOR UNIT OPPOSITE HAND

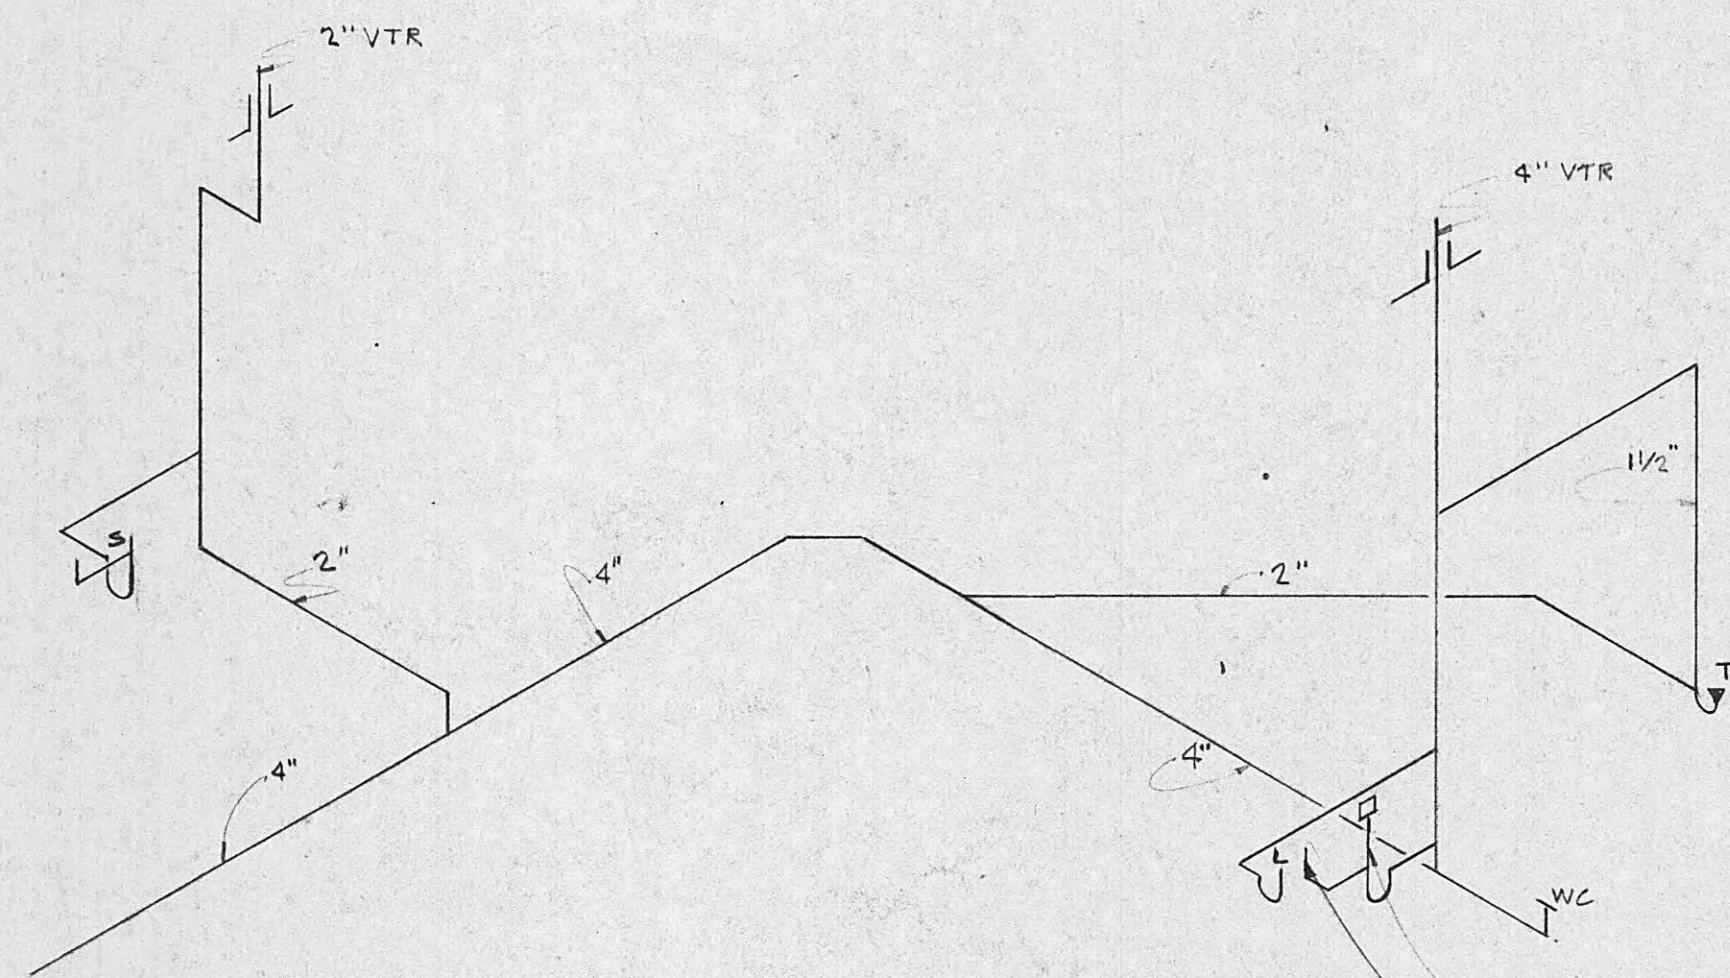


WASTE & VENT PIPING D UNIT LEFT END
FOR UNIT OPPOSITE HAND

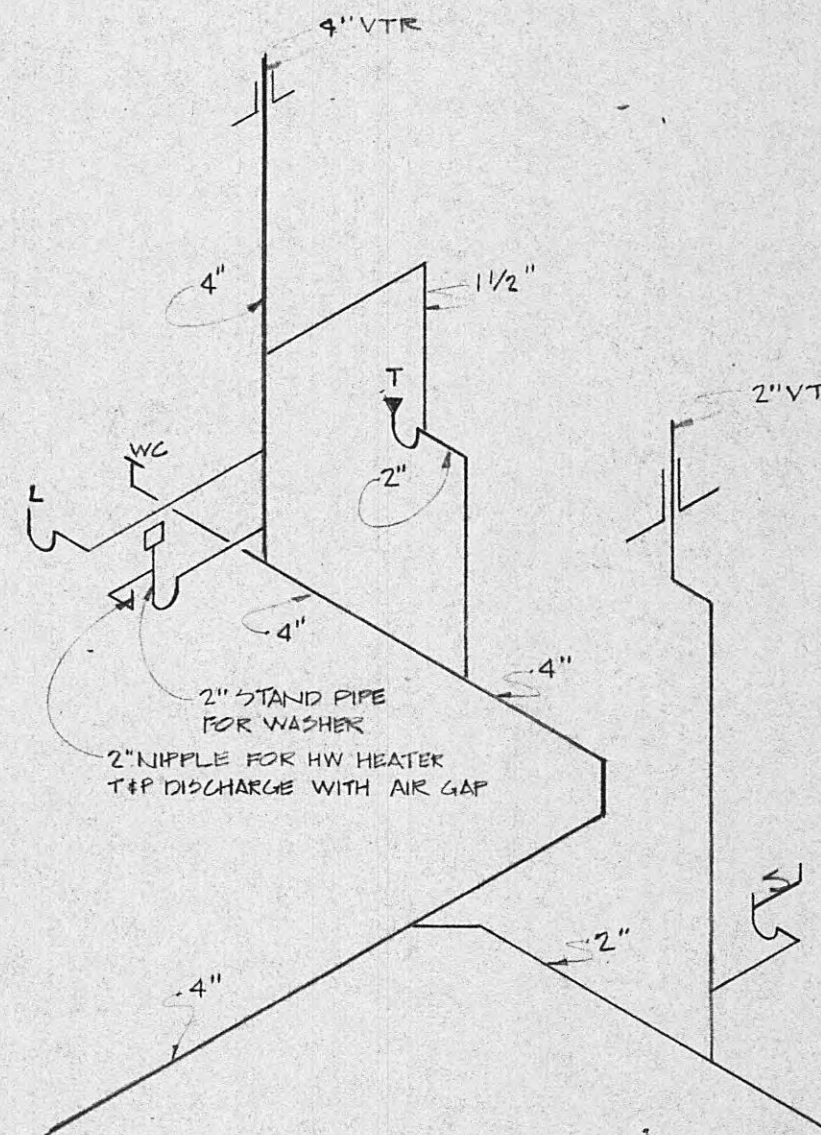


WASTE & VENT PIPING D UNIT RIGHT END
FOR UNIT OPPOSITE HAND

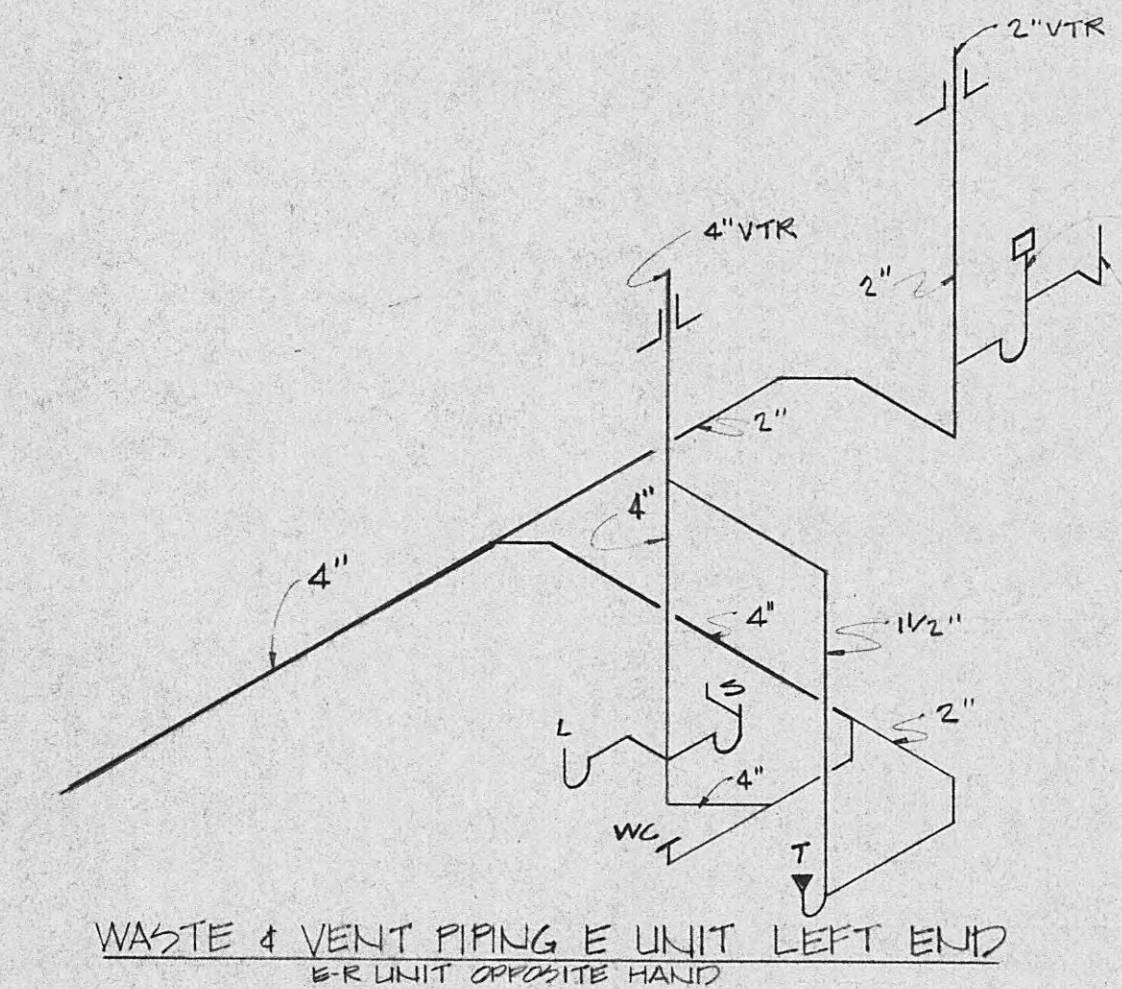


WASTE & VENT PIPING E UNIT LEFT END
FOR UNIT OPPOSITE HAND

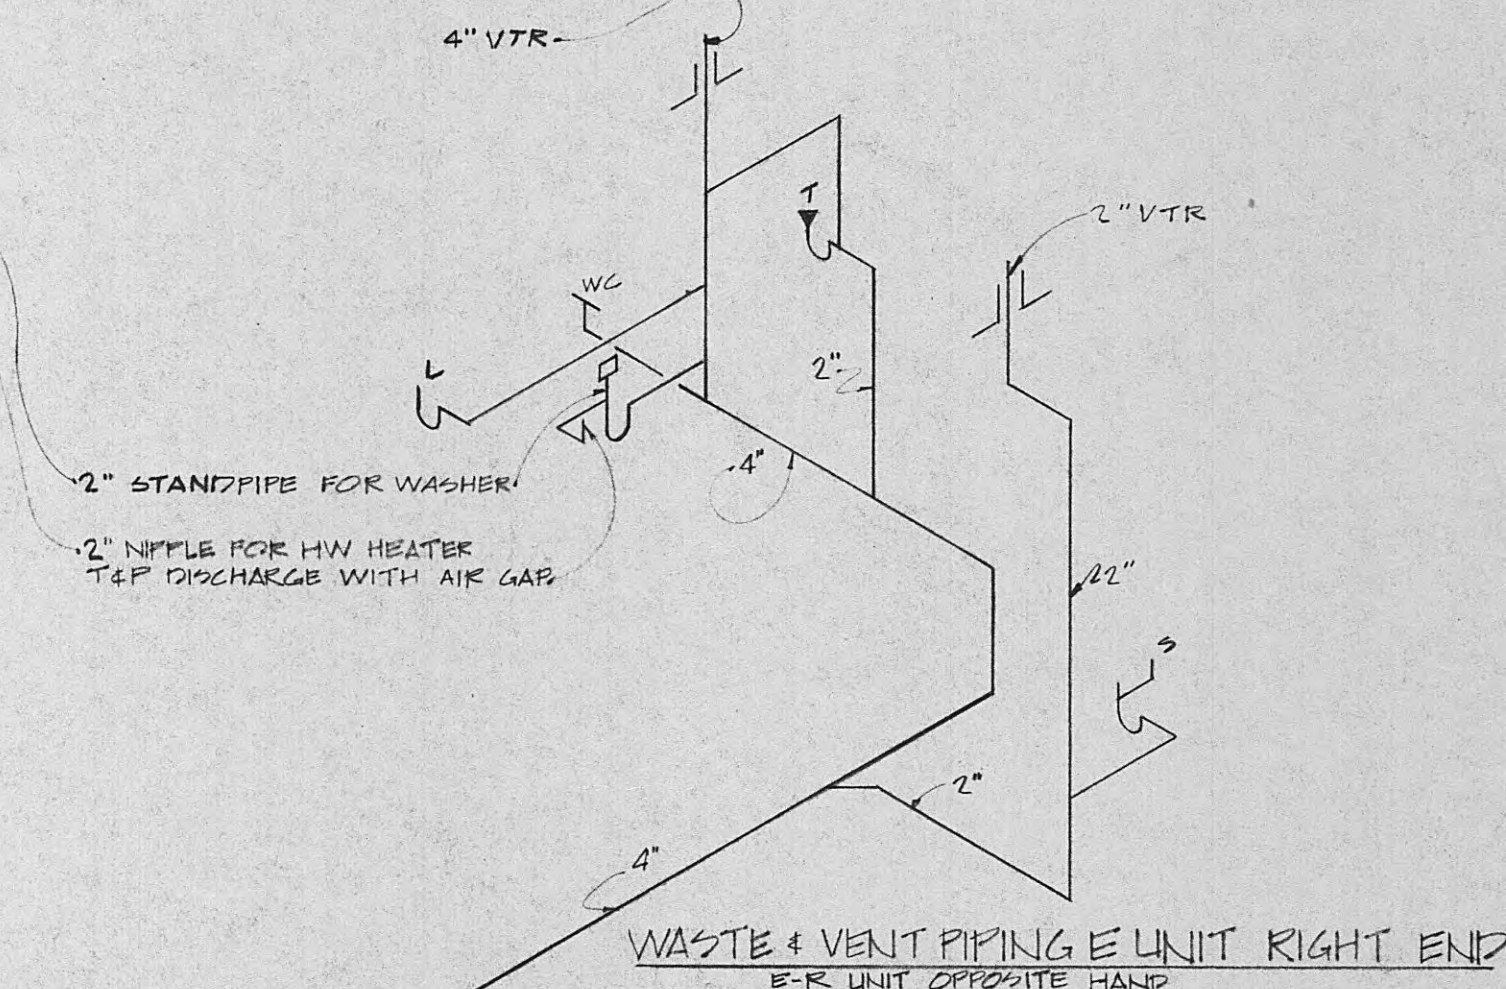

WASTE & VENT PIPING E UNIT RIGHT END
FOR UNIT OPPOSITE HAND

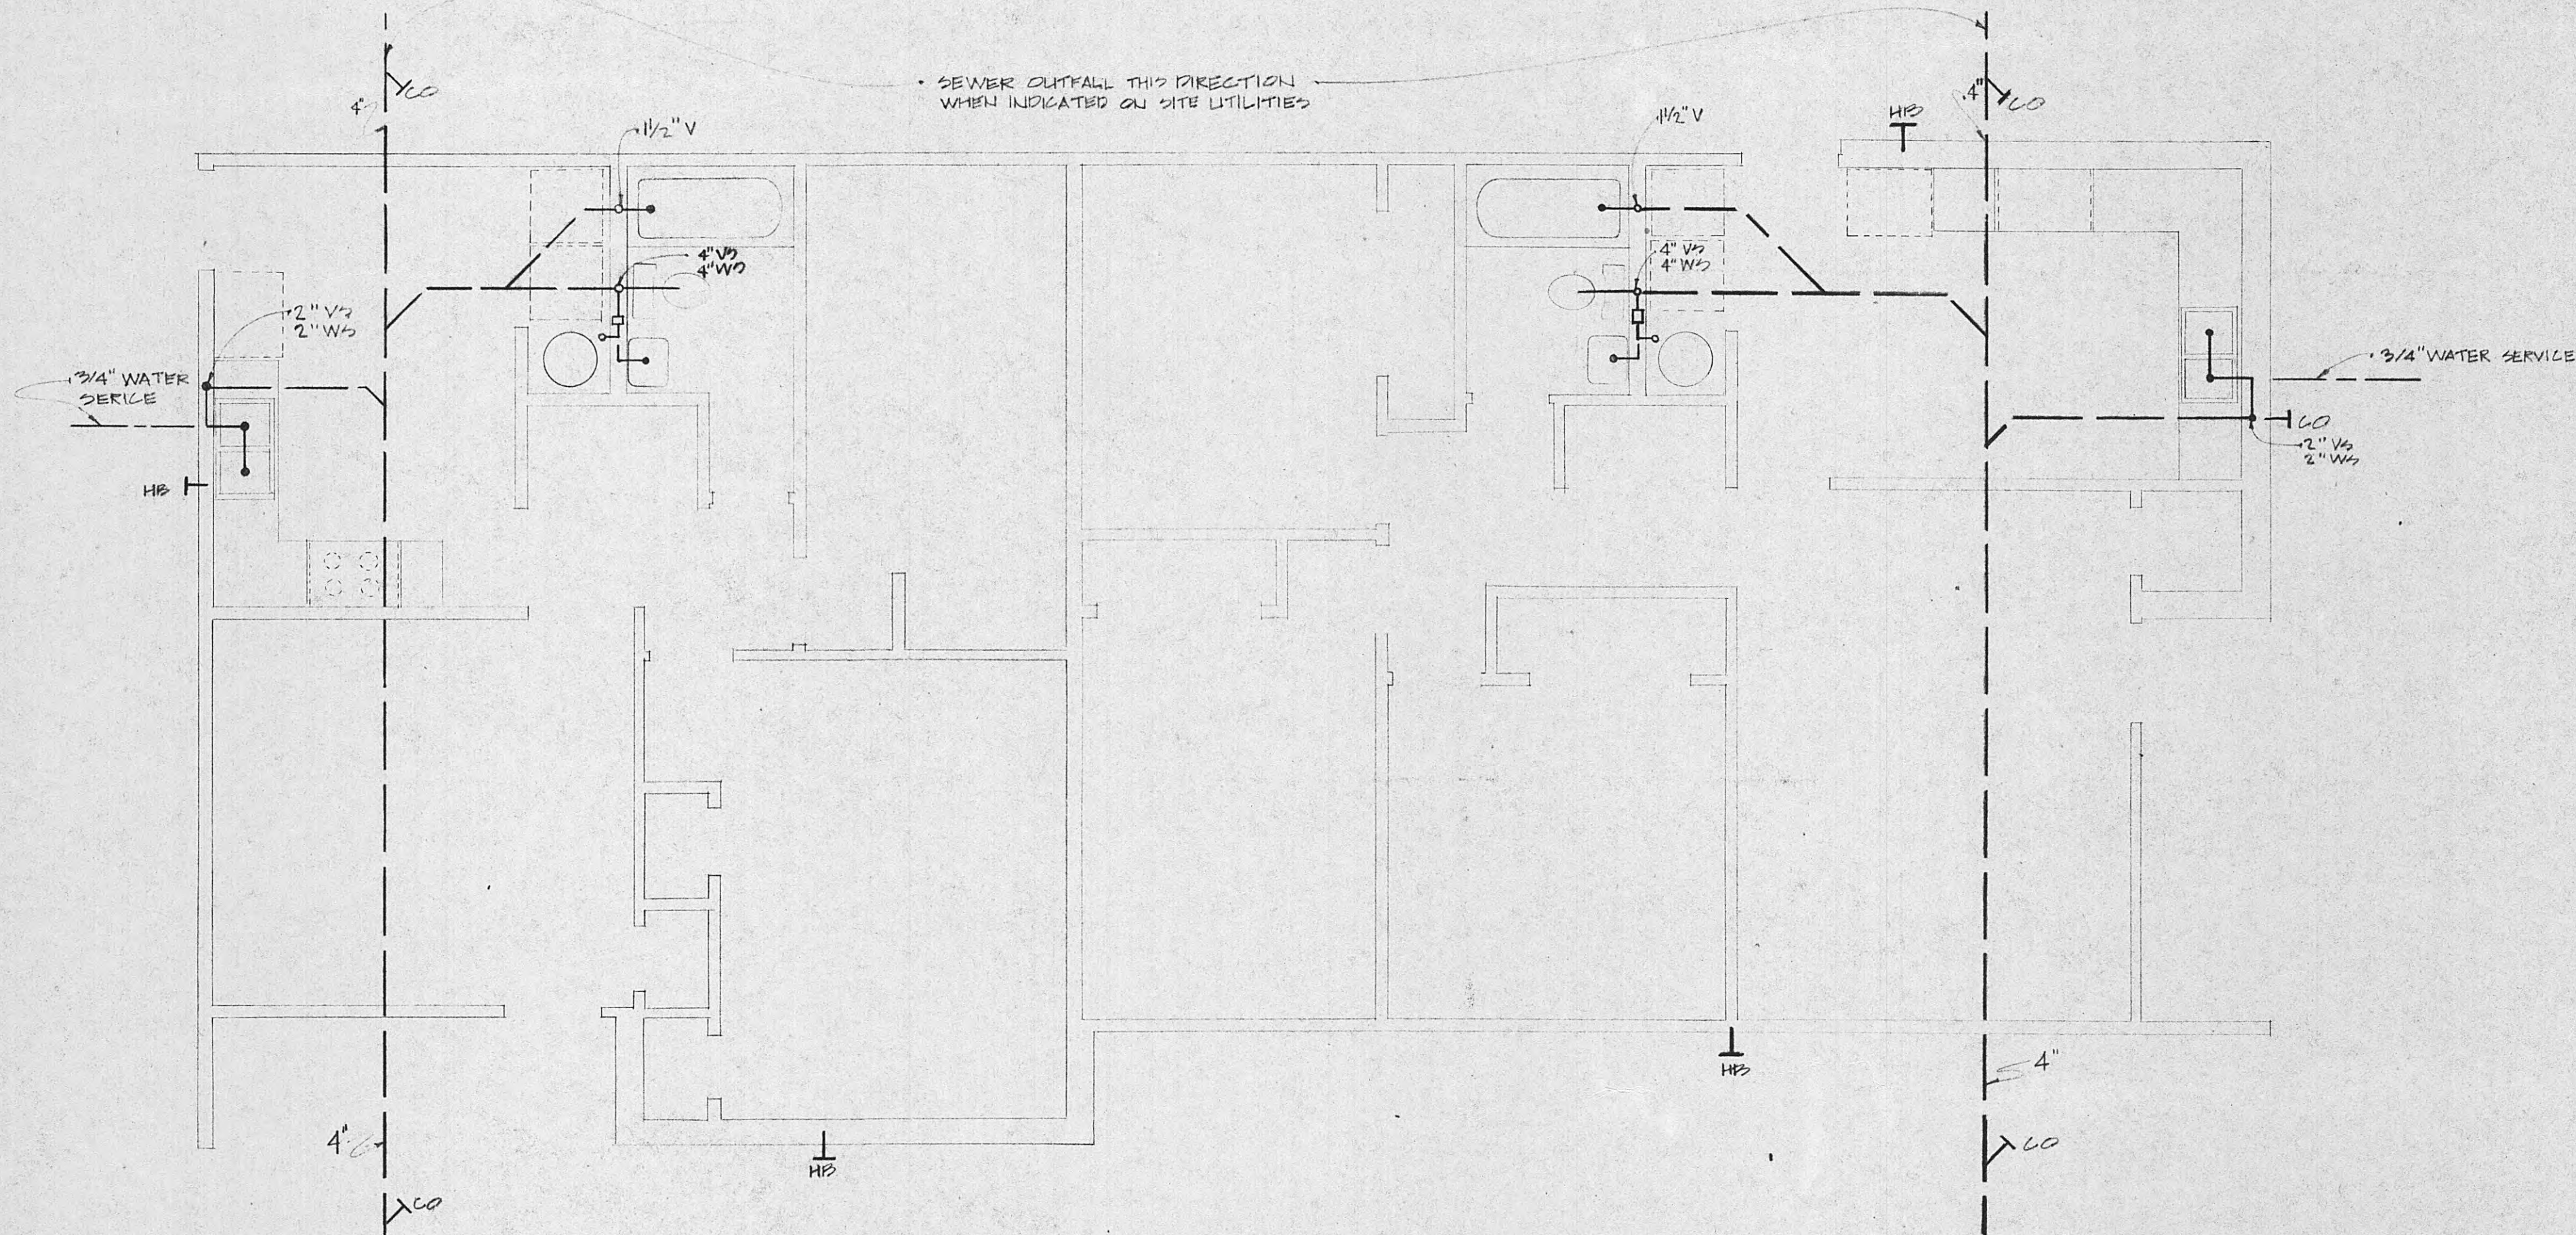

FLOOR PLAN TYPE "D"
1/4" = 1'-0"

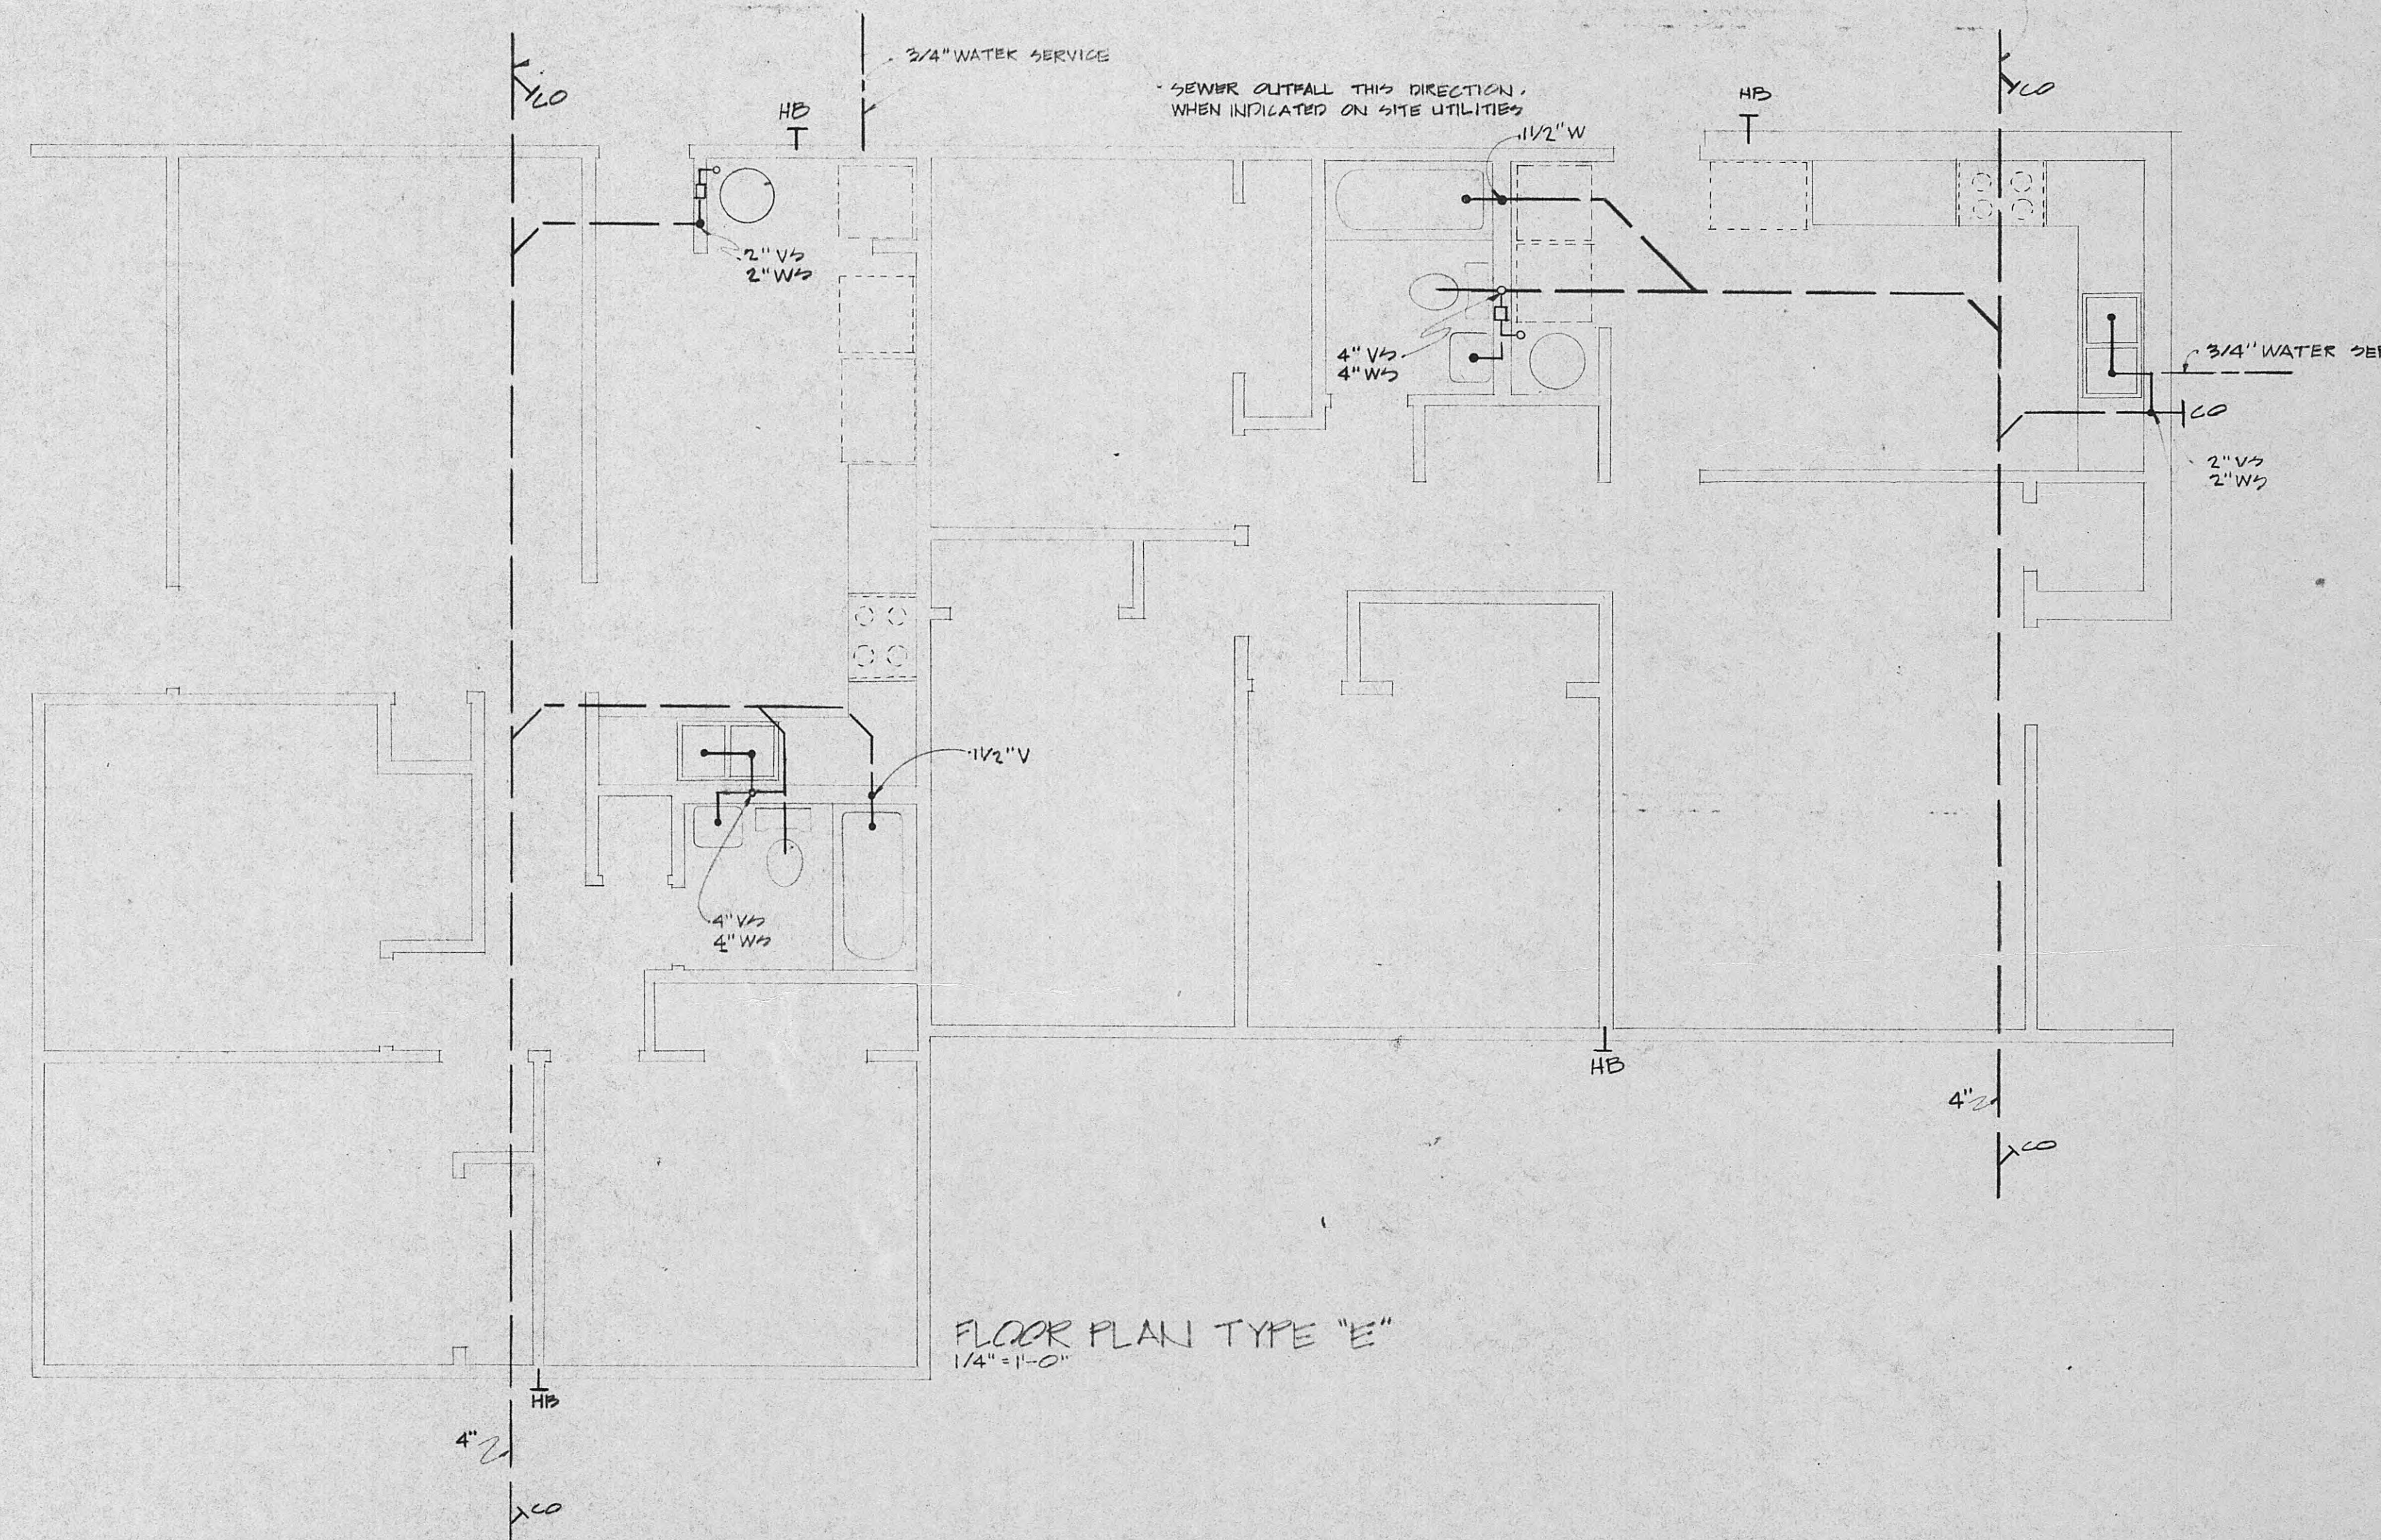

FLOOR PLAN TYPE "E"
1/4" = 1'-0"

