
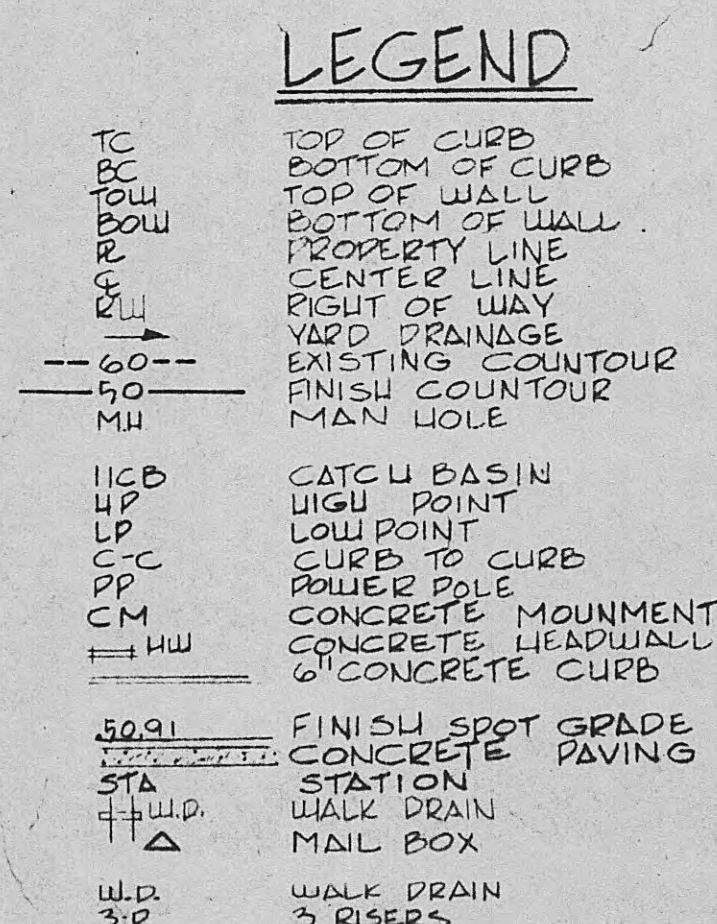
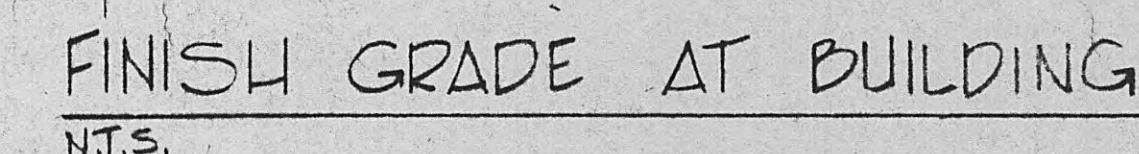
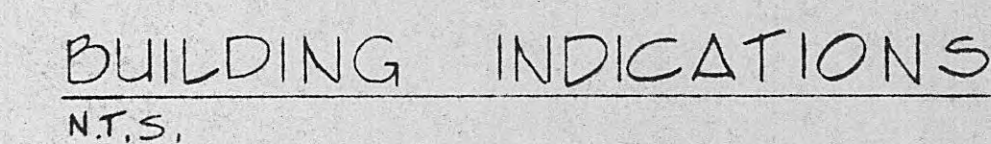
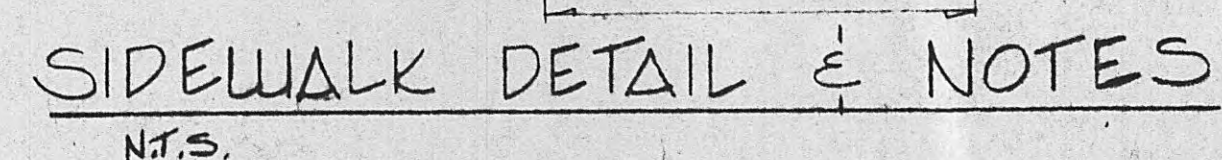
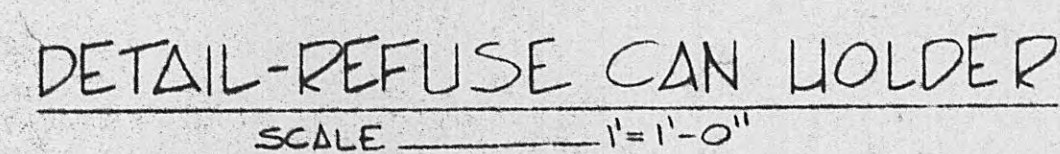
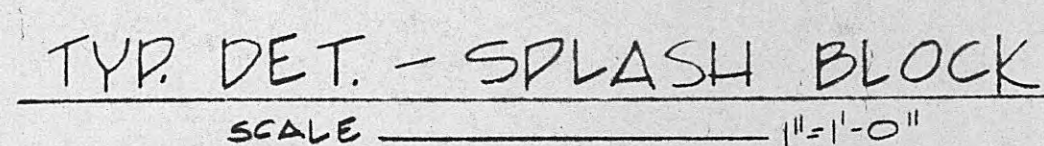
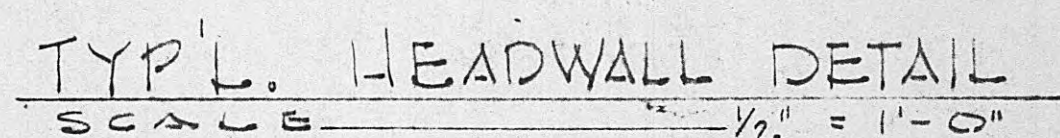
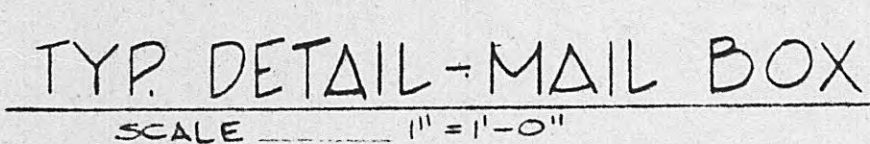
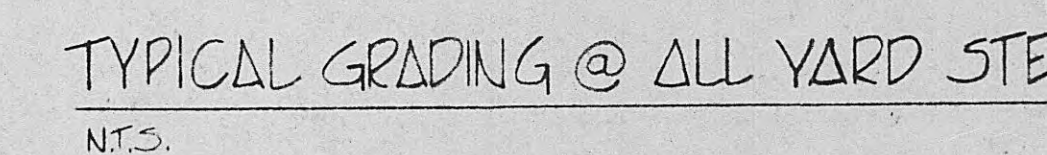
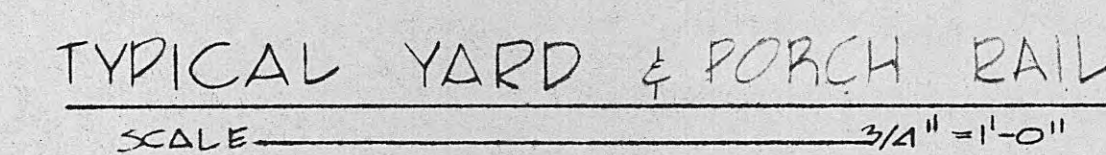
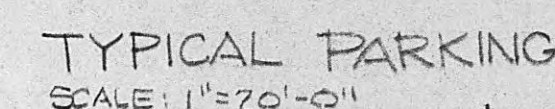
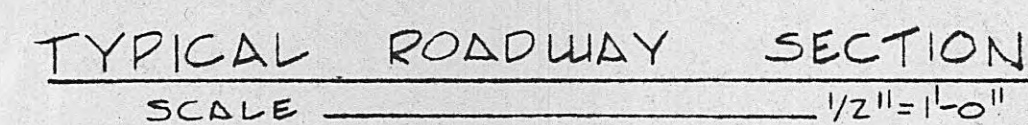


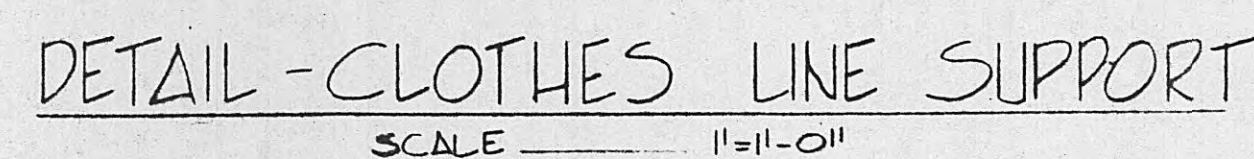

REGULAR & ELDERLY DWELLING UNITS

THE HARRIMAN TENN. HOUSING AUTHORITY, INC.

LOW RENT HOUSING PROJECT TENN 55-5



HARRIMAN TENNESSEE

MORTON, SWEETSER & ASSOCIATES


ARCHITECTS



ALBERT F. G. BEDINGER
VREELAND ASSOCIATES

MECHANICAL ENGINEER
ELECTRICAL ENGINEER

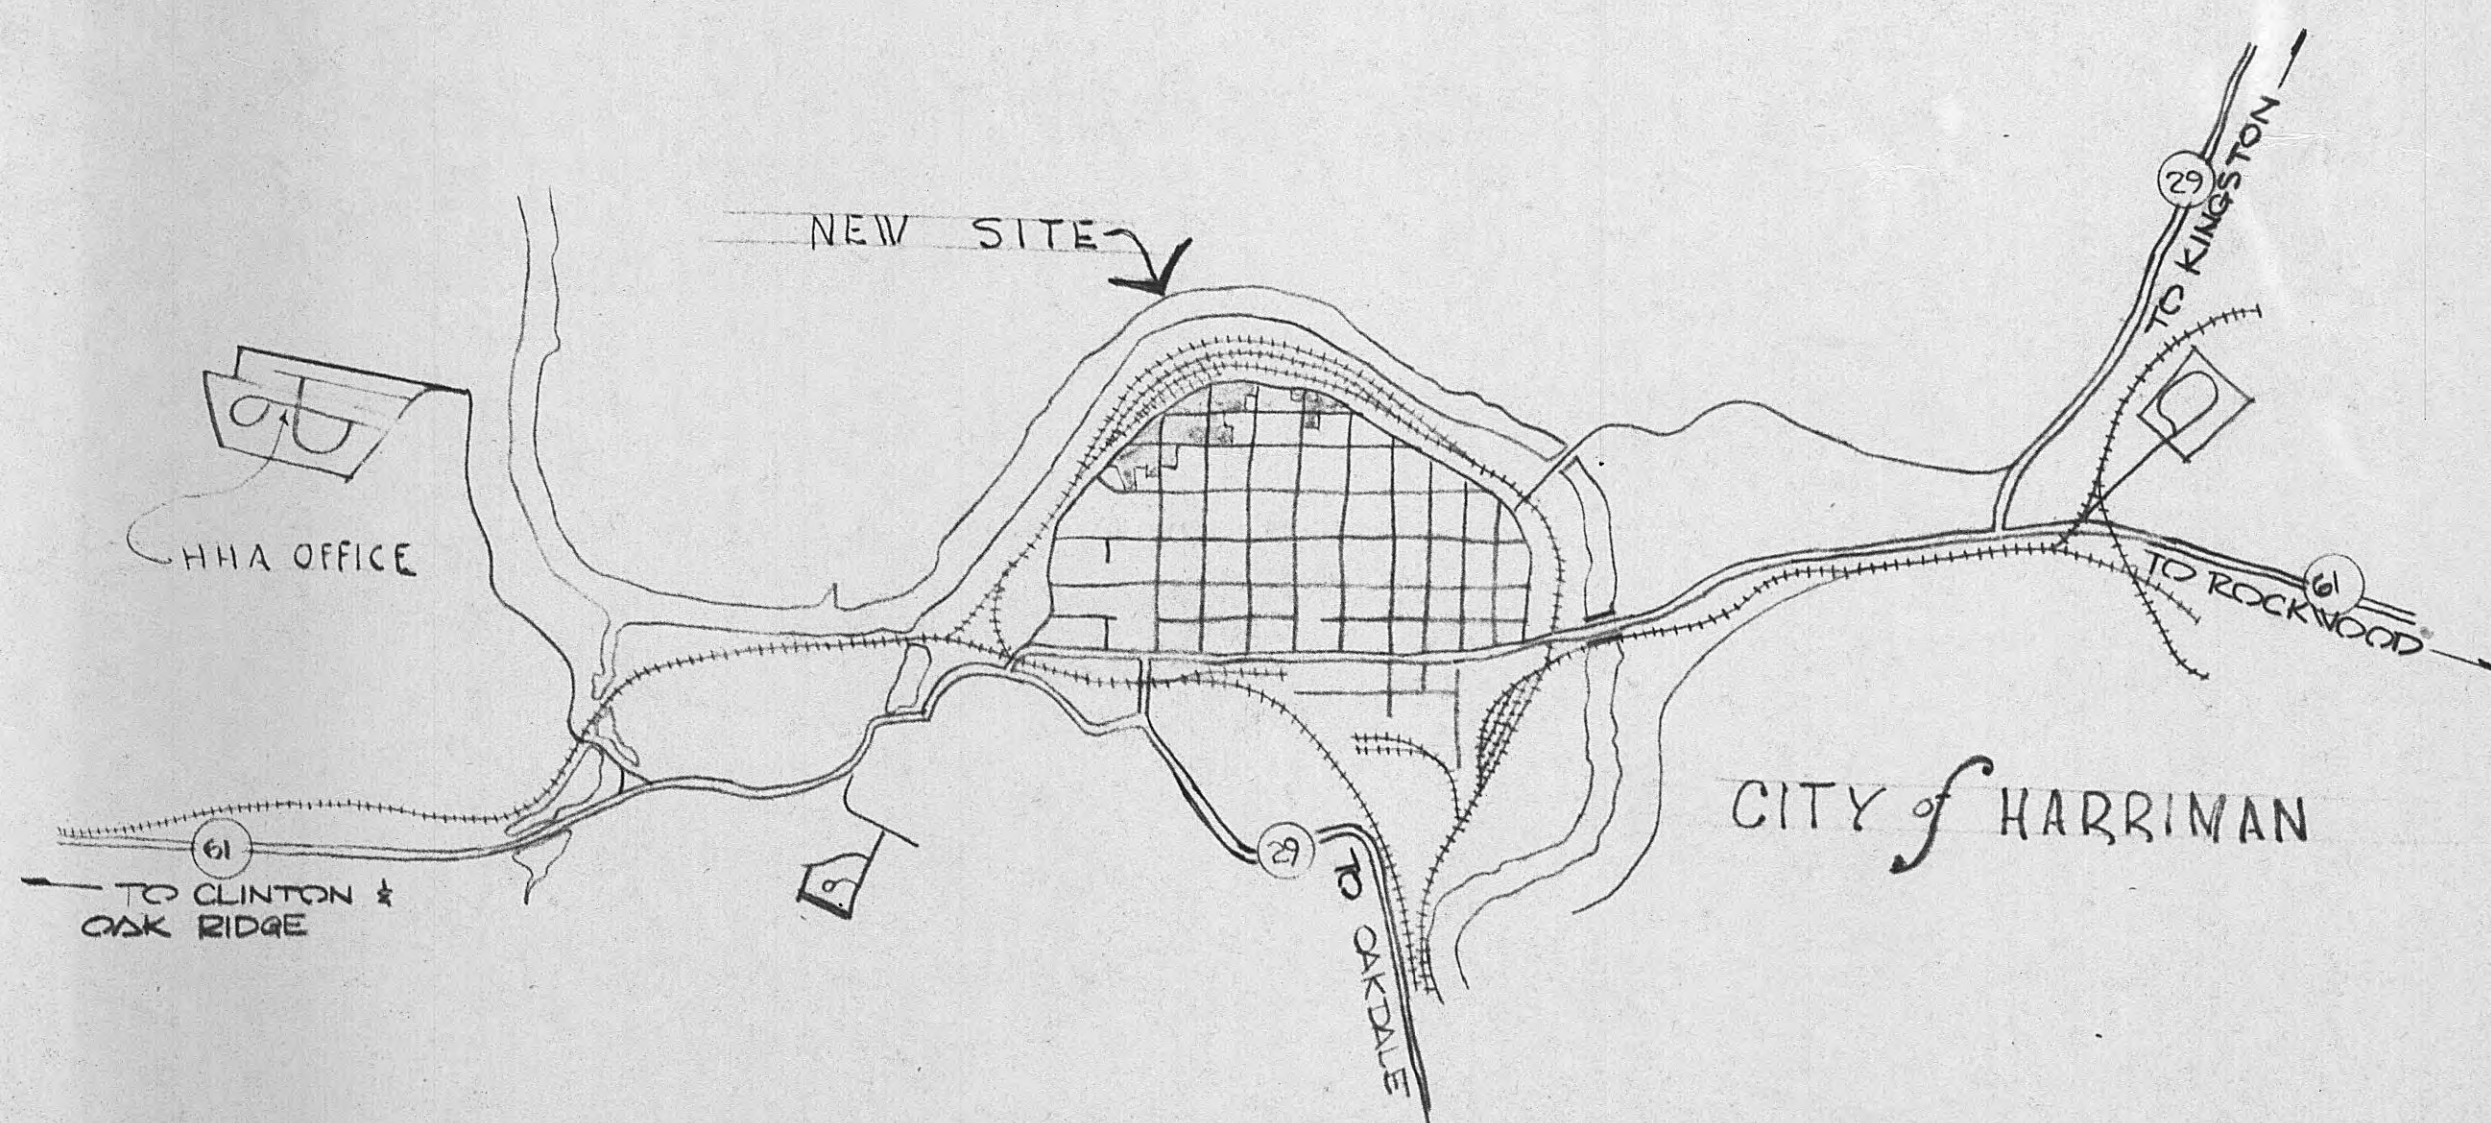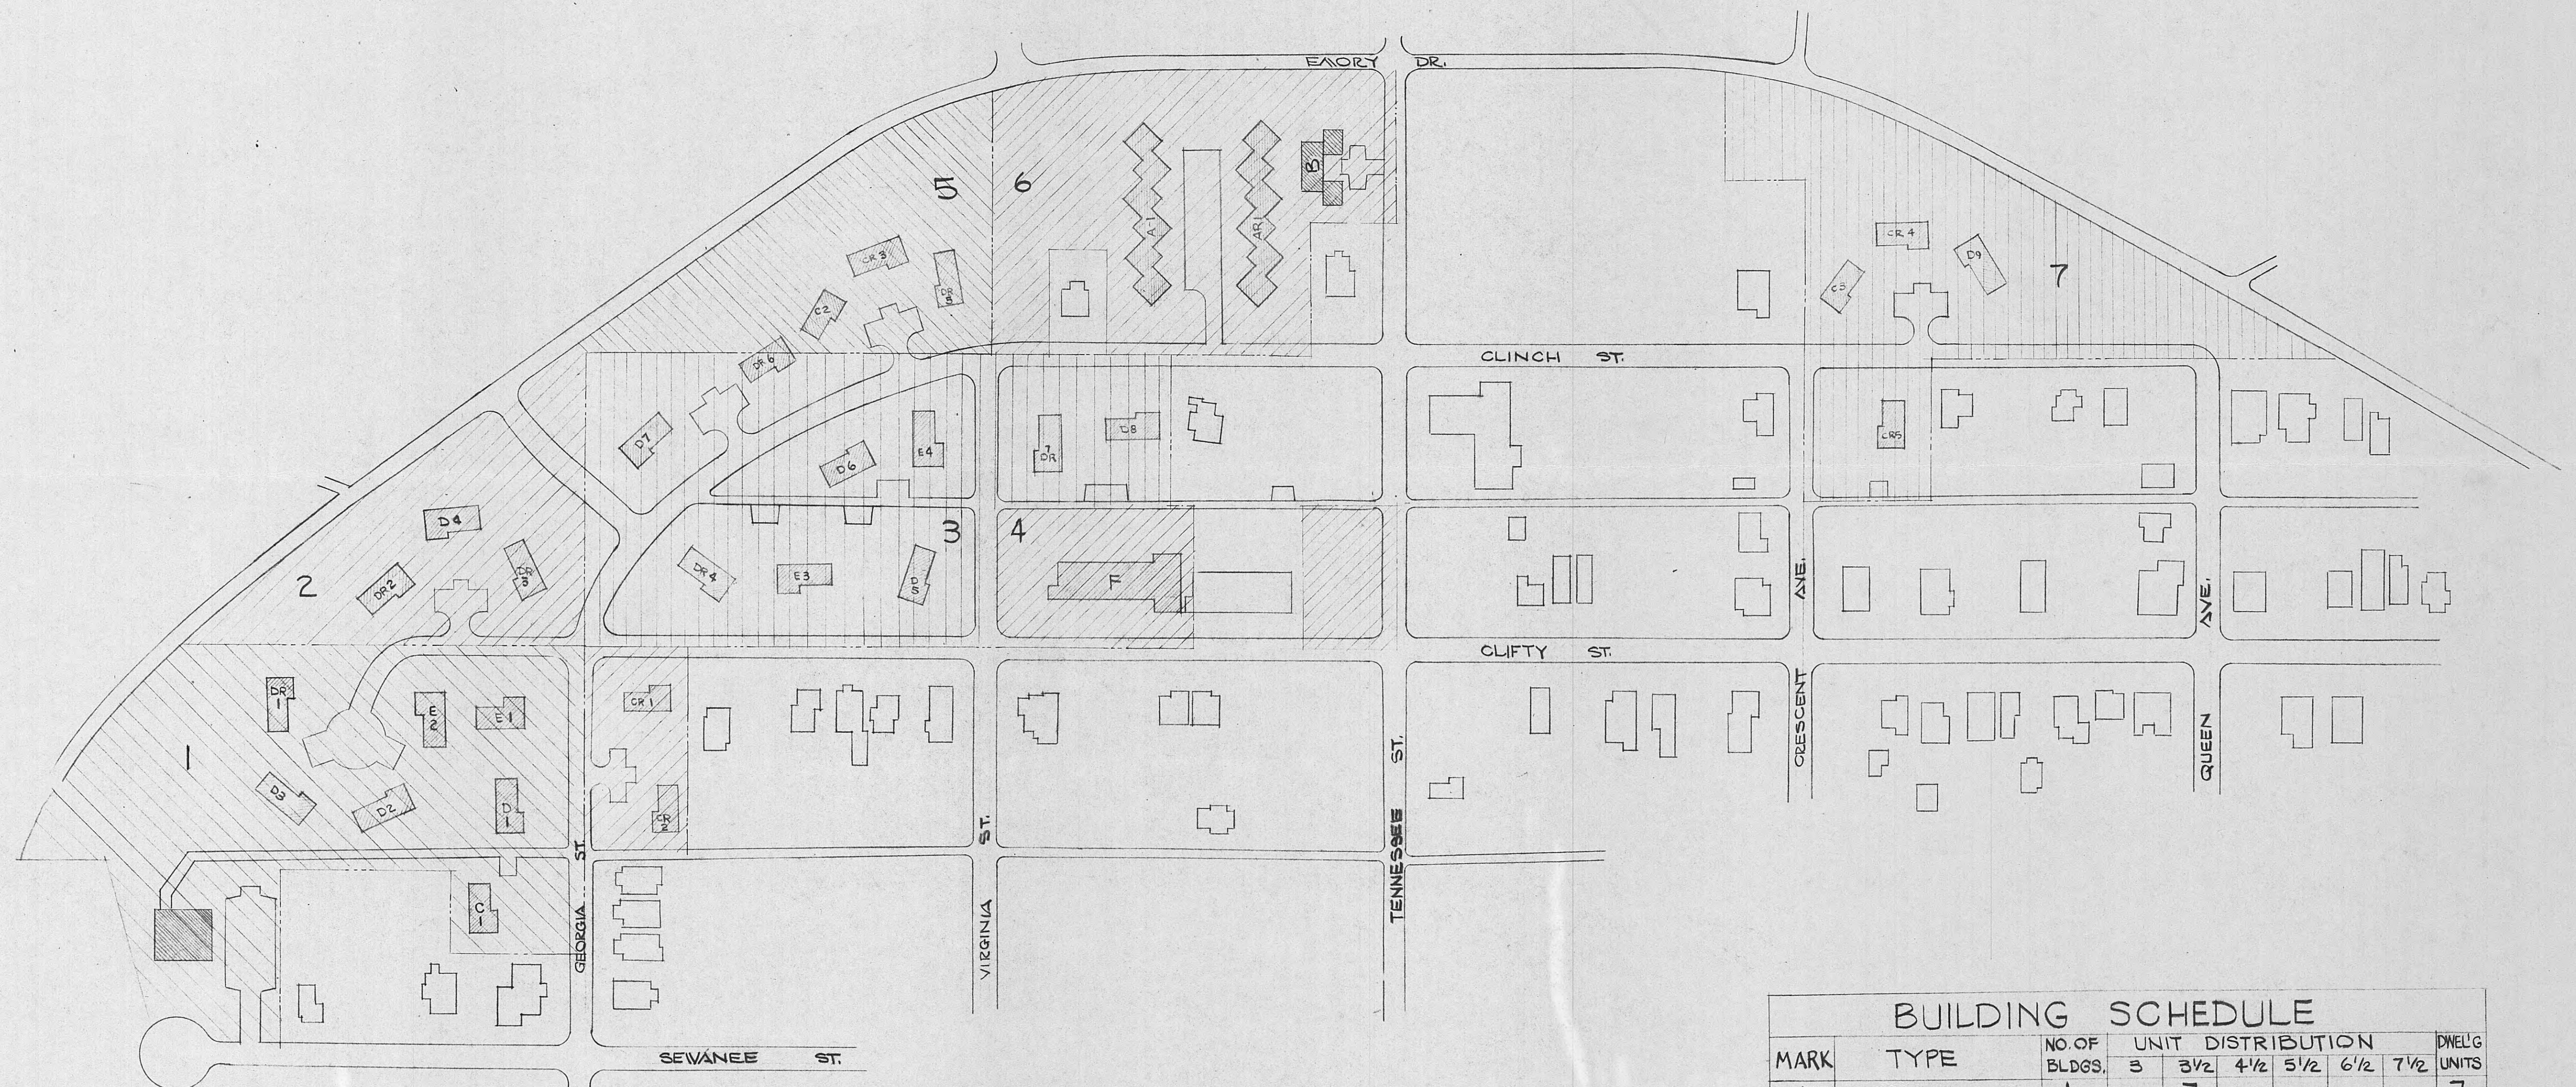


BUILDING SCHEDULE									
MARK	TYPE	NO OF BLDGS.	3	3 1/2	4 1/2	5 1/2	6 1/2	7 1/2	DWELL'G UNITS
A		1		7					7
AR		1		7					7
B		1		4					4
C		3			6				6
CR		5			10				10
D		7			7	7			14
DR		9			9	9			18
E		4				8			8
ER		1							
F	ELDERLY	1	10	10					20
TOTALS		32	10	28	32	24	-	-	94

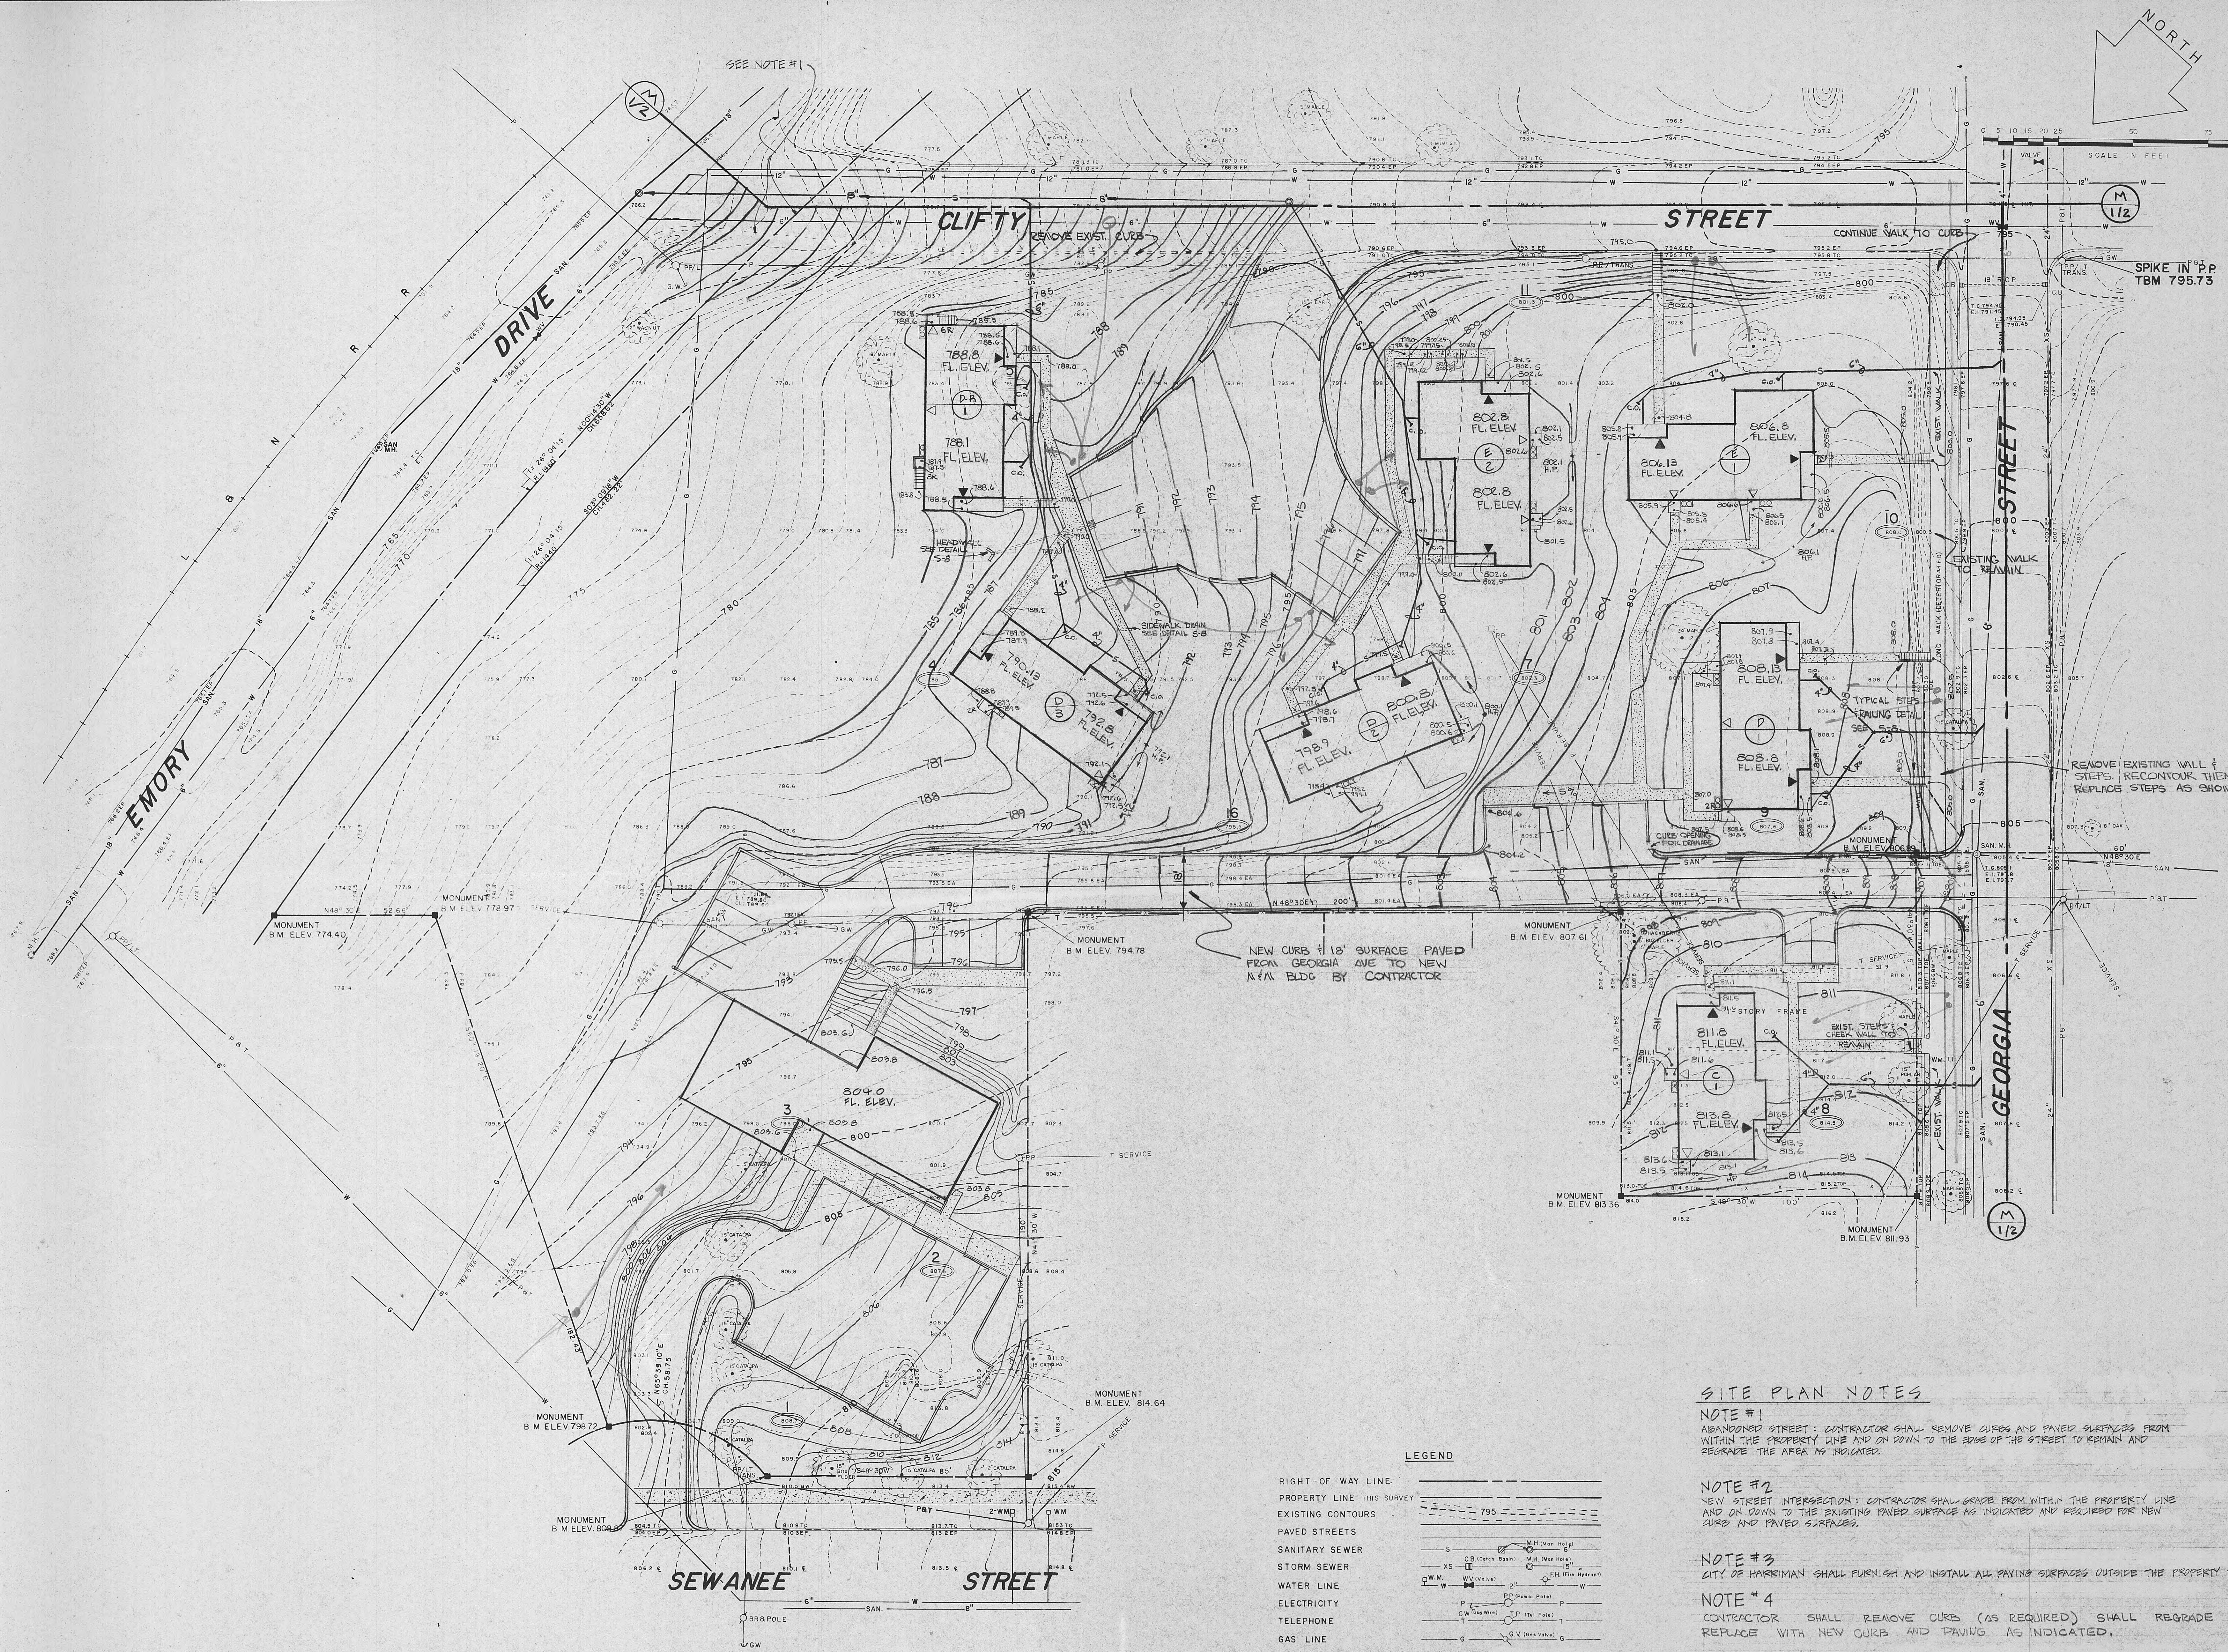

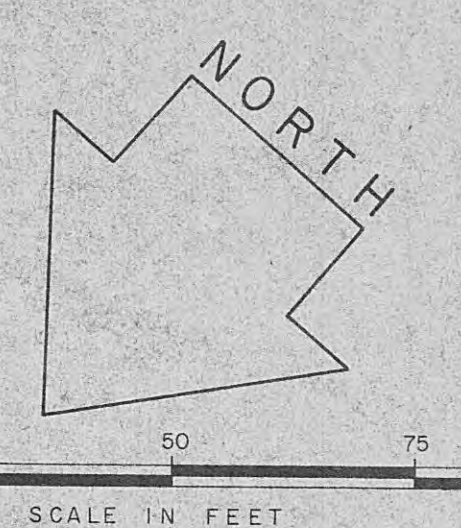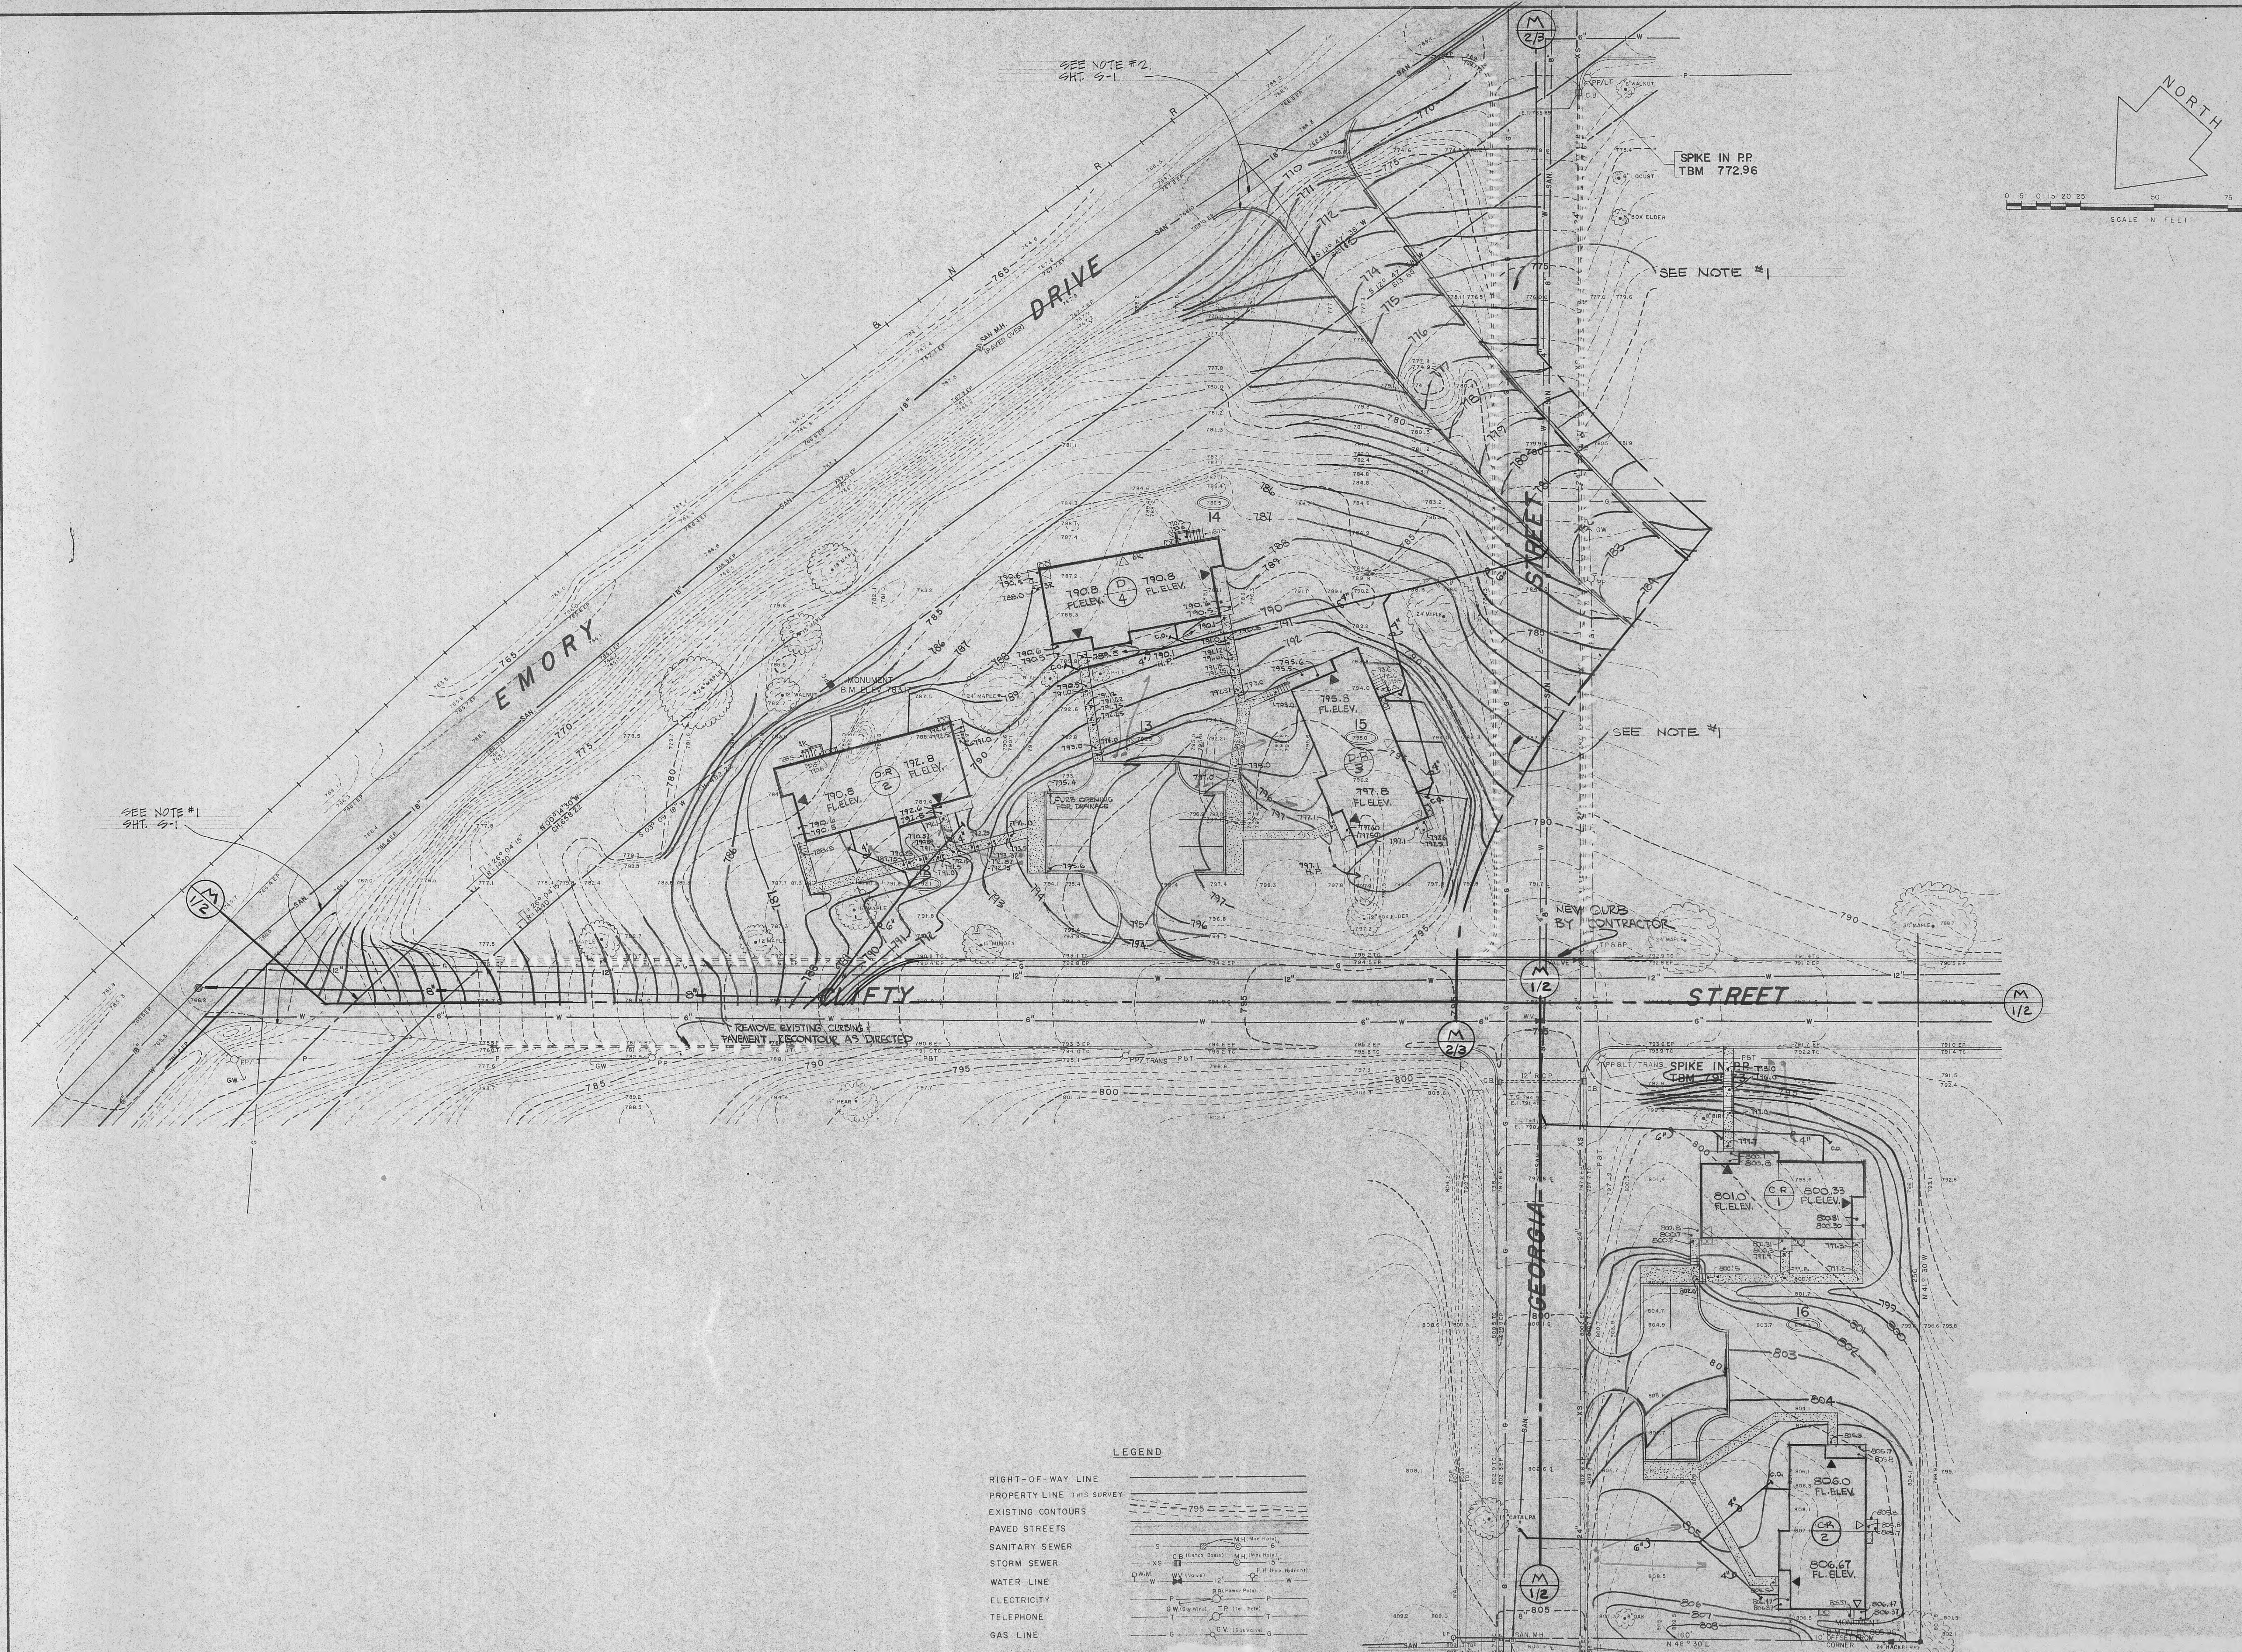



LEGEND

RIGHT-OF-WAY LINE	---
PROPERTY LINE THIS SURVEY	---
EXISTING CONTOURS	--- 795 ---
PAVED STREETS	---
SANITARY SEWER	S
STORM SEWER	SS
WATER LINE	W
ELECTRICITY	P
TELEPHONE	T
GAS LINE	G

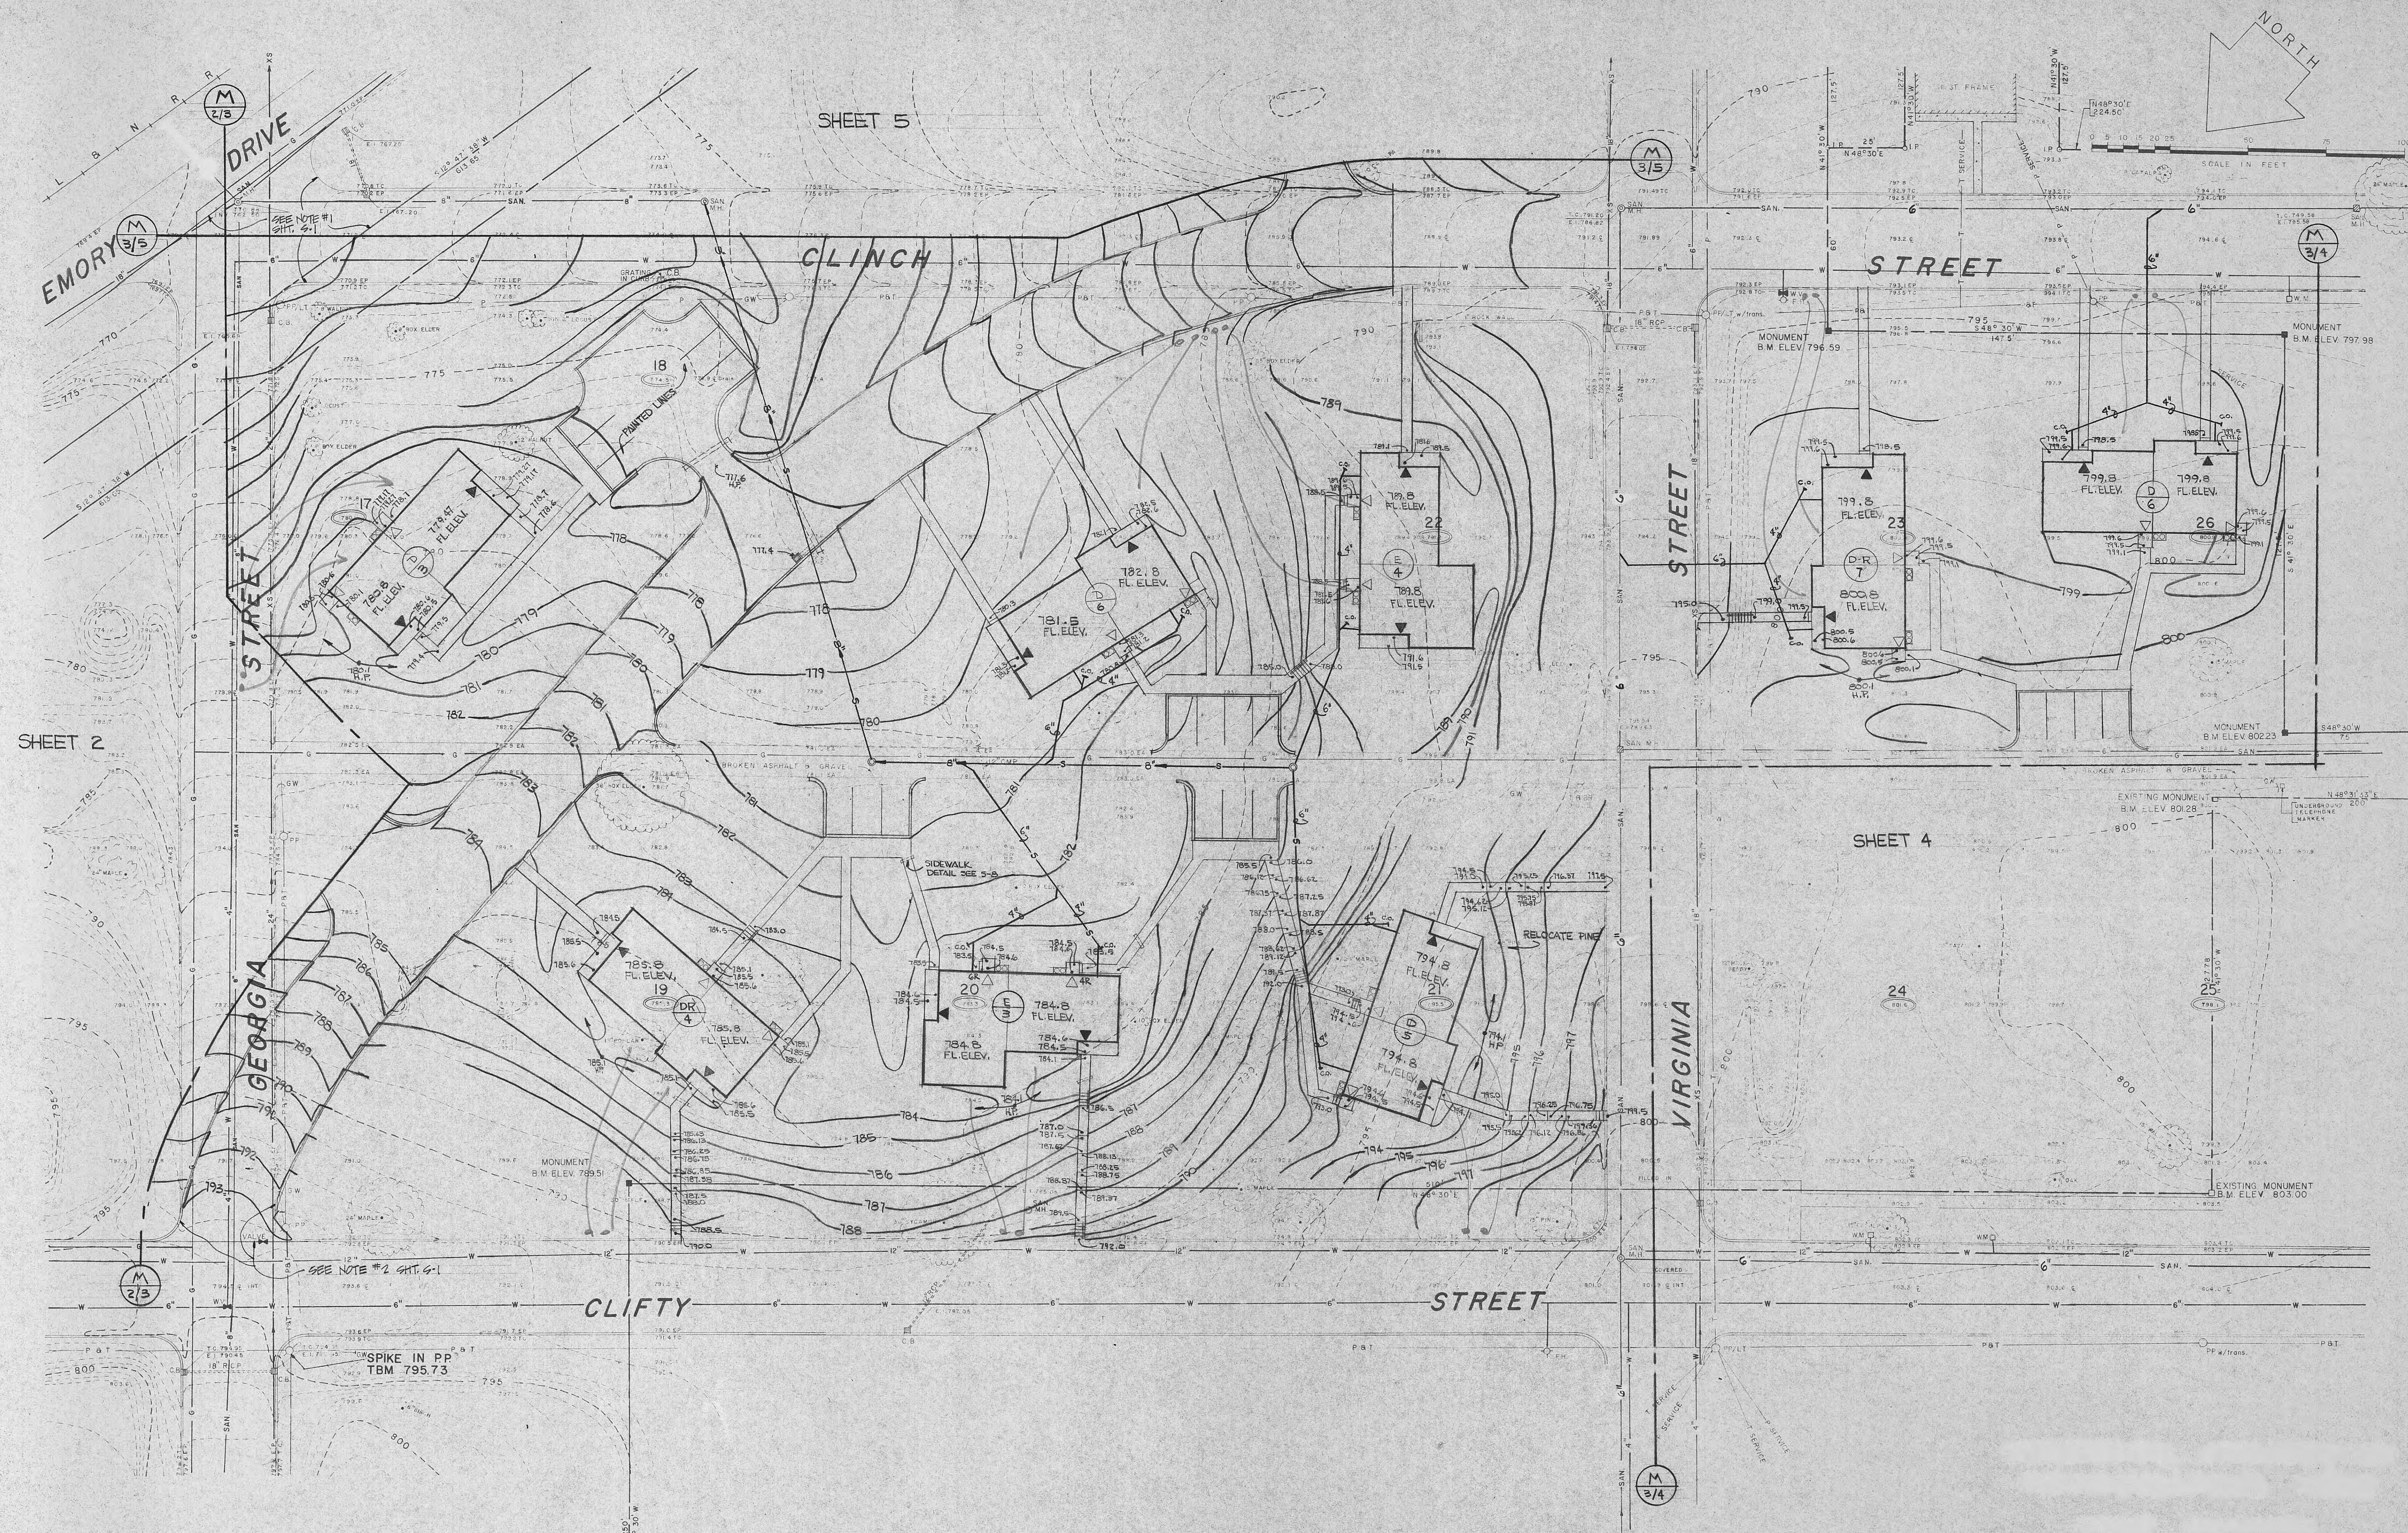


1-404-896-2274


LEGEND	
RIGHT-OF-WAY LINE	---
PROPERTY LINE THIS SURVEY	---
EXISTING CONTOURS	--- 795 ---
PAVED STREETS	---
SANITARY SEWER	---
STORM SEWER	---
WATER LINE	---
ELECTRICITY	---
TELEPHONE	---

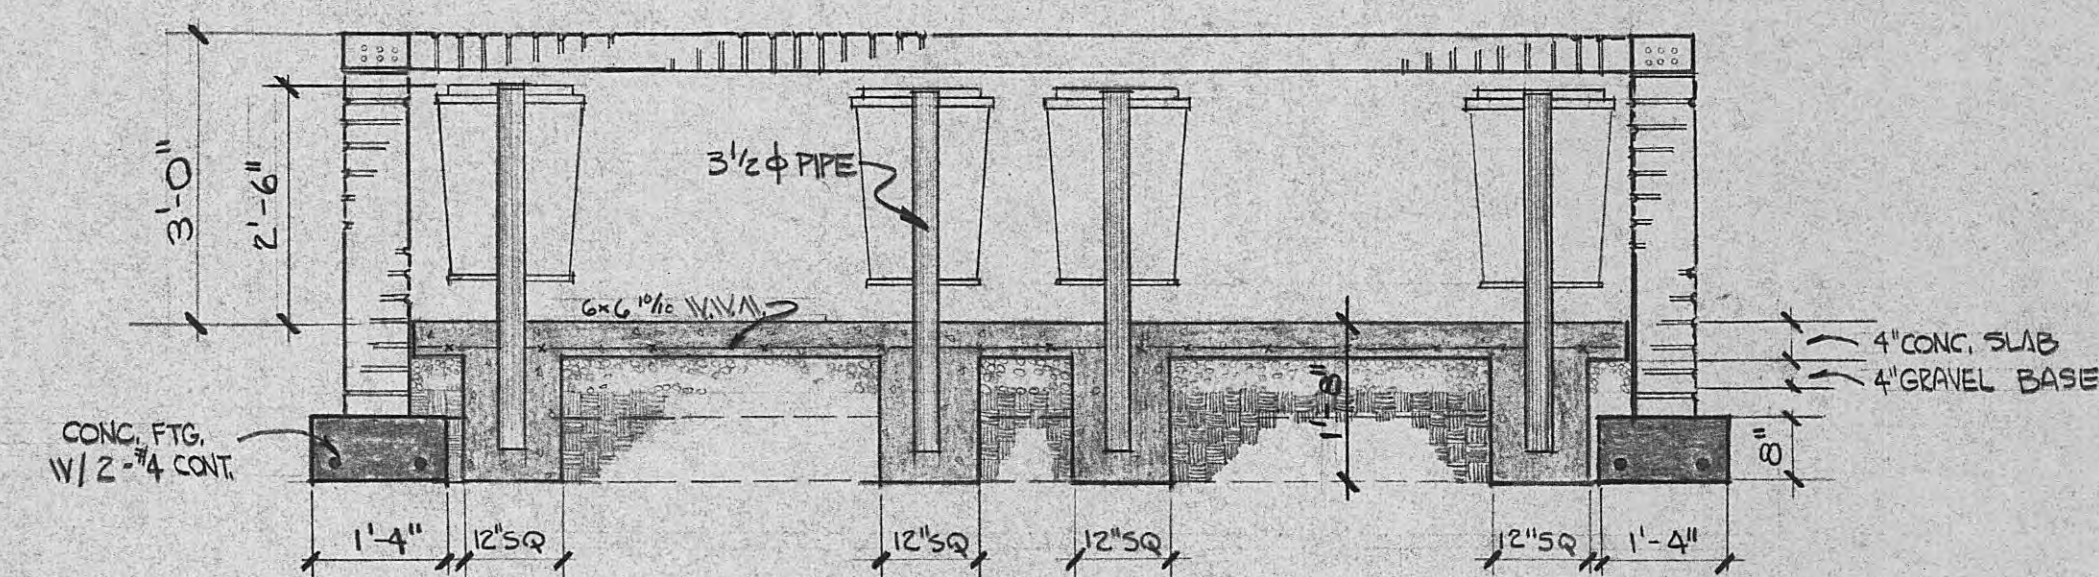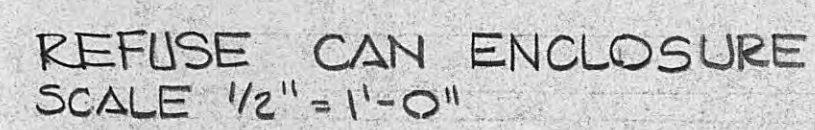


SECTION $\Delta-\Delta$
SCALE: $1/2" = 1'-0"$

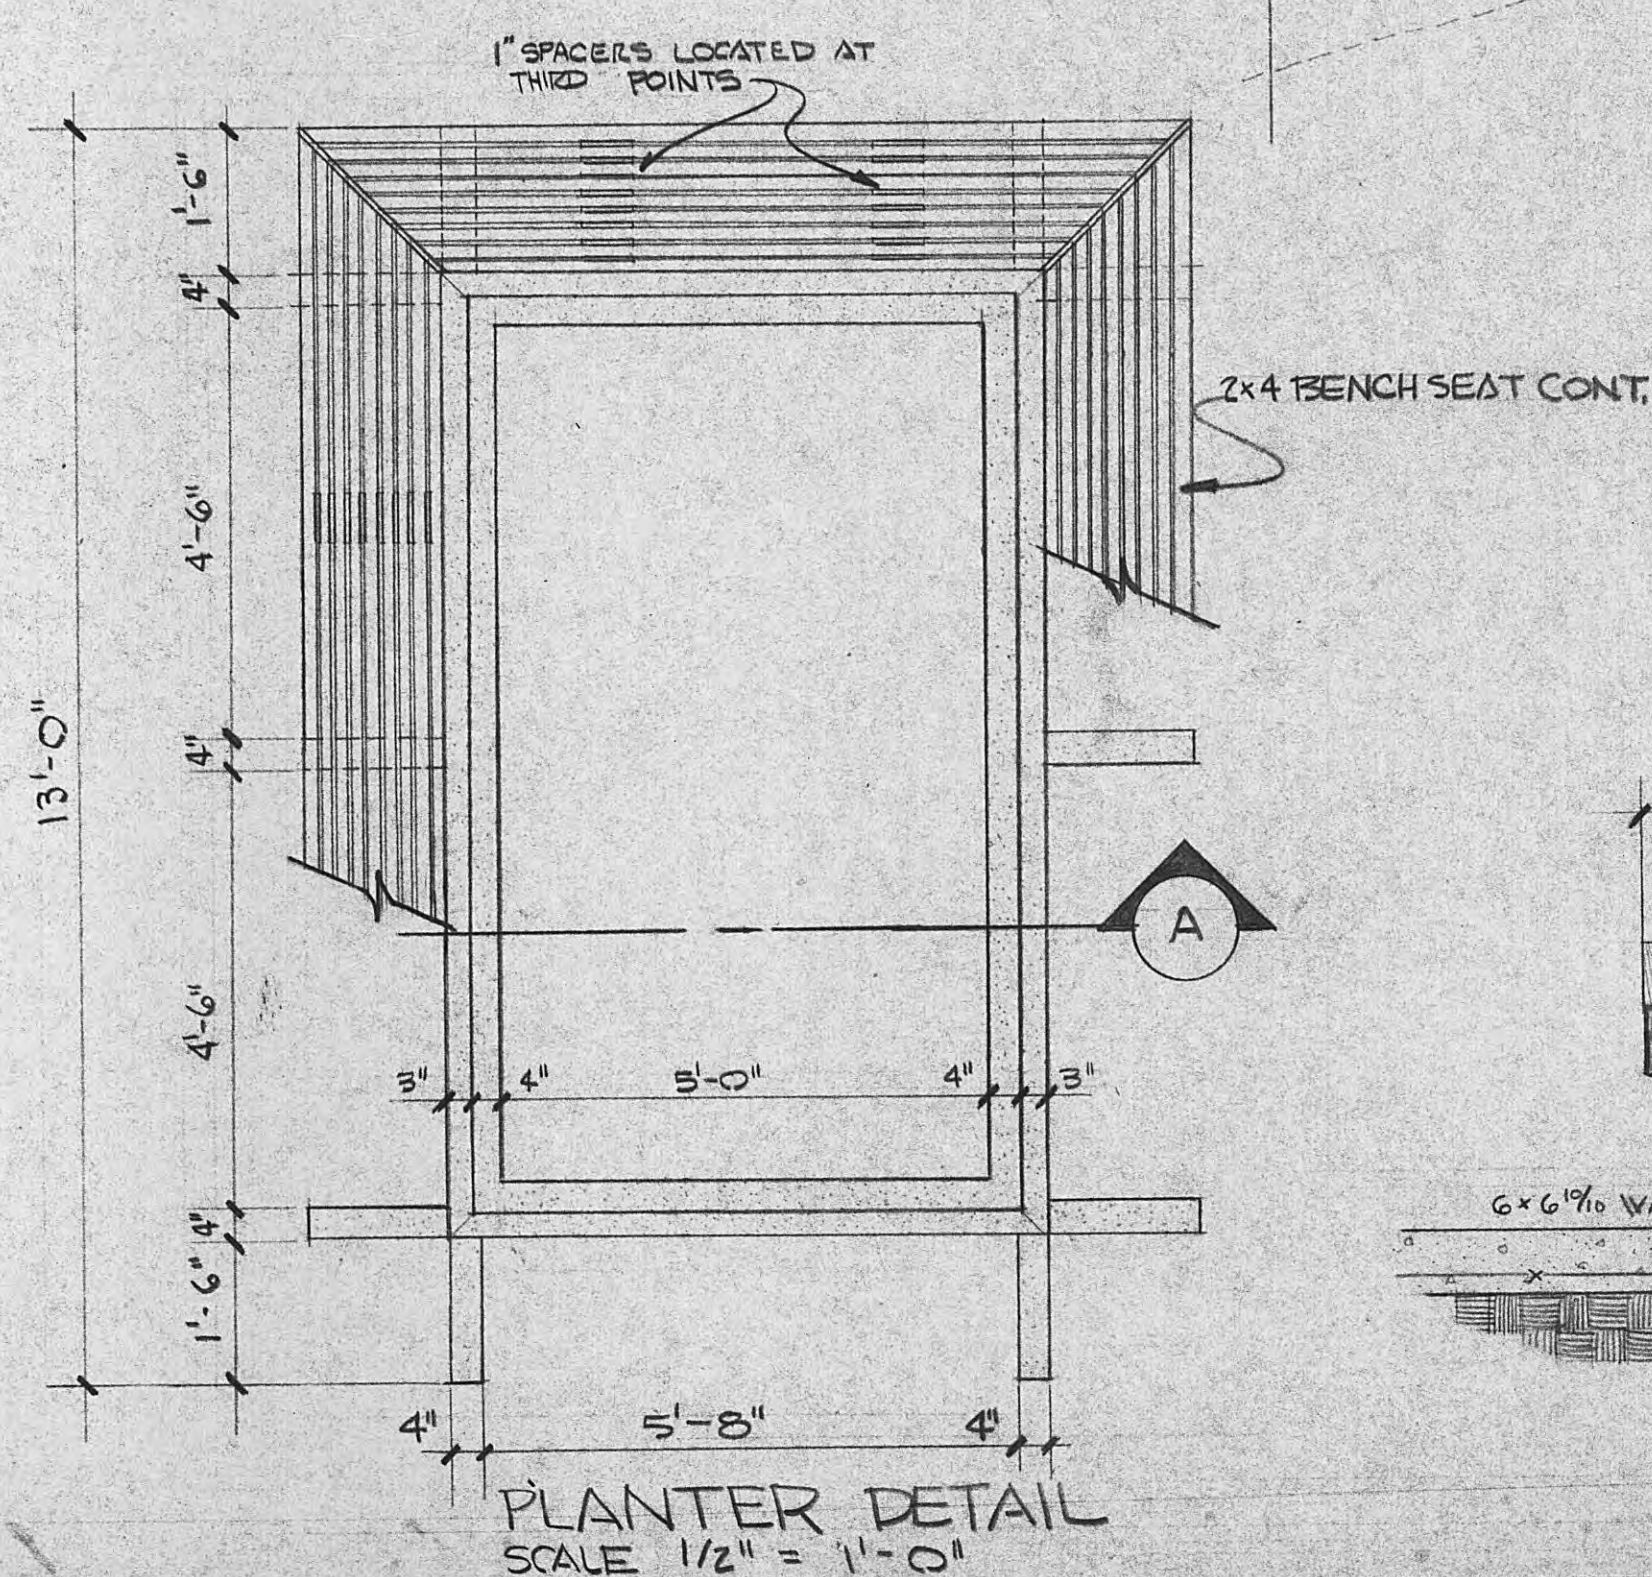


SECTION A-A
SCALE 1" = 1'-0"

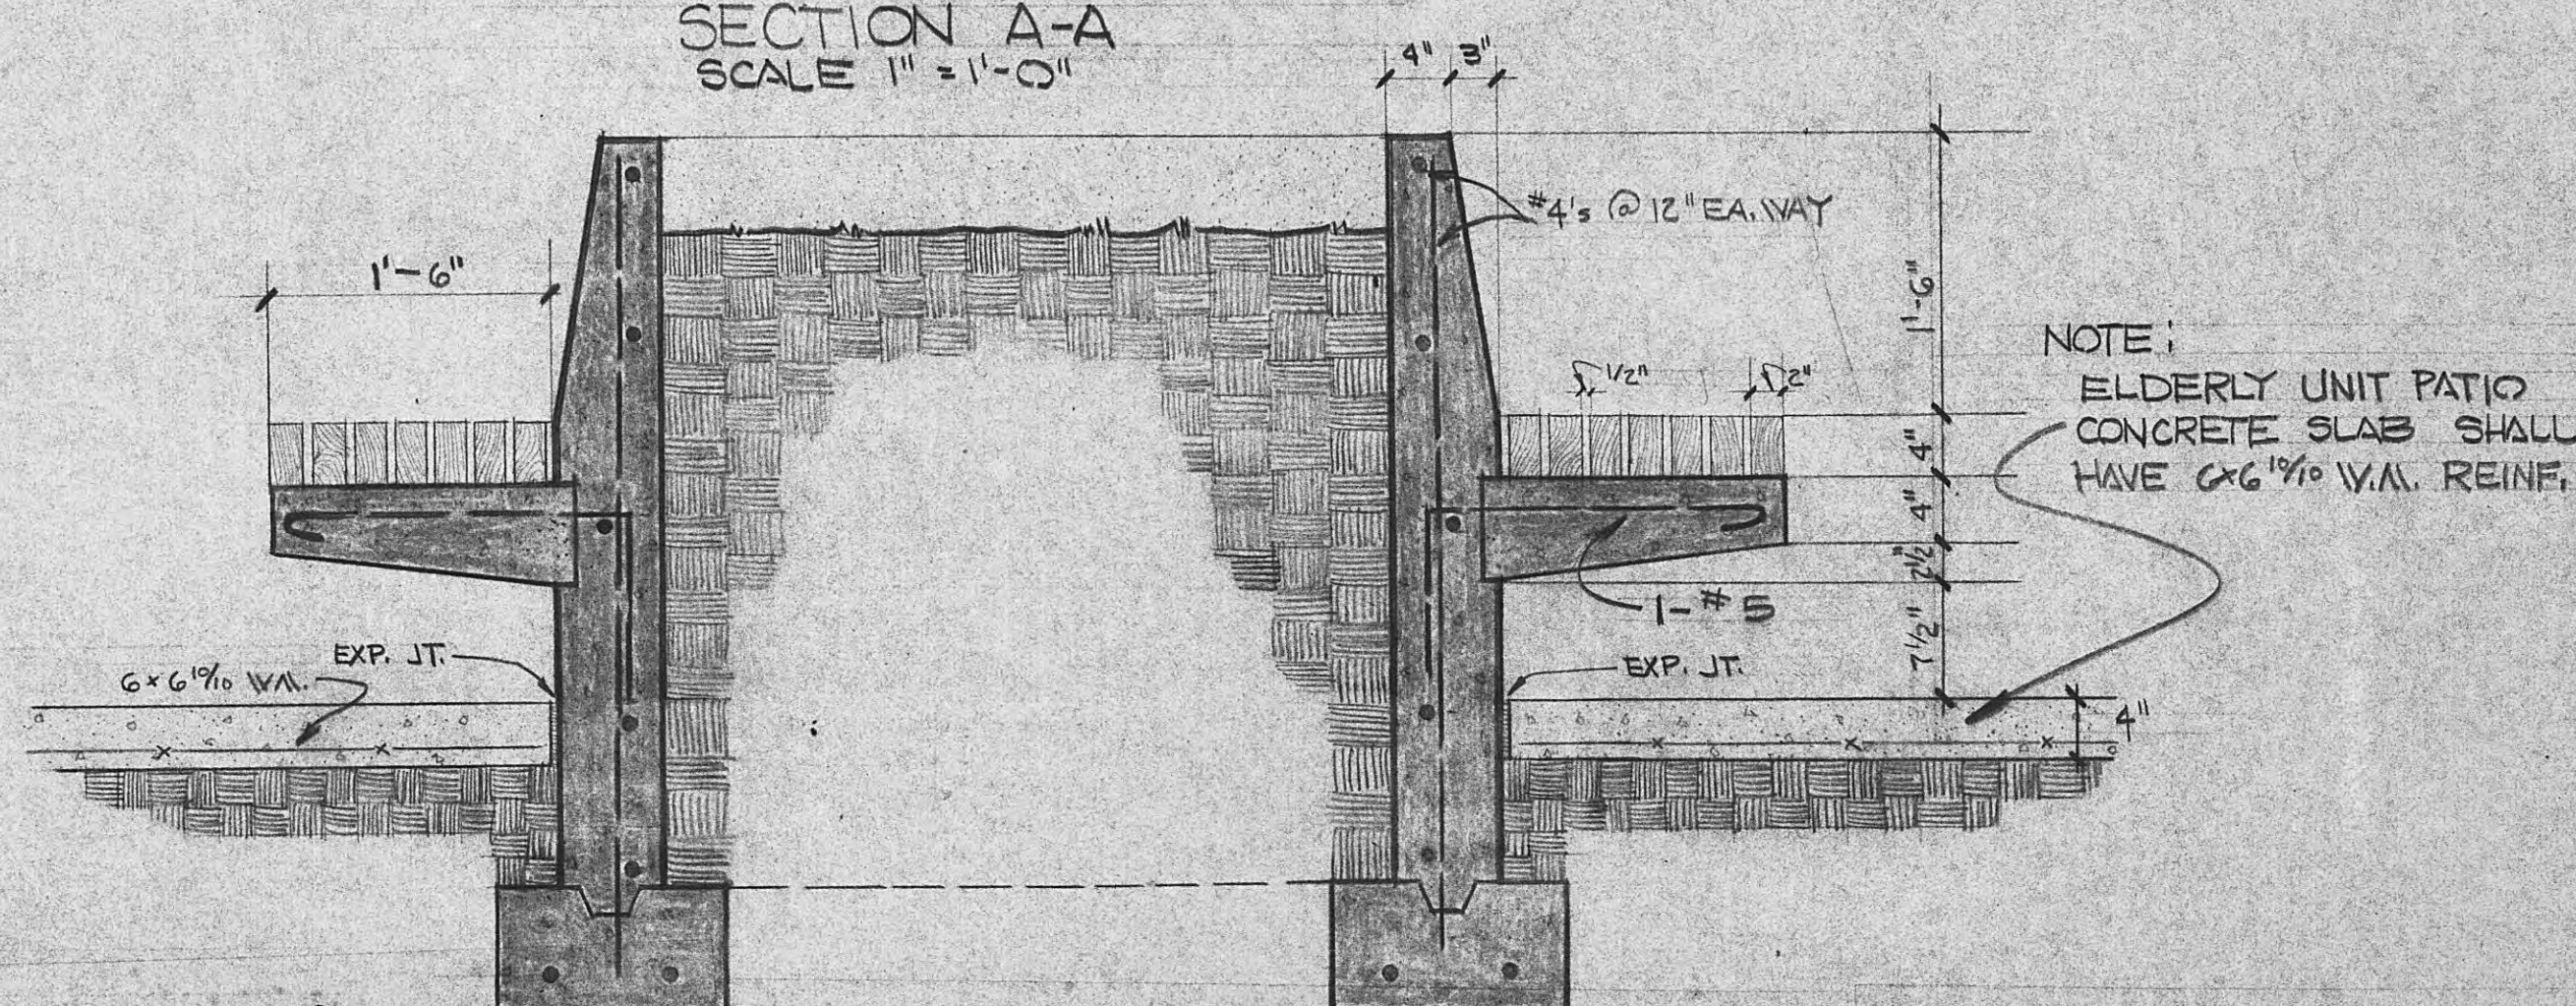

NOTE:
ELDERLY UNIT PATIO
CONCRETE SLAB SHALL
HAVE 6x6 1% W.M. REINF.

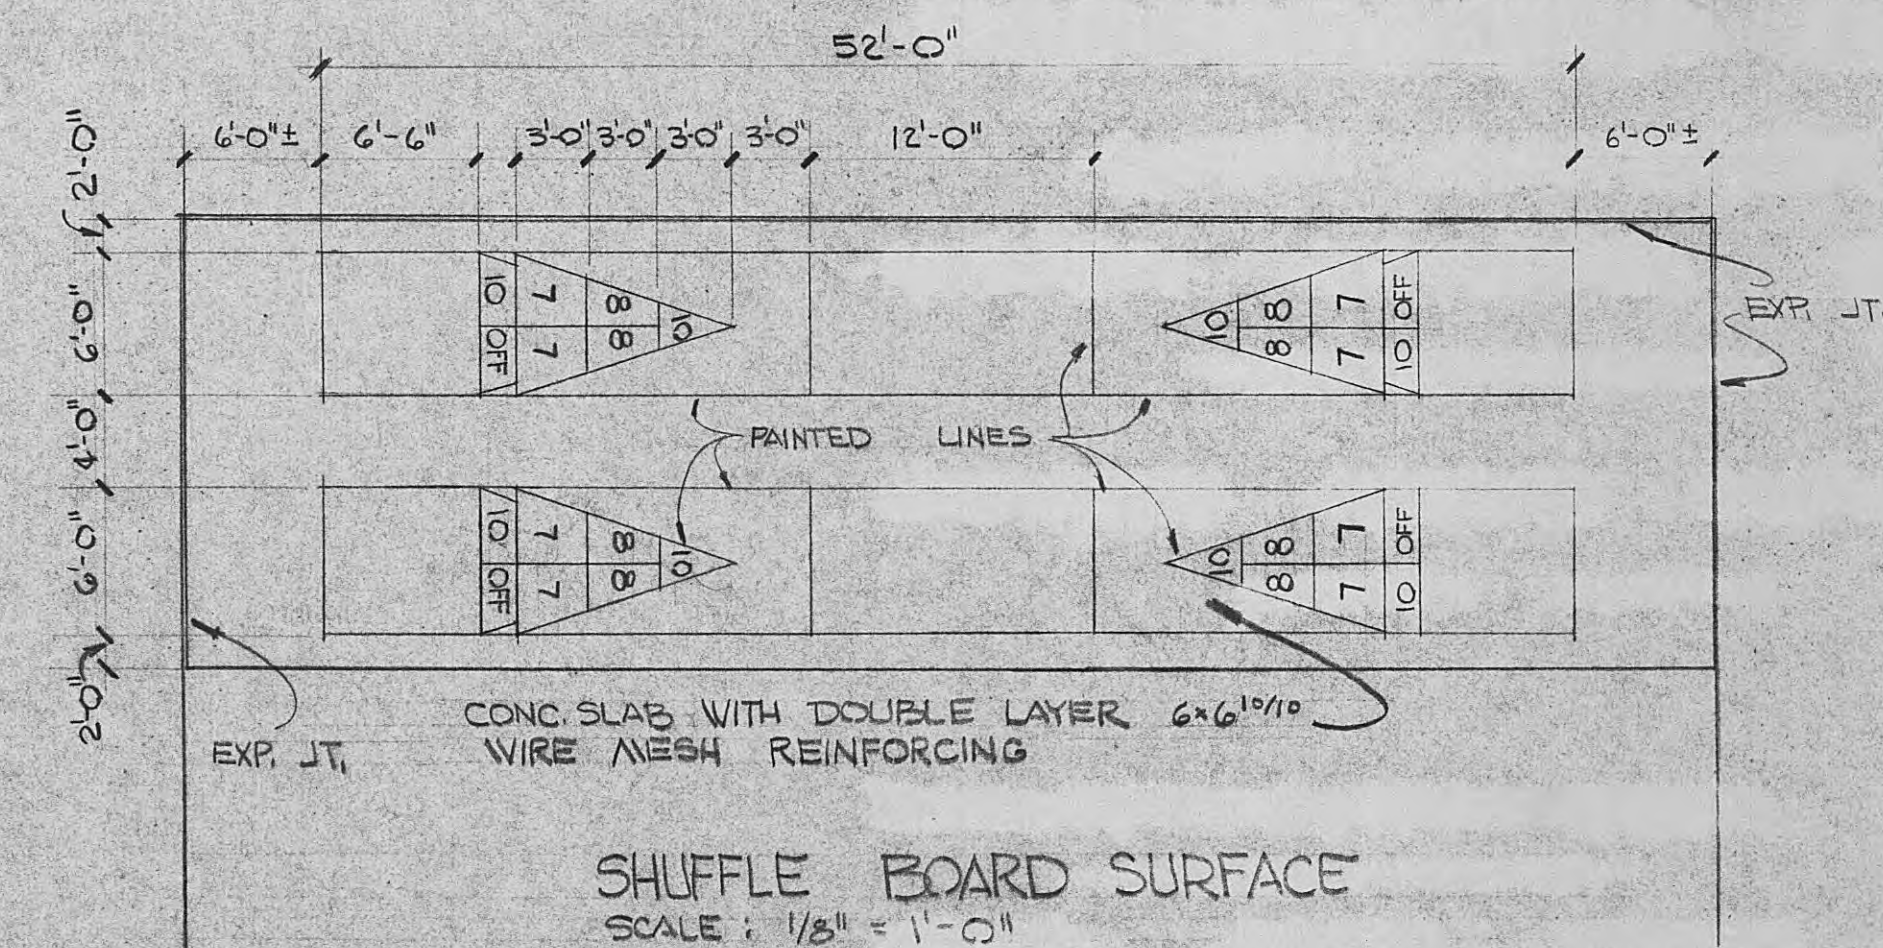


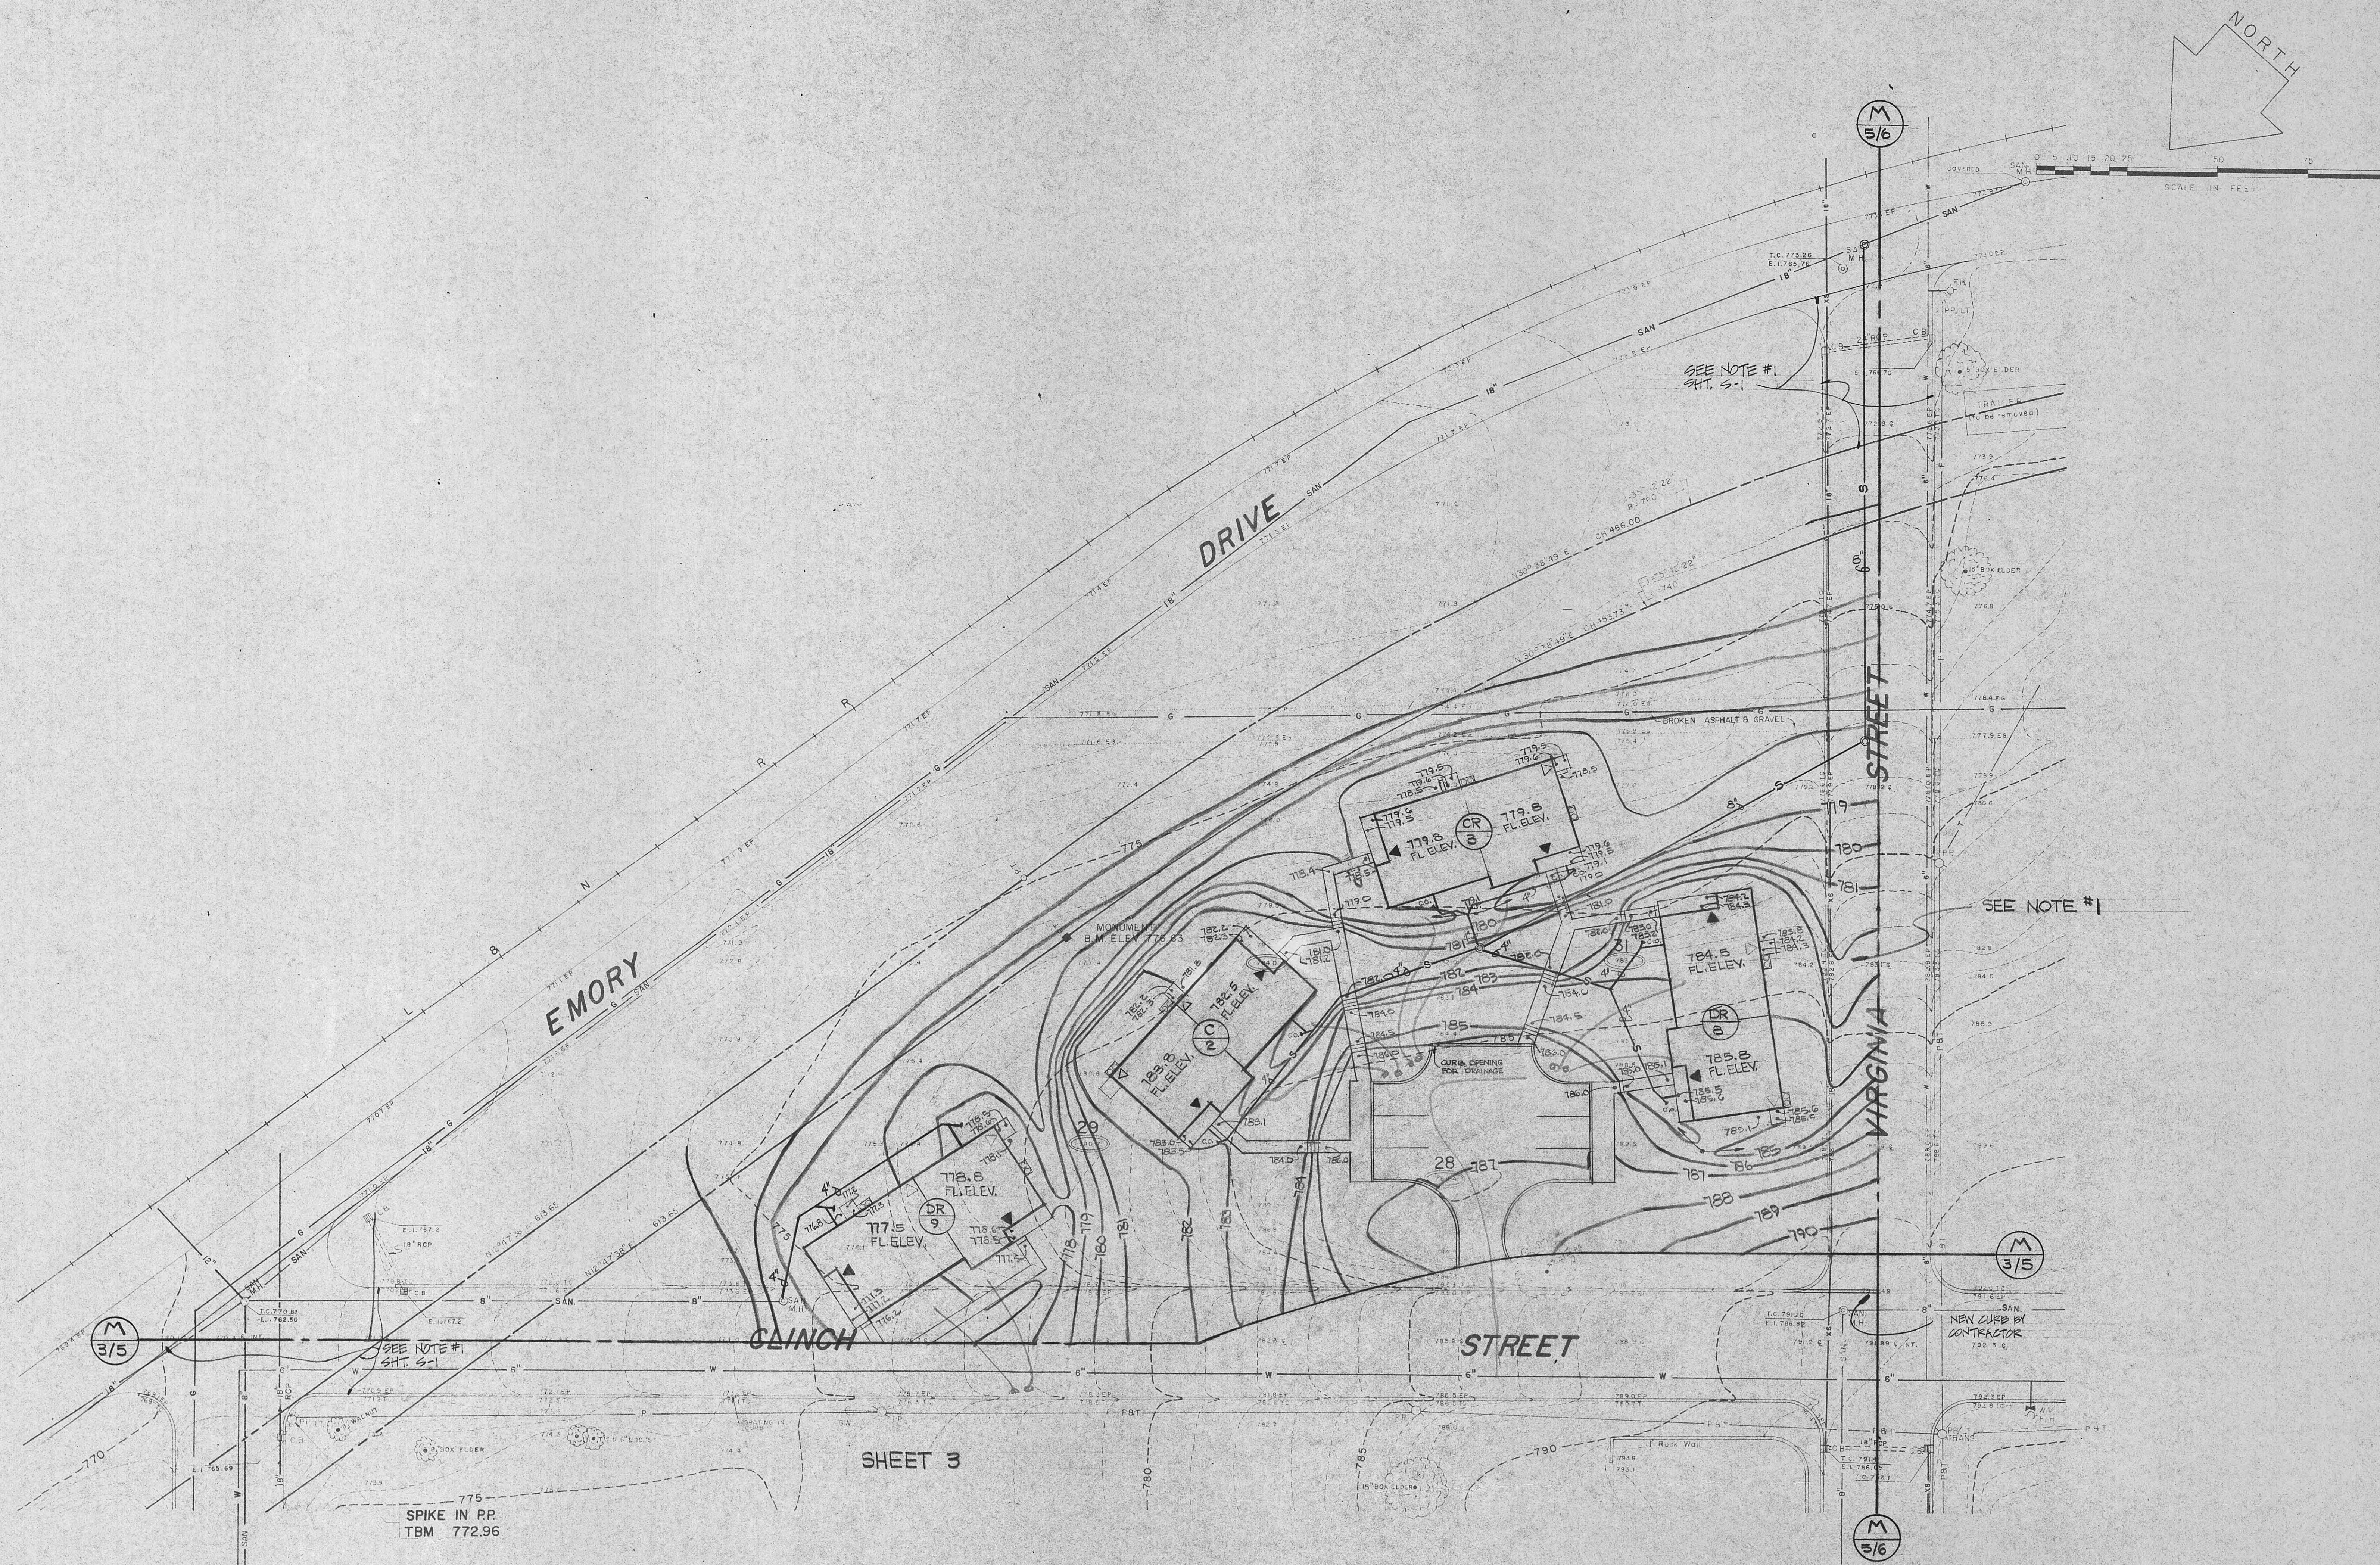


SHEET 3

LEGEND

RIGHT-OF-WAY LINE	---
PROPERTY LINE THIS SURVEY	---
EXISTING CONTOURS	--- 795 ---
PAVED STREETS	---
SANITARY SEWER	---
STORM SEWER	---
WATER LINE	---
ELECTRICITY	---
TELEPHONE	---

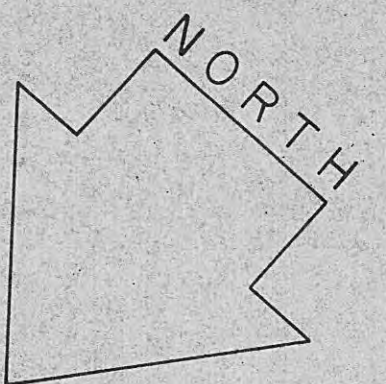

0 5 10 15 20 25 30 35 40 45 50 55 60 65 70 75
SCALE IN FEET

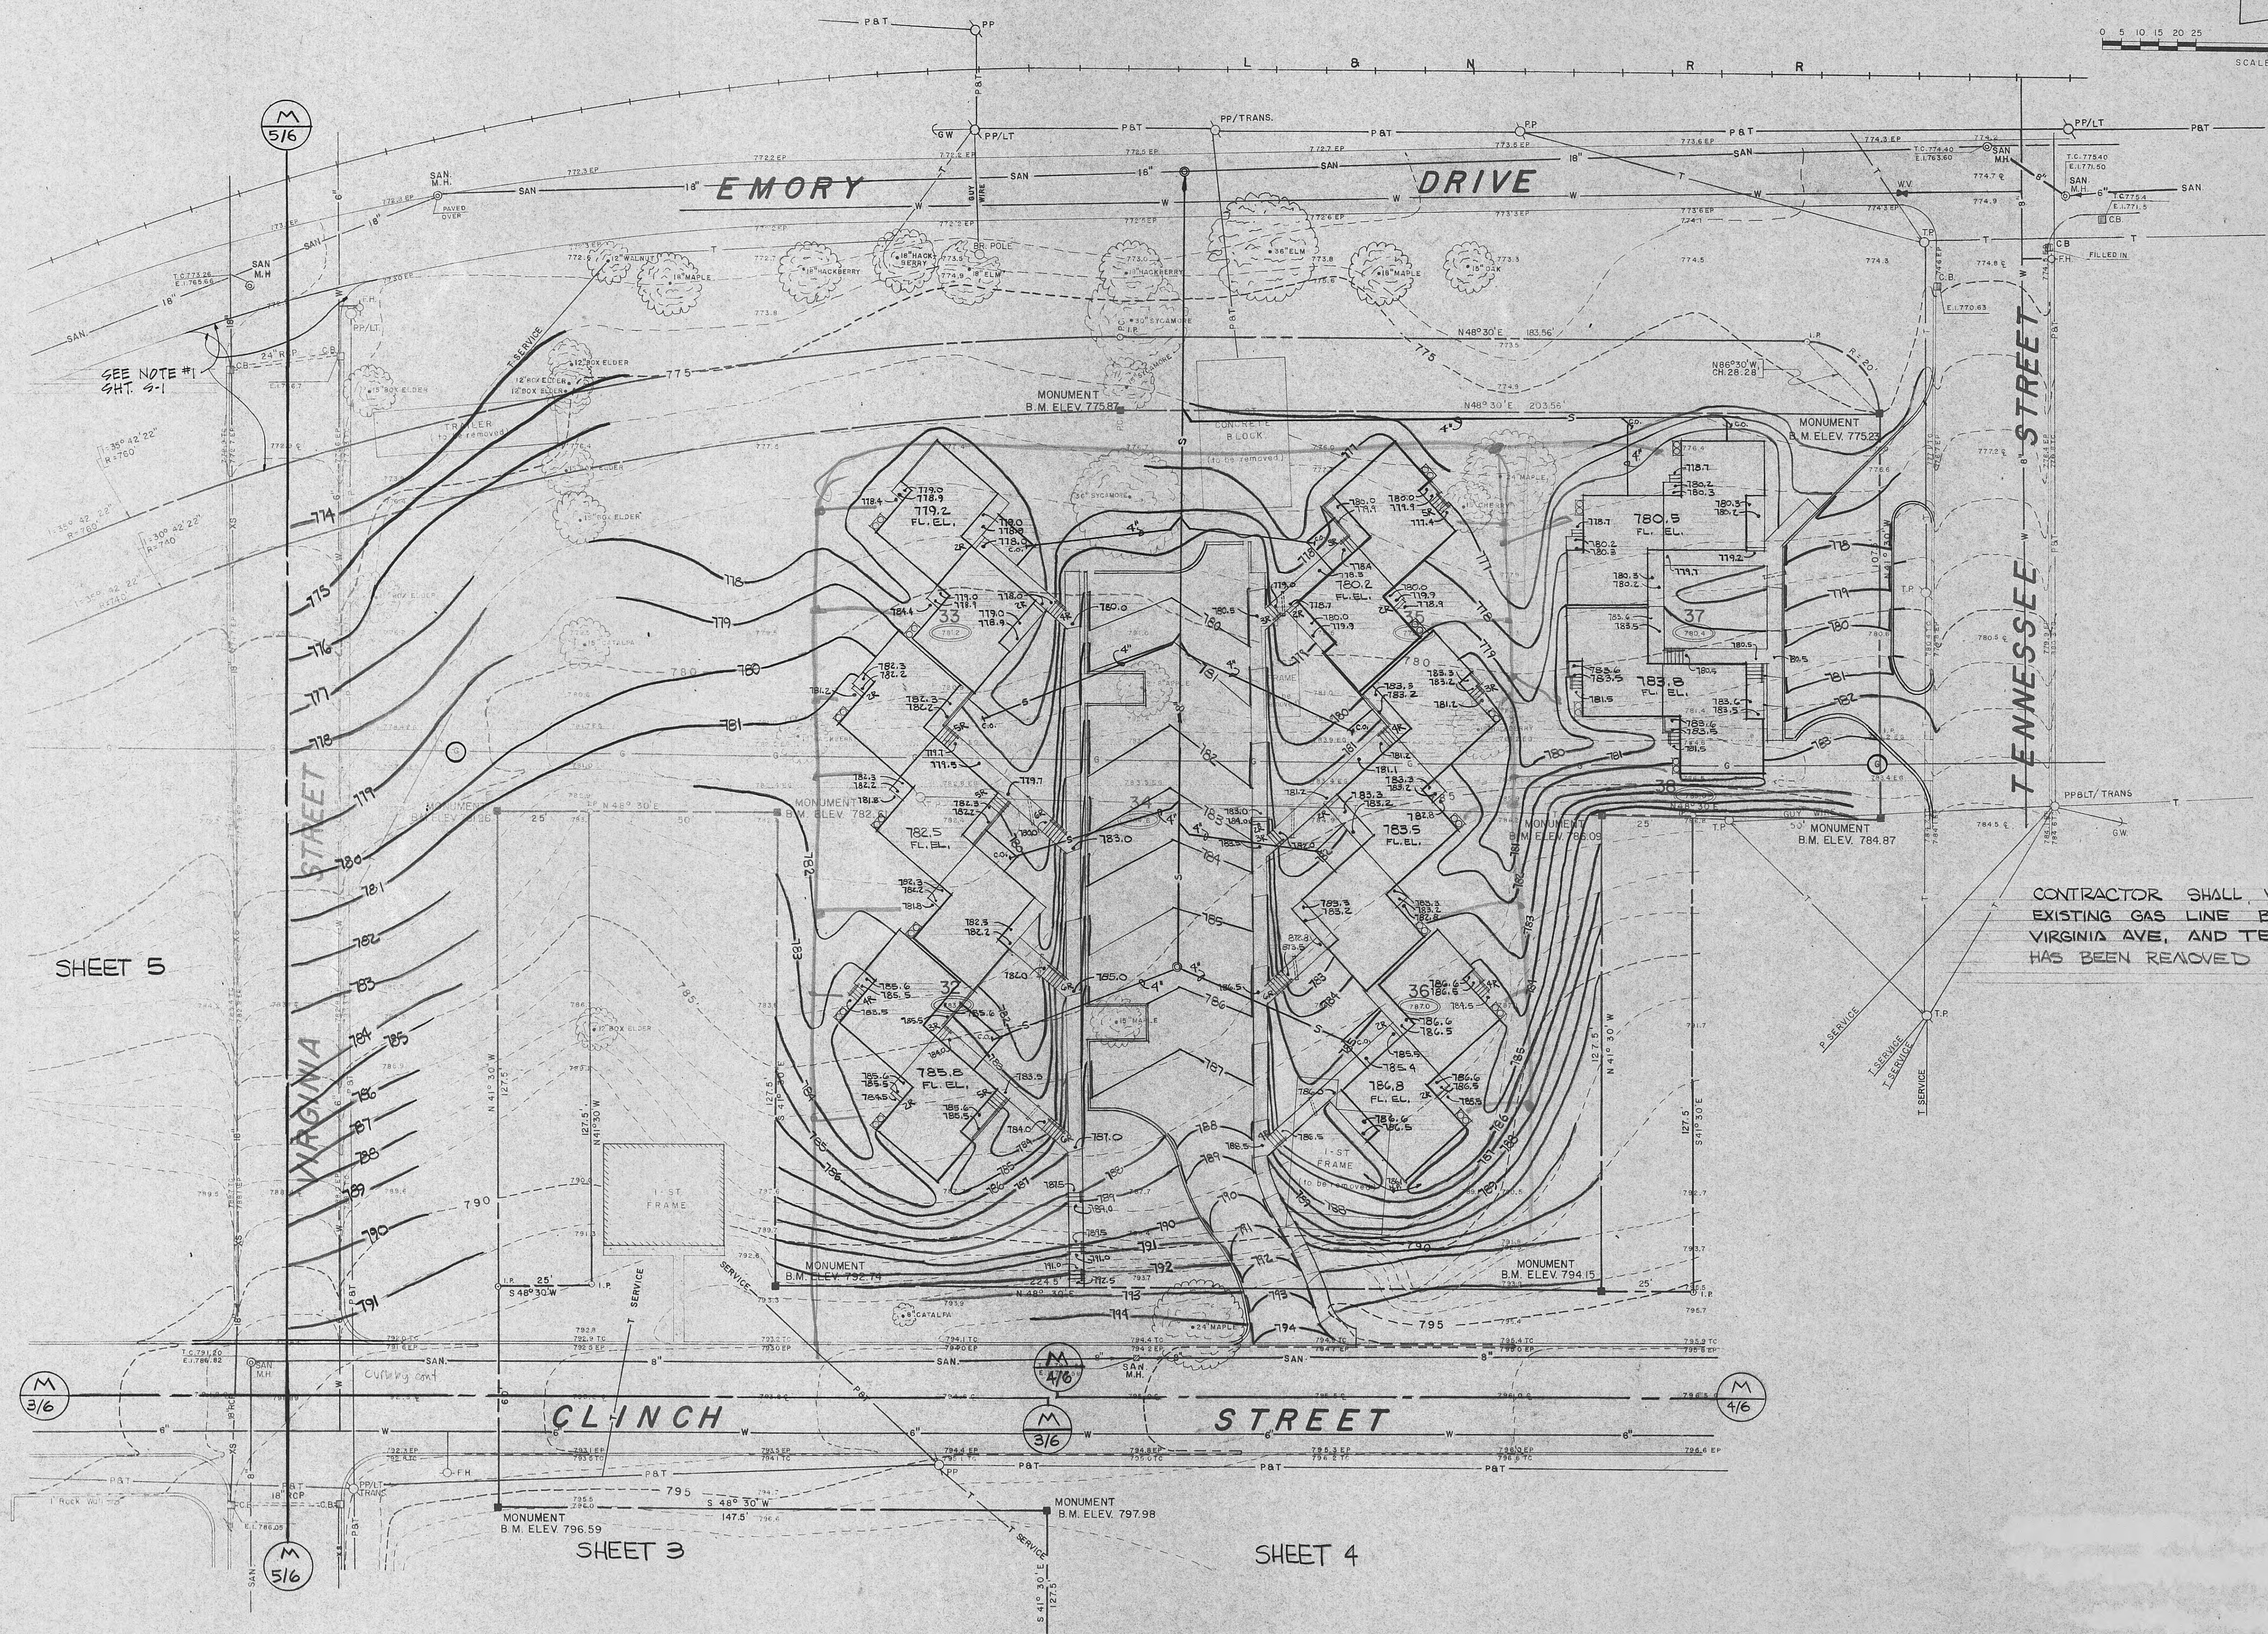


SHEET 5

SHEET 3

SHEET 4

LEGEND

RIGHT-OF-WAY LINE	---
PROPERTY LINE THIS SURVEY	---
EXISTING CONTOURS	--- 795 ---
PAVED STREETS	---
SANITARY SEWER	---
STORM SEWER	---
WATER LINE	---
ELECTRICITY	---
TELEPHONE	---

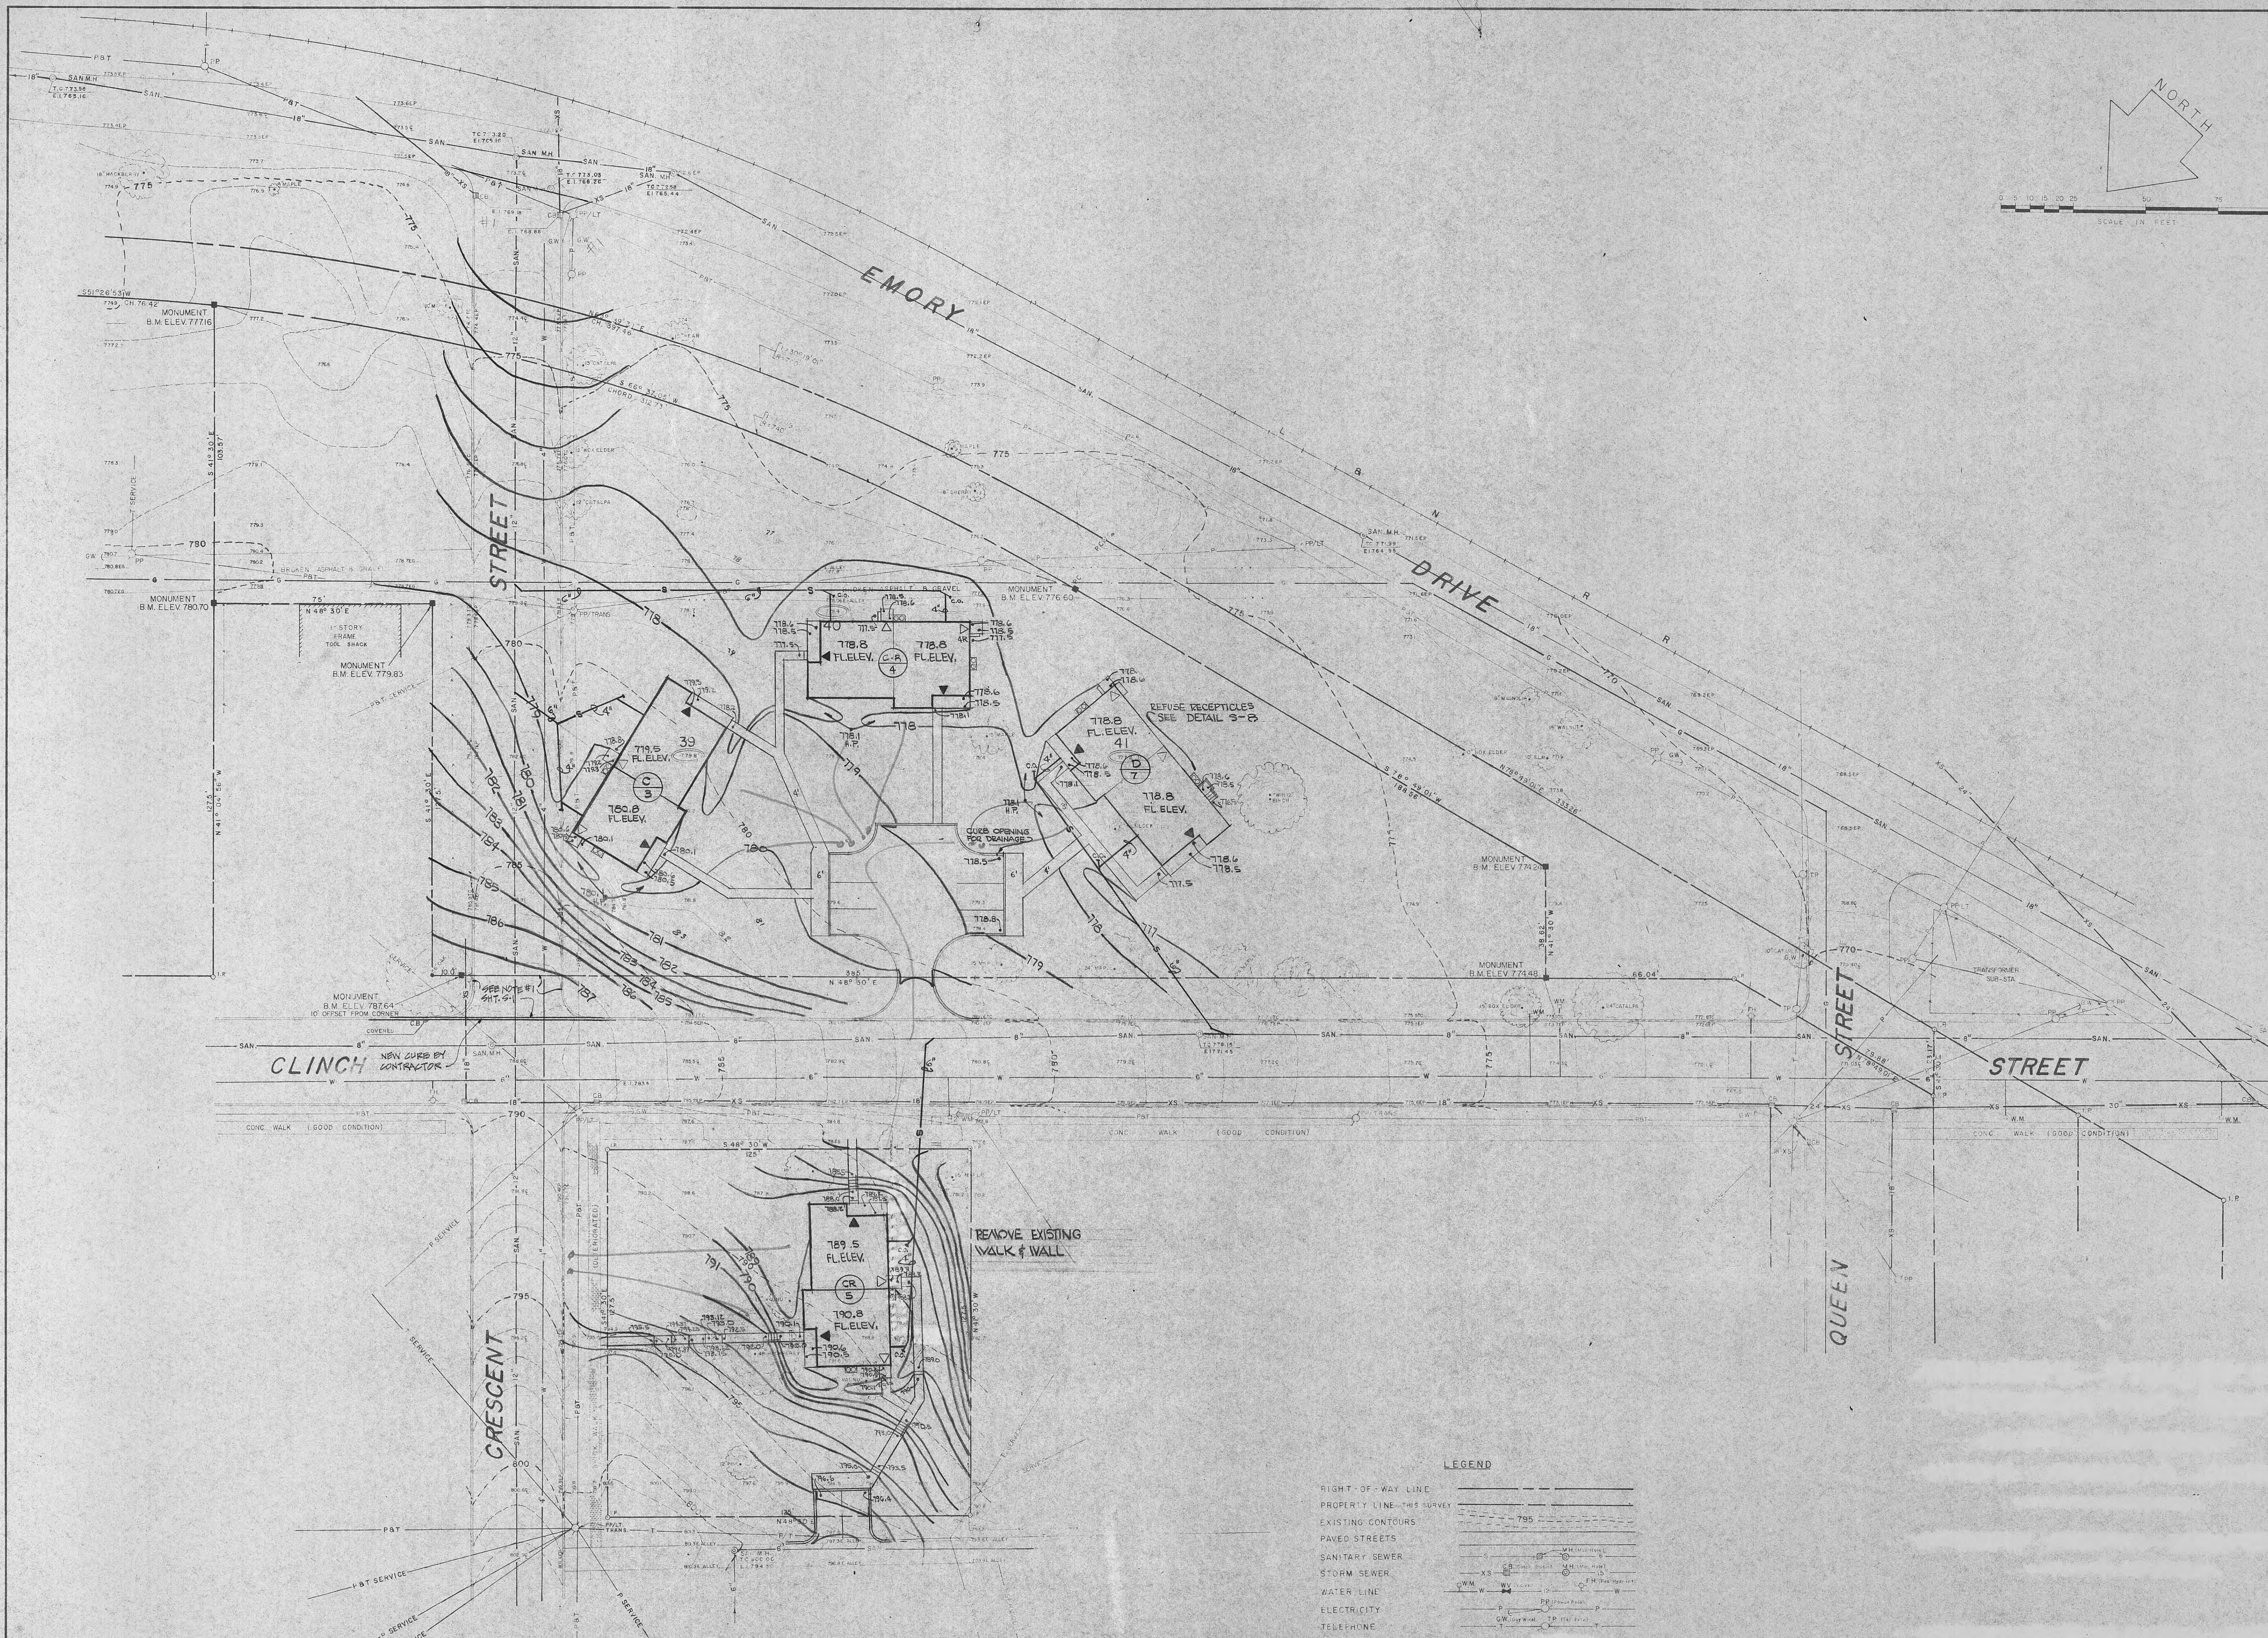

CLINCH STREET

EMORY DRIVE

CRESCENT STREET

QUEEN STREET

STREET

LEGEND

- RIGHT-OF-WAY LINE
- PROPERTY LINE - THIS SURVEY
- EXISTING CONTOURS
- PAVED STREETS
- SANITARY SEWER
- STORM SEWER
- WATER LINE
- ELECTRICITY
- TELEPHONE