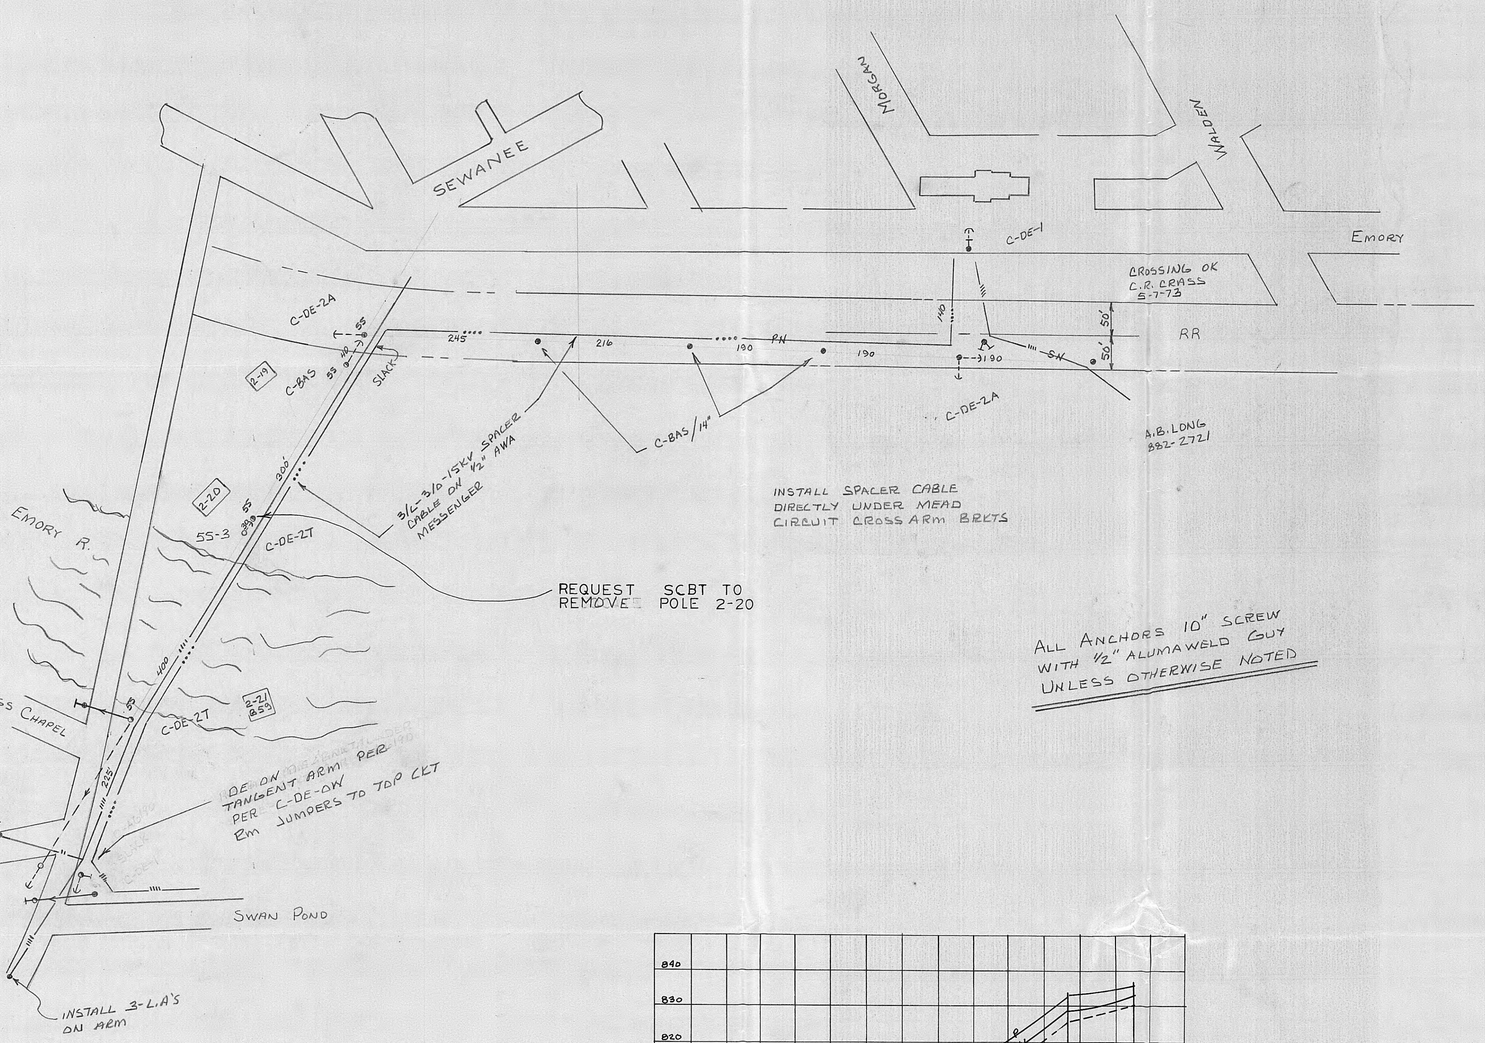

ALL ANCHORS 10" SCREW WITH 1/2" ALUMAWELD GUY UNLESS OTHERWISE NOTED

SPAN LENGTH	INITIAL SAGS 30°F	60°F	90°F	FINAL Tmax
230R	11"	14"	17"	7750#
190	7.5"	9.6"	11.6"	
216	9.7"	12.3"	15"	
140	4.4"	5.5"	7.0"	7000
225'	10"	12"	16"	7700
330	22.5"	27.8"	33.5"	9200
400*		7.8FT	8.3FT	10200

* MESSENGER INSTALLED WITH CONDUCTORS AND SPACERS ATTACHED.

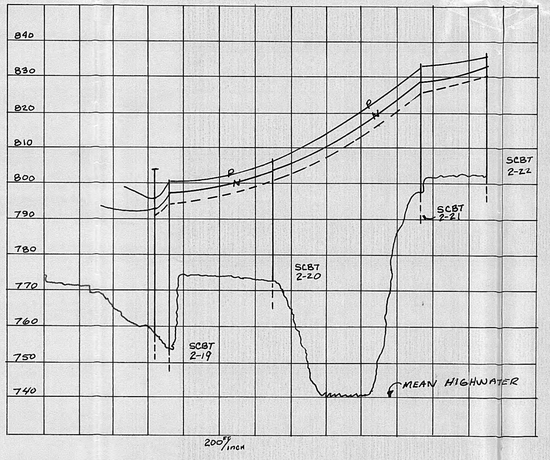

RIVER CROSSING PROFILE

REFERENCE DWNG.
C-DE-0W
C-DE-2T
C-BAS
C-DE-2A
C-DE-1

HARRIMAN UTILITY BOARD
HARRIMAN, TENNESSEE

SCALE: 1" = 100' | APPROVED BY | DRAWN BY R. HALL
DATE: 5-23-73

CLINCH ST. 13,200 VOLT FEEDER EXTENSION

DRAWING NUMBER 18-D

DIETZGEN MASTER FORM 196MF PRINTED ON DIETZGEN 196M AGEPROOF VELLUM