

WOLFE BRANCH UTILITY DISTRICT

MORGAN & ROANE COUNTIES, TENNESSEE

WATERWORKS PROJECT CONTRACT

INDEX OF DRAWINGS

DWG. NO.

COVER SHEET

BOARD OF COMMISSIONERS

FRED NEWCOMB, CHAIRMAN
PAUL SCARBOROUGH, SECRETARY
HOLLIS EBLE, COMMISSIONER

DONALD PAINTER, MANAGER

U.S. DEPARTMENT OF AGRICULTURE
FARMERS HOME ADMINISTRATION

ROGER WRIGHT - COUNTY SUPERVISOR

PREPARED BY
BOUQUARD ENGINEERING CO., INC.
CHATTANOOGA, TENNESSEE

PRELIMINARY



REV	BY	DATE	DESCRIPTION
WATERWORKS PROJECT			
GENERAL PLAN DISTRIBUTION SYSTEM			
WOLFE BRANCH UTILITY DISTRICT OAKDALE, TENNESSEE			
DRWN. J.W.P.	BOUQUARD ENGR. CO., INC.		DRAWING NO.
CHKD. A.R.C.	CONSULTING ENGINEERS		390-2
DATE	CHATTANOOGA, TENNESSEE		
SCALE: 1"=2000'			

PRELIMINARY



PRELIMINARY

REV	BY	DATE	DESCRIPTION
WATERWORKS			PROJECT
WATER DISTRIBUTION SYSTEM			
SHEET 1 OF 6			
WOLFE BRANCH UTILITY DISTRICT OAKDALE, TENNESSEE			
DRWN. G.W.P.		BOUQUARD ENGRG. CO., INC. CONSULTING ENGINEERS CHATTANOOGA, TENNESSEE	DRAWING NO.
CHKD. A.R.C.			390-3
DATE			
SCALE: 1"=400'			



DWG. NO. 390-3

MATCH LINE "A"

MATCH LINE "B"

DWG. NO. 390-5

REV	BY	DATE	DESCRIPTION
WATERWORKS PROJECT			
WATER DISTRIBUTION SYSTEM			
SHEET 2 OF 6			
WOLFE BRANCH UTILITY DISTRICT OAKDALE, TENNESSEE			
DRWN. G.W.P.	BOUQUARD ENGRG. CO., INC.		DRAWING NO.
CHKD. A.R.C.	CONSULTING ENGINEERS		390-4
DATE	CHATTANOOGA, TENNESSEE		
SCALE: 1" = 400'			

PRELIMINARY




MATCH LINE "B" DWG. NO. 390-4

MATCH LINE "C" DWG. NO. 390-6

REV	BY	DATE	DESCRIPTION
WATERWORKS PROJECT			
WATER DISTRIBUTION SYSTEM			
SHEET 3 OF 6			
WOLFE BRANCH UTILITY DISTRICT OAKDALE, TENNESSEE			
DRWN. G.W.P.	BOUQUARD ENGRG. CO., INC.		DRAWING NO.
CHKD. A.R.C.	CONSULTING ENGINEERS		390-5
DATE	CHATTANOOGA, TENNESSEE		
SCALE: 1"=400'			

PRELIMINARY

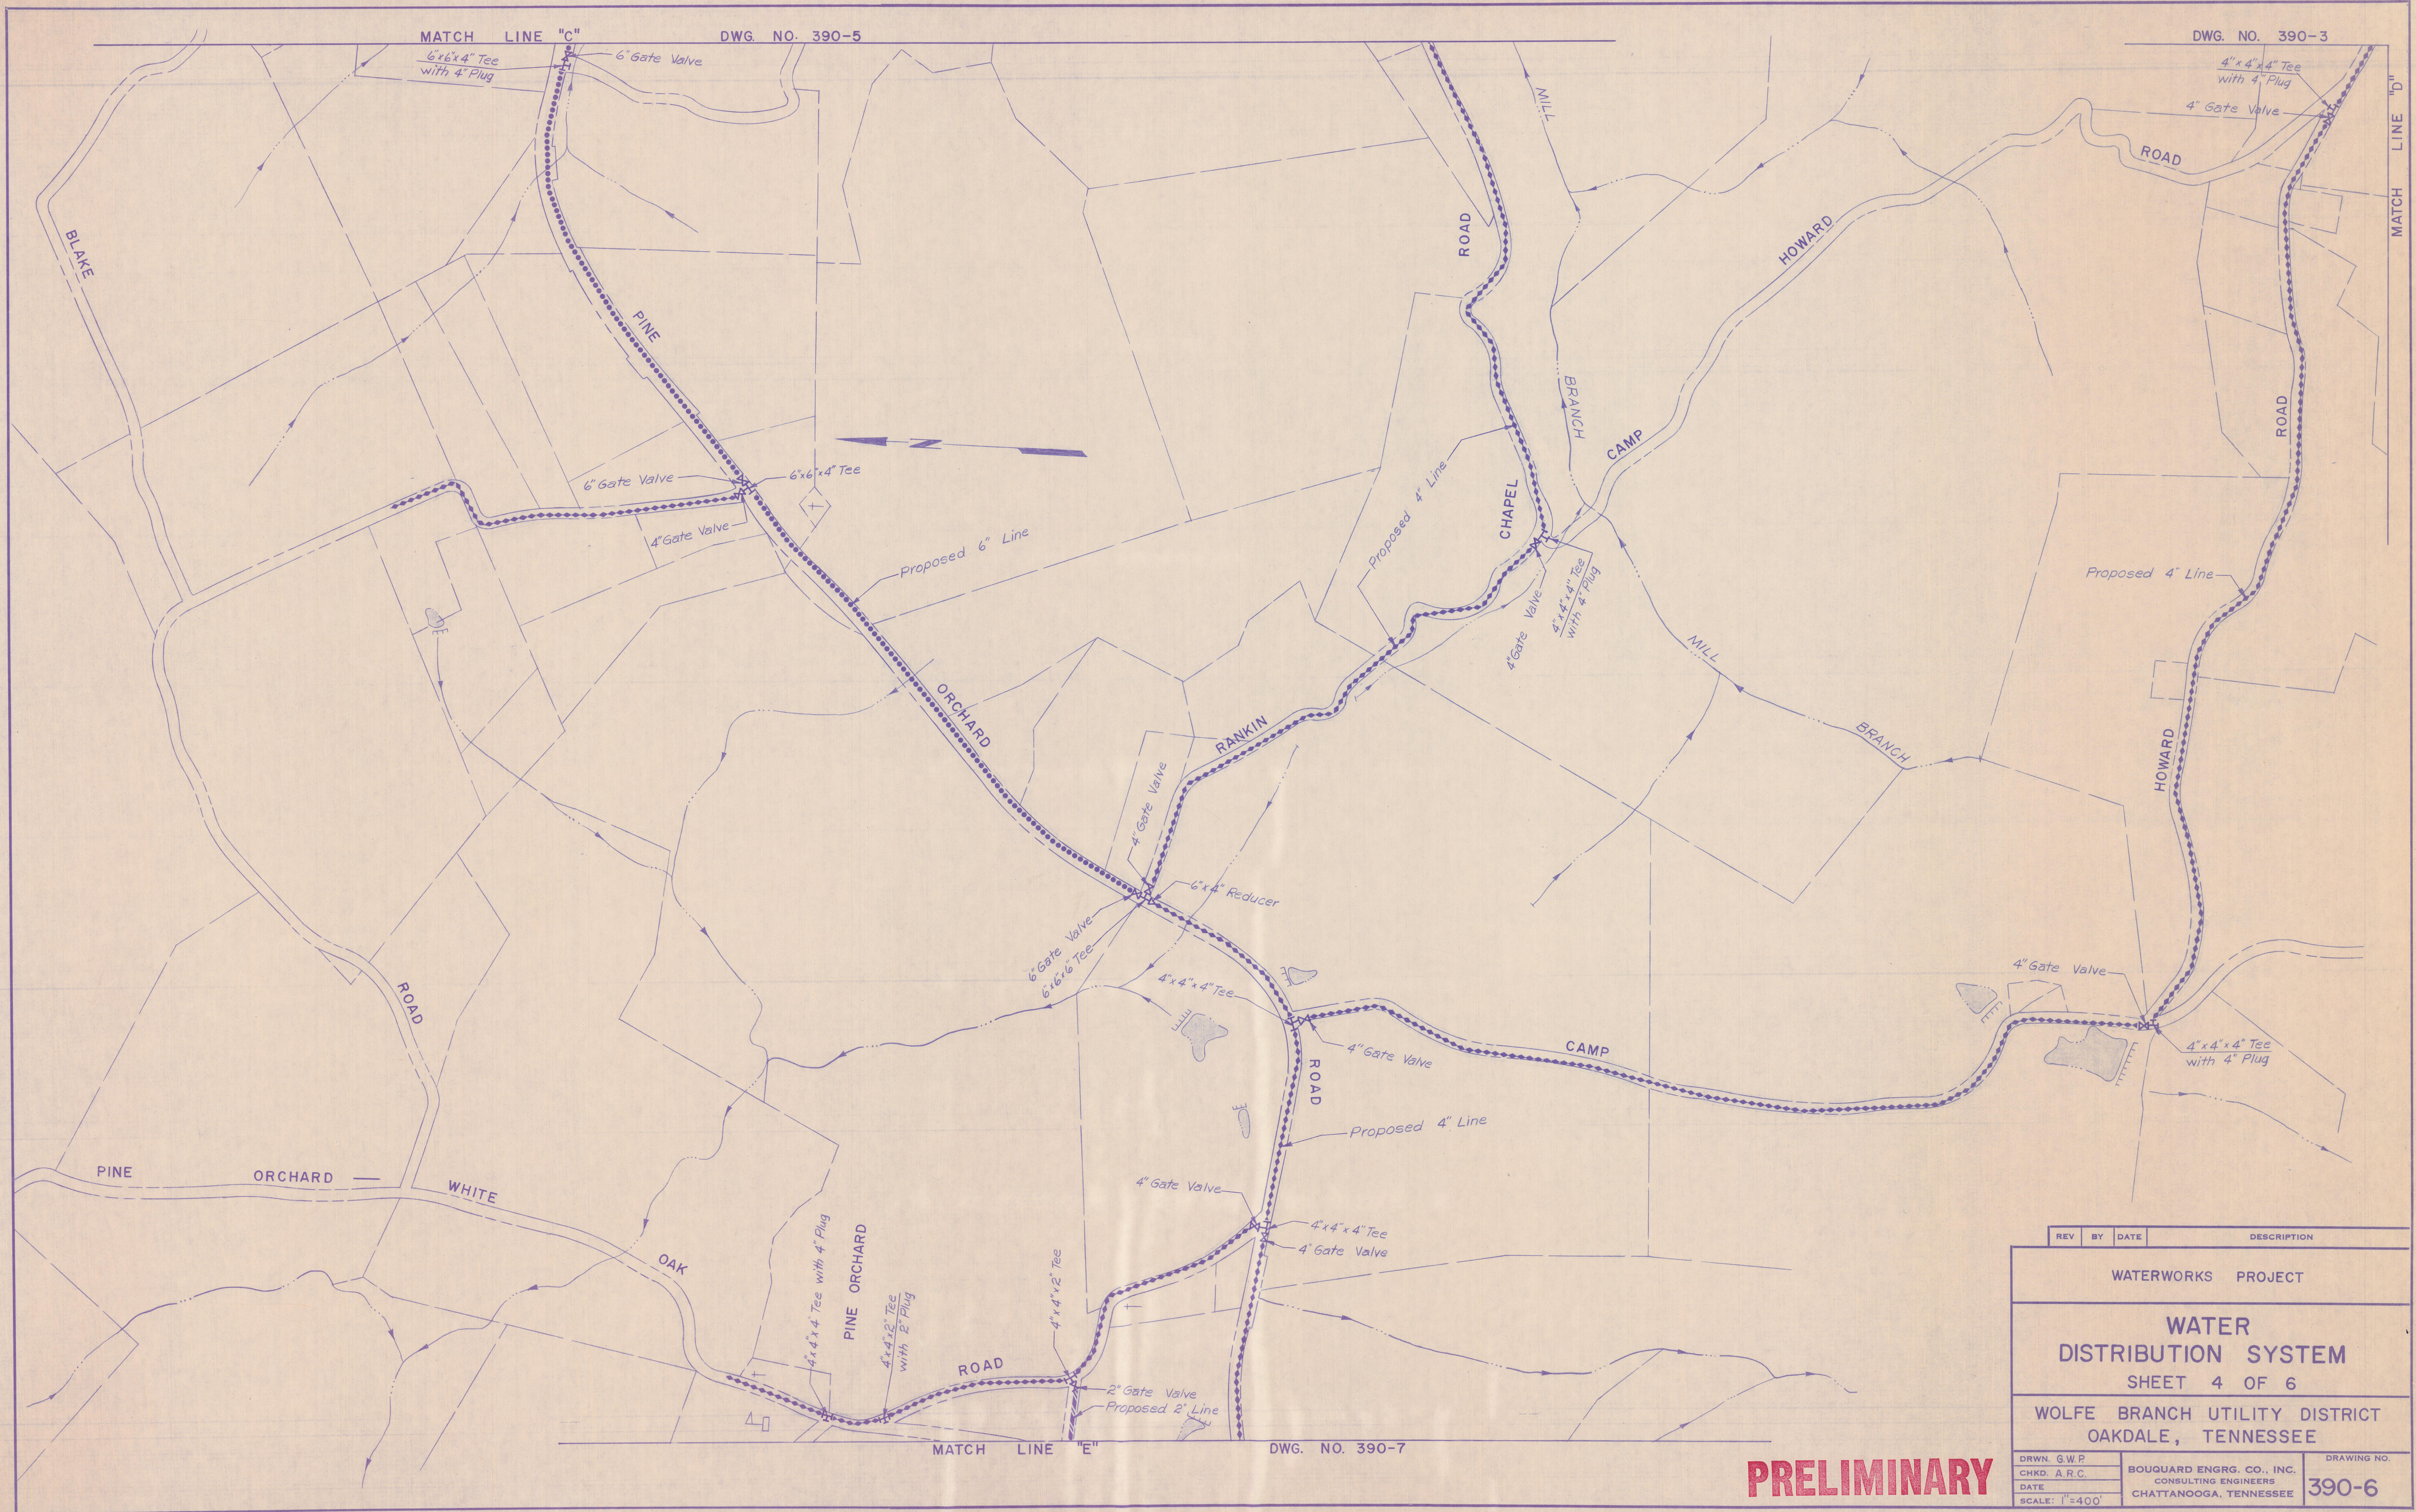

REV		BY	DATE	DESCRIPTION
WATERWORKS PROJECT				
WATER DISTRIBUTION SYSTEM				
SHEET 4 OF 6				
WOLFE BRANCH UTILITY DISTRICT				
OAKDALE, TENNESSEE				
DRWN. G.W.P.	CHKD. A.R.C.	BOUQUARD ENGRG. CO., INC.		DRAWING NO.
DATE		CONSULTING ENGINEERS		390-6
SCALE: 1"=400'		CHATTANOOGA, TENNESSEE		

PRELIMINARY



REV	BY	DATE	DESCRIPTION
WATERWORKS PROJECT			
WATER DISTRIBUTION SYSTEM			
SHEET 5 OF 6			
WOLFE BRANCH UTILITY DISTRICT OAKDALE, TENNESSEE			
DRWN. G.W.P.		BOUQUARD ENGRG. CO., INC. CONSULTING ENGINEERS CHATTANOOGA, TENNESSEE	DRAWING NO.
CHKD. A.R.C.			390-7
DATE			
SCALE: 1"= 400'			

PRELIMINARY

MATCH LINE "F" DWG. NO. 390-8

MATCH LINE "F"

DWG. NO. 390-7



REV	BY	DATE	DESCRIPTION
-----	----	------	-------------

WATERWORKS PROJECT






WATER DISTRIBUTION SYSTEM

SHEET 6 OF 6

WOLFE BRANCH UTILITY DISTRICT
OAKDALE, TENNESSEE

DRWN. G.W.P.	BOUGUARD ENGRG. CO., INC.	DRAWING NO.
CHKD. A.R.C.	CONSULTING ENGINEERS	390-8
DATE	CHATTANOOGA, TENNESSEE	
SCALE: 1"=400'		

PRELIMINARY

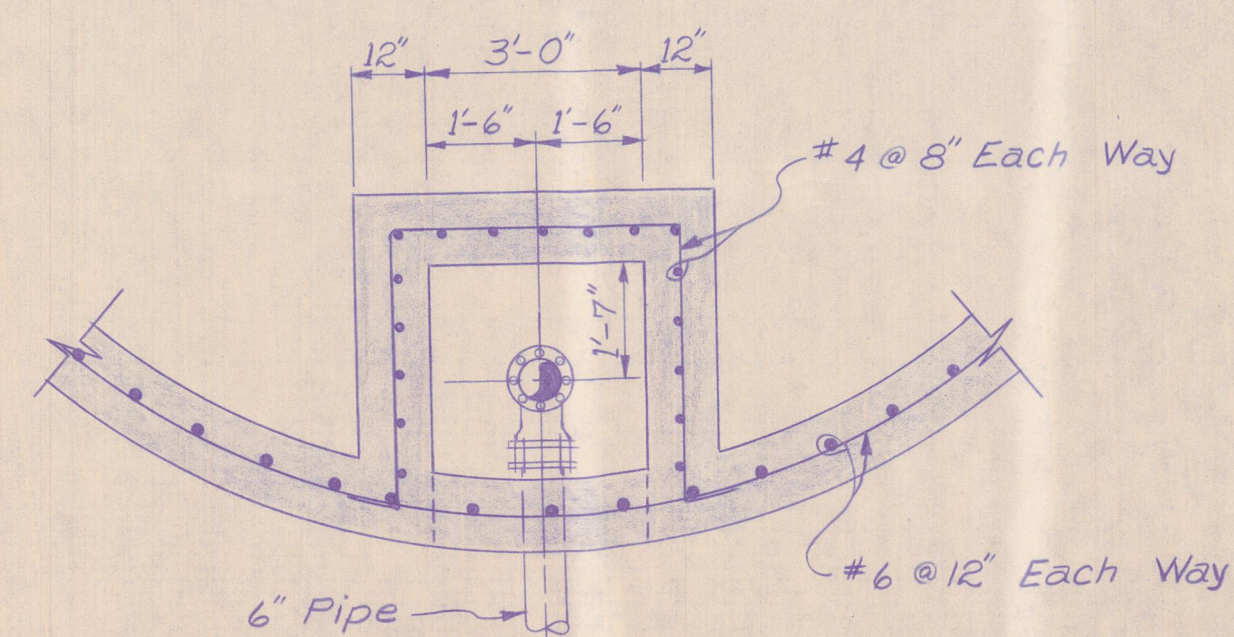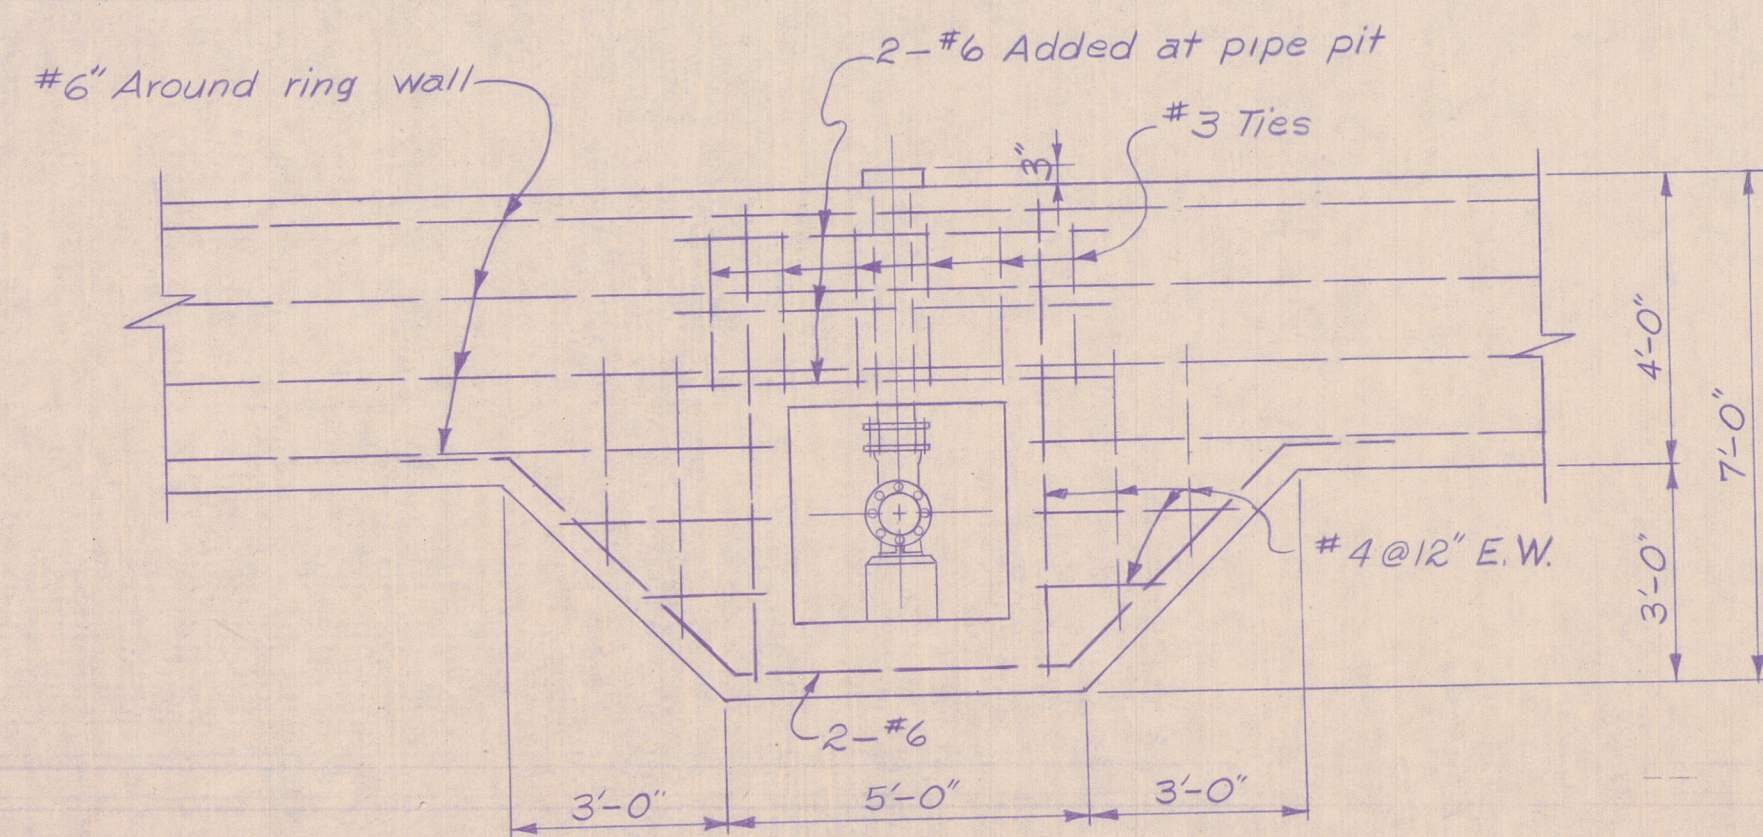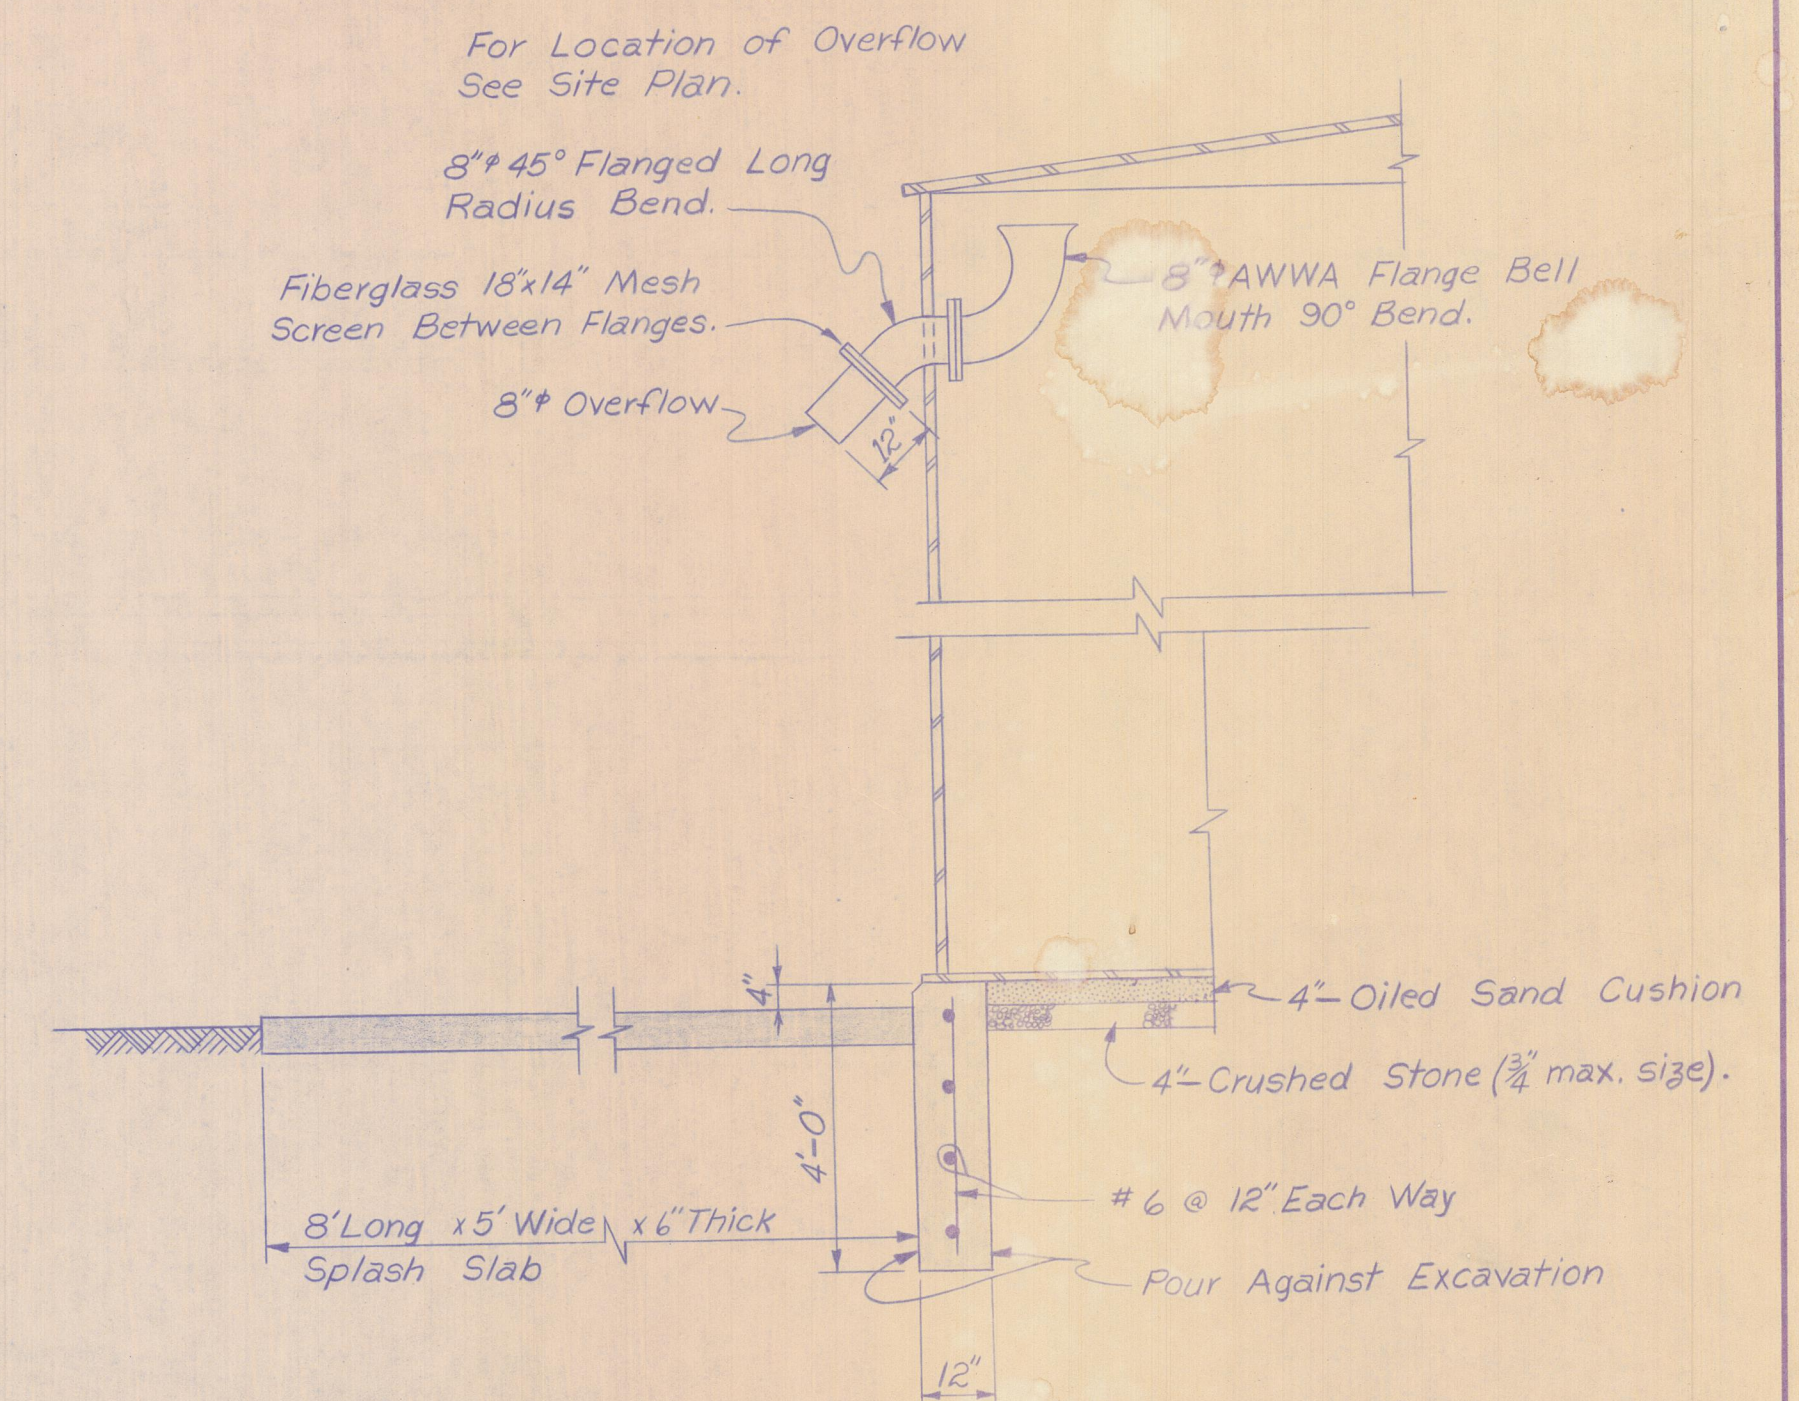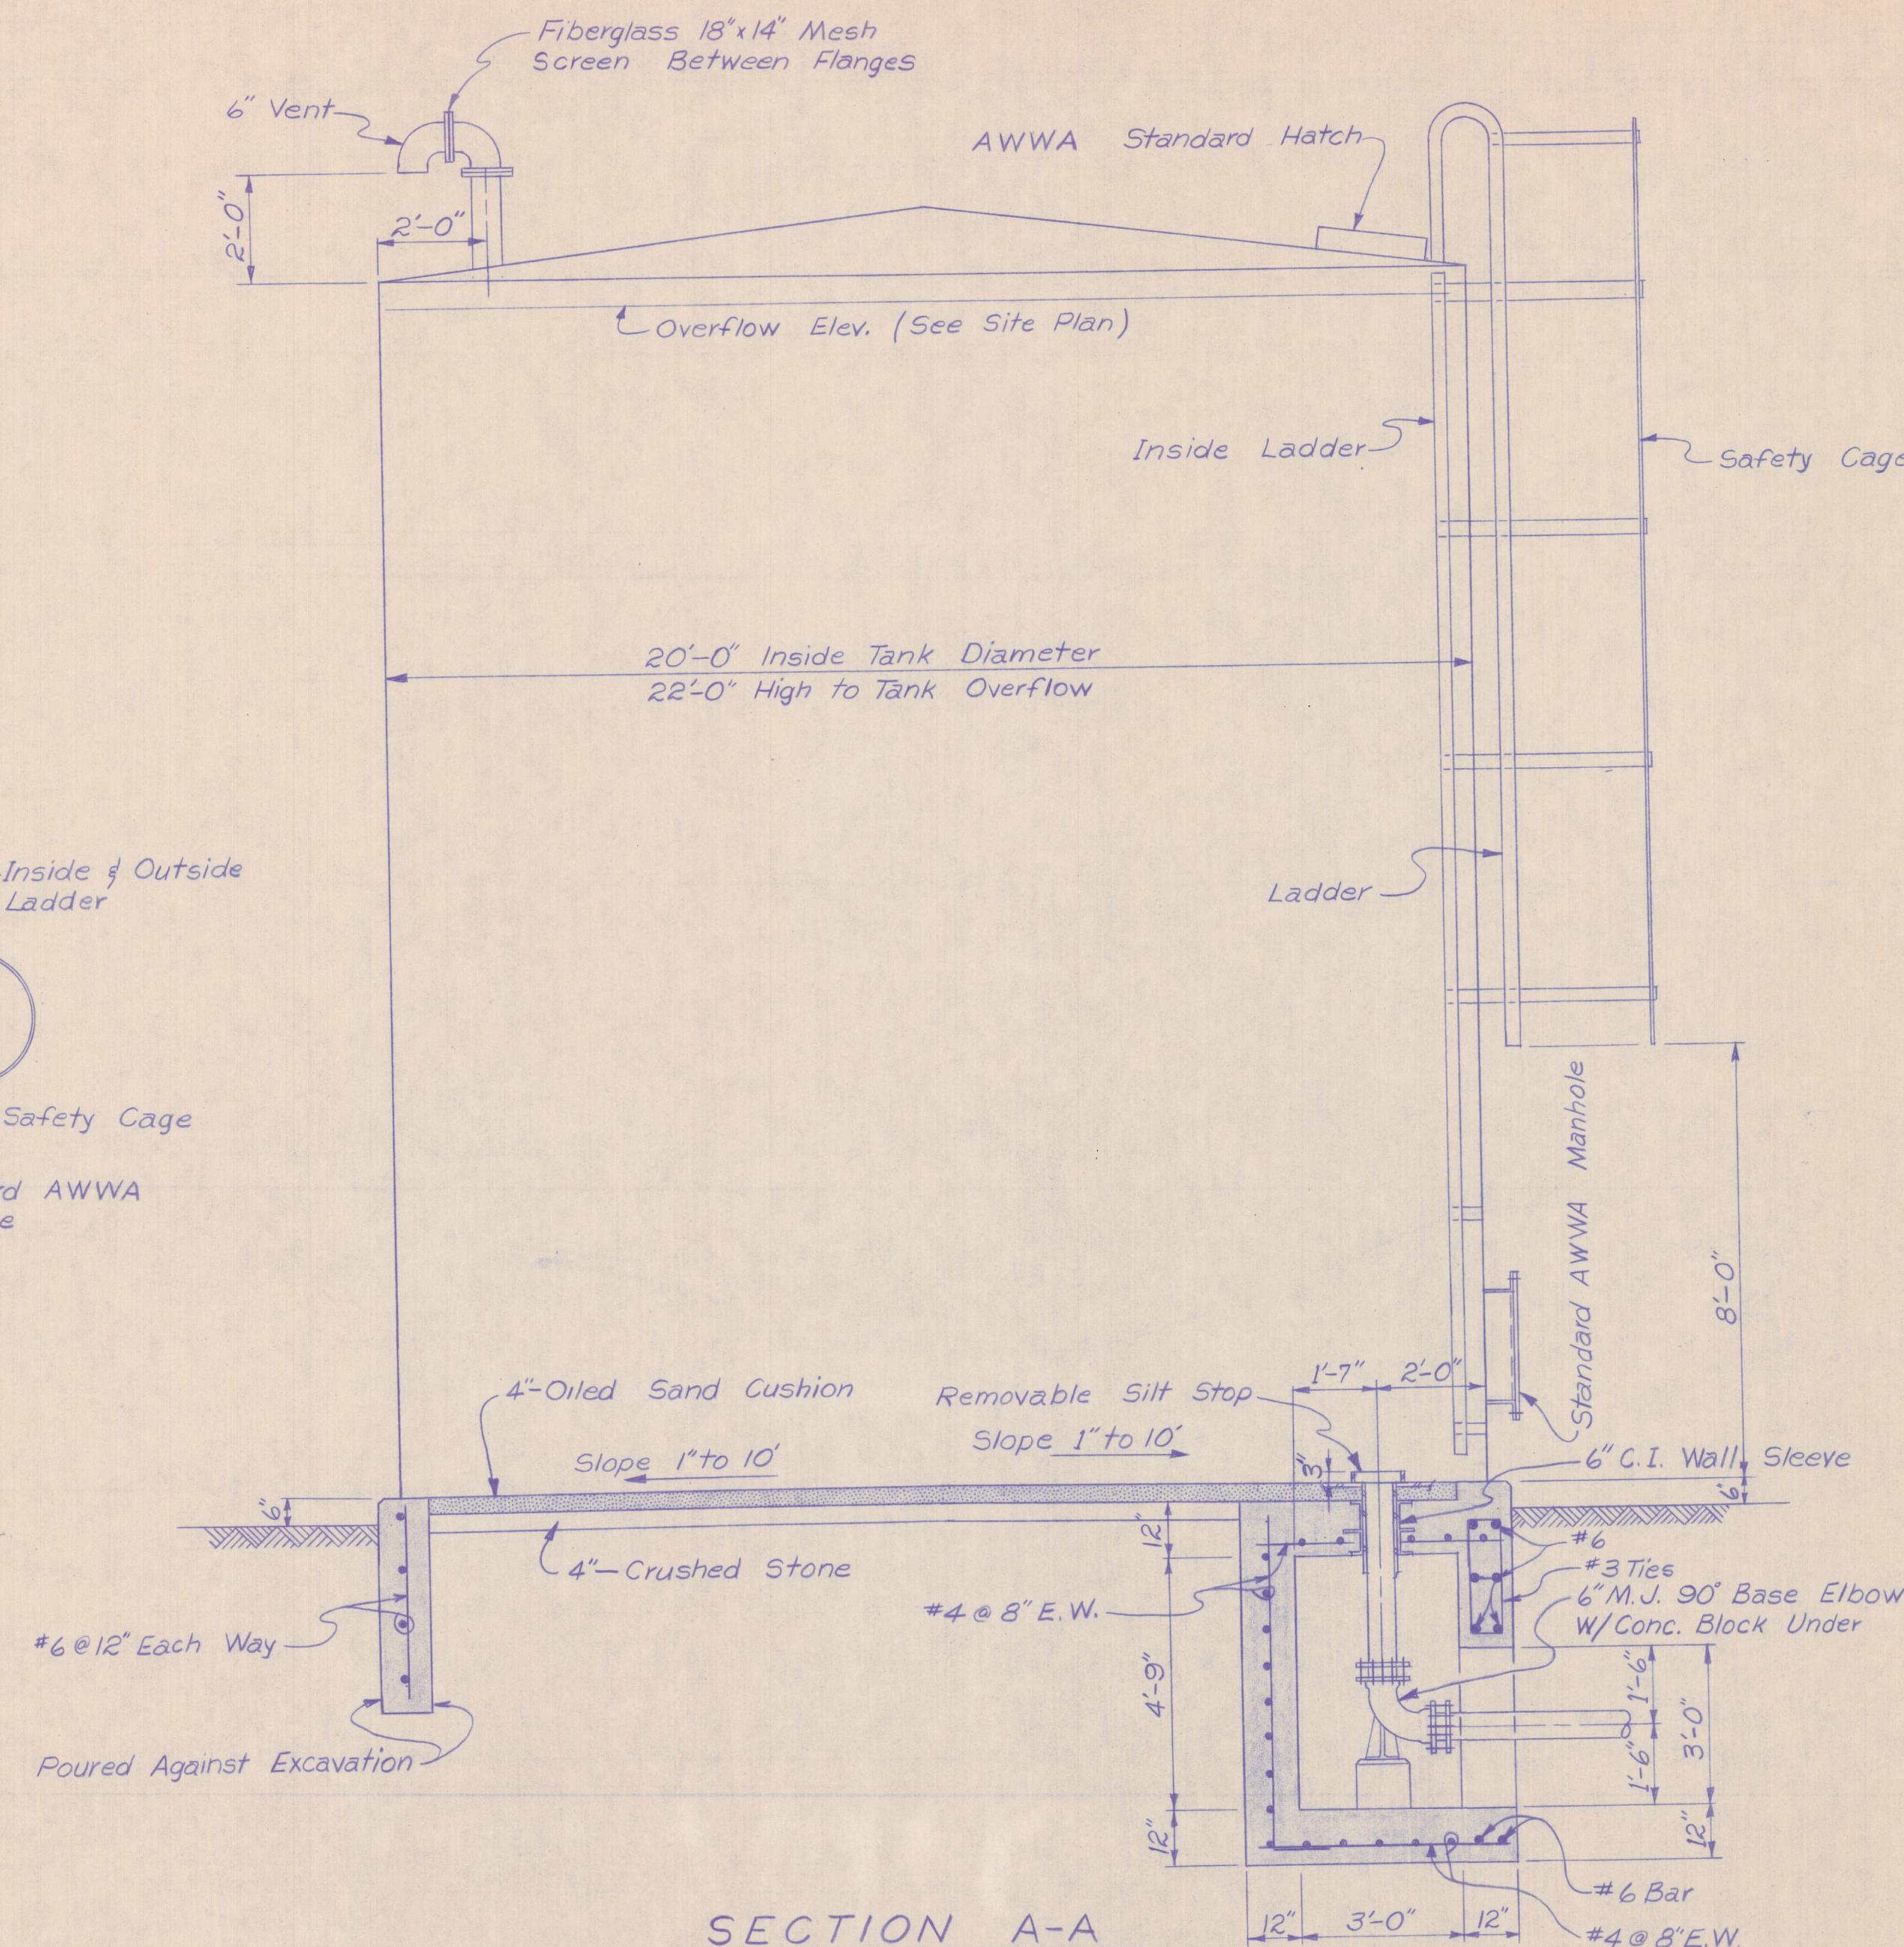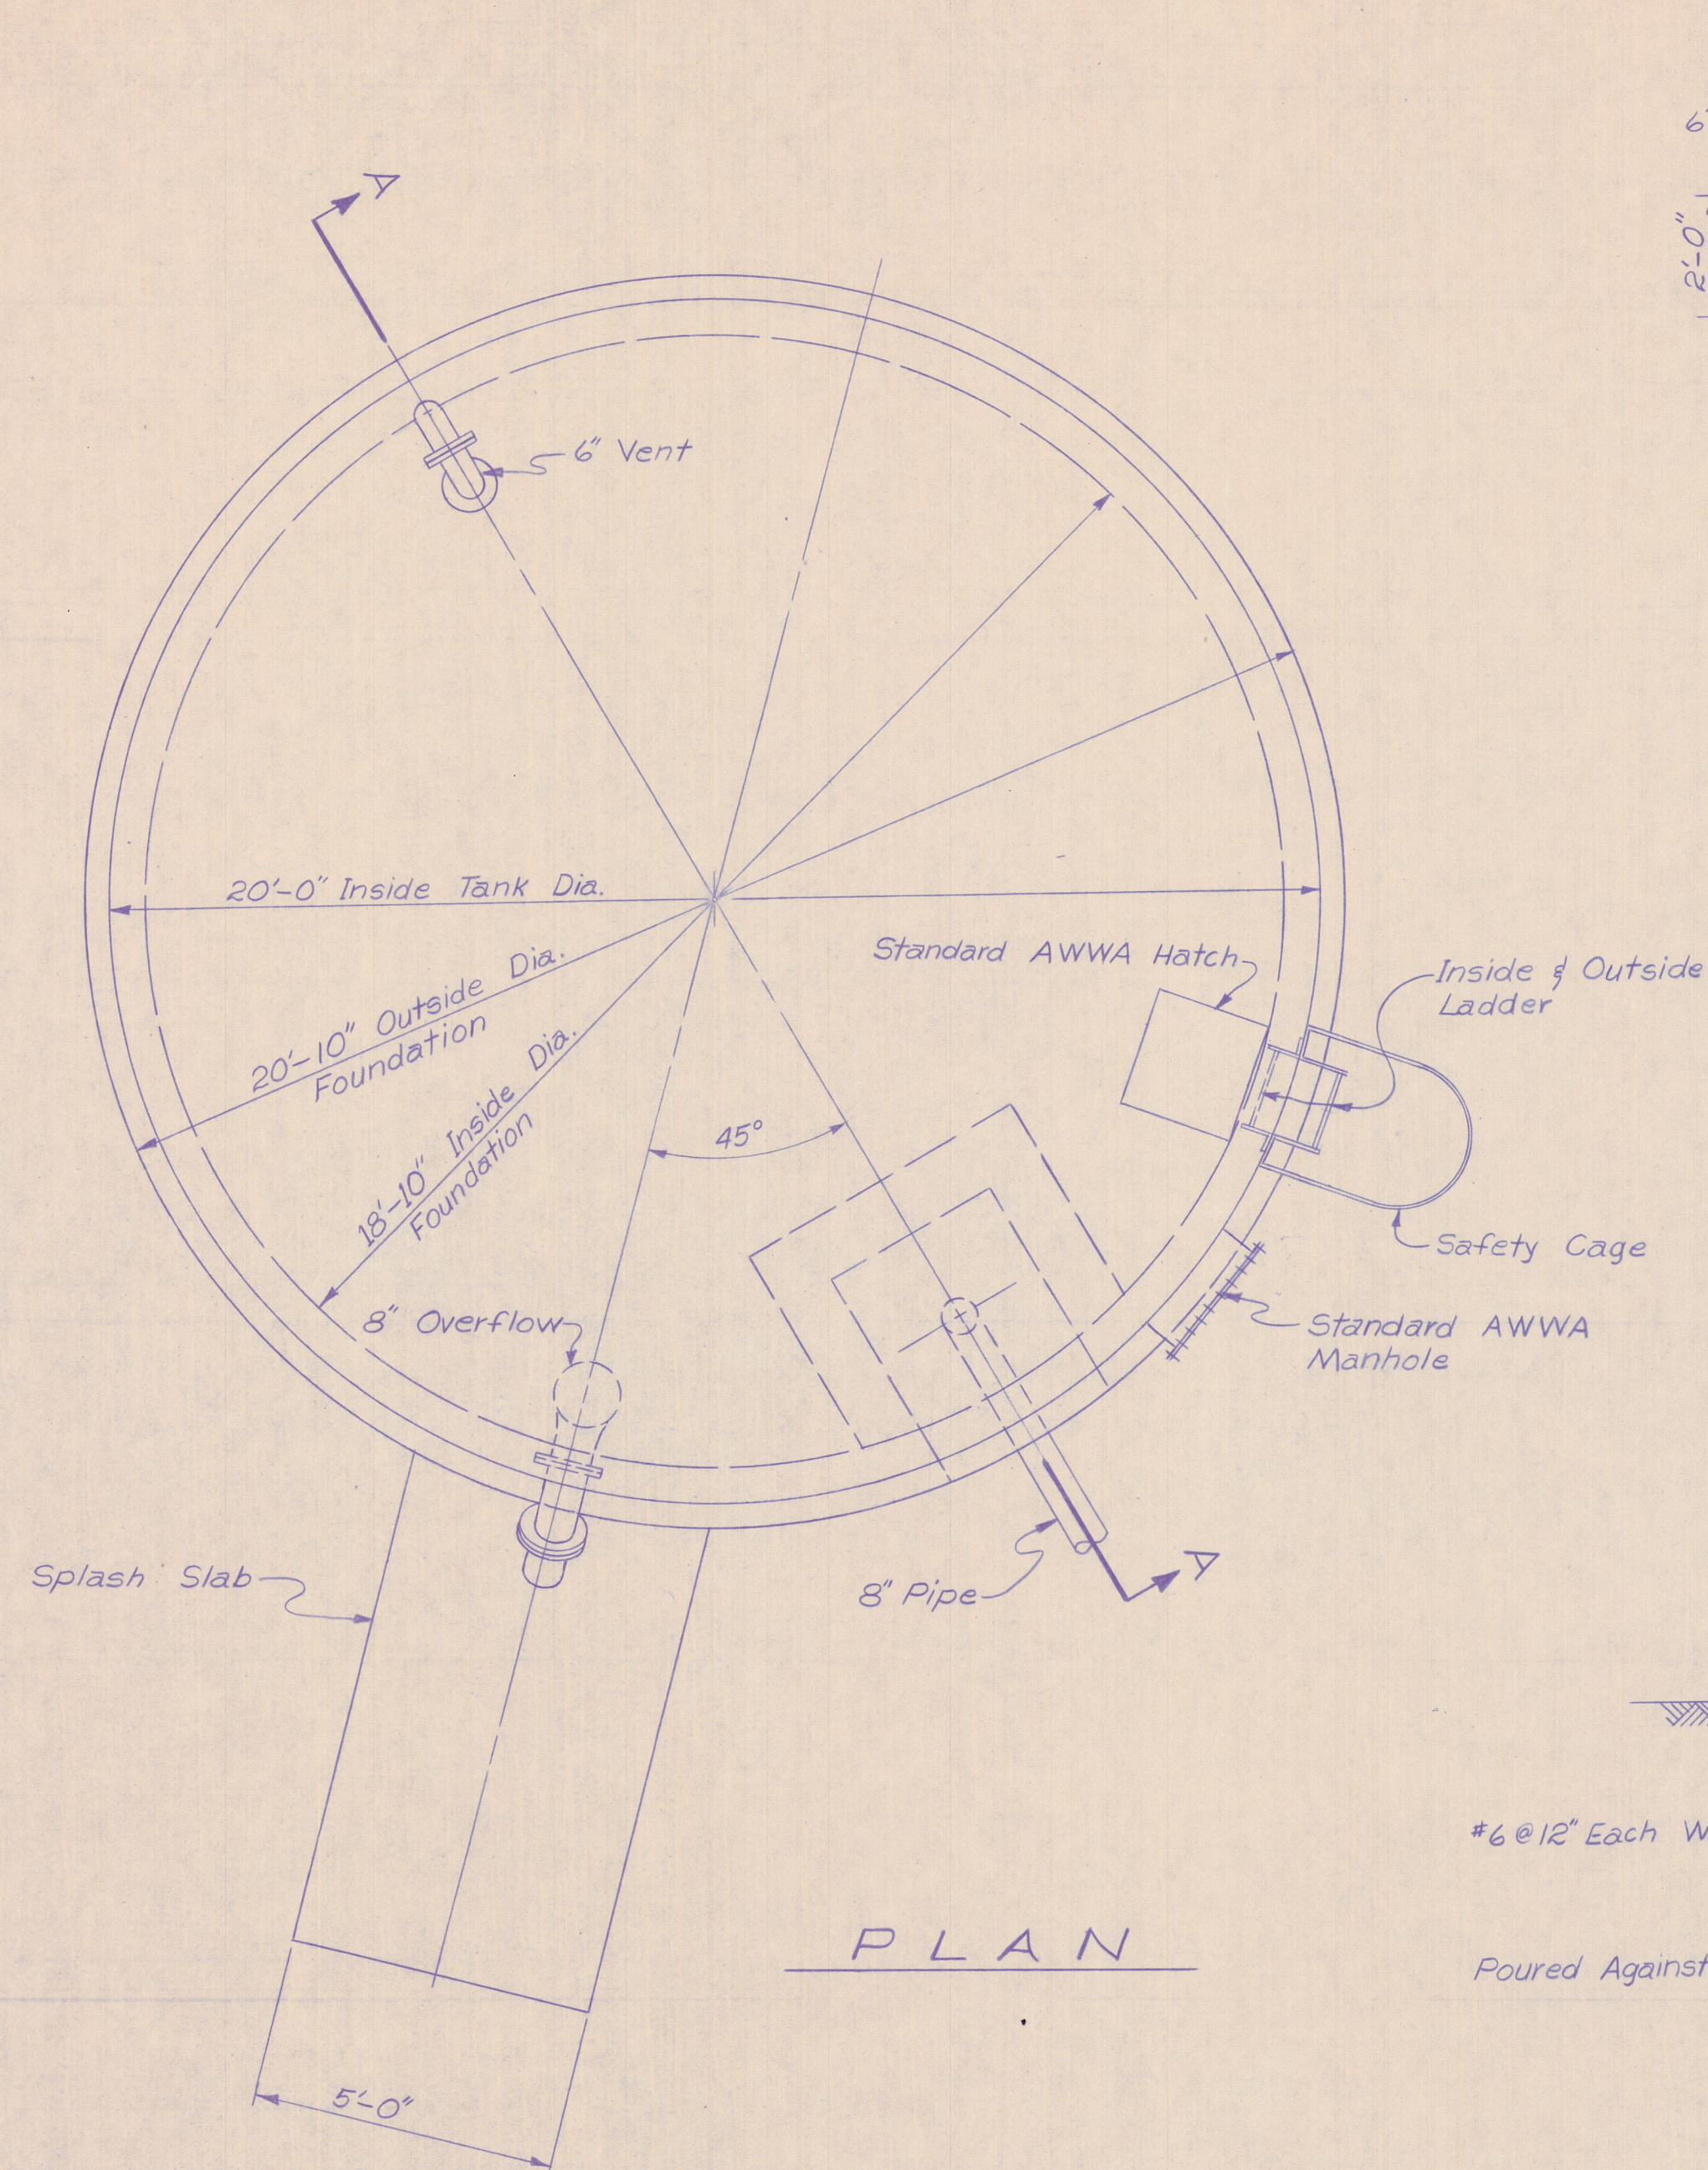

SECTIONAL ELEVATION C-C

SECTION B-B

50,000 GALLON STORAGE RESERVOIR - 1 REQUIRED

PRELIMINARY

REV	BY	DATE	DESCRIPTION
WATERWORKS PROJECT			
WOLFE BRANCH UTILITY DISTRICT OAKDALE, TENNESSEE			
DRWN. G.W.P.	CHKD. A.R.C.	DATE	SCALE
BOUQUARD ENGRG. CO., INC. CONSULTING ENGINEERS CHATTANOOGA, TENNESSEE		DRAWING NO. 390-	